




South Elevation



West Elevation

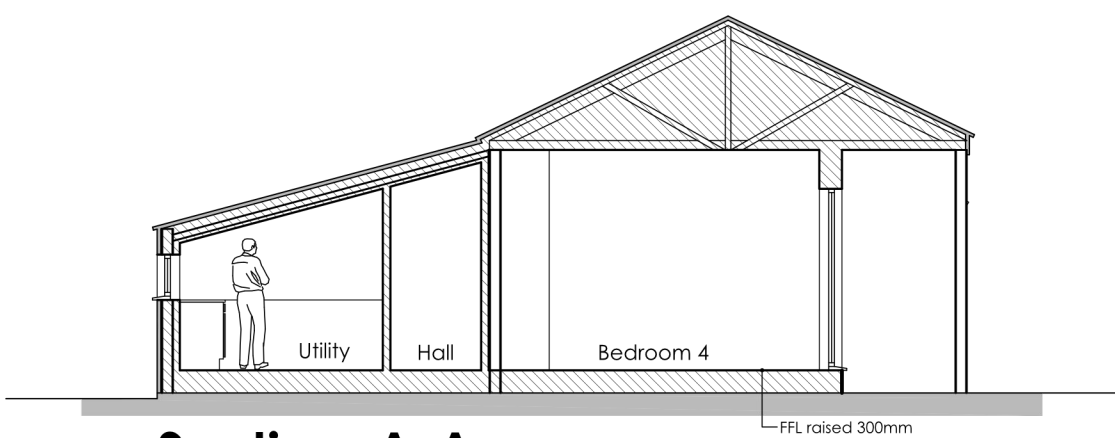

Section A-A




North Elevation



East Elevation

MATERIALS KEY

- 1 - Existing Brickwork
- 2 - Facing brickwork to match existing
- 3 - Black fibre cement sheet replacing existing corrugated cladding
- 4 - Timber horizontal rainscreen cladding in mixed sizes
- 5 - Terracotta Pantiles reused
- 6 - Black UPVC or Aluminium casement windows and doors
- 7 - Black u-PVC rainwater goods

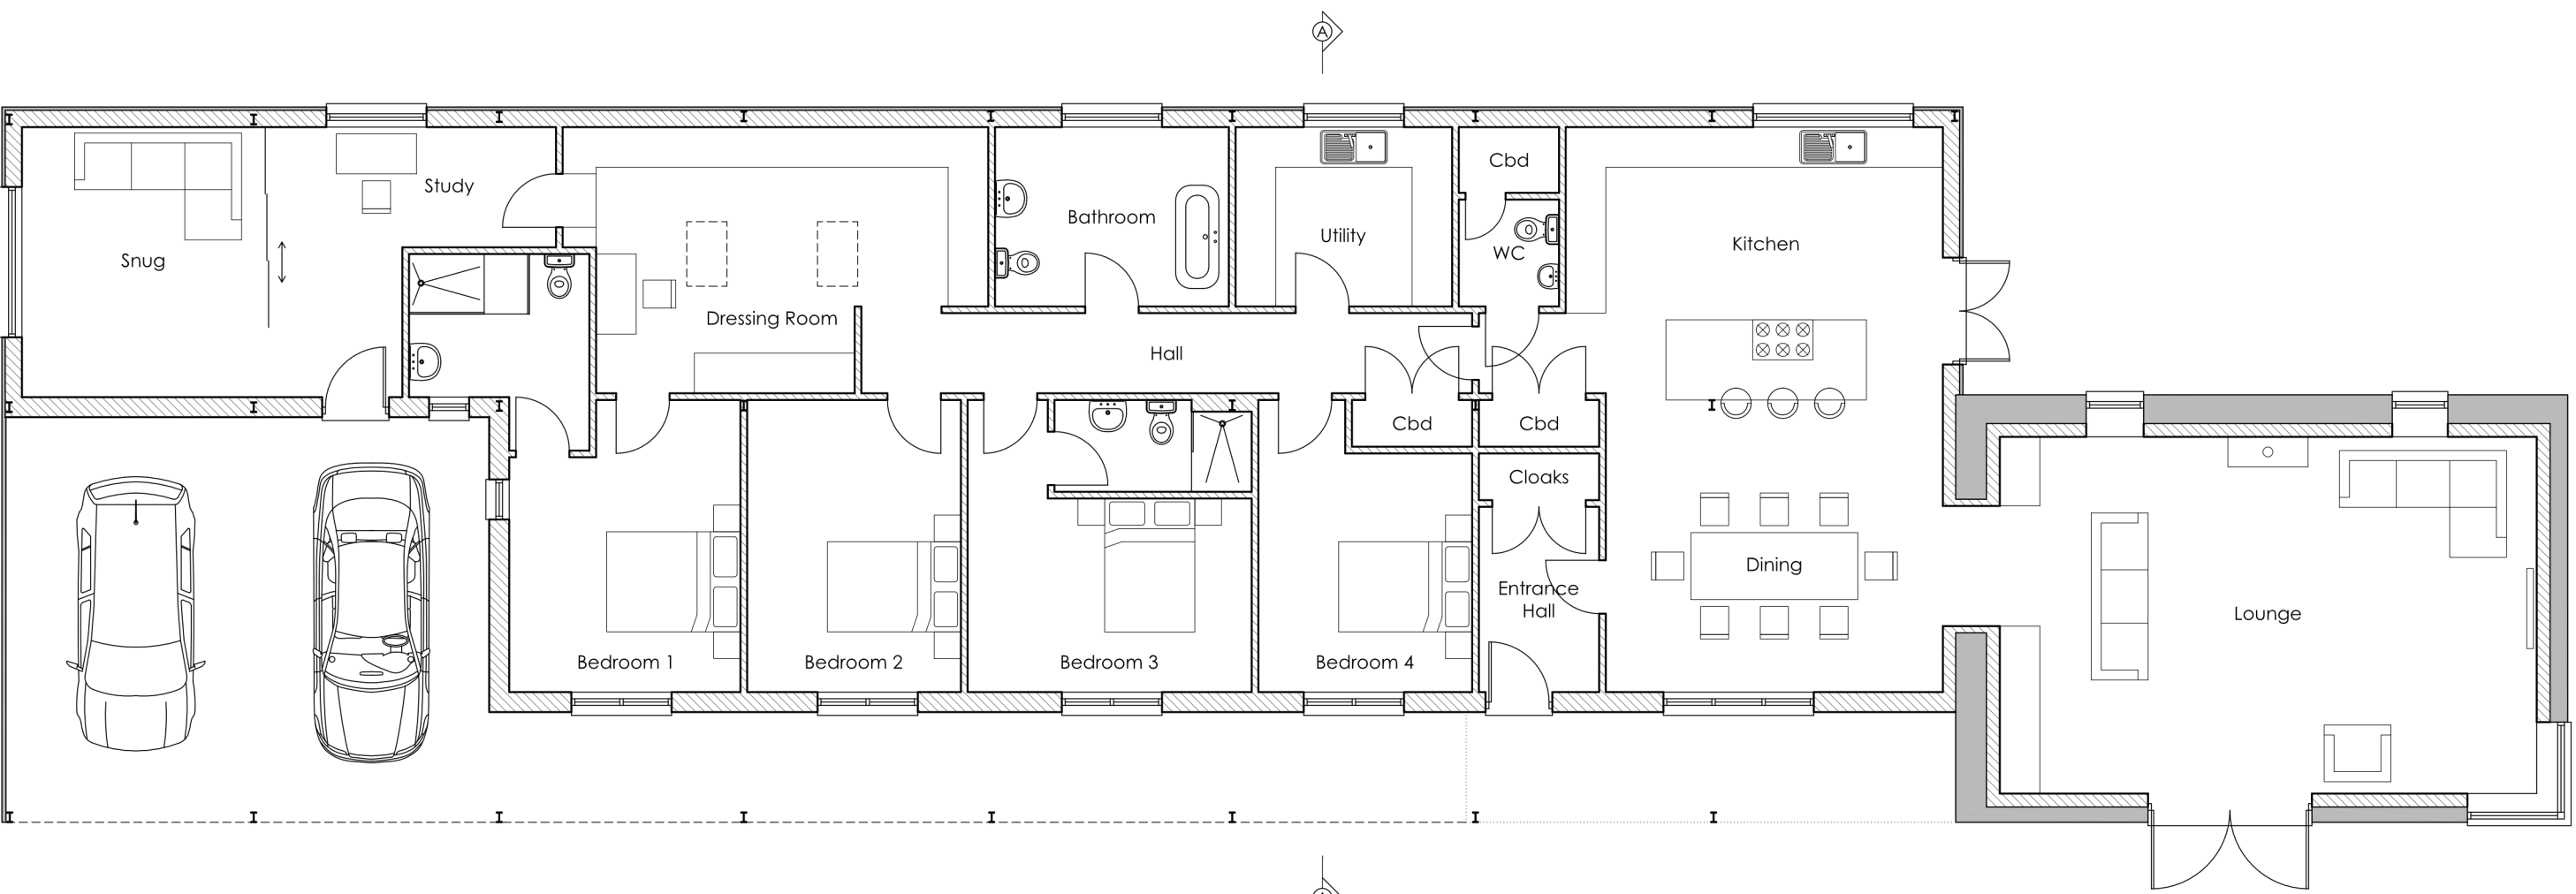

Floor Plan

REVISION		DATE	DRAWN		DESCRIPTION
 STUDIO11 architecture KING'S LYNN INNOVATION CENTRE, INNOVATION DRIVE, KING'S LYNN, PE30 8BY T: 01553 970033 E: design@studio11architecture.co.uk W: www.studio11architecture.co.uk					
CLIENT		Mrs J Cassidy			
PROJECT		Proposed Barn conversion at Money Bridge Lane, West Pinchbeck			
DRAWING		Floor Plans and Elevations			
DRAWN		PROJECT DESIGNER		PROJECT DIRECTOR	
JMG		JMG		KB	
DATE		SCALE		PAPER SIZE	
14.10.2021		1:100		A1	
DRAWING NUMBER		541.PD.02			
Working in partnership with Ralph Charman Associates & Eleven Consultants					

