



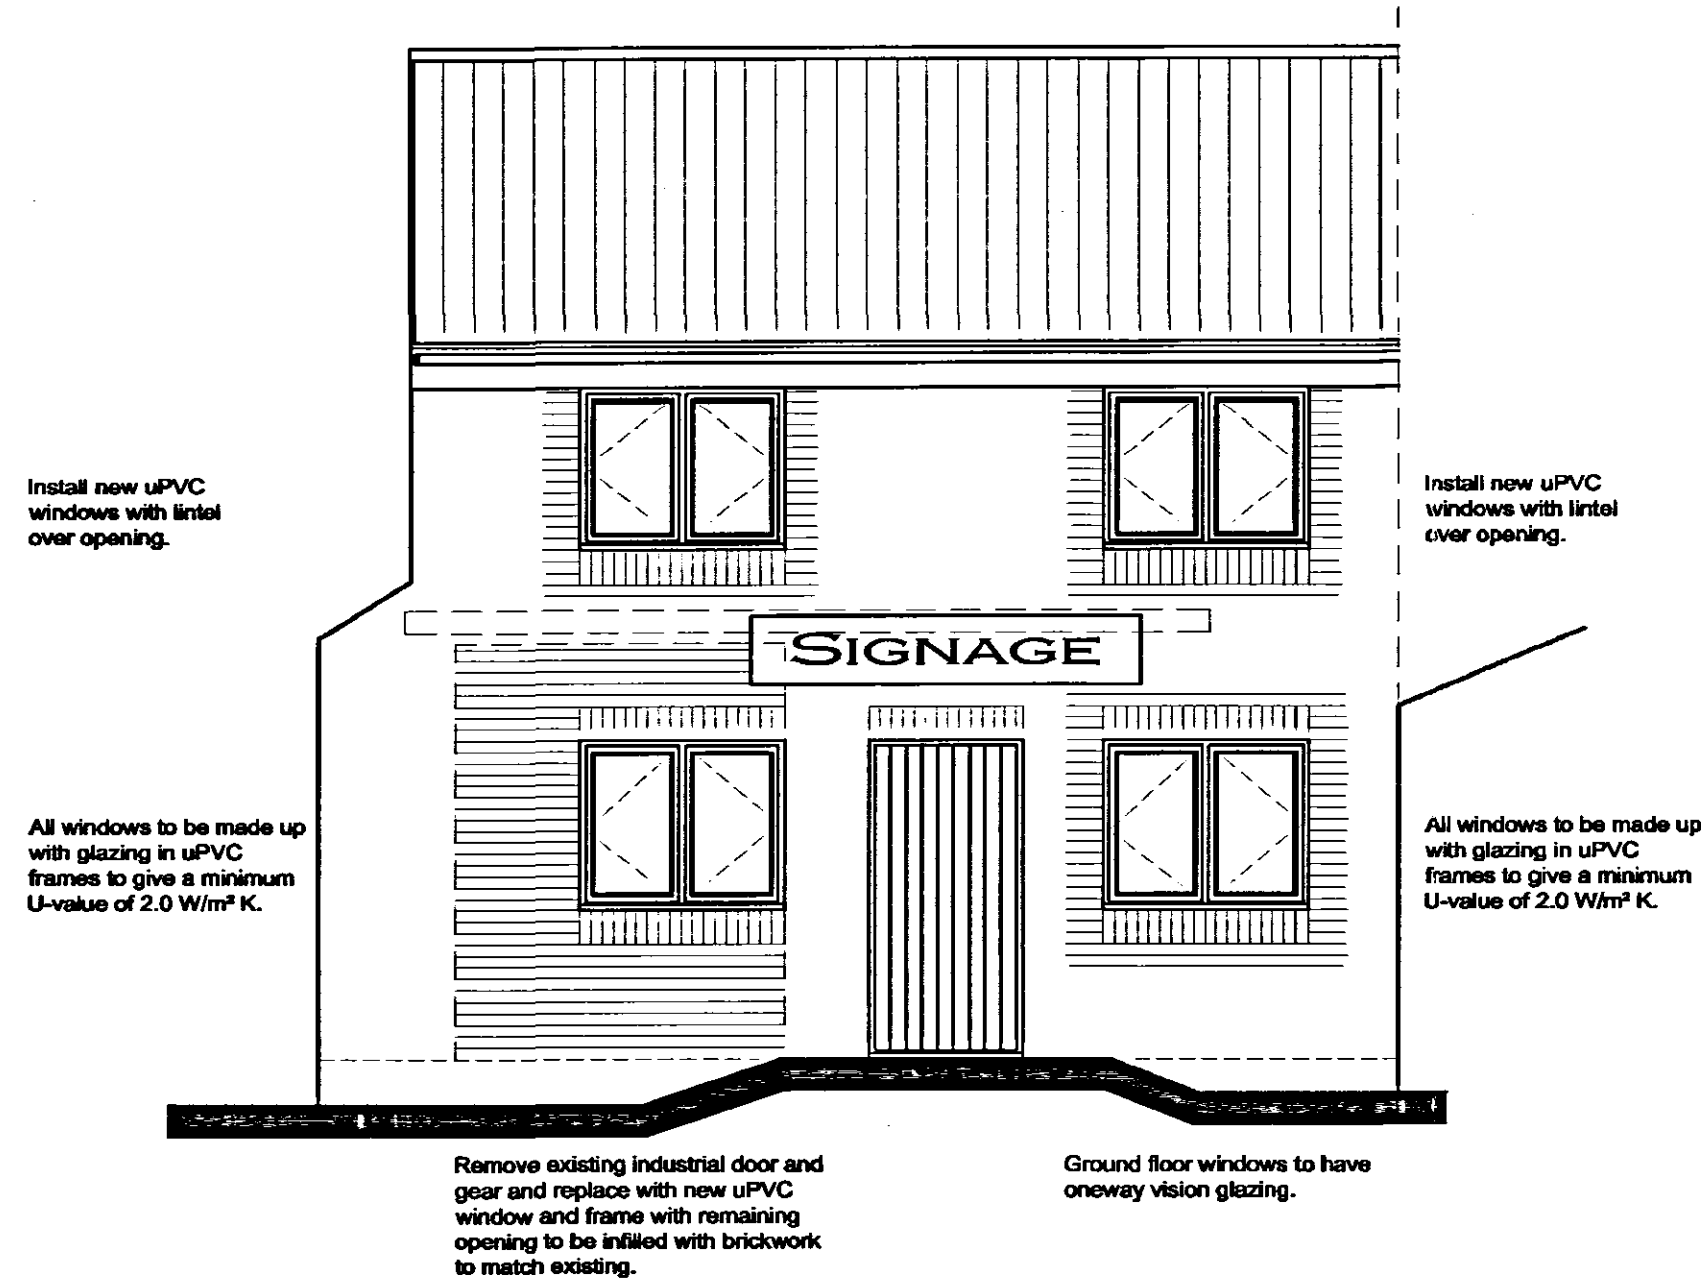


Front Elevation
Scale 1:50.

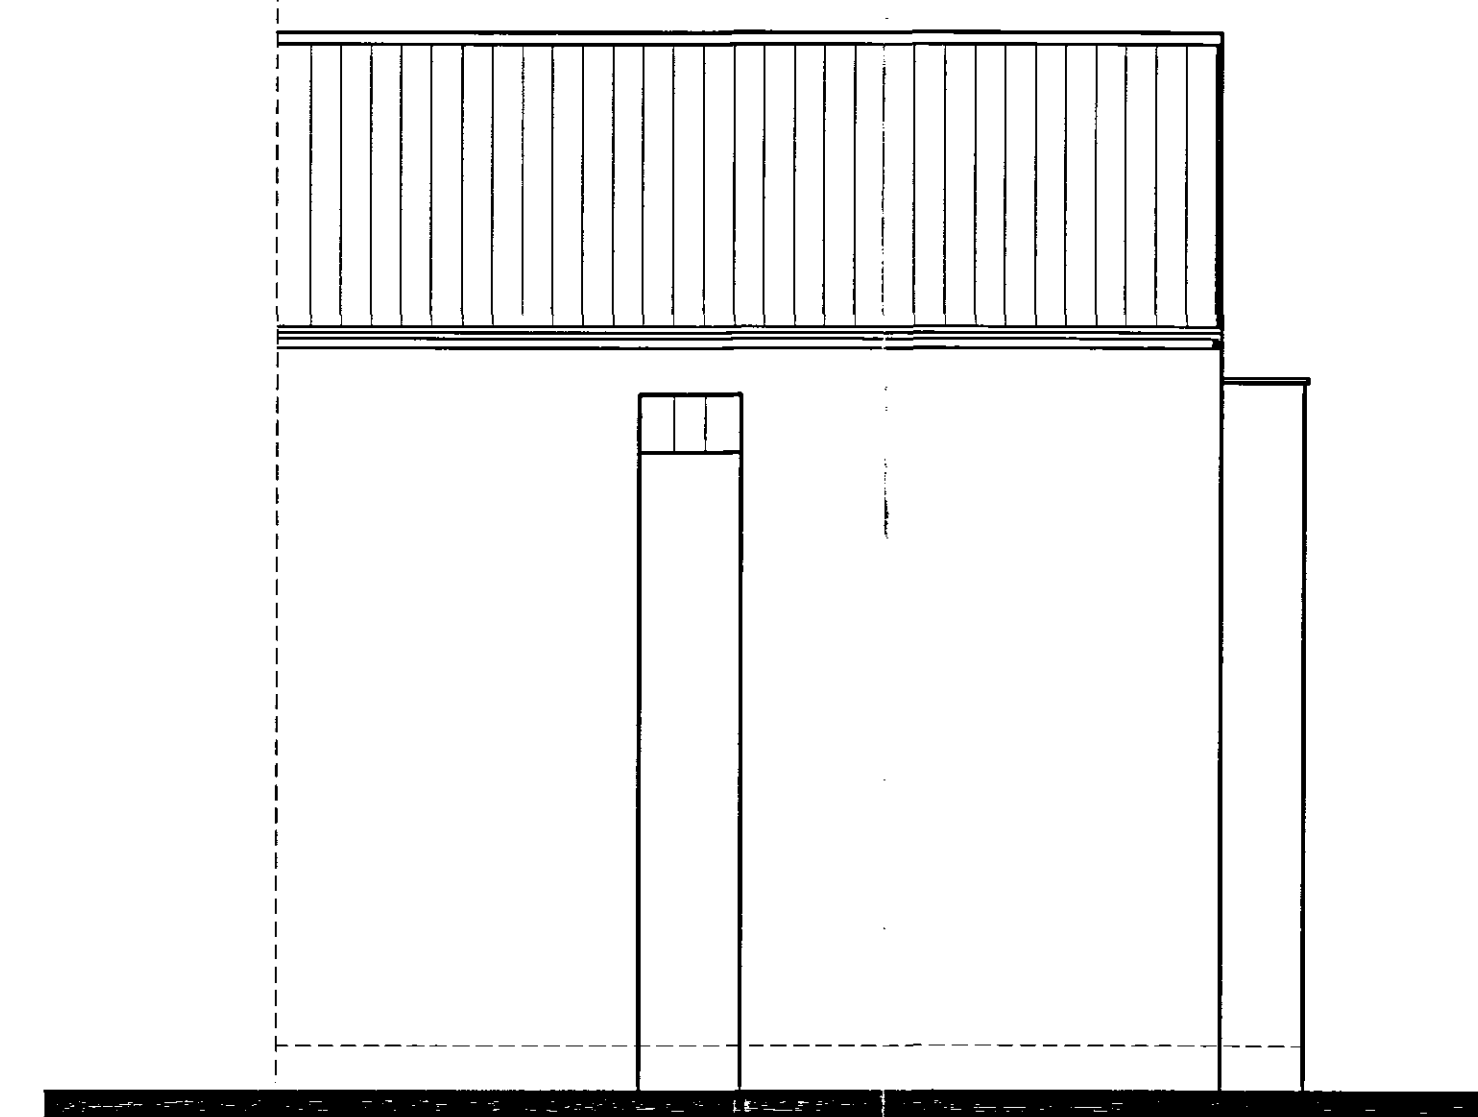


Side Elevation
Scale 1:50.




Rear Elevation
Scale 1:50.

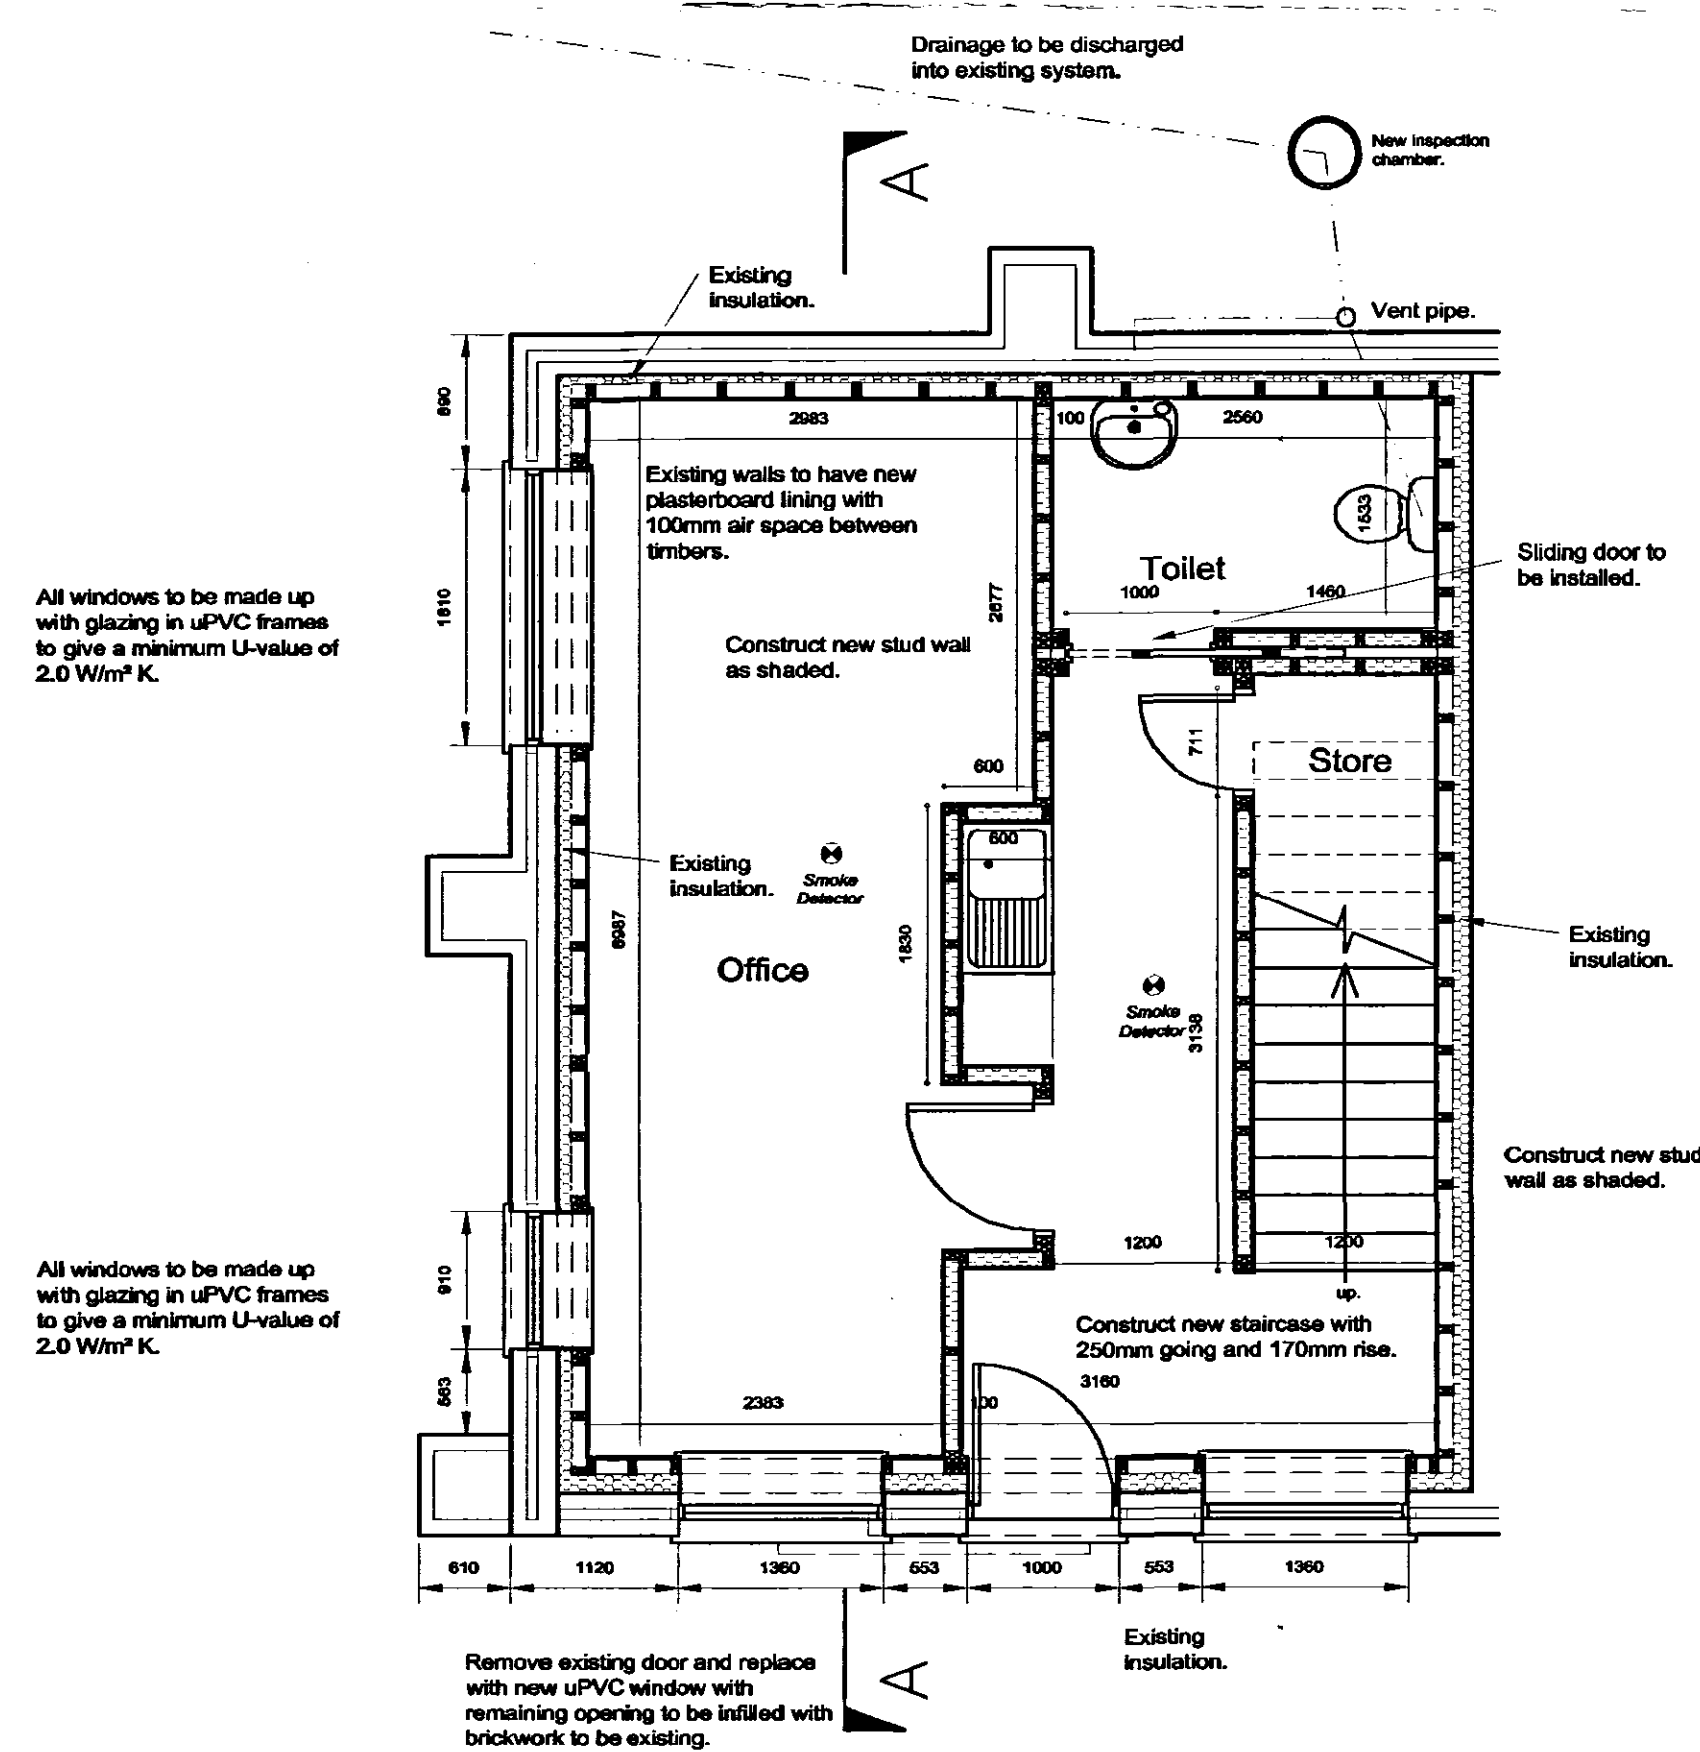

Ground Floor Plan
Scale 1:50.

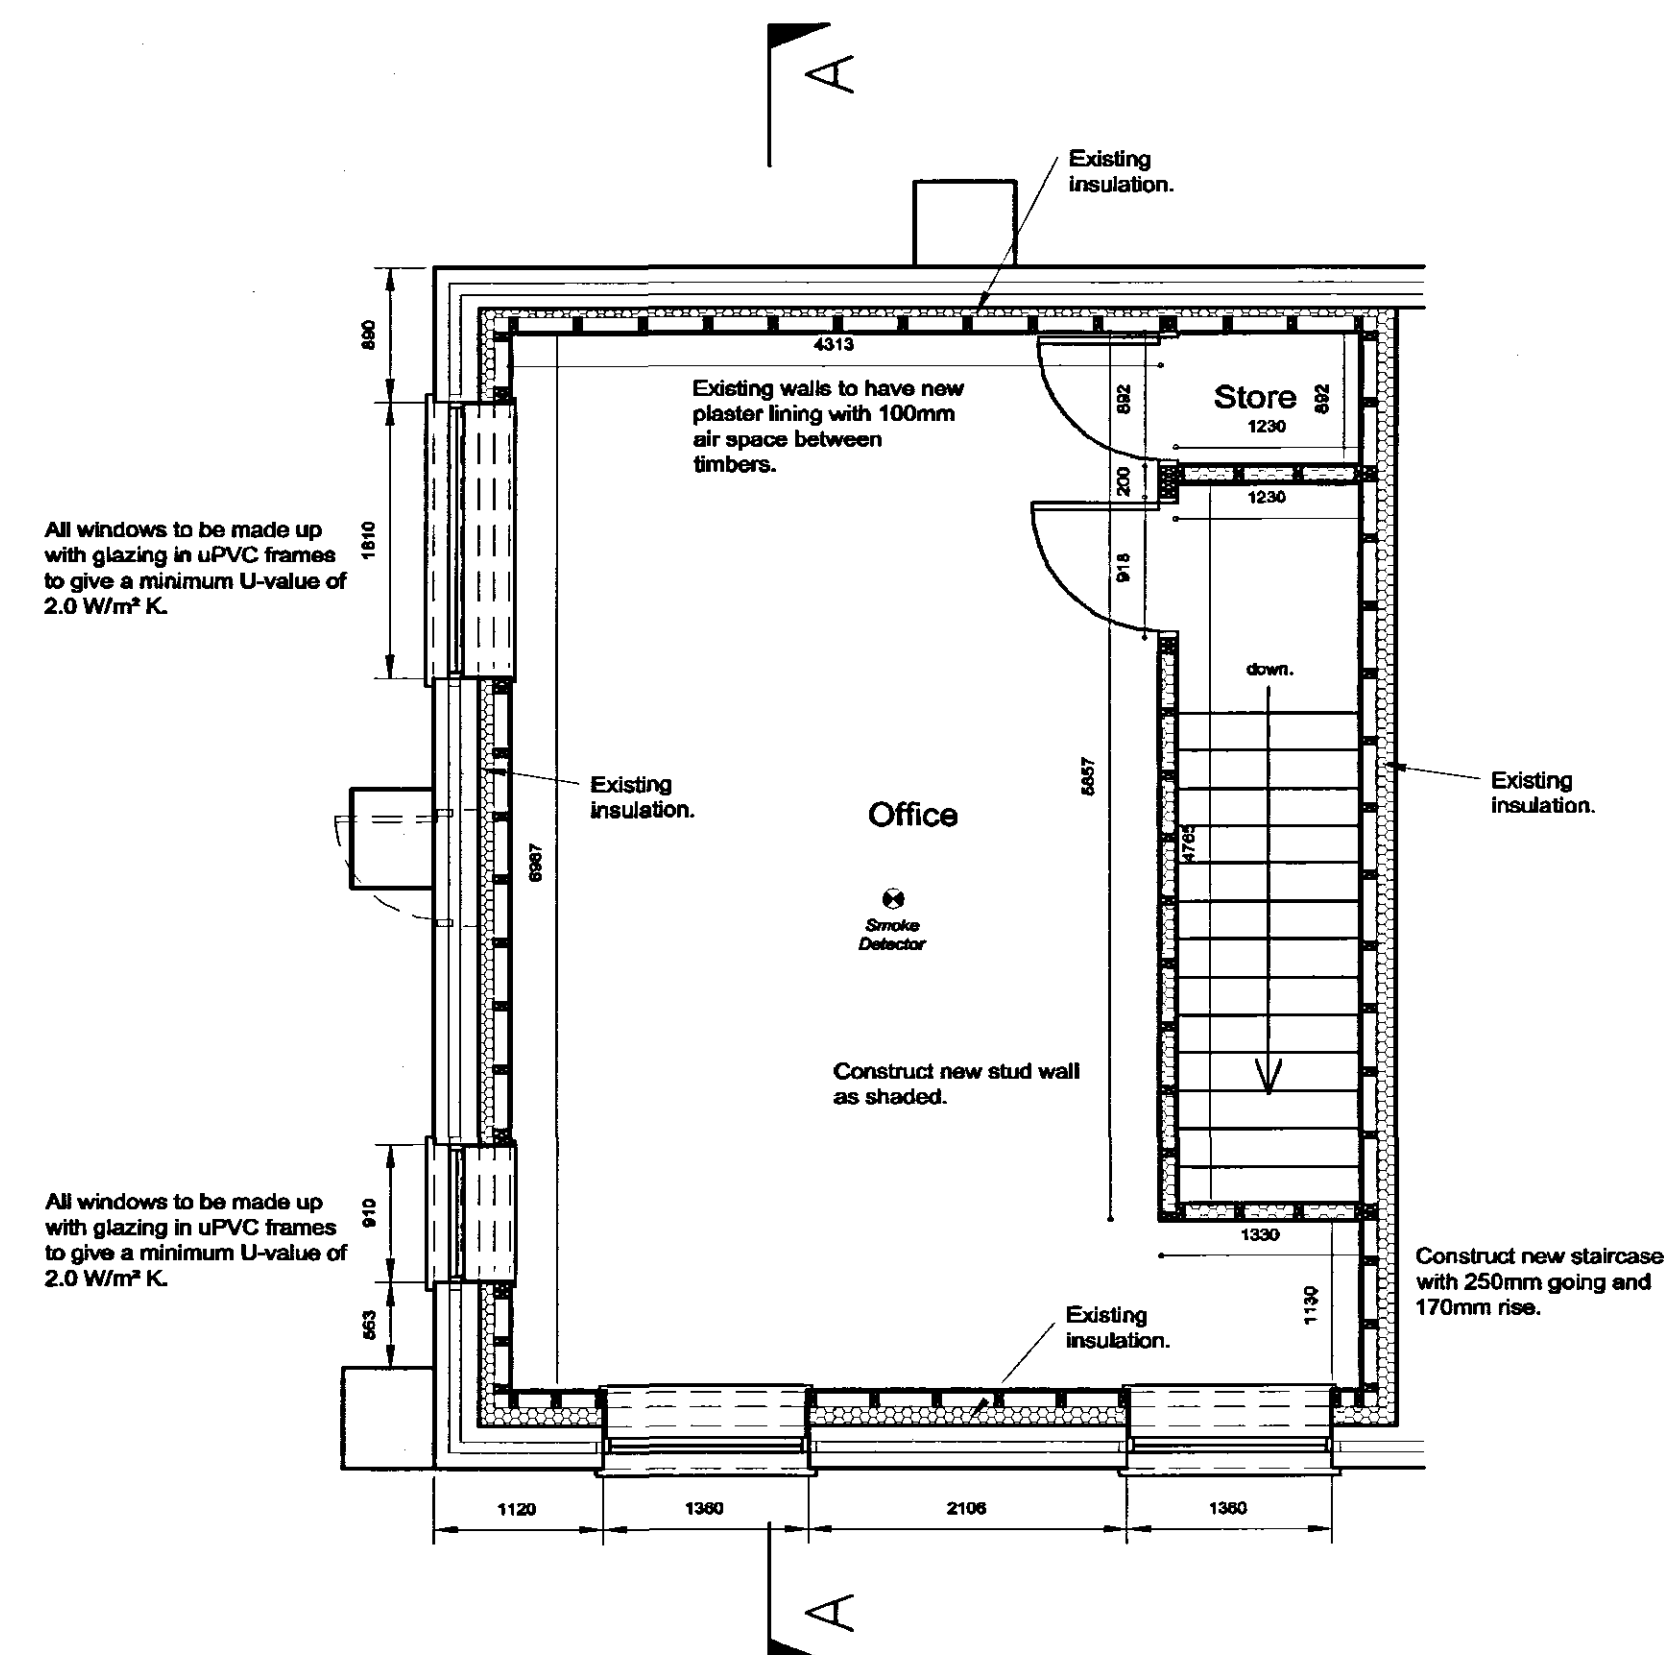

First Floor Plan
Scale 1:50.

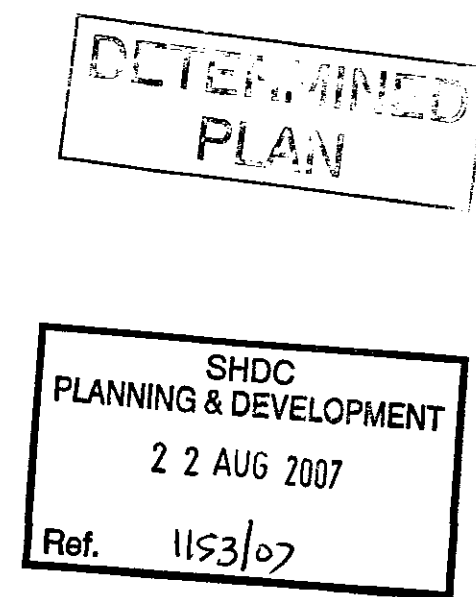

A.	General alterations as to clients request.	17/07/07.	CDA.
Rev.	Information.	Date.	By.

Oglesby & Limb Ltd
Chartered Architects
and Building Surveyors
67 London Road
Newark, Notts
NG24 1RZ
Tel: 01636 702030
Fax: 01636 703740
e-mail: design@o-ltd.co.uk

Client:
Cecil Francis Ltd.

Project:
**Proposed conversion of
Cold Store 4 to Office
Accommodation Bear Lane,
Pinchbeck, Spalding.**

Drawing Title:
Proposed Plans & Elevation.

Date:	July 2007.	Scale:	1 : 50.
Drawn by:	CDA.	Checked by:	AJO.

Drawing Number:	Rev:
A0546 - 30	A