




DO NOT SCALE THIS DRAWING. THE CONSULTANT IS DEEMED TO HAVE CHECKED ALL DIMENSIONS ON SITE AND REPORT ANY DISCREPANCIES TO OGLESBY & LIMB LTD. THE CONTENTS OF THIS DRAWING ARE COVERED BY COPYRIGHT AND REMAIN THE PROPERTY OF OGLESBY & LIMB LTD. WRITTEN APPROVAL MUST BE OBTAINED FROM OGLESBY & LIMB LTD PRIOR TO DUPLICATION OR REPRODUCTION OF THIS DRAWING OR ITS CONTENTS. ANY DIMENSIONS NOT SHOWN ARE TO BE CHECKED AND AGREED WITH OGLESBY & LIMB LTD.

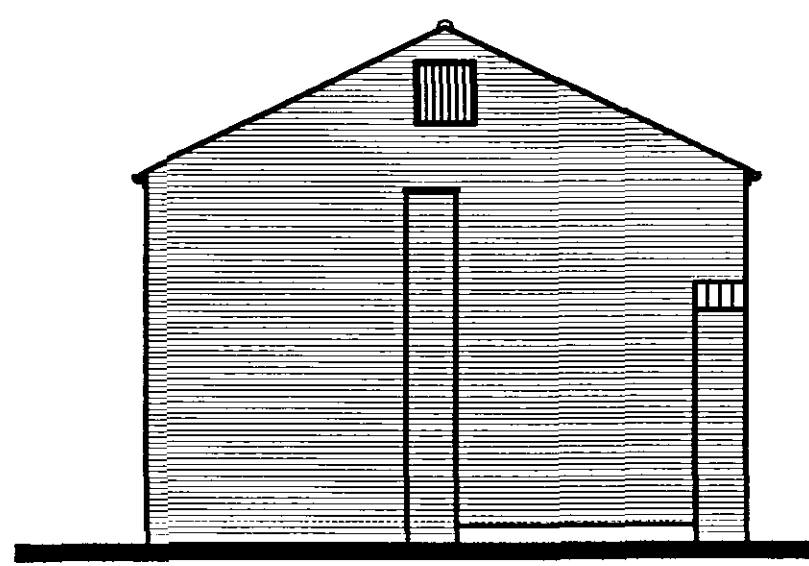


Gable Elevation
Scale 1:100

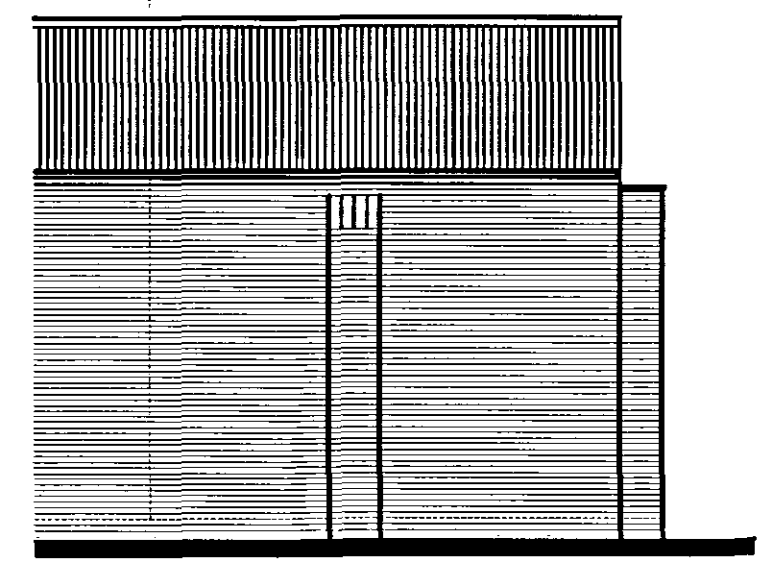


Rear Elevation
Scale 1:100

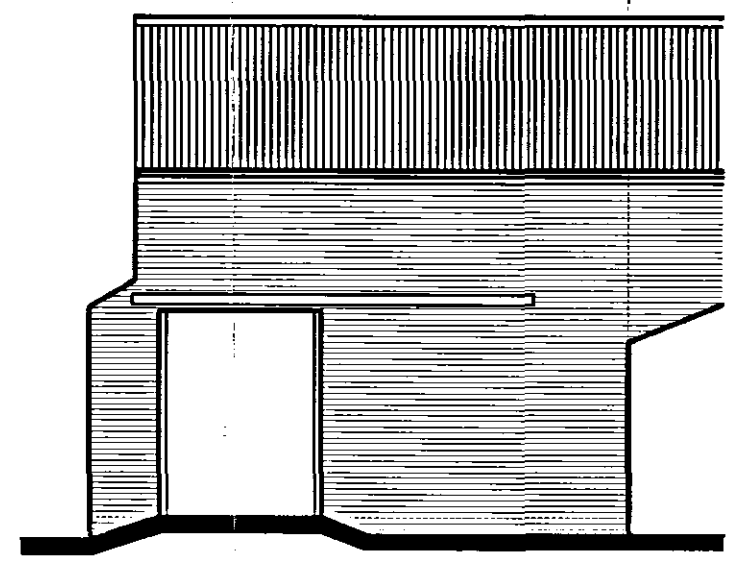

Front Elevation
Scale 1:100

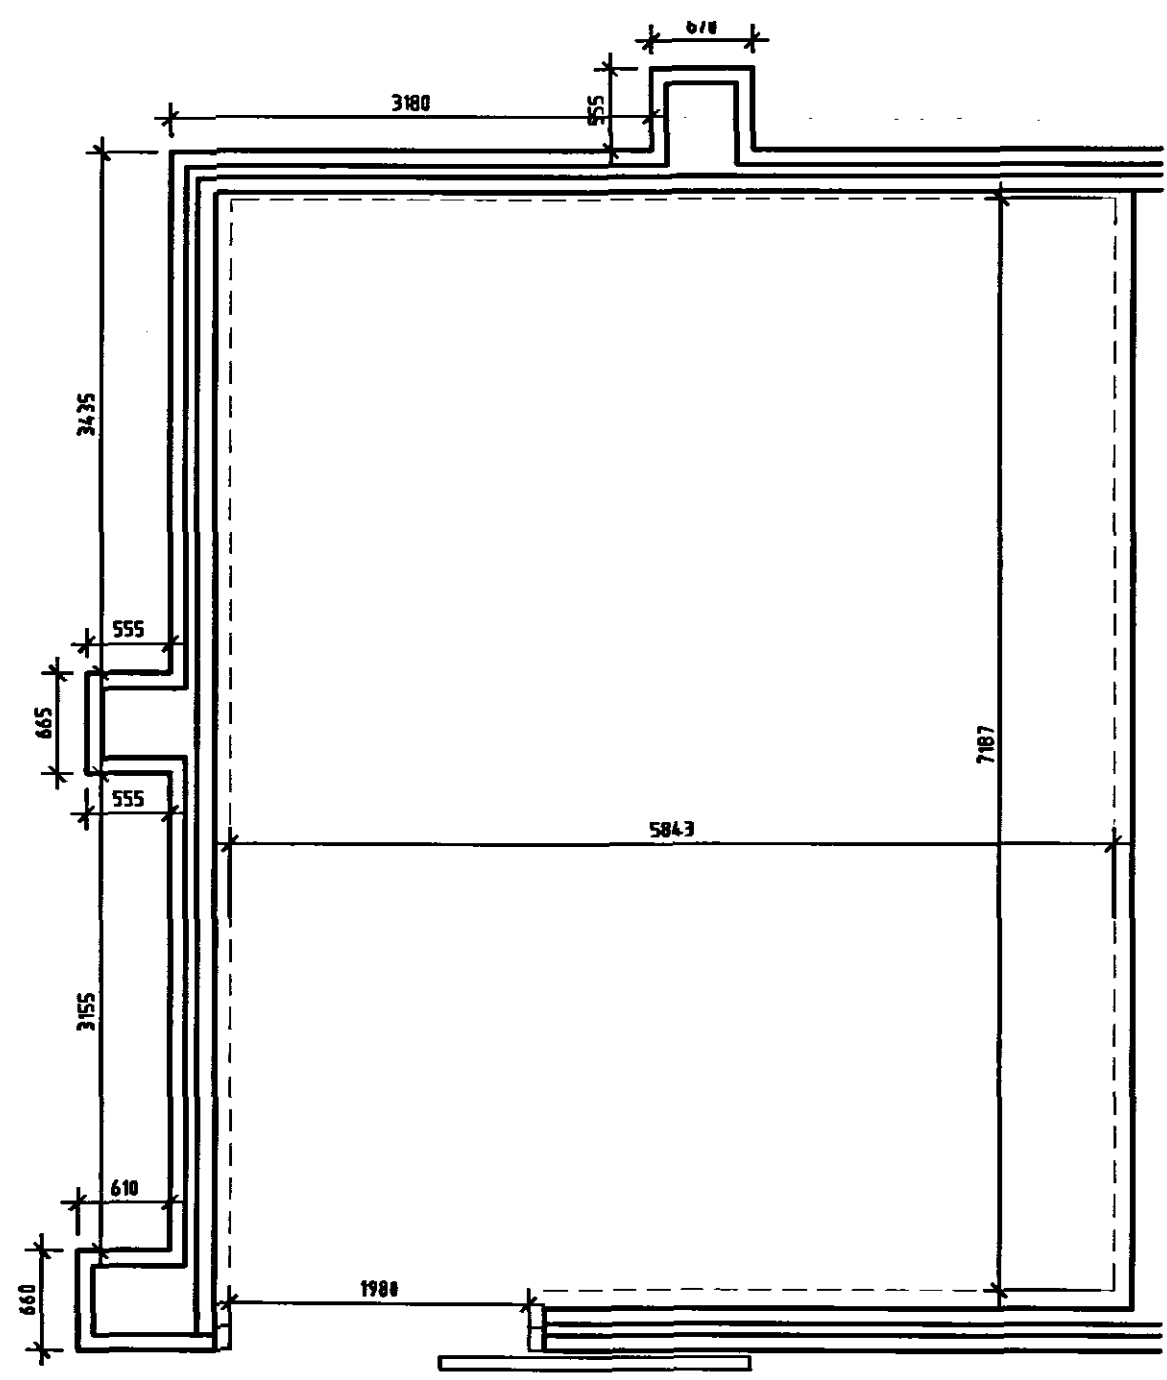

Ground Floor Plan
Scale 1:50

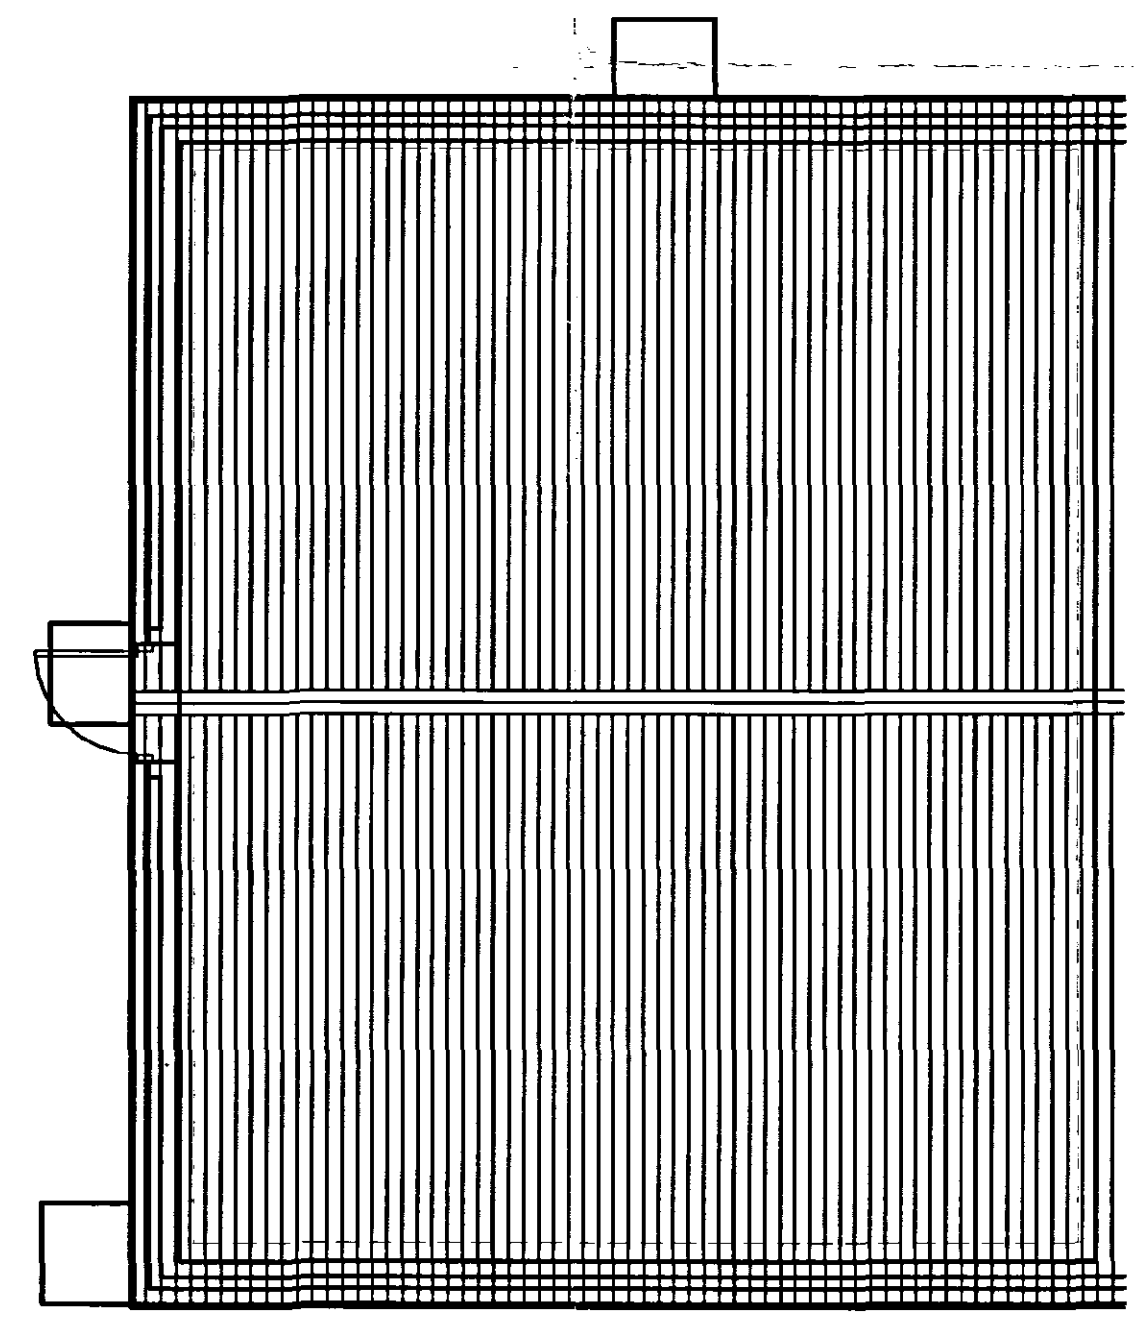

Upper Level / Roof Plan
Scale 1:50

SHDC
PLANNING & DEVELOPMENT
22 AUG 2007
Ref. 1153/07

Oglesby & Limb Ltd

Chartered Architects
and Building Surveyors

67 London Road
Newark, Notts
NG24 1RZ

Tel: 01636 702030
Fax: 01636 703740

e-mail: design@o-l-ltd.co.uk



Client:

Cecil Francis Ltd.

Project:

Proposed Conversion of Cold Store
to Office Accommodation
Bear Lane, Pinchbeck, Spalding

Drawing Title:

Plans & Elevations as existing
SURVEY DRAWING

Date: March 2006 Scale: 1:50 & 1:100

Drawn by: AJO Checked by: DAL

Drawing Number:

A0546-02

Rev: