



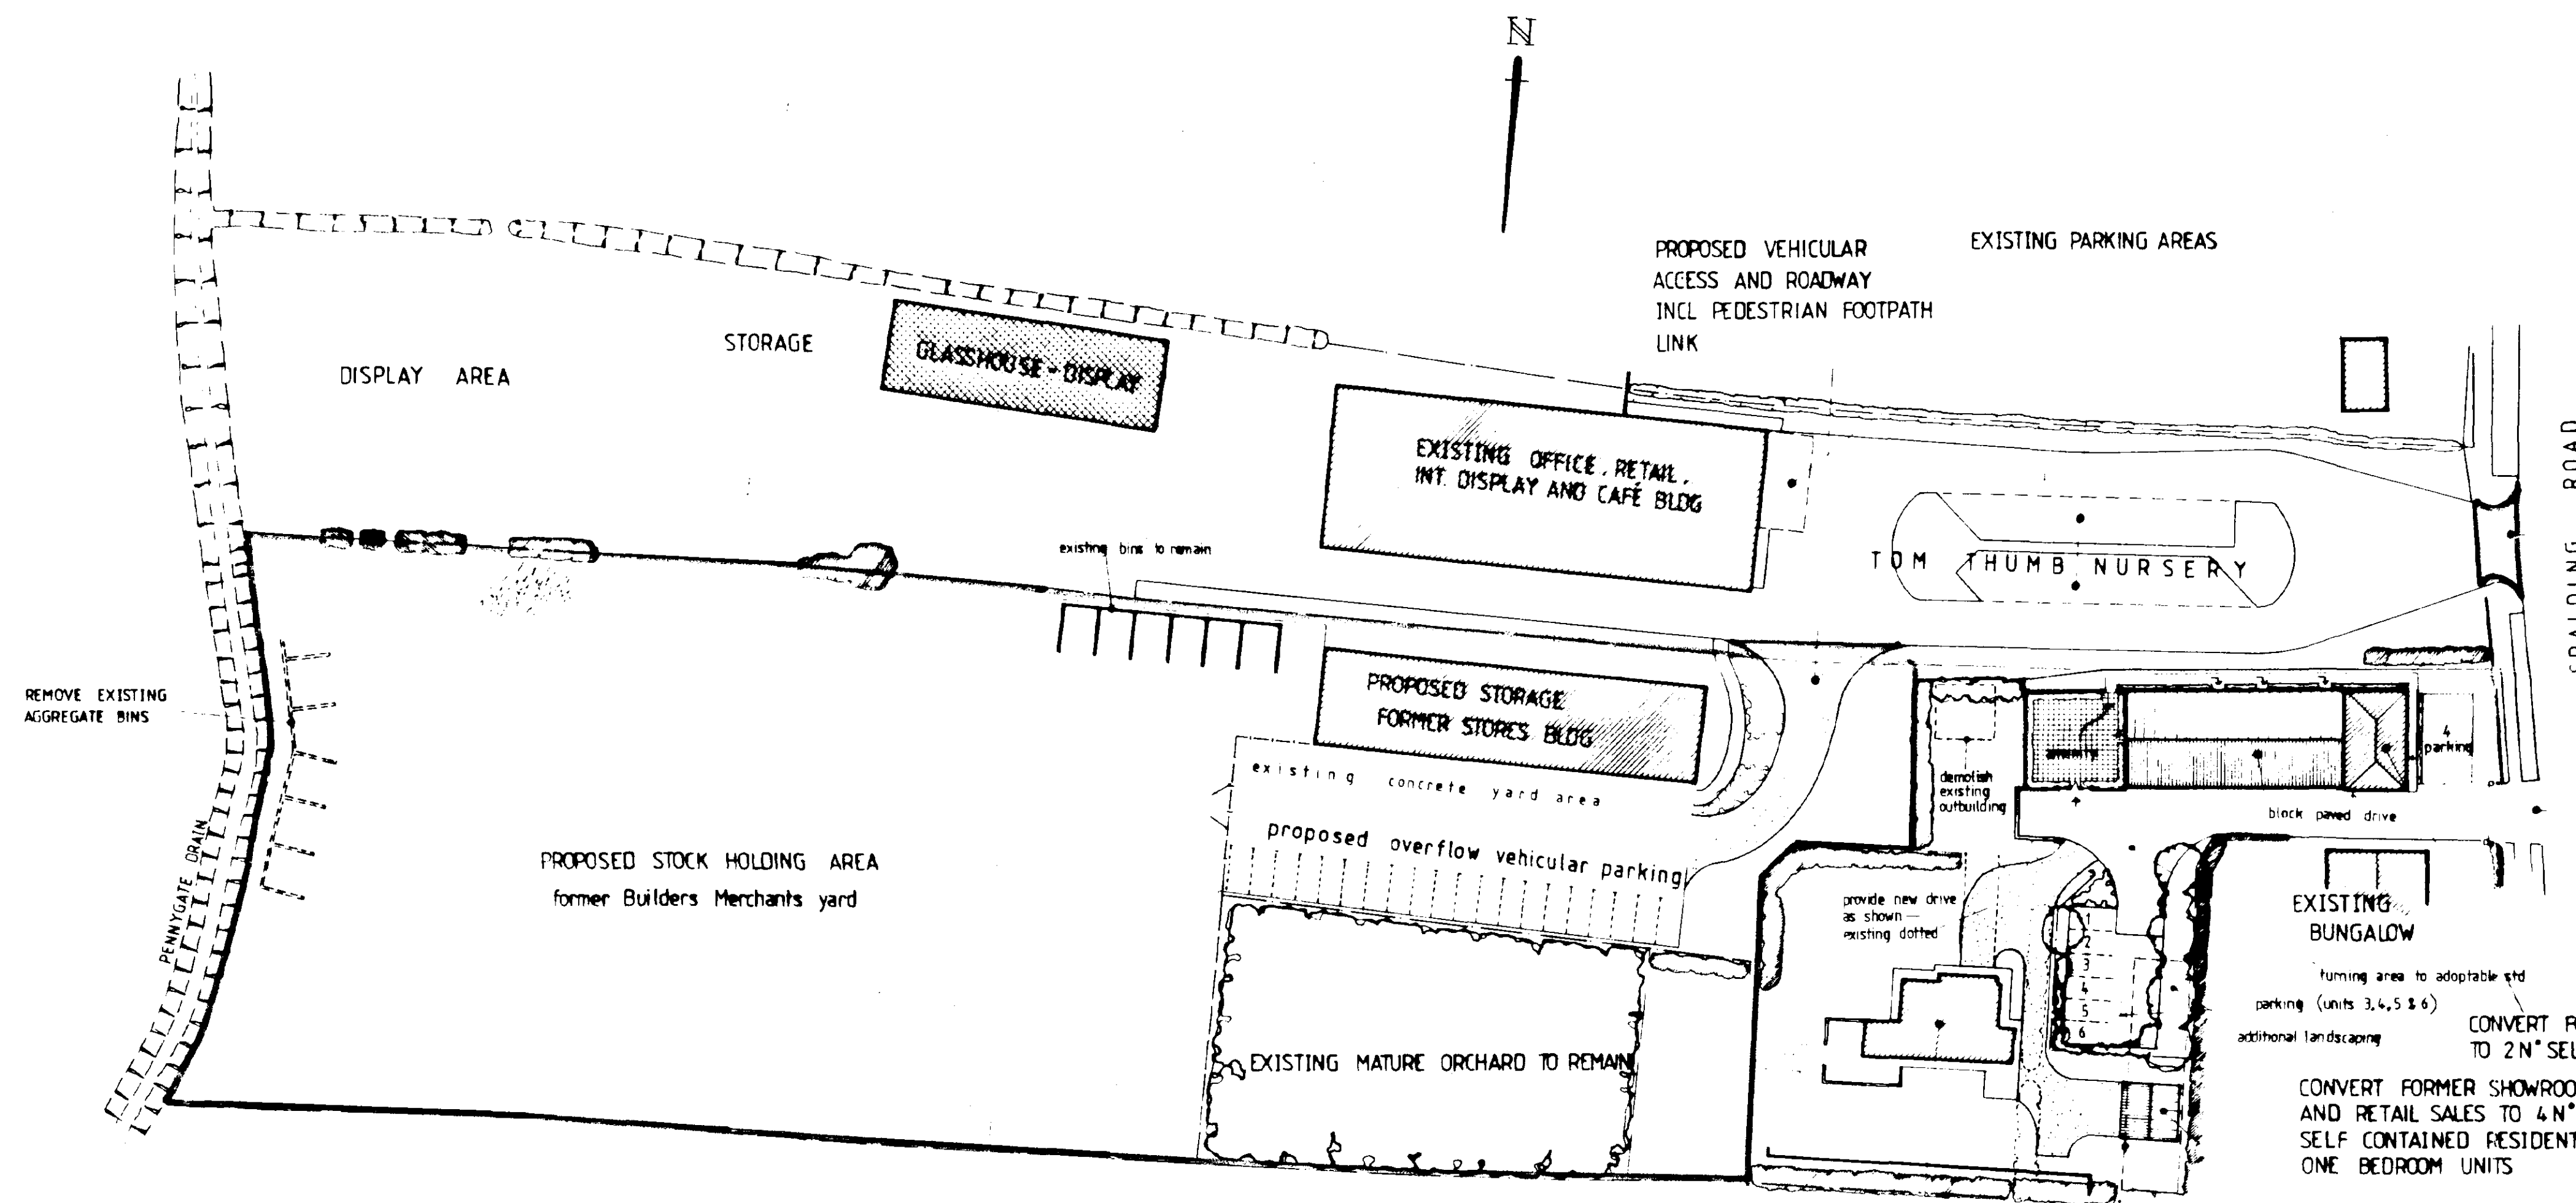

SITE PLAN PROPOSED 1:500

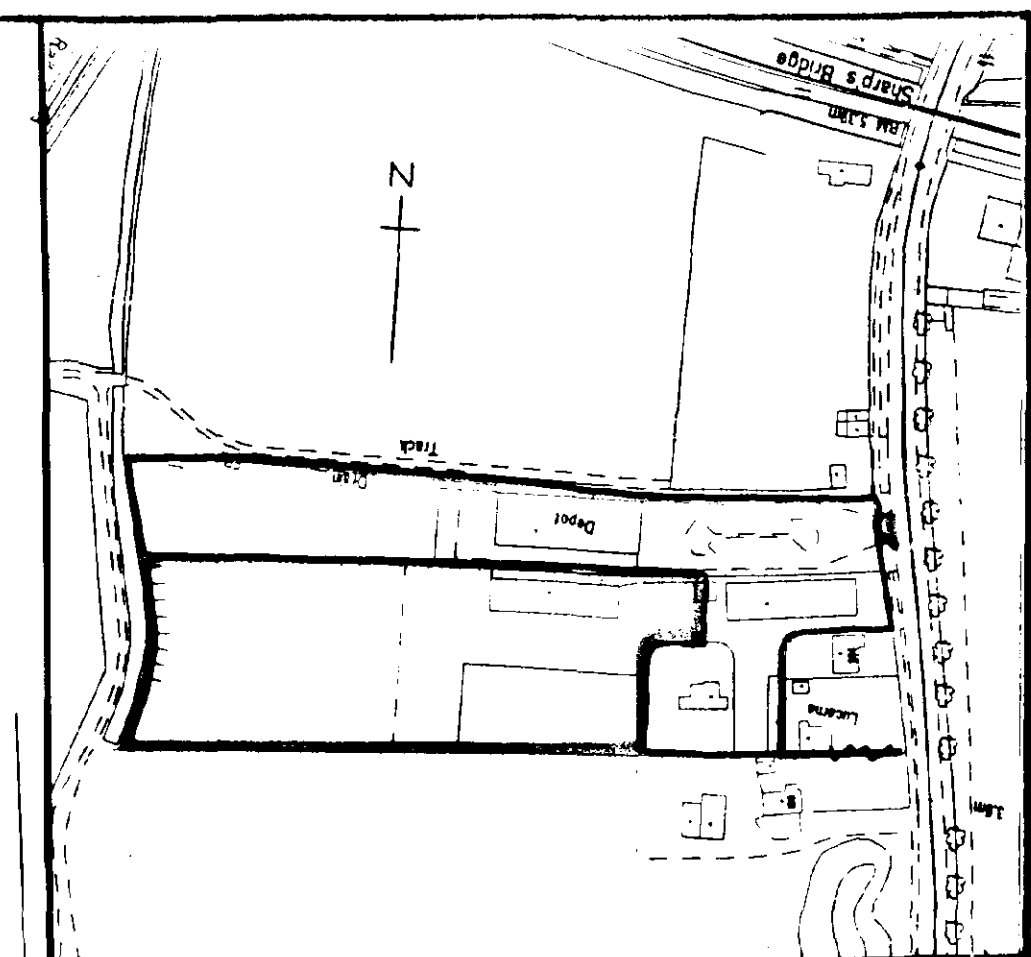

LOCATION PLAN 1:2500

EXISTING ACCESS

EXISTING ACCESS

DATE SOUTH HOLLAND DC HOUSING & PLANNING
FL N 21 SEP 2000
1161/00

PODDINGTONS
Architectural Design Consultants

Rabbit Hollow, Church Lane, North Rauceby,
Sleaford, Lincs. NG34 8QU
Tel. (01529) 486033 Fax. (01529) 486044

Project Proposed Change of Use of
former Builders Merchants to
Garden Centre and car park
Extension

Client TOM THUMB GARDEN CENTRE
AND PET STORE LTD

Scale	Drawing No.
1:500	2985-1
Date	Drawn
AUG. 2000	J. C.
	Checked