


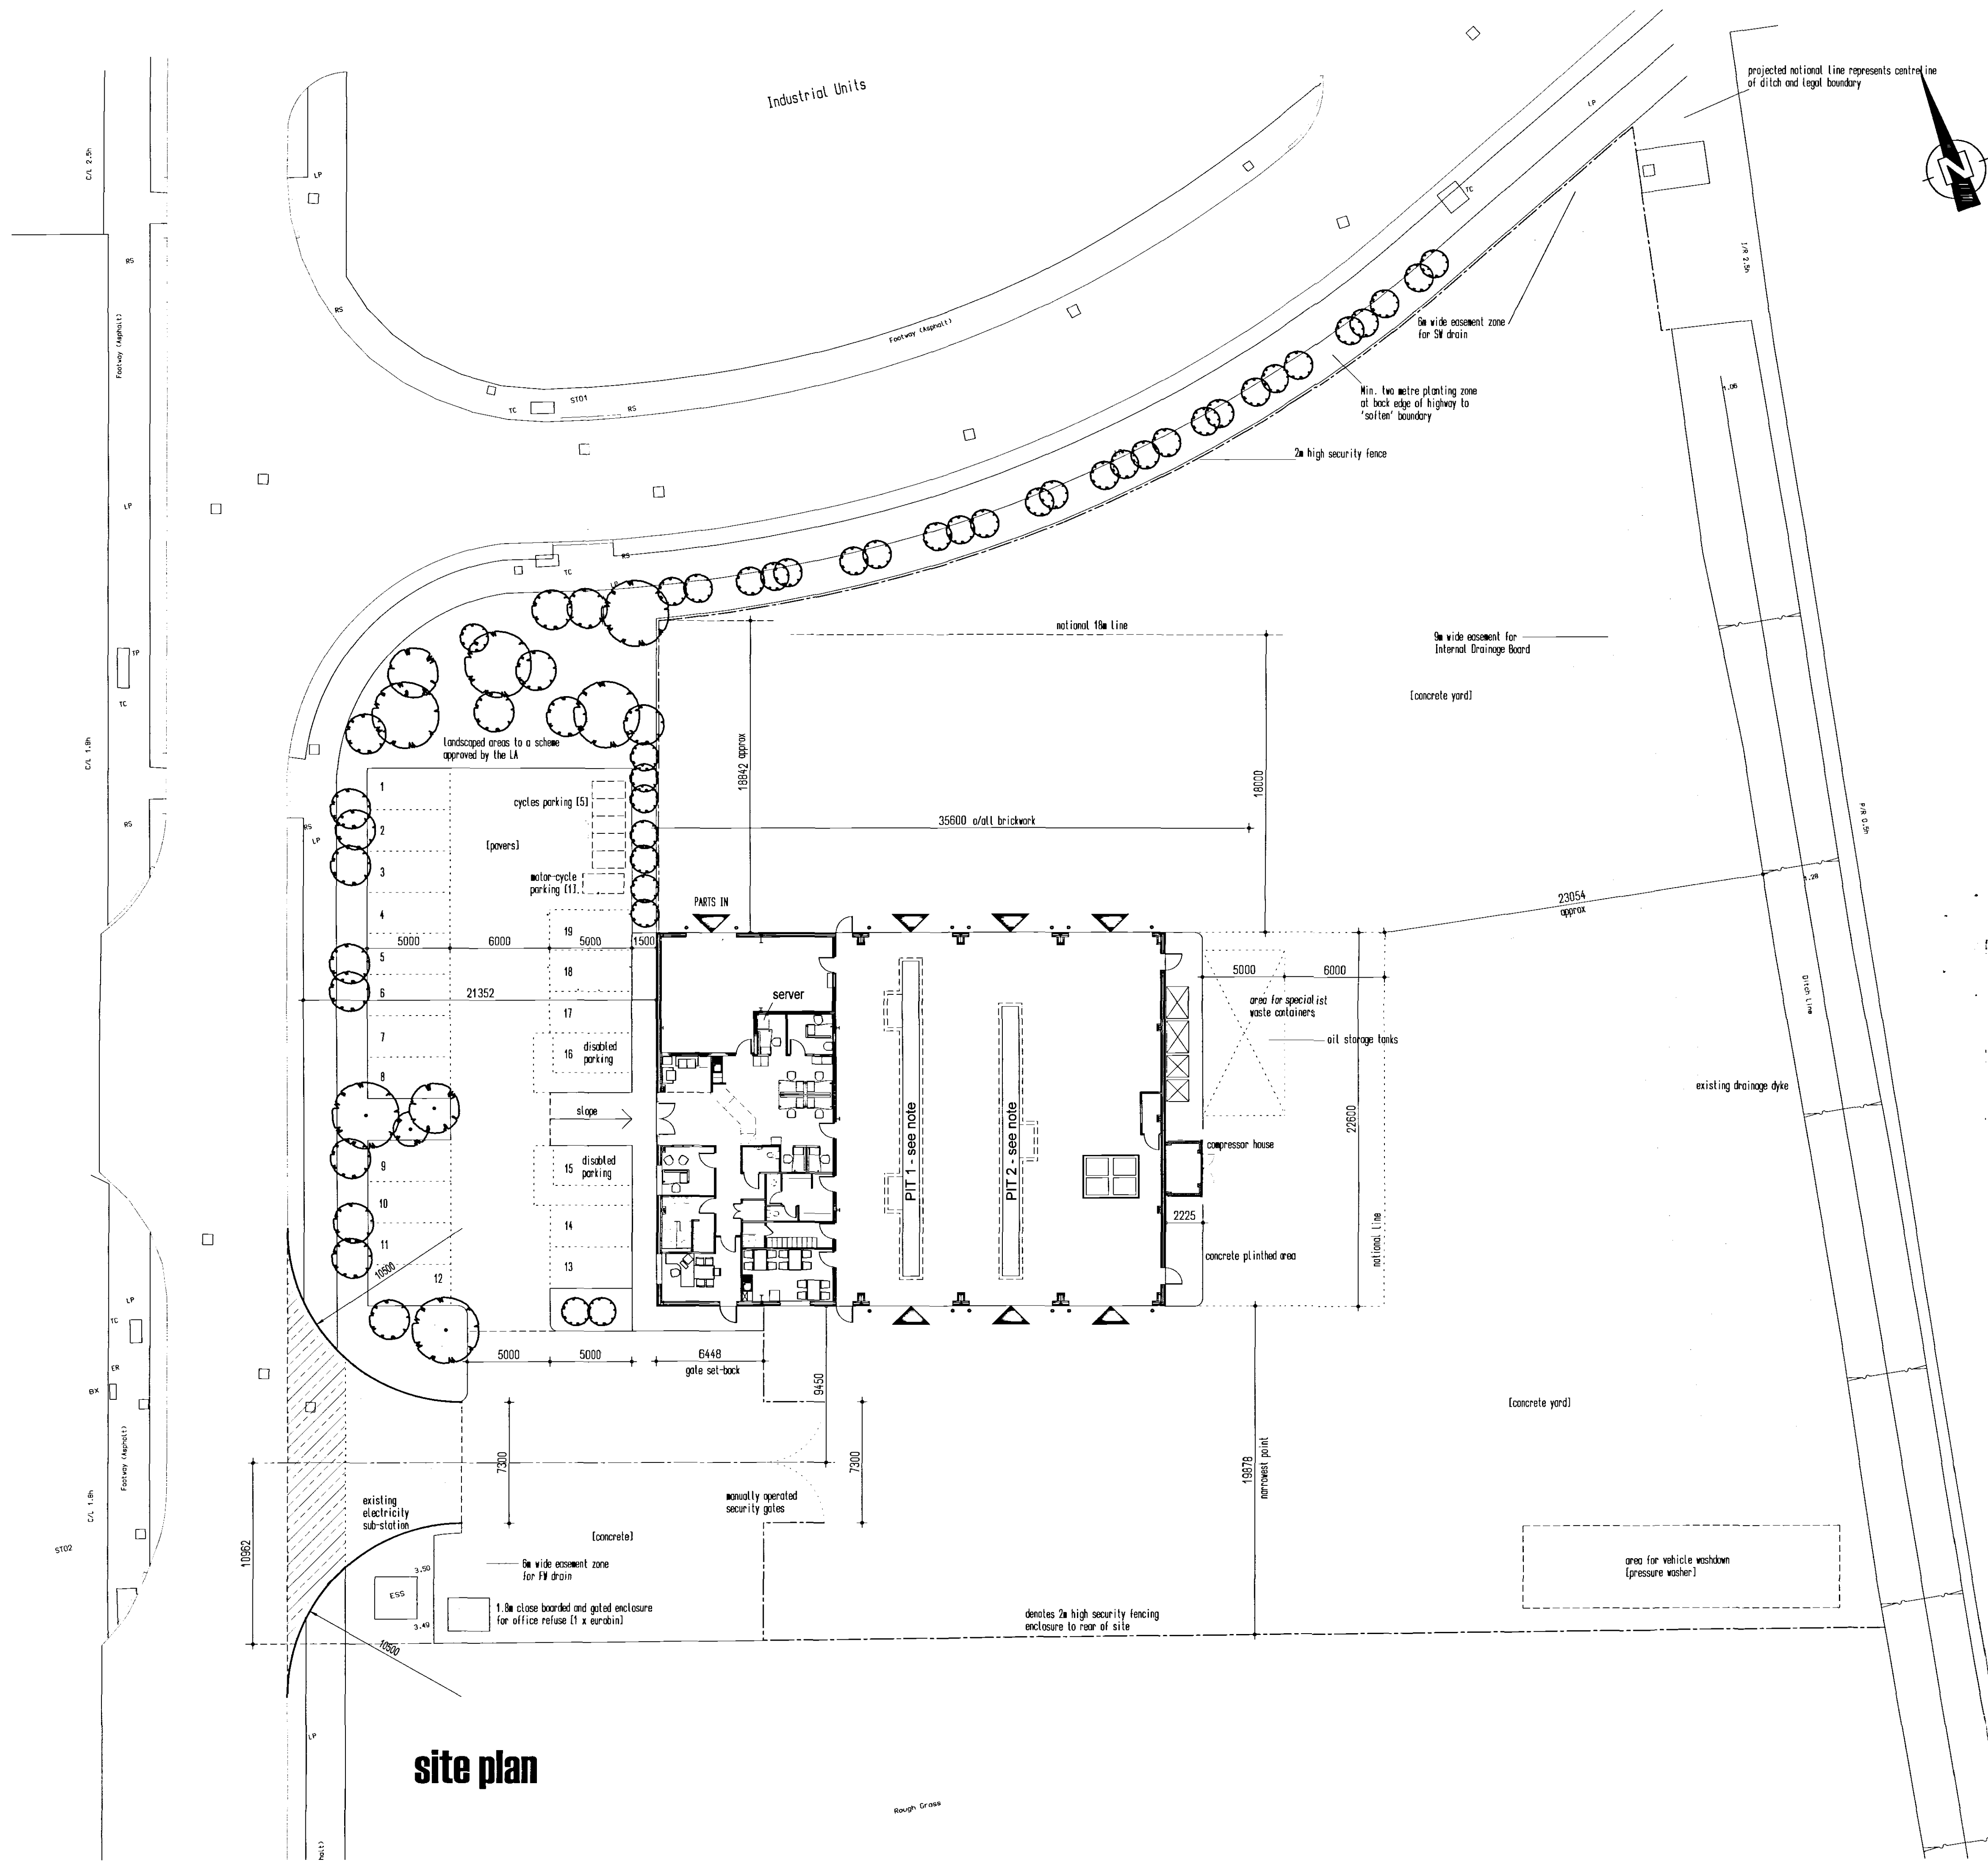

site plan

NOTES
This drawing/design is for use solely in connection with the project.
This drawing/design is the copyright of BD+M (UK) LTD and must not be reissued, loaned or copied without written consent.
All dimensions/setting out to be checked on site by the contractor before construction proceeds.
Use written dimensions only, do not scale.
This drawing to be read in conjunction with all construction status information relevant to the project.
Any apparent discrepancy to be brought to the attention of BD+M.

DRAWING STATUS
P - Preliminary
T - Tender
Contract
Survey
Detail Design

C - Construction
R - Record
Local Authority approval
Statutory Authority Reprints
Public Utility requirements

NOTES:

EXTERNAL MATERIALS:
Yard area: natural concrete
Parking Bays: concrete block pavers [to be selected]
Footpaths: concrete block pavers [to be selected]
Kerbings: natural concrete FIG 7 - 100mm face
Fencing: 2m high security type TBD - light grey
Gates: 2m high similar to fencing - dark grey

ACCESS/ENTRANCE:
To local/highway authority standards
Area of crossover shown hatched
10.5m radii
7.3m carriage width

ADOPTABLE WORKS:
Footway and associated soft margin to be constructed by Vendor for eventual adoption

ELECTRICITY SUB-STATION:
Existing sub-station building retained

EASEMENT ZONES:
To sewers/dyke - shown hatched

PLANNING & DEVELOPMENT
10 FEB 2003
Ref. 1168/05

AMENDED PLAN
Ref. A1

A 01-2006 REVISED SCHEME		BDM	
rev	date	amendments	drawn chd
BD+M			
BUILDING DESIGN + MANAGEMENT (UK) LIMITED The Enterprise Centre, South Green Park, Merton, London, SE20 2JY tel: +44 (0) 1362 857195 fax: +44 (0) 1362 857197 email: admin@bdm-uk.co.uk			
www.bdm-uk.co.uk			
date FORD & SLATER LTD			
project NEW DEALERSHIP WARDENTREE PARK - SPALDING			
drawing SITE PLAN			
scale	date	scale	date
1:200	01-2006		BD+M
author	project no	drawing no	sheet
P	2508	23	A

1:200