


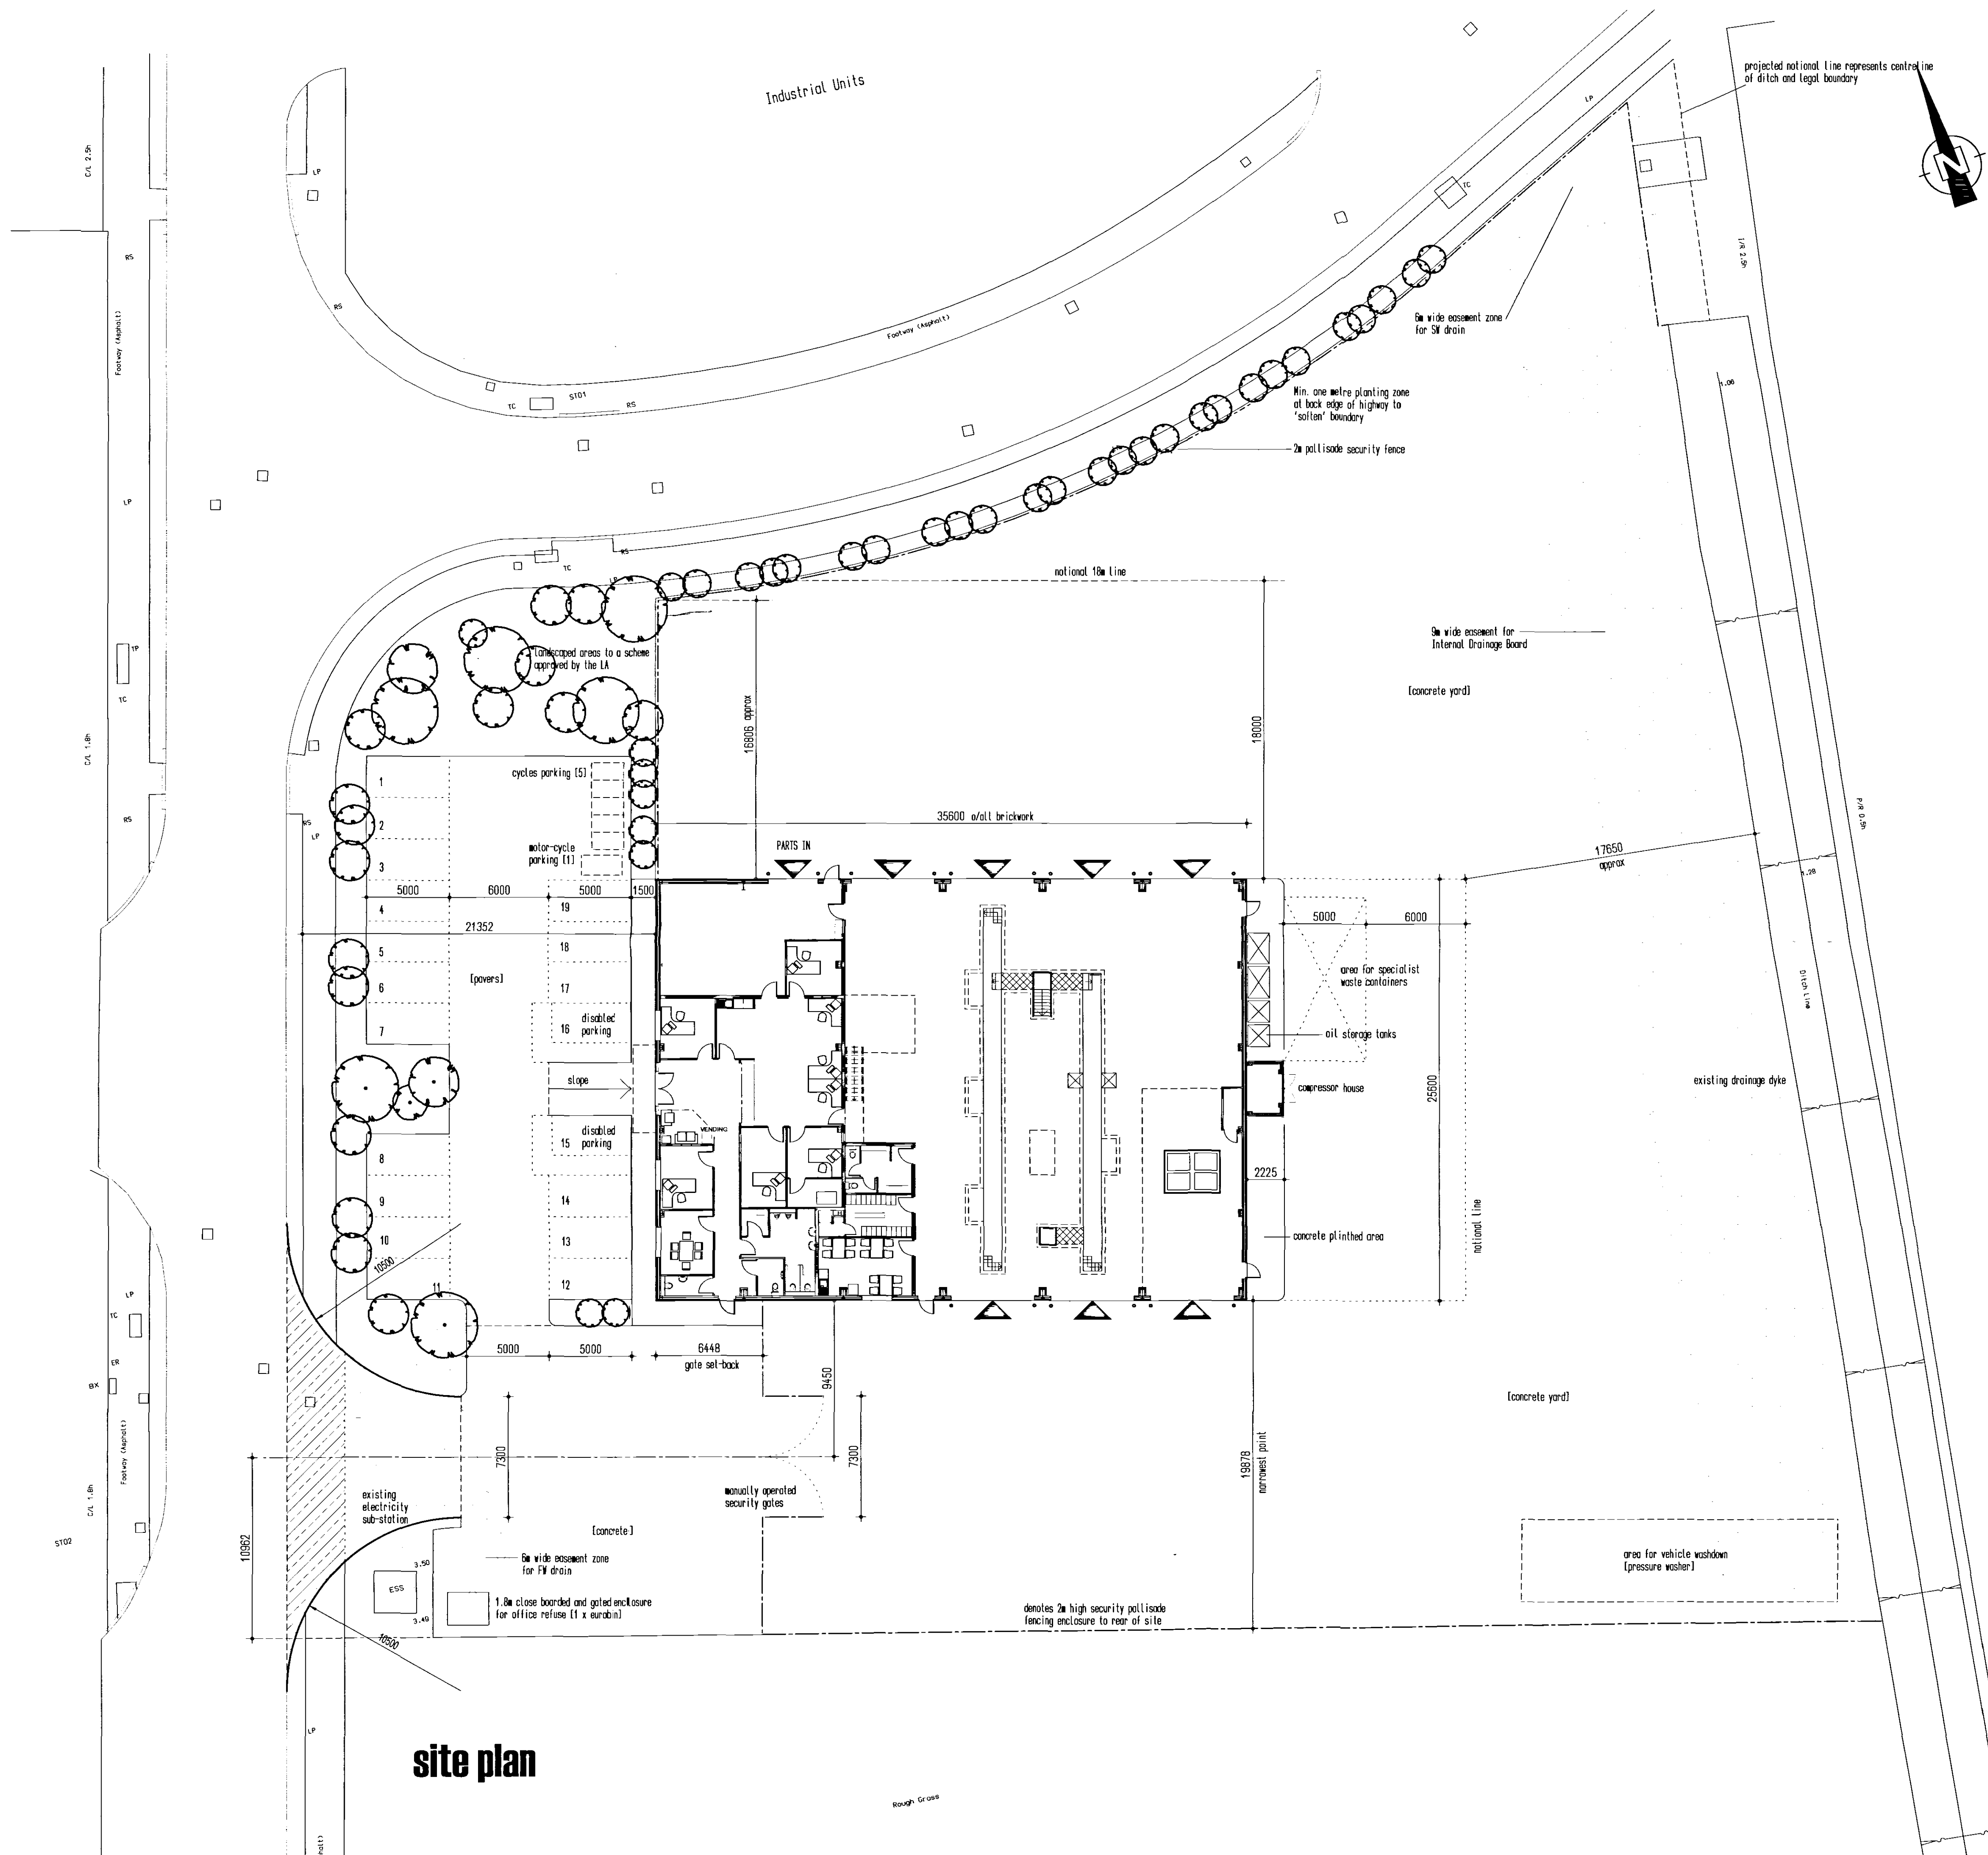

NOTES

This drawing/design is for use solely in connection with the project.

This drawing/design is the copyright of BD+M (UK) LTD and must not be reissued, loaned or copied without written consent. All dimensions/setting out to be checked on site by the contractor before construction proceeds.

Use written dimensions only, do not scale.

This drawing to be read in conjunction with all construction status information relevant to the project.

Any apparent discrepancy to be brought to the attention of BD+M.

DRAWING STATUS

P - Preliminary	C - Construction
T - Tender	R - Record
Contract	Local Authority approval
Survey	Statutory Authority Reprints
Detail Design	Public Utility requirements

NOTES:

EXTERNAL MATERIALS:
Yard area: natural concrete
Parking Bays: concrete block pavers [to be selected]
Footpaths: concrete block pavers [to be selected]
Kerbings: natural concrete FIG 7 - 100mm face
Fencing: 2m high palisade type - light grey
Gates: 2m high similar to fencing - dark grey

ACCESS/ENTRANCE:
To local/highway authority standards
Area of crossover shown hatched
10.5m radii
7.3m carriage width

ADOPTABLE WORKS:
Footway and associated soft margin to be constructed by Vendor for eventual adoption

ELECTRICITY SUB-STATION:
Existing sub-station building retained

EASEMENT ZONES:
To sewers/dyke - shown hatched

DETERMINED PLAN

rev date amendments drawn checked

BD+M

BUILDING DESIGN + MANAGEMENT (UK) LIMITED
The Enterprise Centre, South Green Park, Macclesfield, Northants, NN20 3JY
Tel: +44 (0) 1562 857199 Fax: +44 (0) 1562 857197
email: admin@bdm-uk.co.uk
www.bdm-uk.co.uk

client: **FORD & SLATER LTD**

project: **NEW DEALERSHIP WARDENTREE PARK - SPALDING**

drawing: **SITE PLAN**

scale	date	scale	date	scale	date
1:200	07/2005				
AT					
P	2508	23			

1:200