


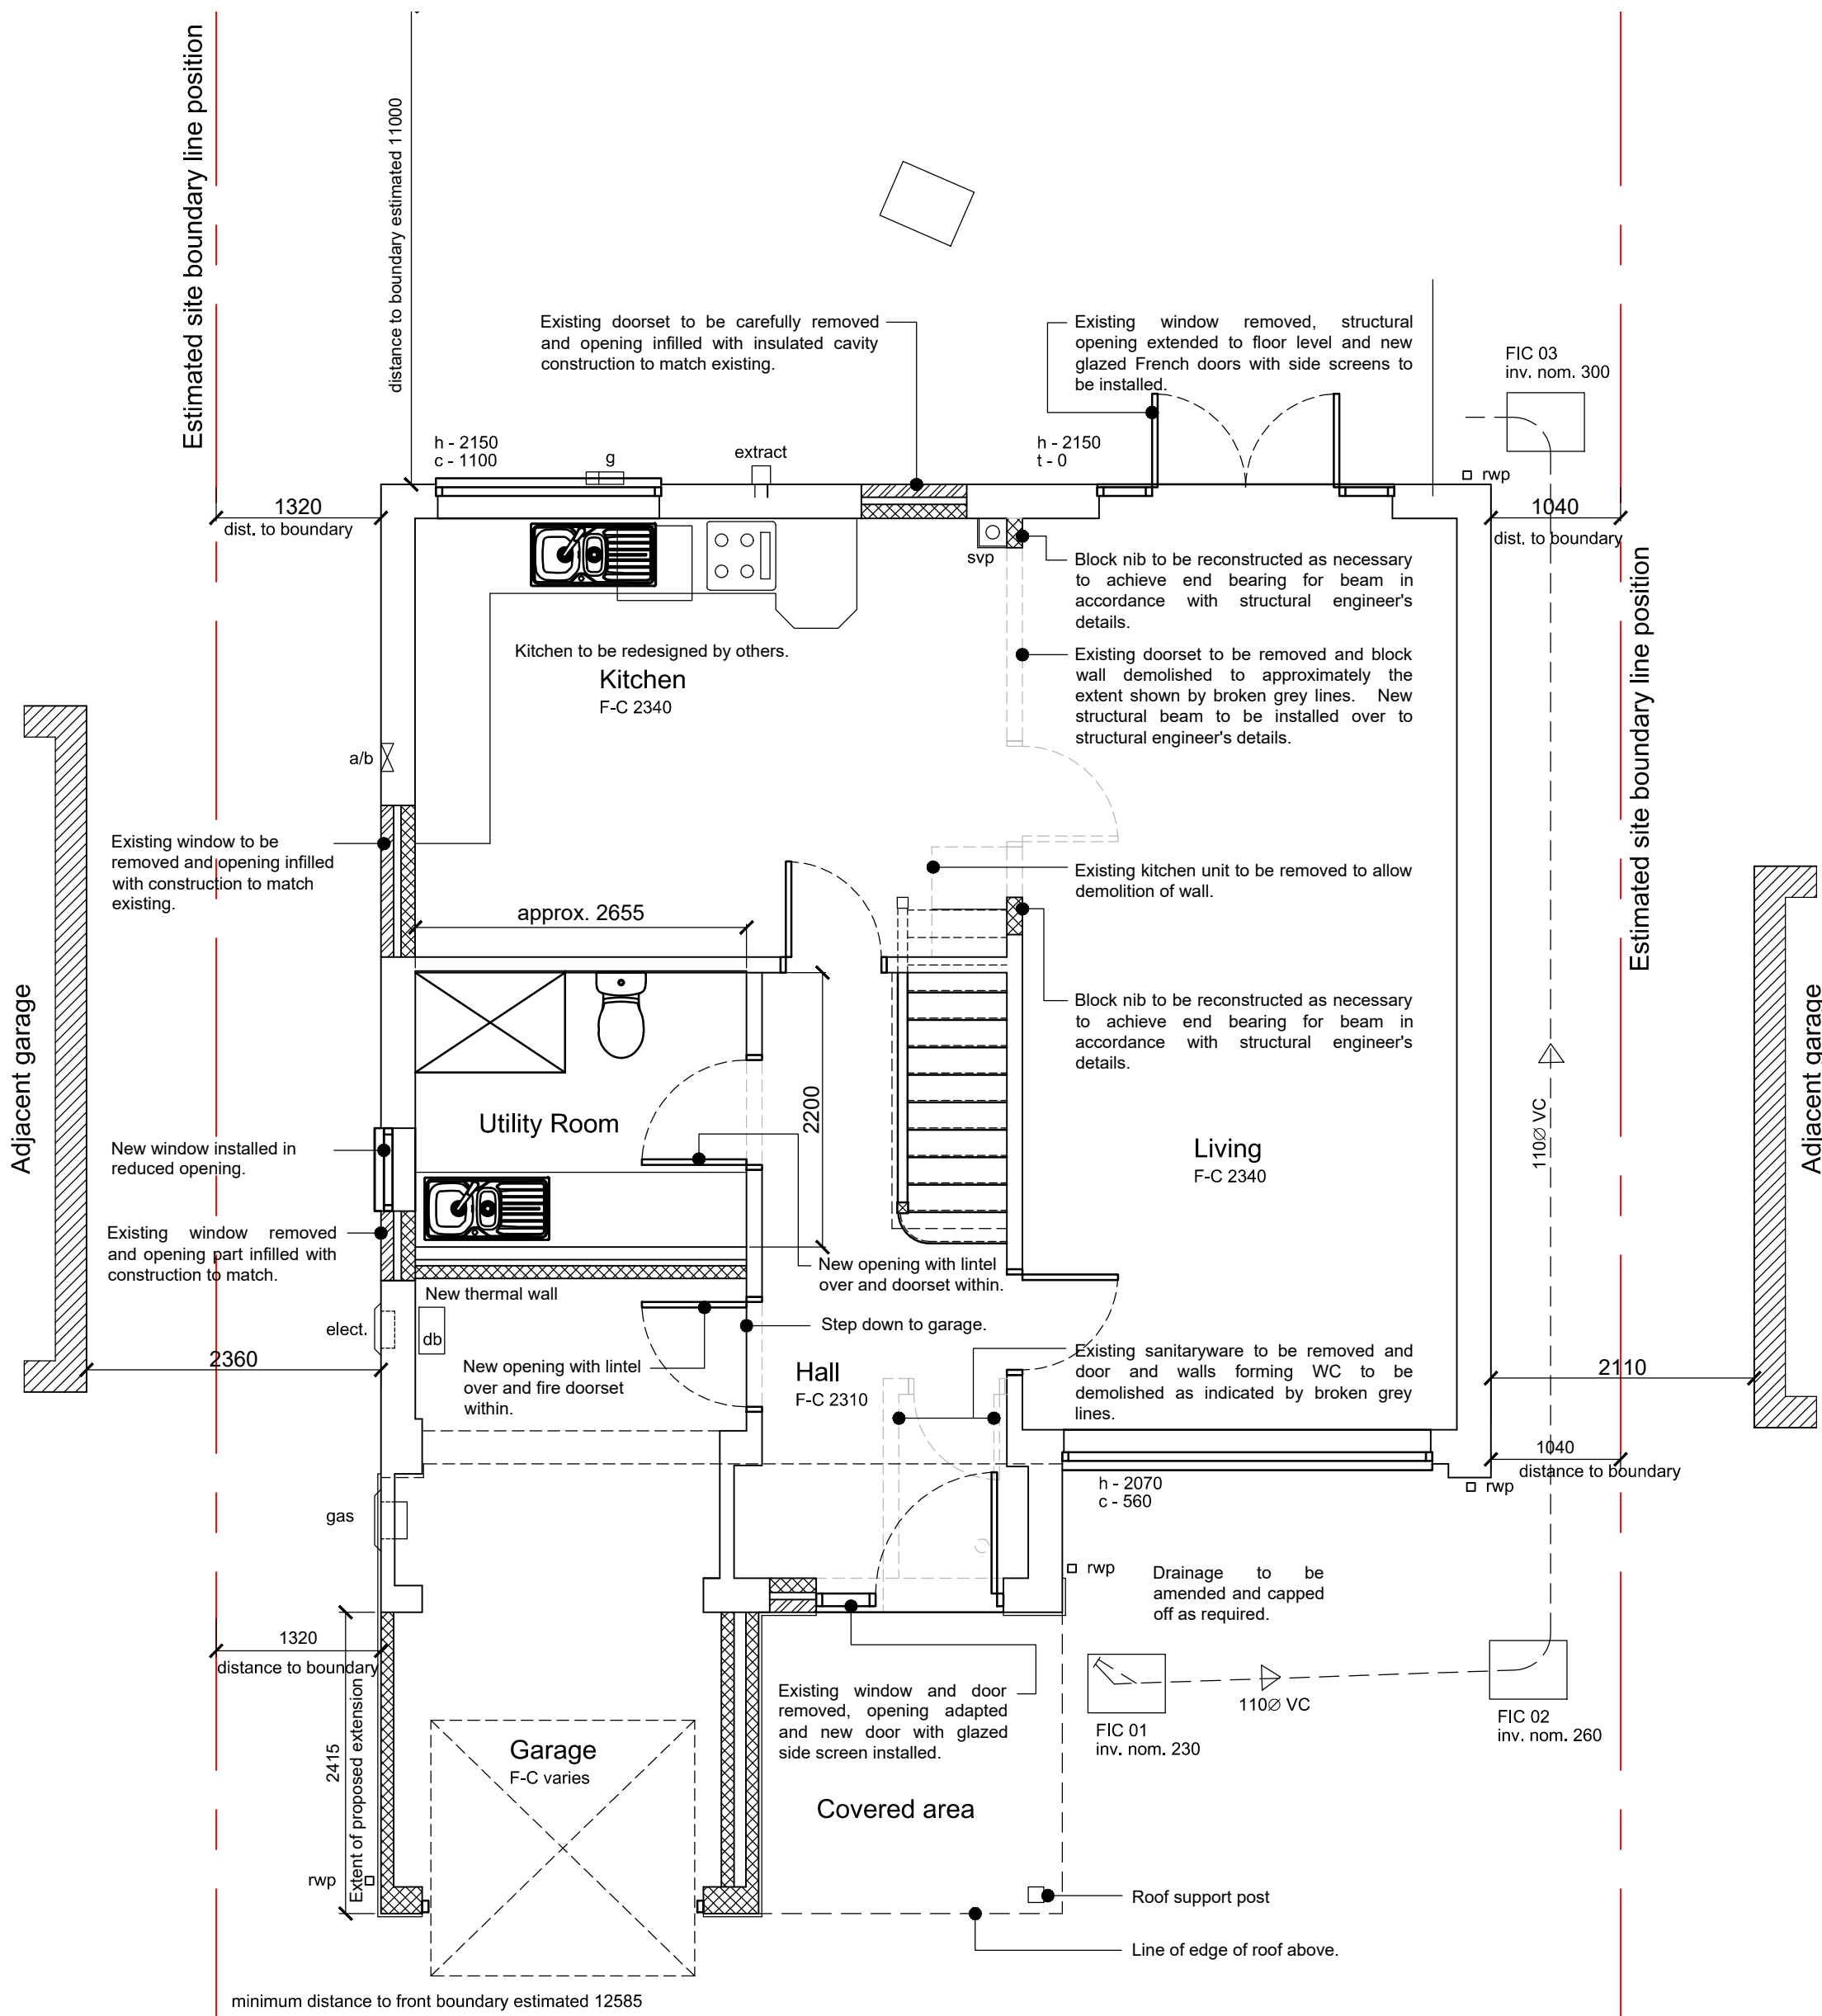


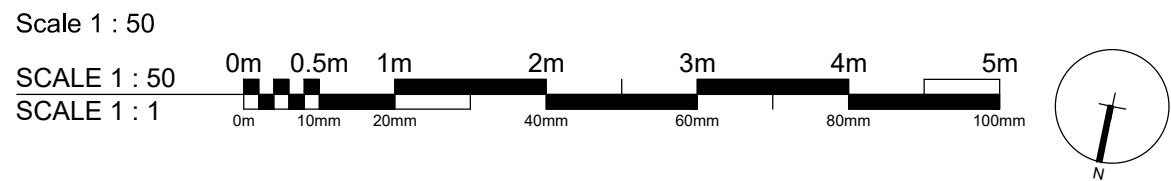

Ground Floor Plan as proposed

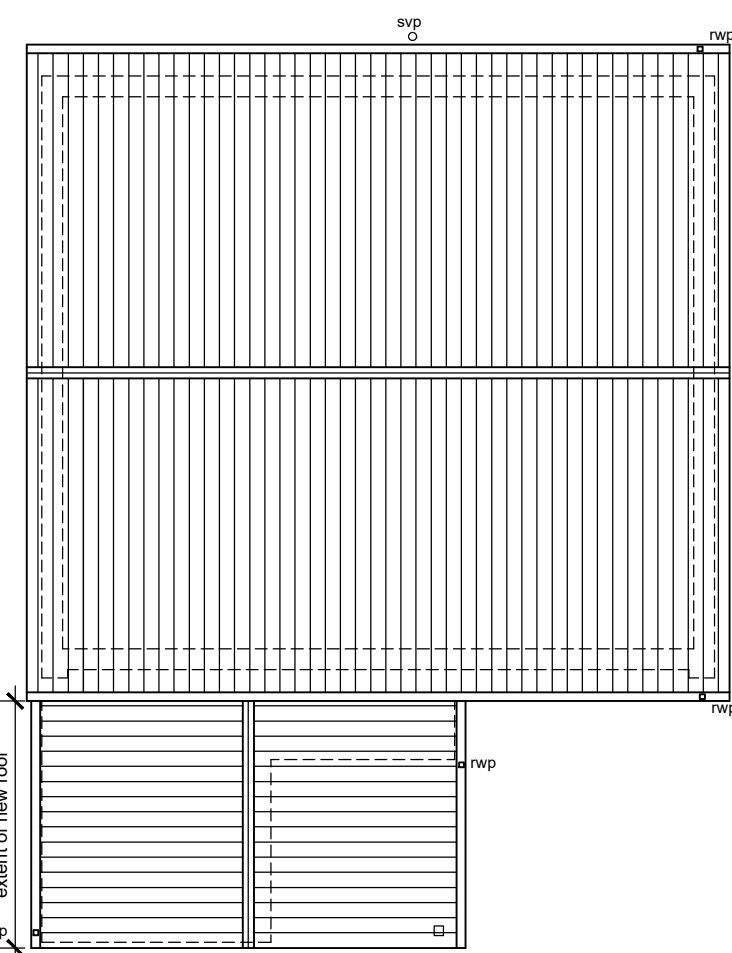

Roof finishes plan as proposed

 


Artist's impression of extension from the west



Artist's impression of extension from the north-west




Artist's impression of extension from the north-east

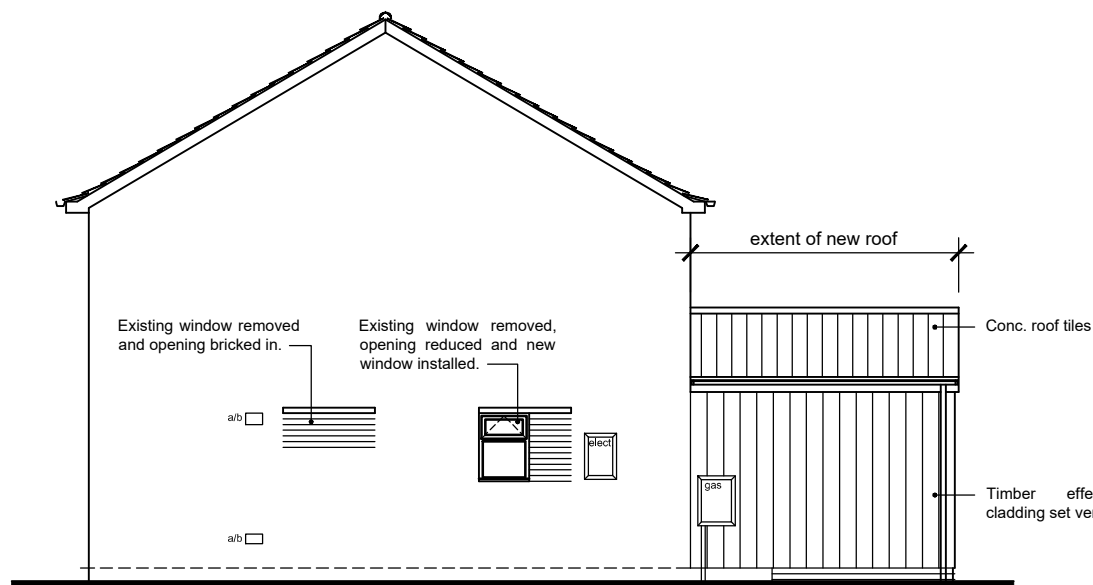


East Elevation as proposed

Scale 1:100

 


North Elevation as proposed

Scale 1:100

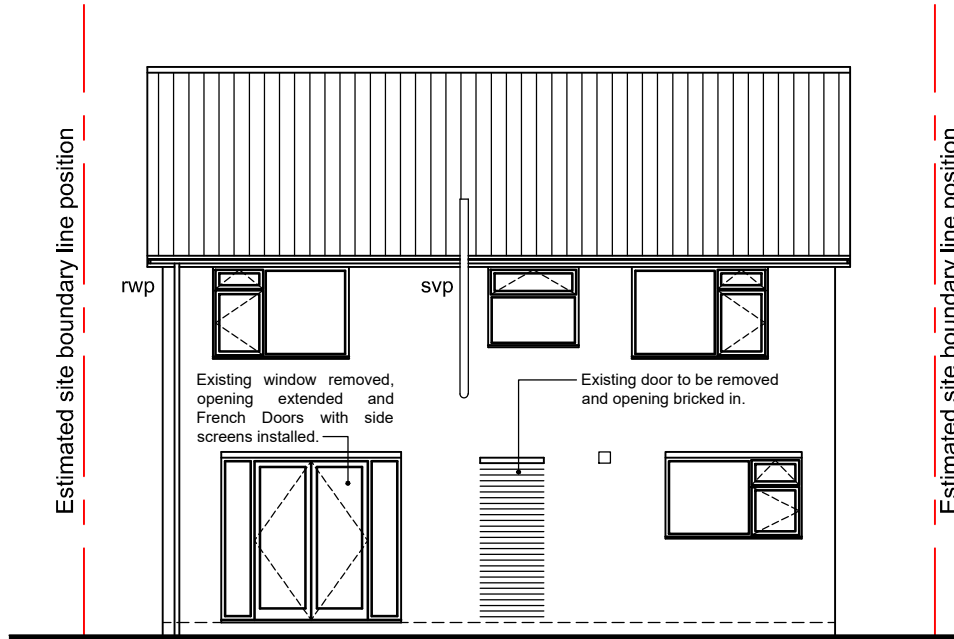

South Elevation as proposed

Scale 1:100

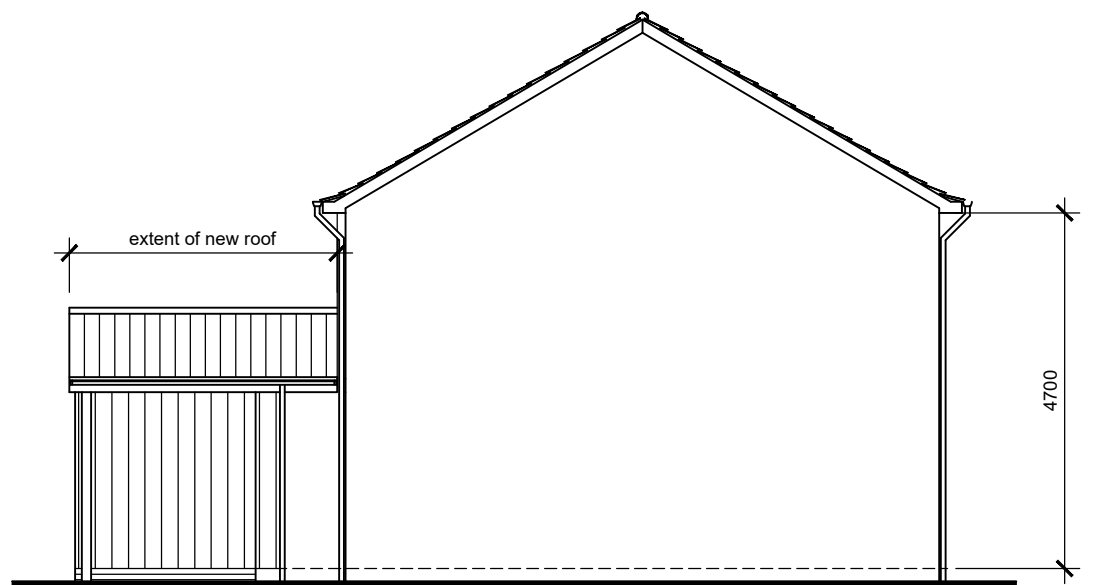

West Elevation as proposed

Scale 1:100

DO NOT SCALE THIS DRAWING. THE CONTRACTOR IS DEEMED TO HAVE CHECKED ALL DIMENSIONS ON SITE AND REPORT ANY DISCREPANCIES TO OGLESBY & LIMB LTD. THE CONTENTS OF THIS DRAWING ARE COVERED BY COPYRIGHT AND REMAIN THE PROPERTY OF OGLESBY & LIMB LTD. WRITTEN APPROVAL MUST BE OBTAINED FROM OGLESBY & LIMB LTD PRIOR TO DUPLICATION OR REPRODUCTION OF THIS DRAWING OR ITS CONTENTS. ANY DIMENSIONS NOT SHOWN ARE TO BE CHECKED AND AGREED WITH OGLESBY & LIMB LTD.

P1	14.12.22	Drawing updated following client comment on 12.12.22 as follows: Internal door to garage added. Cladding added to extension. Drawing status updated to PLANNING APPLICATION ISSUE.	ajo
----	----------	---	-----

Ref.	Date	Description	Initial
------	------	-------------	---------

Oglesby & Limb Ltd

Chartered Architect

Suite 1, Market Chambers
12 Market Place, Spalding, Lincs
PE11 1SL

Tel: 01775 761196

e-mail: design@o-l-ltd.co.uk

Client:

Ella Sampson

Project:

**Proposed extension and alterations
32 Rose Lane
Pinchbeck
Spalding
PE11 3RN**

Drawing Title:

Plans and elevations as proposed

PLANNING APPLICATION ISSUE

Date:	Oct 2022	Scale:	as shown
Drawn by:	ajo	Checked by:	cls

Drawing Number:	A1632-11	Rev:	P1
-----------------	-----------------	------	-----------