


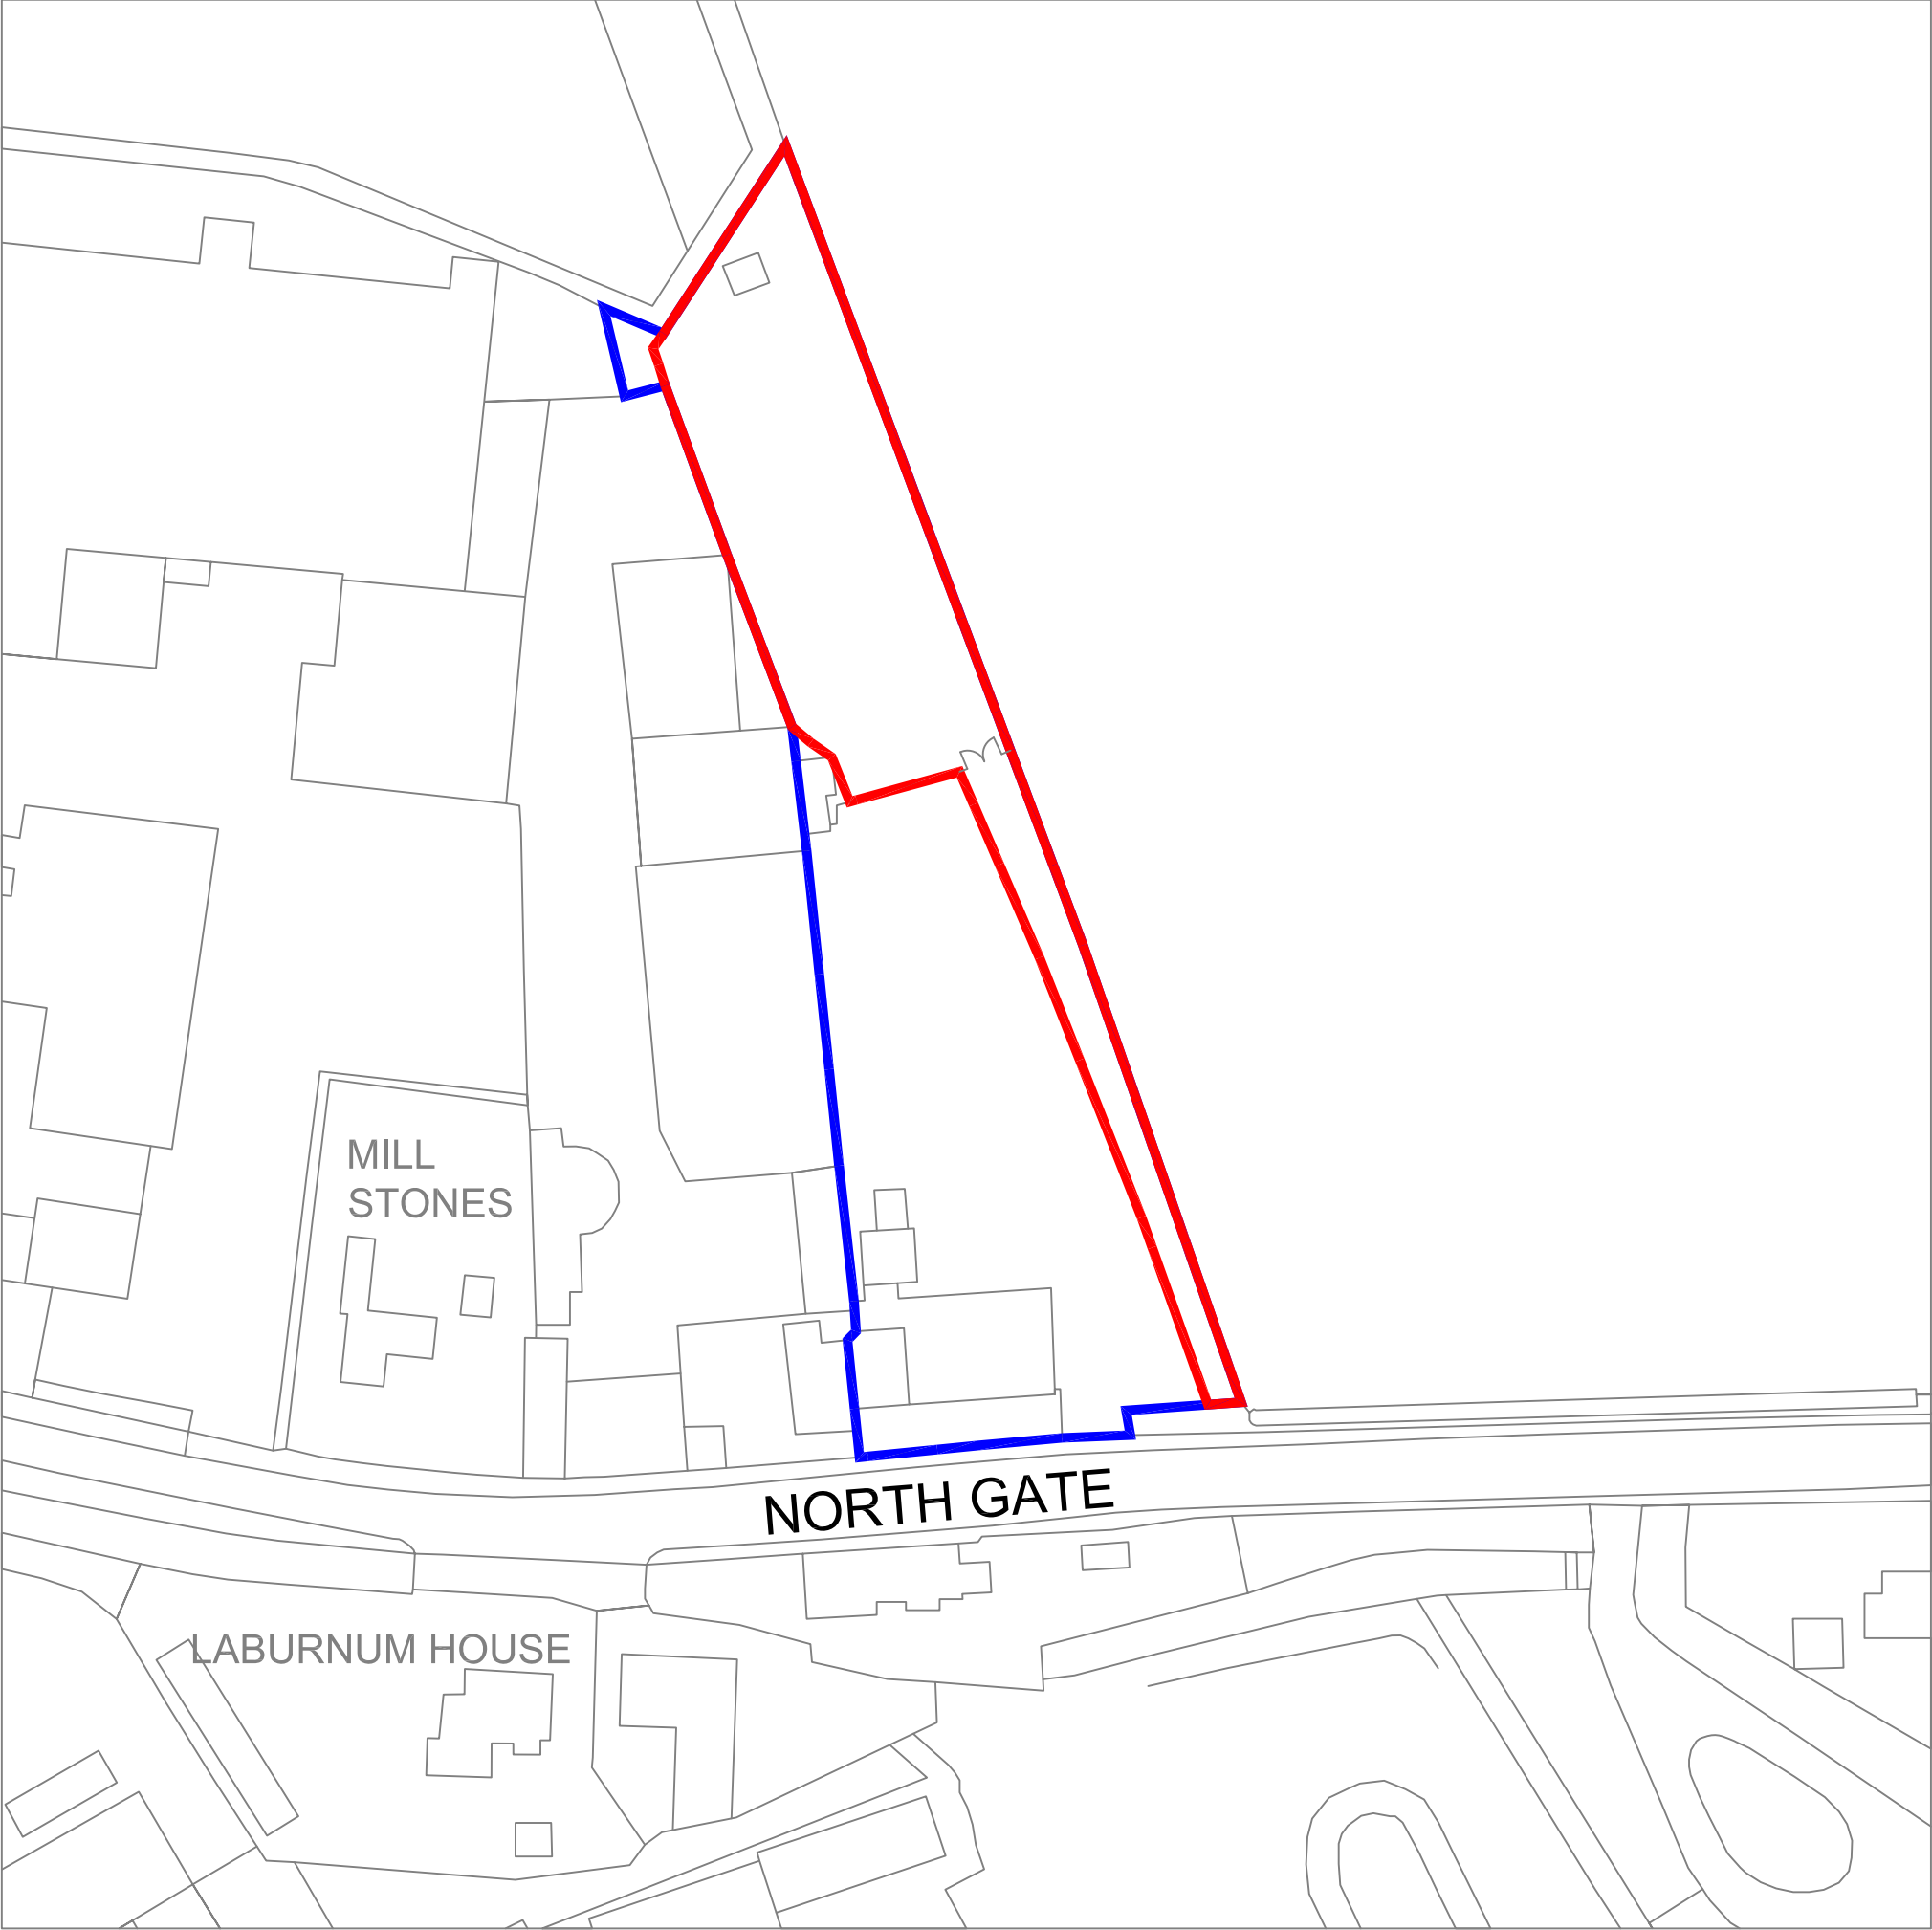

Drawing Title		
EXISTING SITE PLAN NORTHGATE HOUSE, NORTHGATE, PINCHBECK		
Ref: LIGM 001	Scale @ A3 1:750	Date DEC/22

**Mark Simmonds**
PLANNING SERVICES

enquiries@marksimmondsplanningservices.co.uk

Mark Simmonds
Director
Mark Simmonds Planning Services Ltd
Mercury House
Willoughton Drive
Foxby Lane
Gainsborough
DN21 1DY