


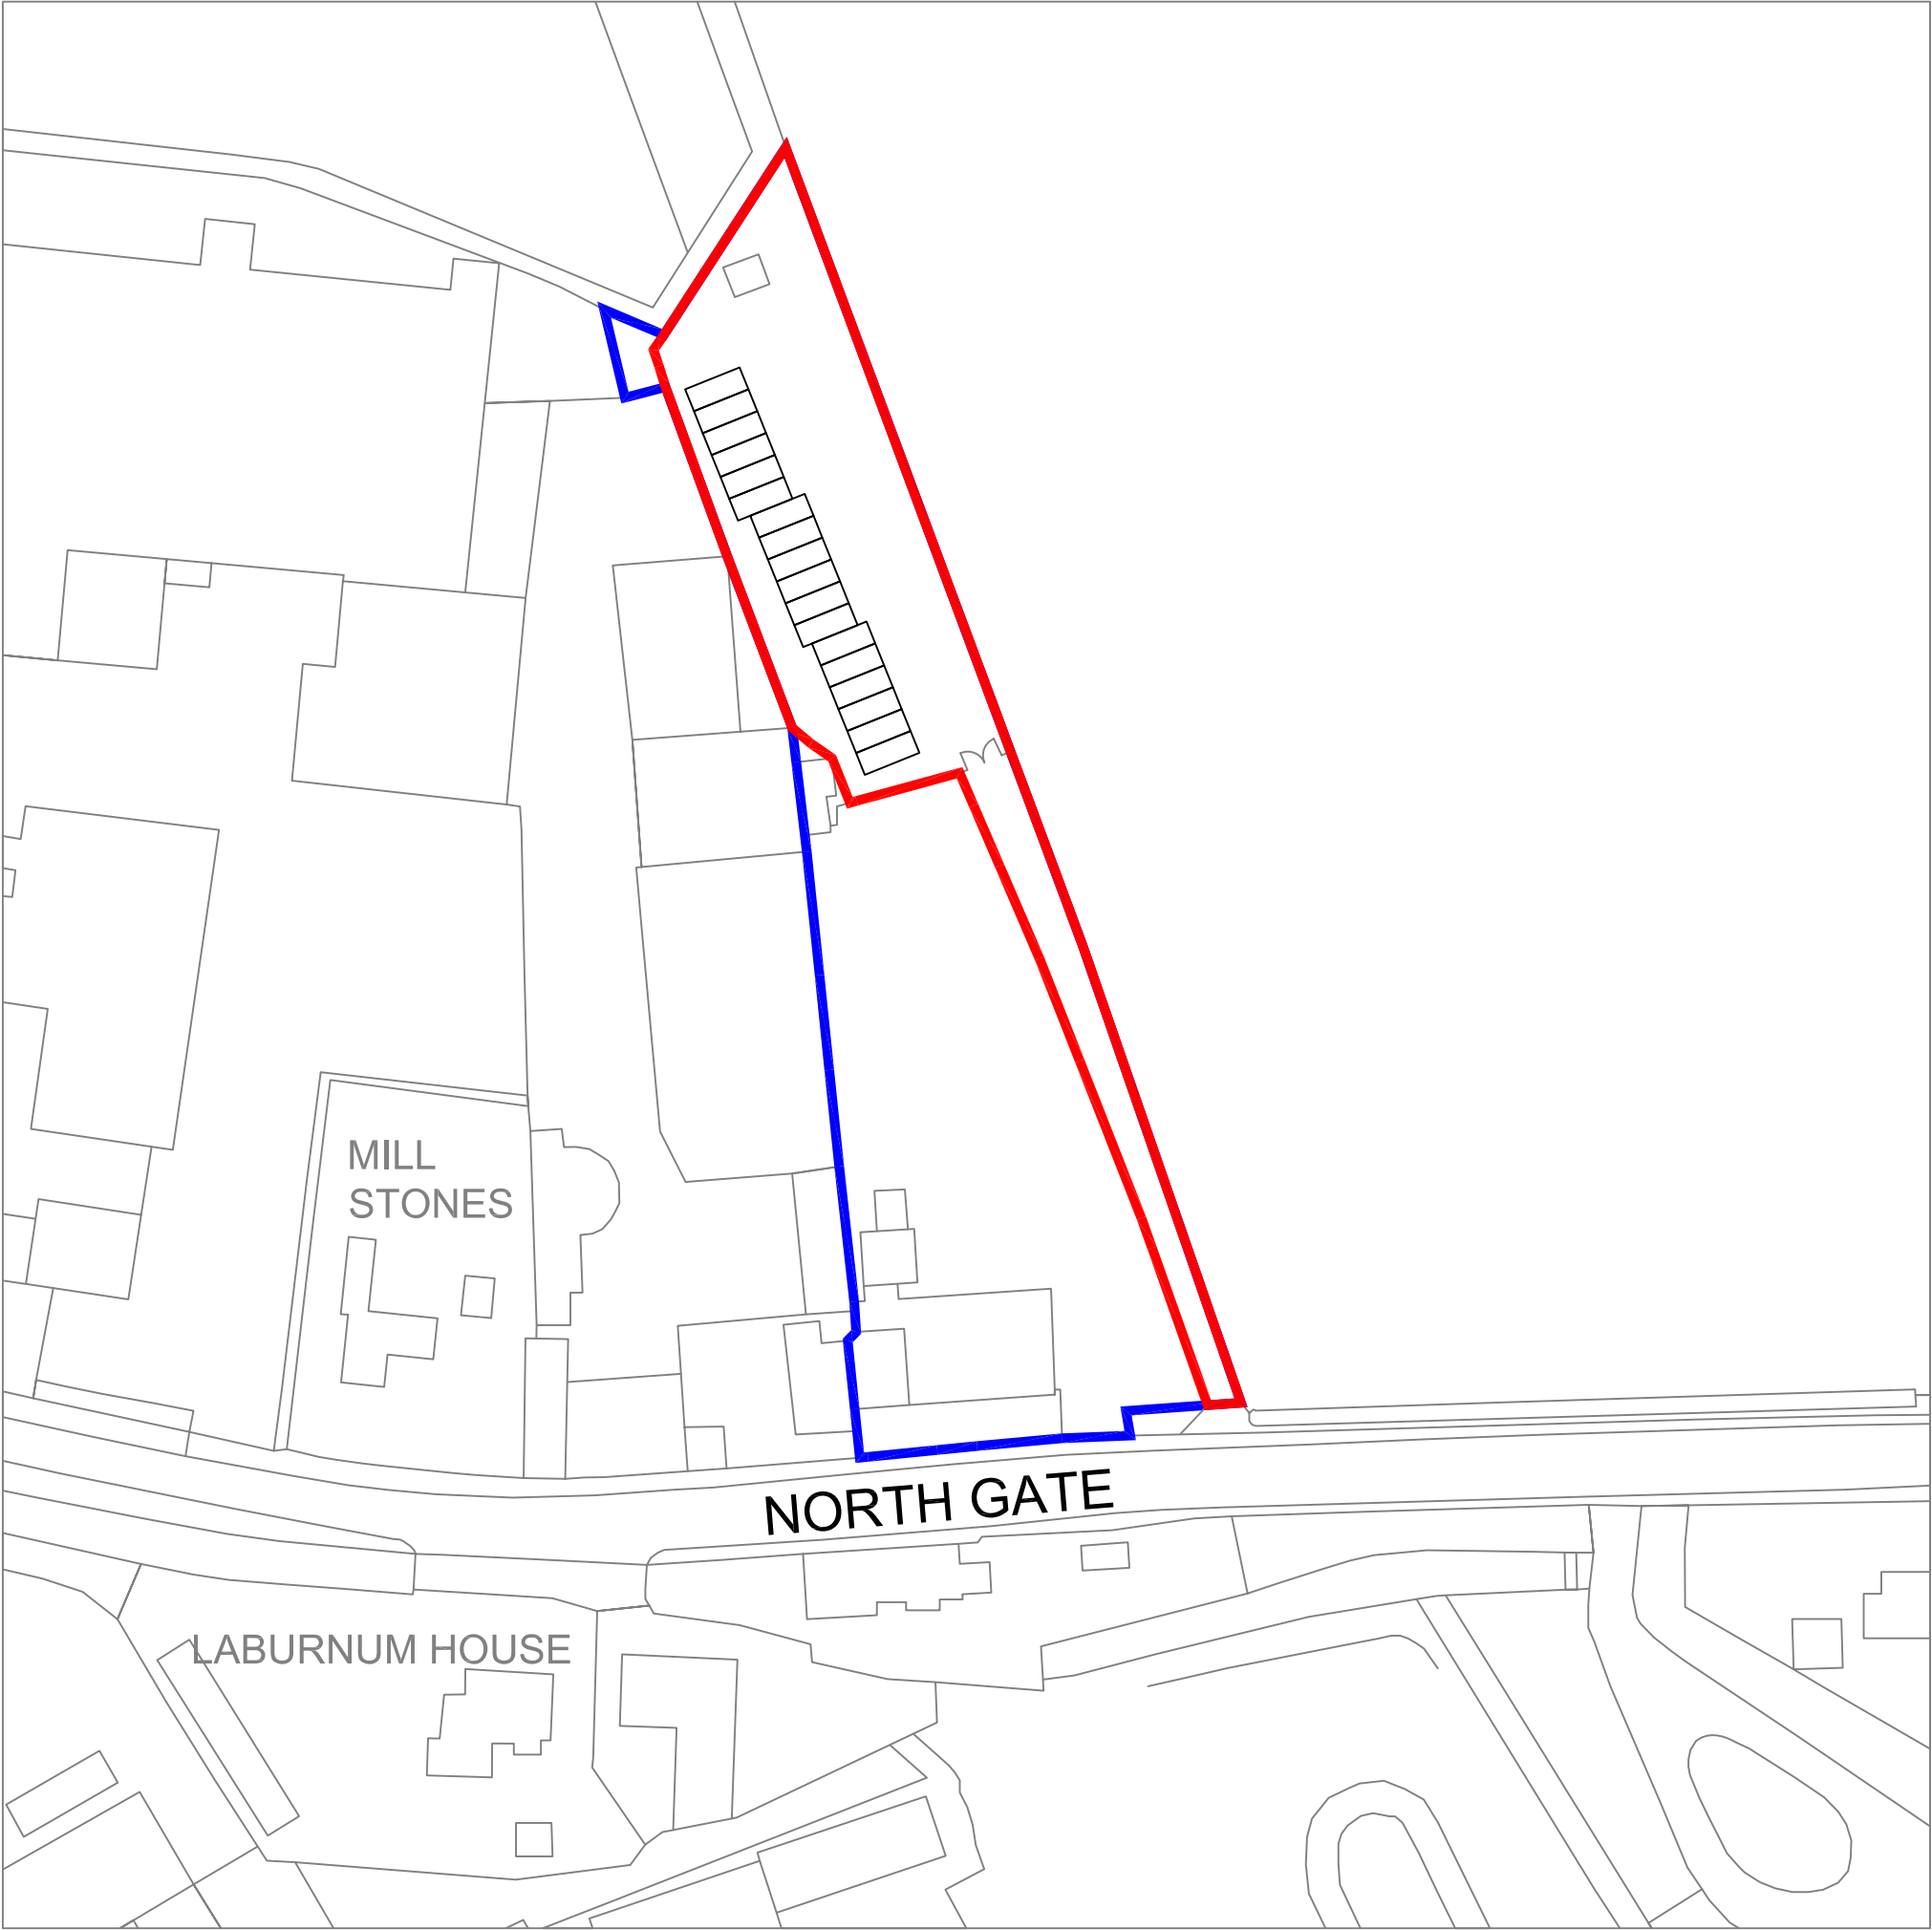

			Drawing Title			 enquiries@marksimmondsplanningservices.co.uk Mark Simmonds Director Mark Simmonds Planning Services Ltd Mercury House Willoughton Drive Foxby Lane Gainsborough DN21 1DY
			PROPOSED SITE PLAN NORTHGATE HOUSE, NORTHGATE, PINCHBECK			
Ref:		LIGM 002	Scale @ A3	1:750	Date	DEC/22