


**DETERMINED
PLAN**

SOUTH HOLLAND DC
HOUSING & PLANNING


- 1 DEC 1999

Ref:

1210/99

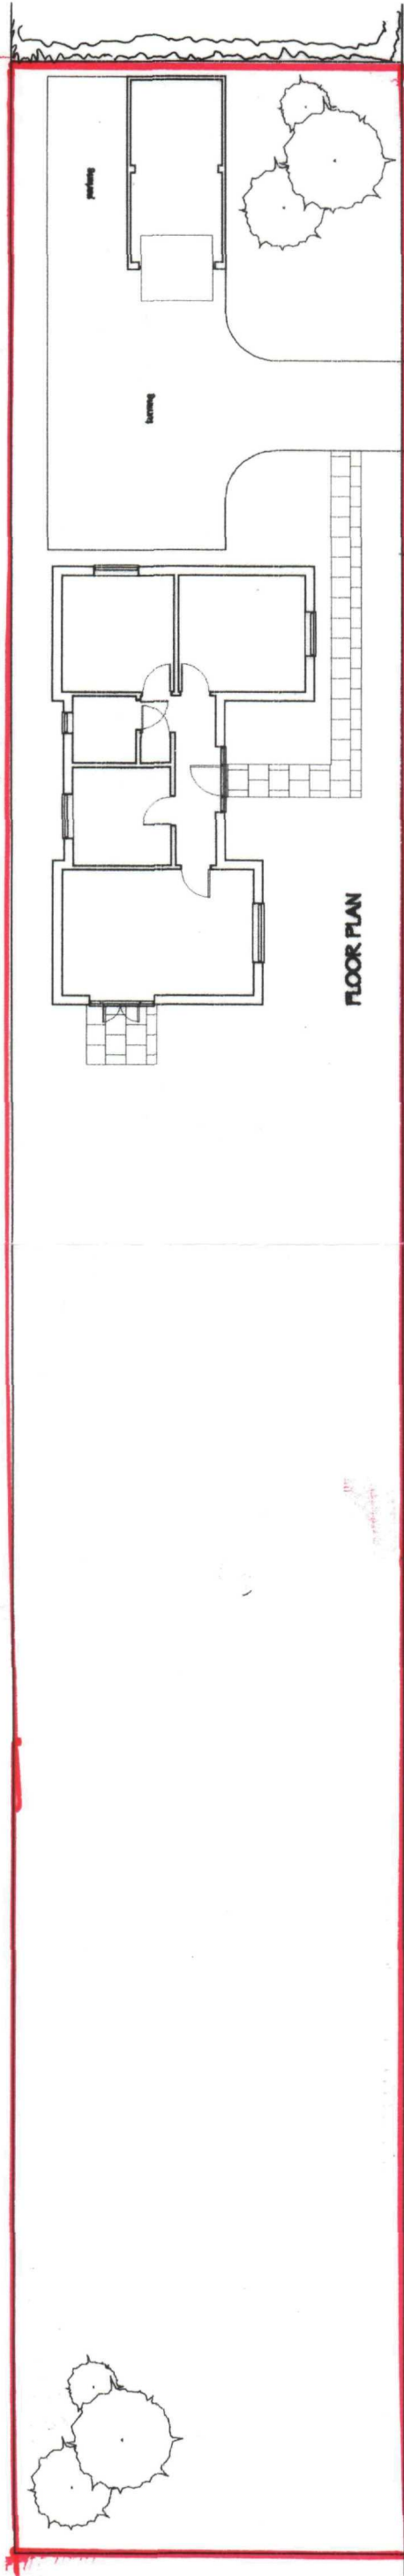

Site Plan

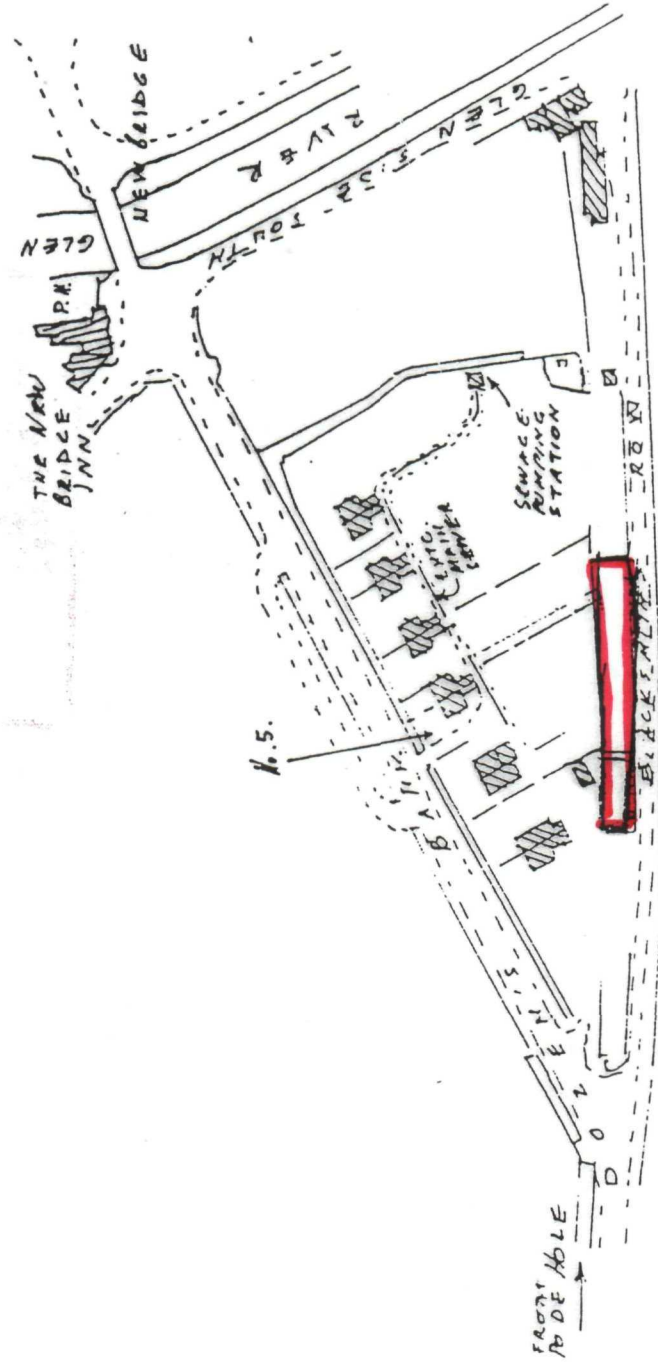

Blacksmiths Row, West Pinchbeck, Spalding, Lincs
for Alderwood Management Services Ltd

Proposed bungalow

JOHN FINCH PARTNERSHIP

CHARTERED ARCHITECTS



scale
1:200

drawn
DCC

date
11/1999

checked

drawing no
2010:02

revision

20 Broomfield Road Chelmsford Essex CM1 199 Tel 01245 354319 + 250780 Fax 01245 260665