



FRONT ELEVATION

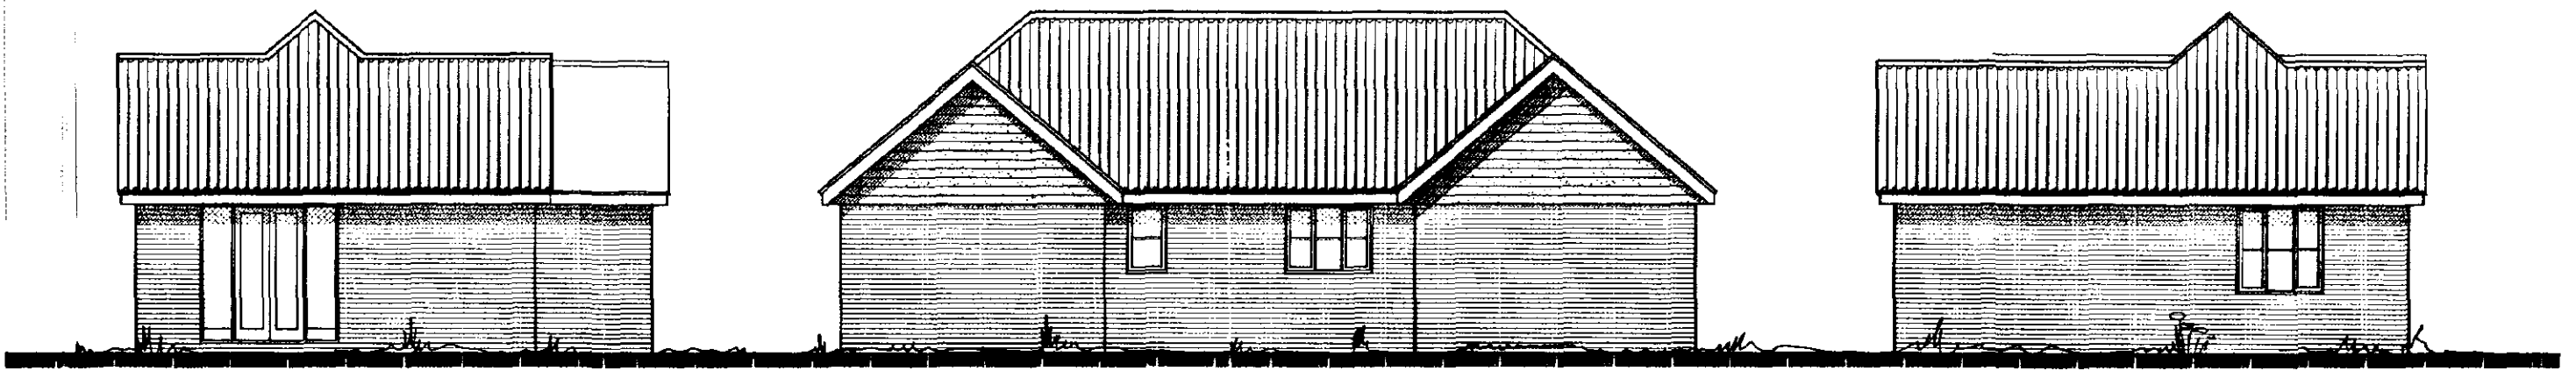

SIDE ELEVATION

REAR ELEVATION

SIDE ELEVATION

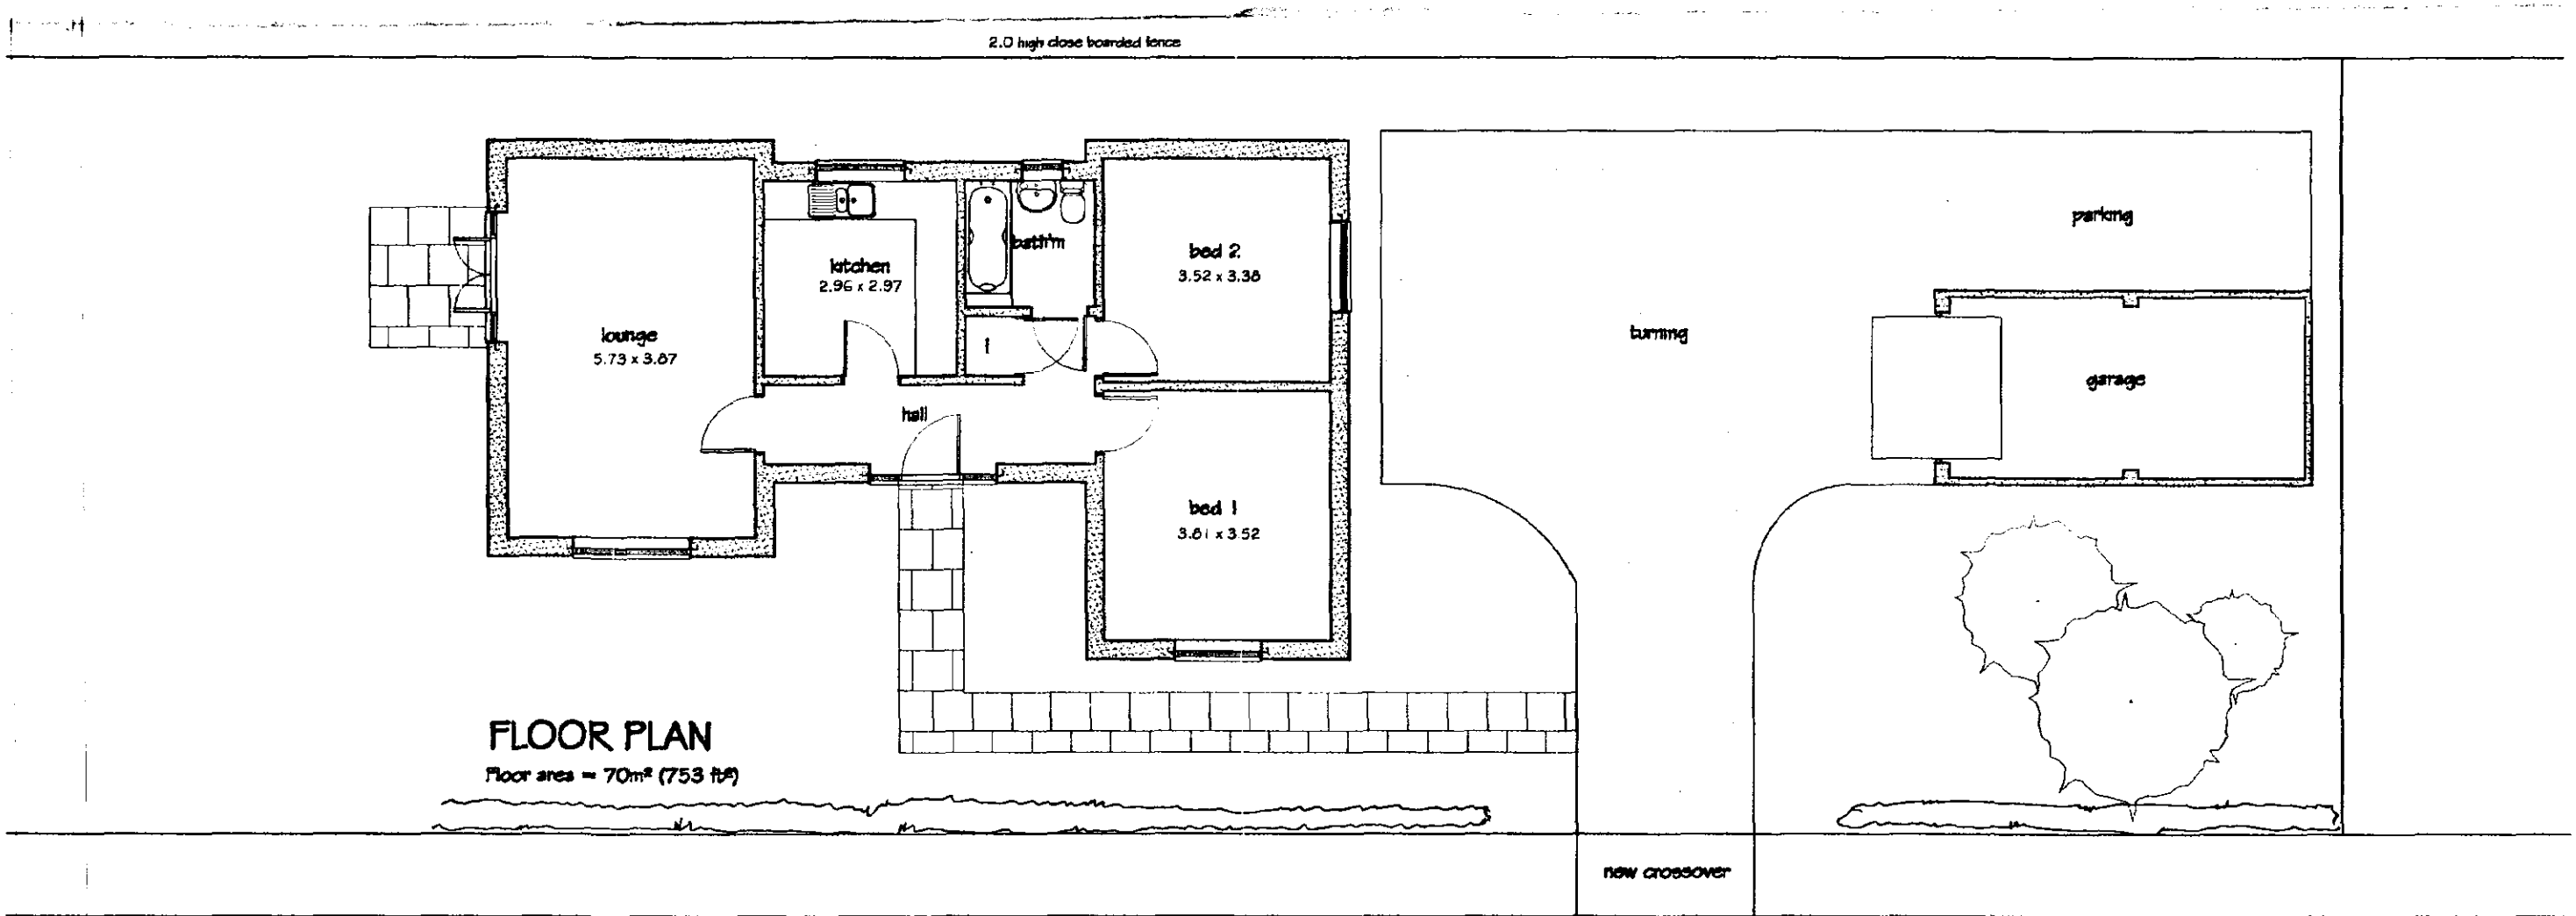

FLOOR PLAN
Floor area = 70m² (753 ft²)

BLACKSMITHS ROW

DETERMINED
PLAN

SOUTH HOLLAND DC
HOUSING & PLANNING
- 1 DEC 1999
Ref: 1210/99

Blacksmiths Row, West Pinchbeck, Spalding, Lincs
for Alderwood Management Services Ltd

Proposed bungalow

JOHN FINCH PARTNERSHIP

CHARTERED ARCHITECTS



85 Broomfield Road, Chelmsford, Essex CM1 1SS Tel 01245 354819 + 250780 Fax 01245 268663

scale	1:100	drawn	DCC
date	10:1999	checked	
drawing no	2010:01	revision	