


General Notes


Site Address

Unit 1
Four Seasons House
10 Enterprise Way
Pinchbeck
Spalding
Lincolnshire
PE11 3YR

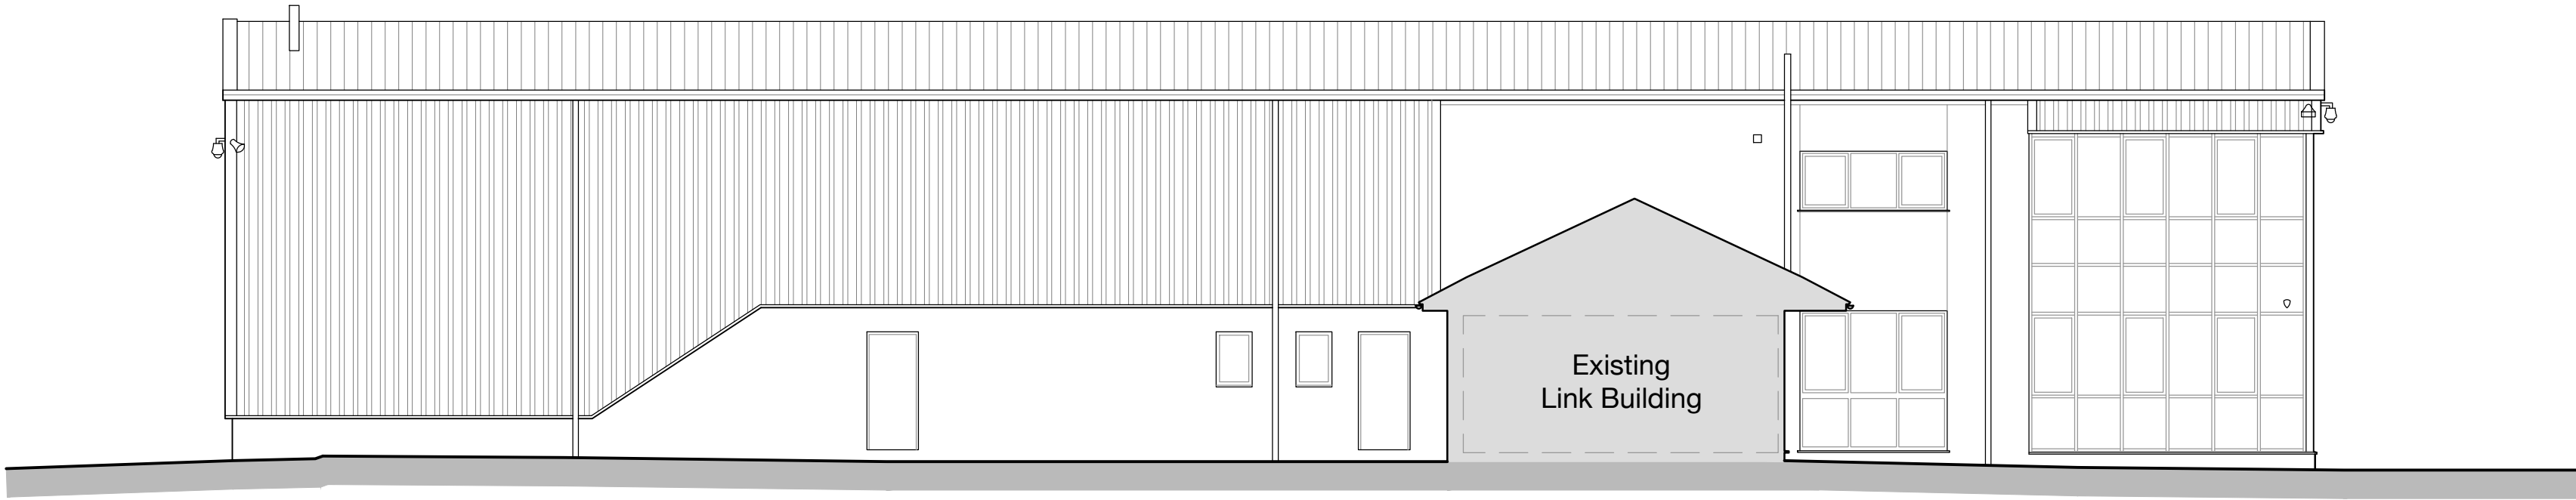

Datum: +1.00m

Existing Elevation A (South East facing)

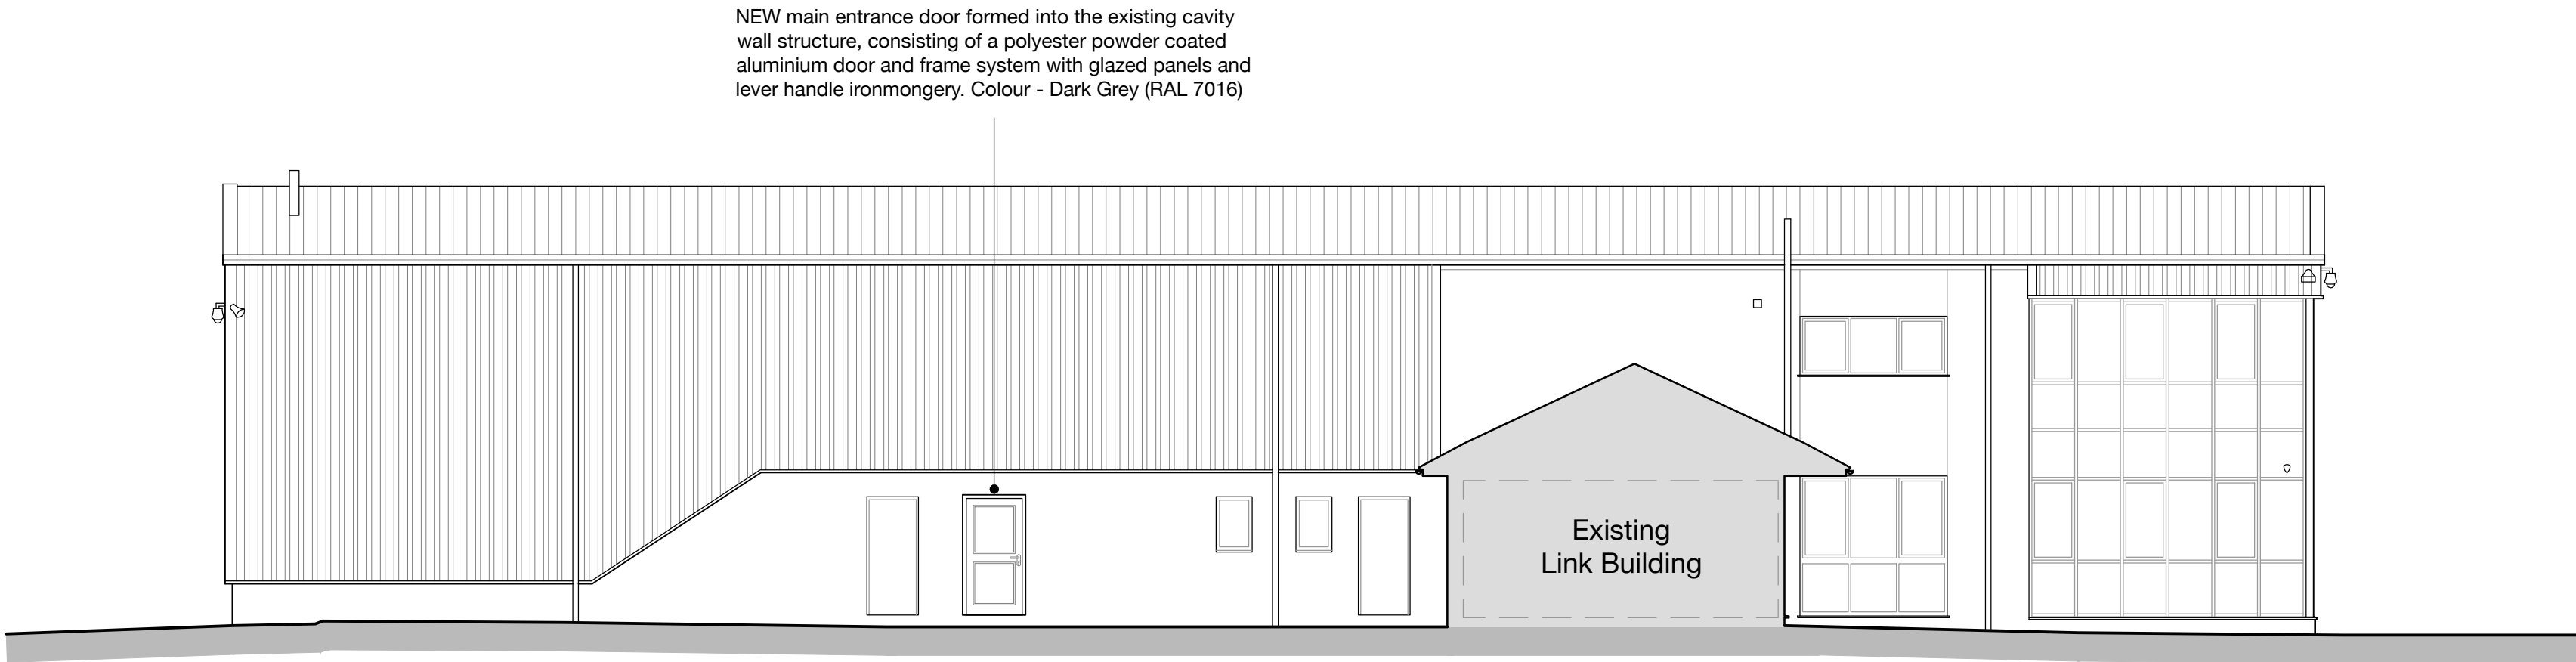

Datum: +1.00m

Proposed Elevation A (South East facing)

client	Billie's Fins Swimming School		
project	Unit 1 - Change of Use Application		
project no.	1727	created	Dec 2019
drawing	Unit 1 - South East Elevation		
dwg no.	1727 - P - 103	rev	1.0
status	Planning	scale	1:100