




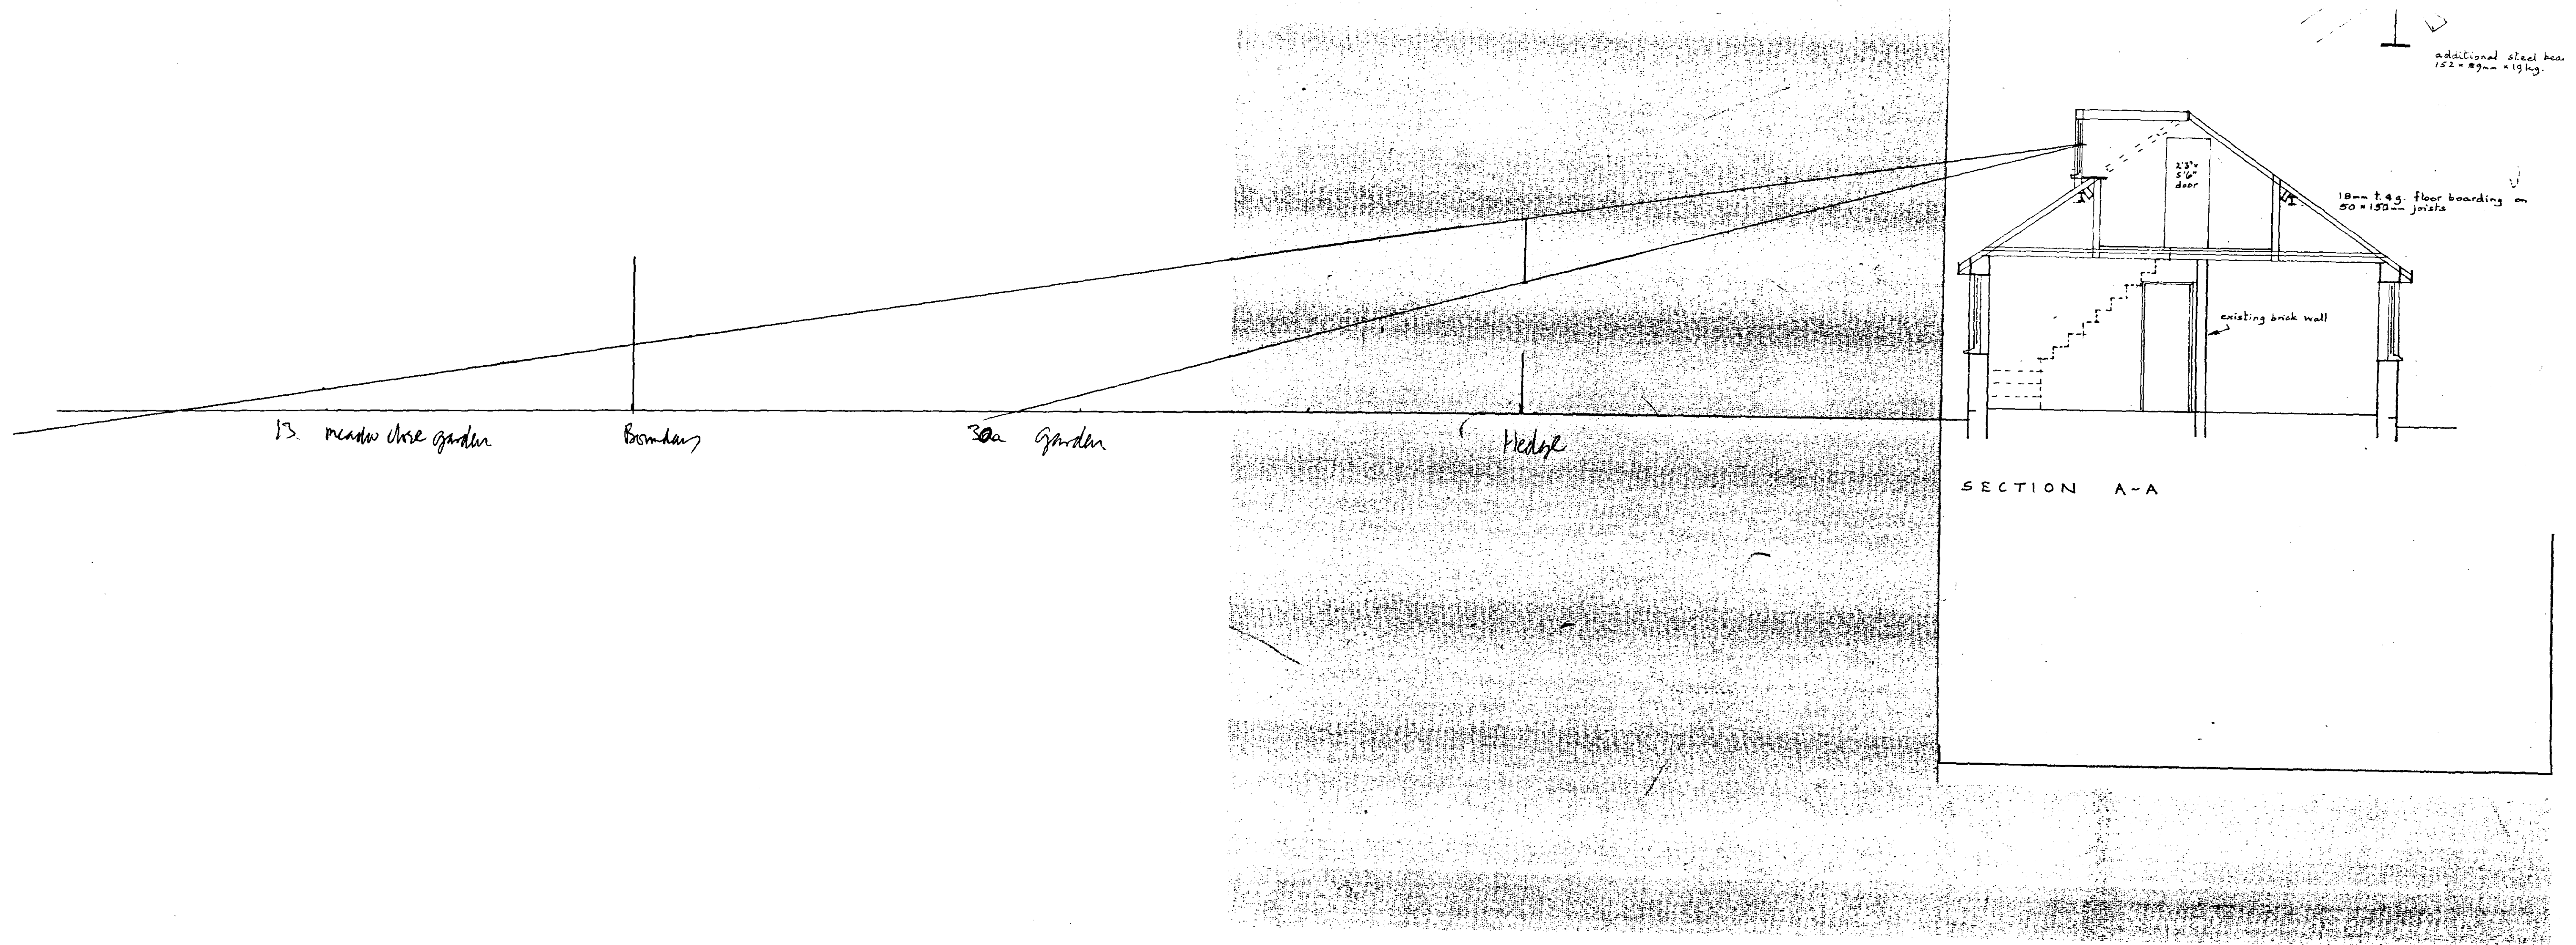


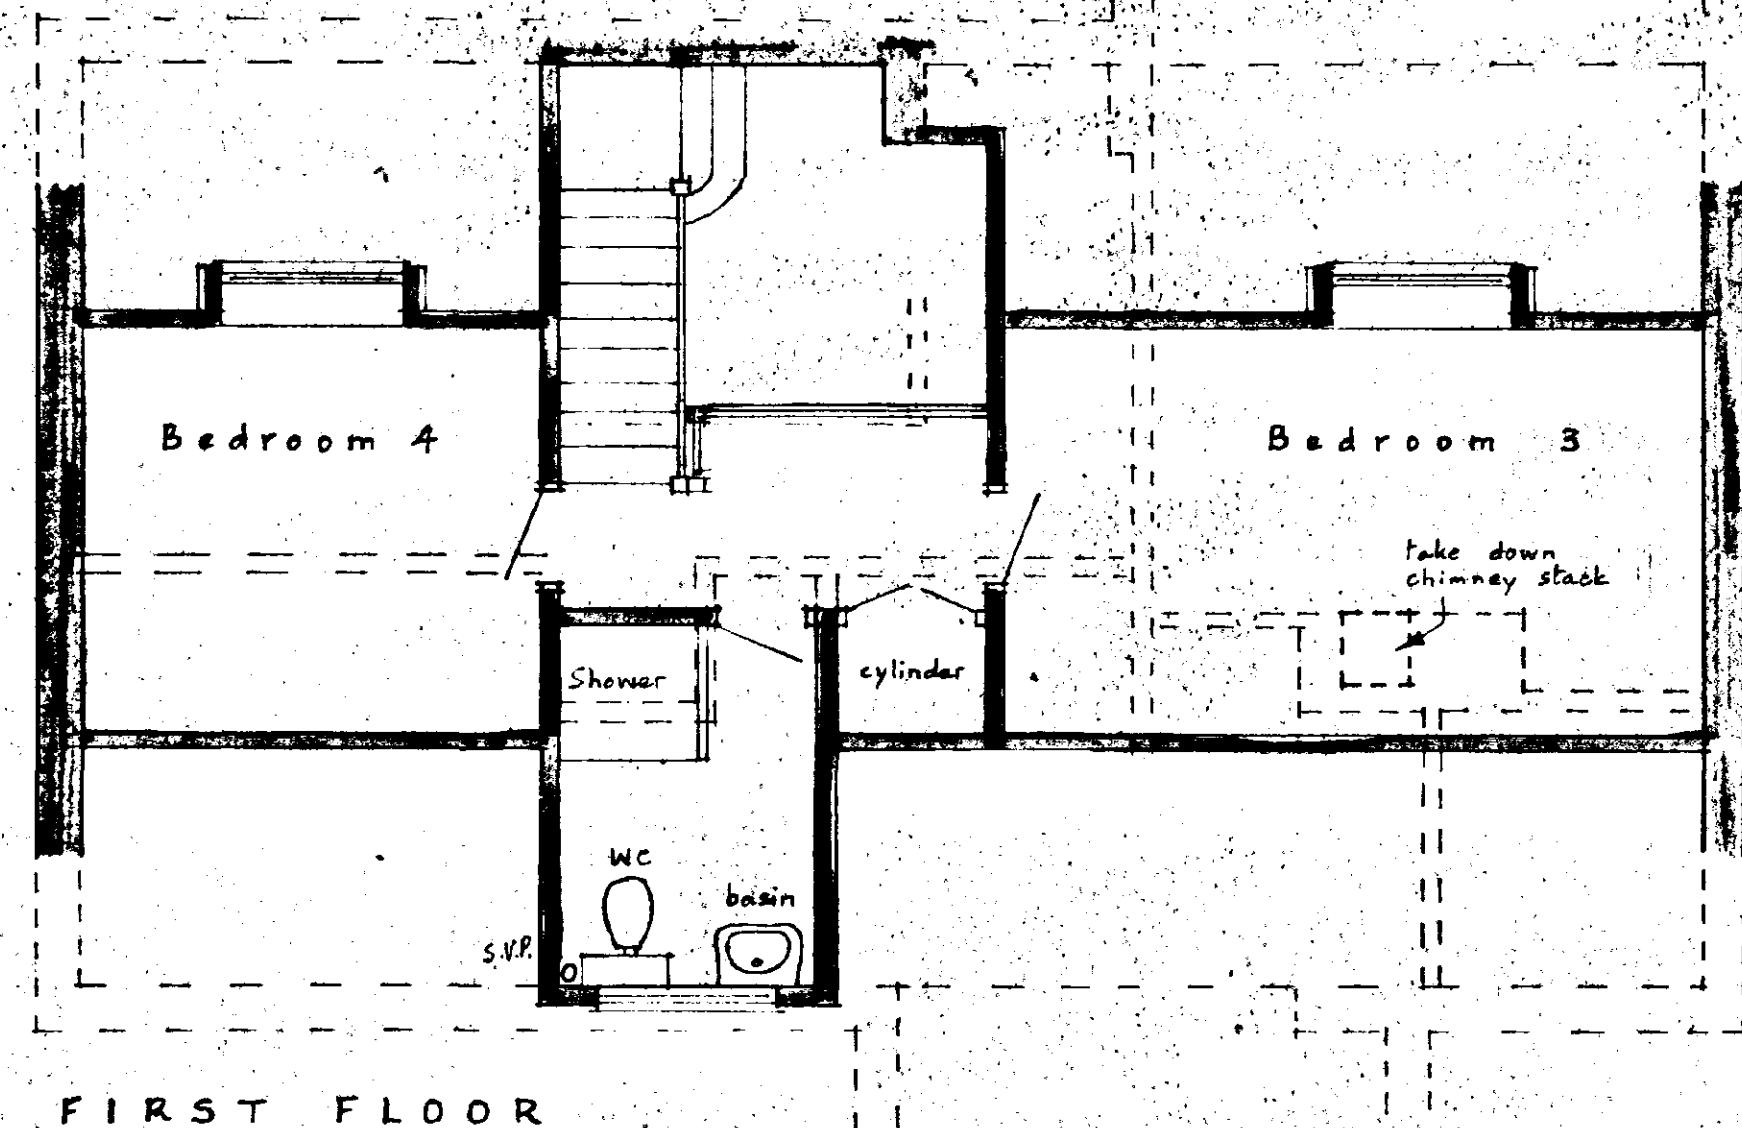


FIRST FLOOR

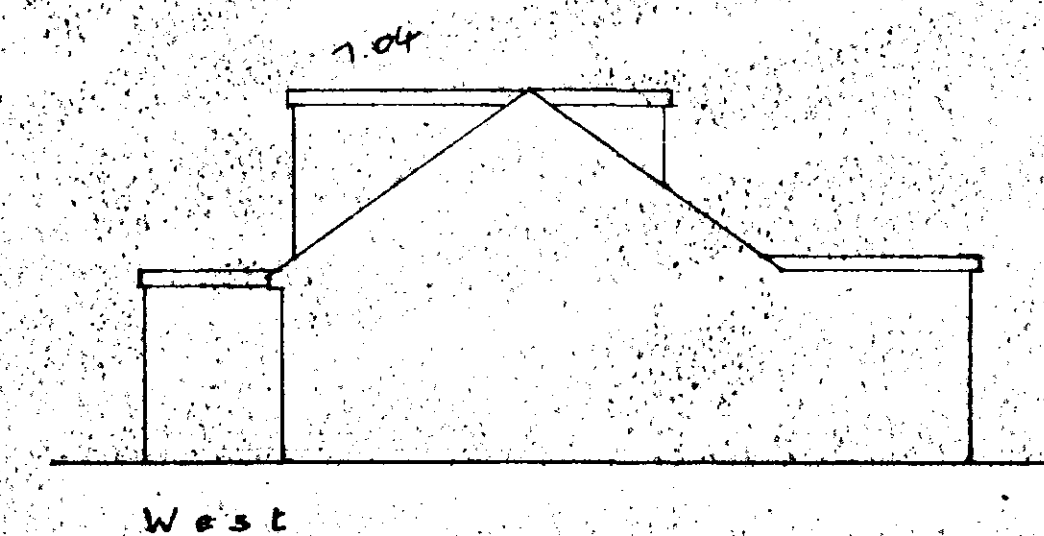


West

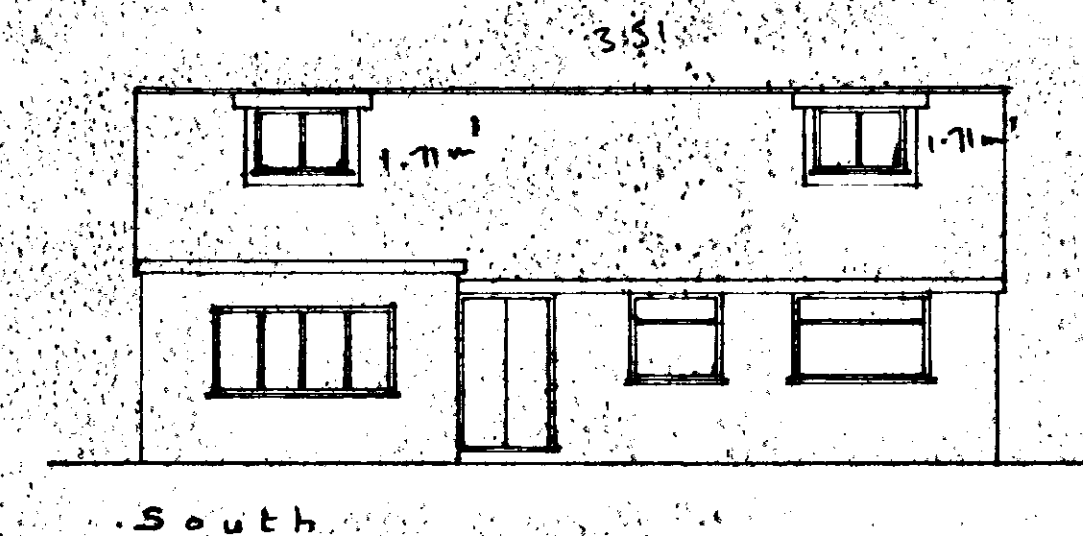

South

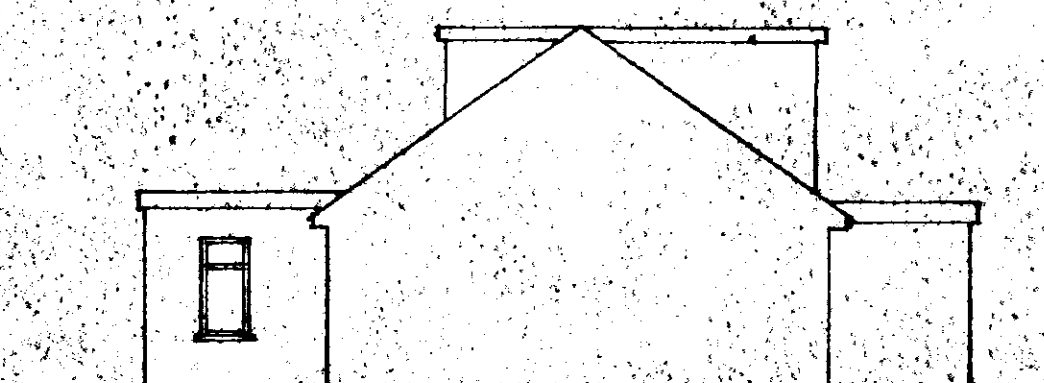


East

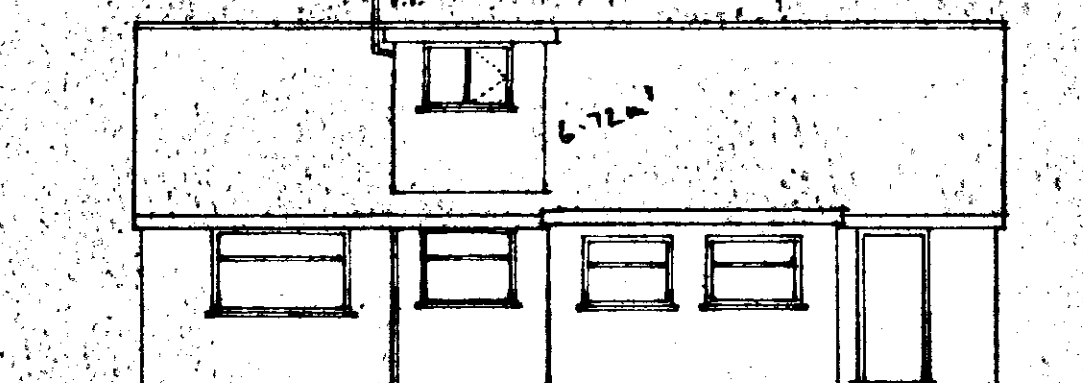


North



Area 10.4m²

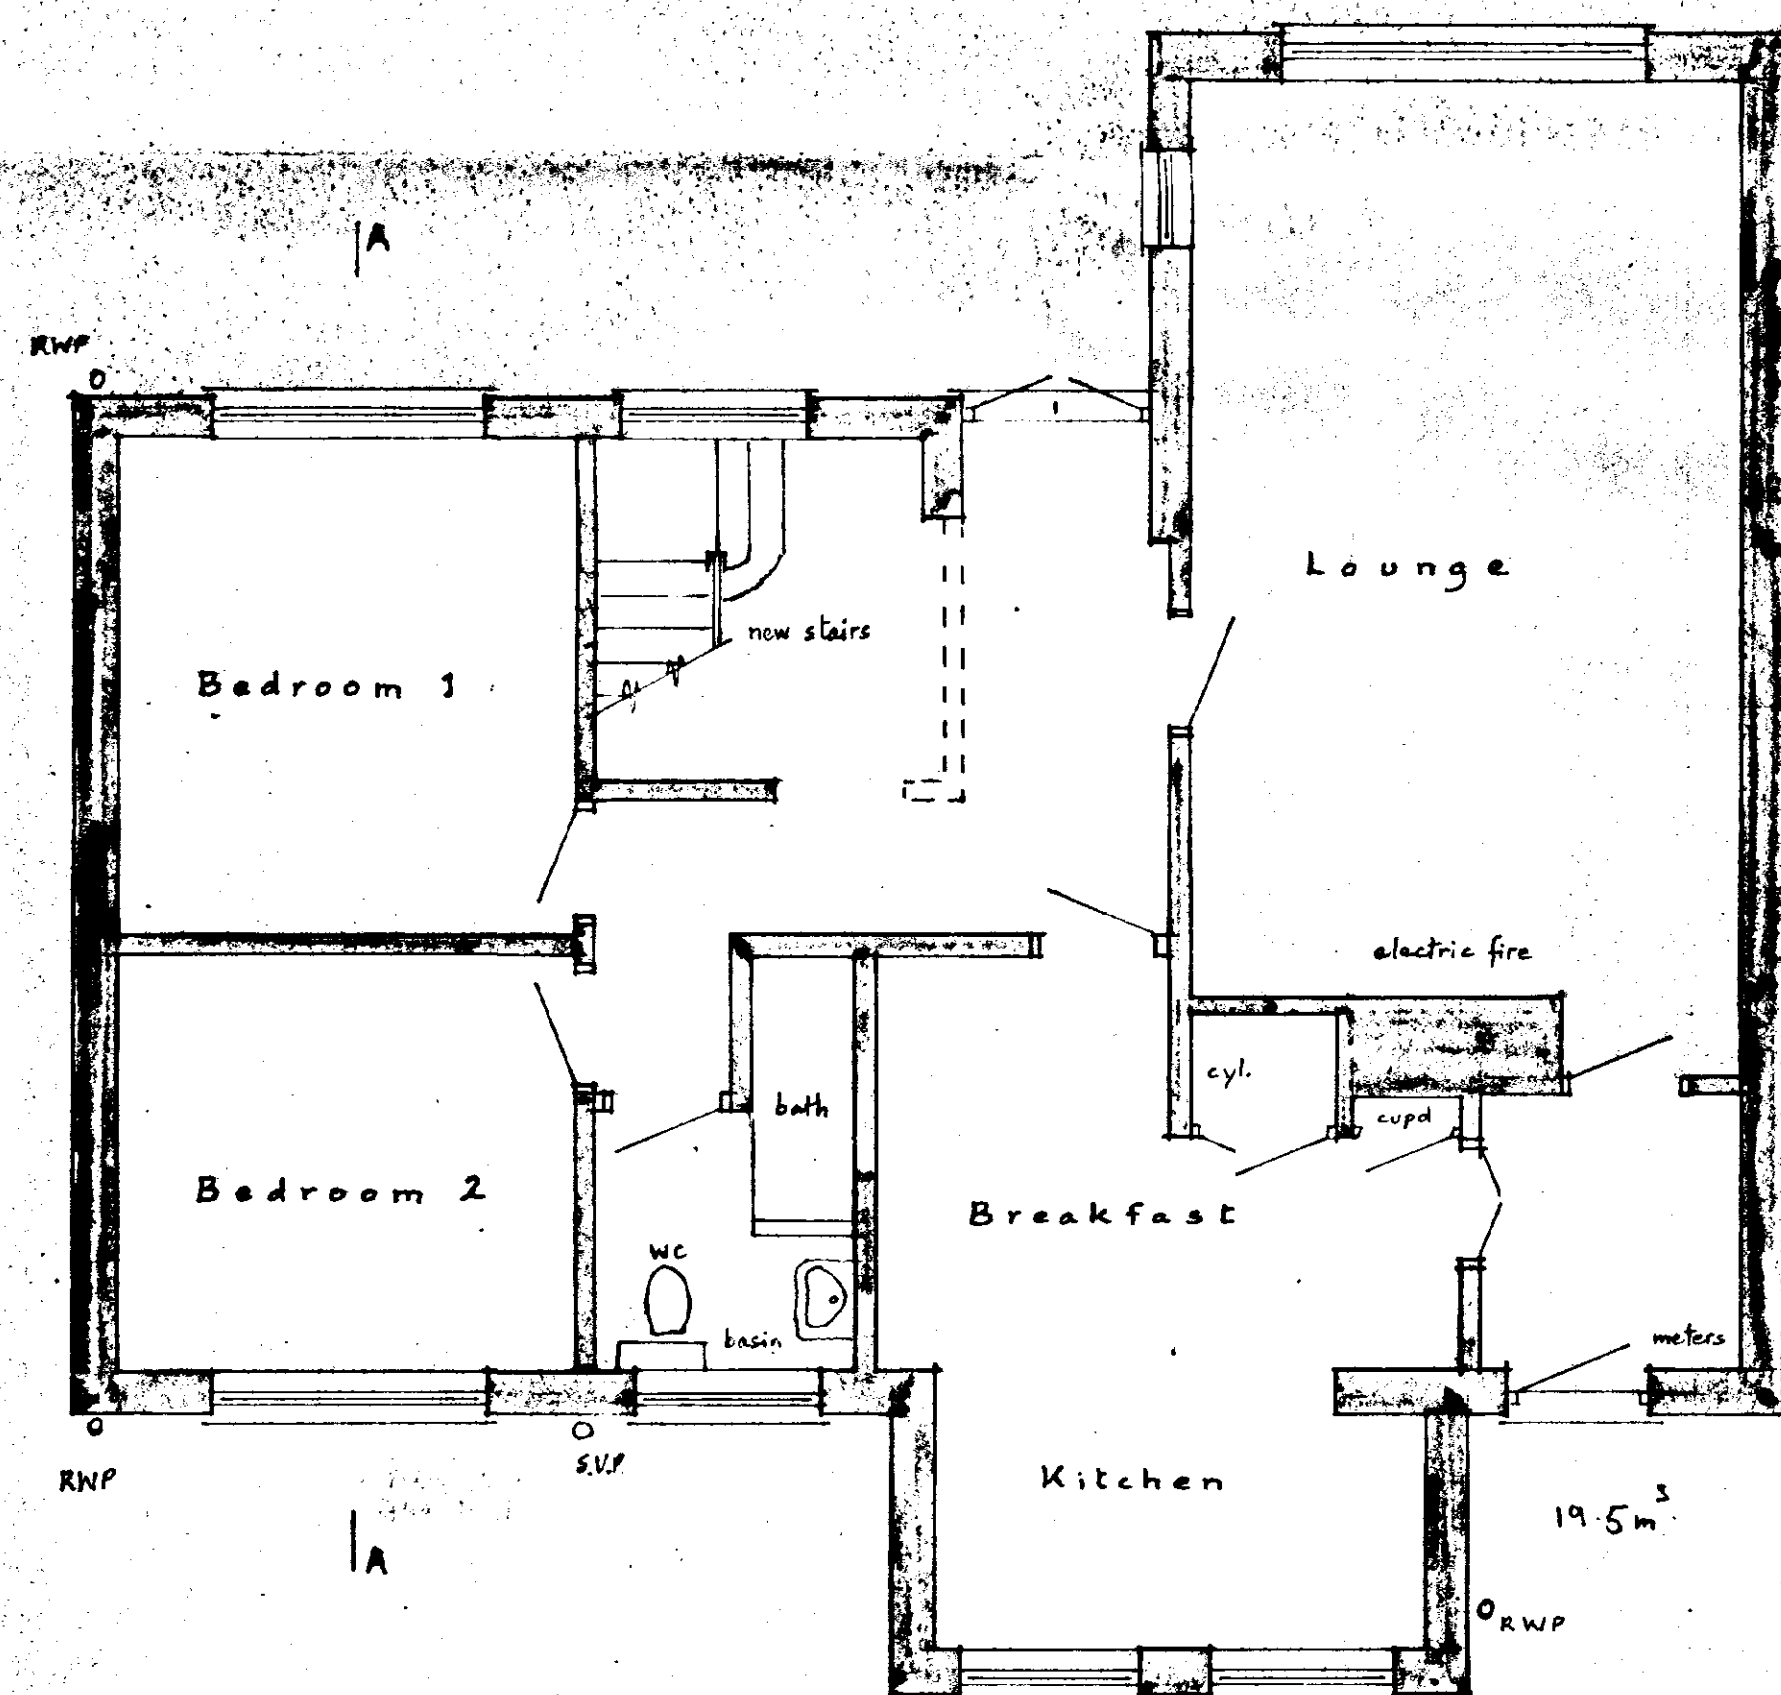

GROUND FLOOR

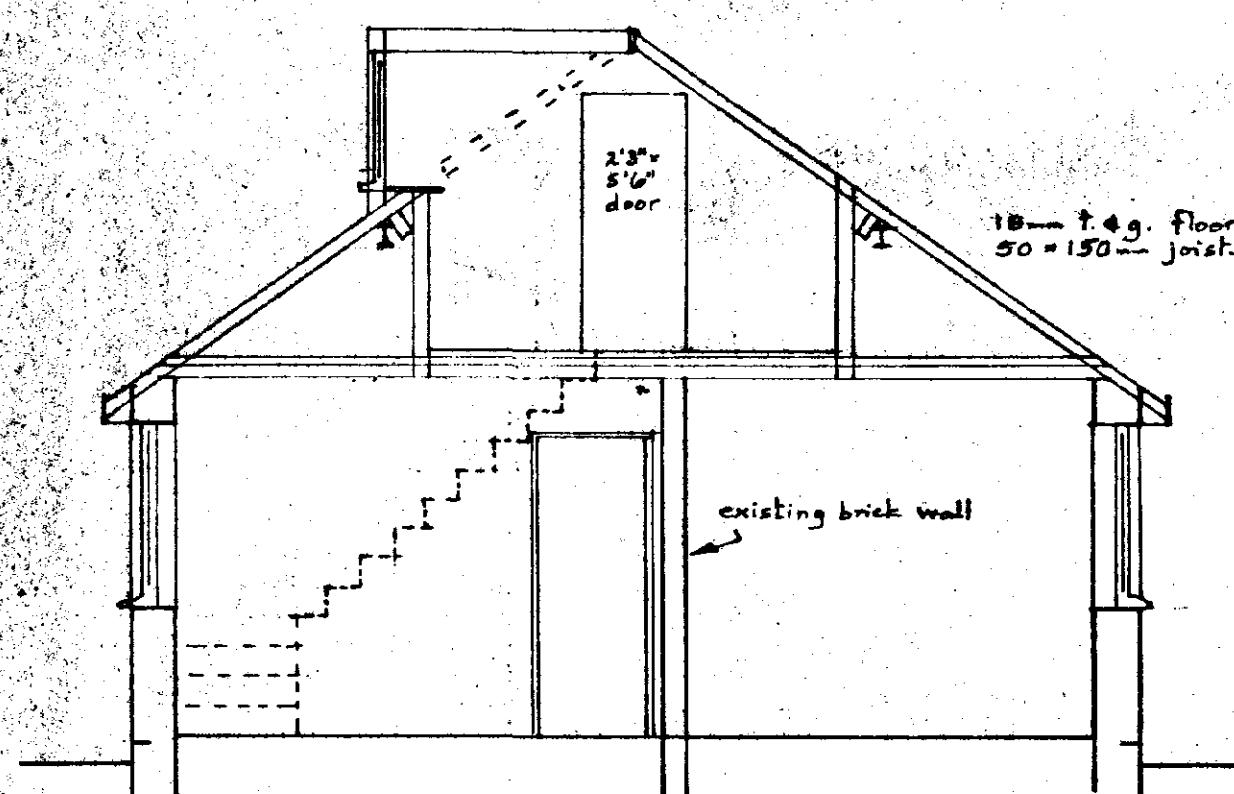


SECTION A-A

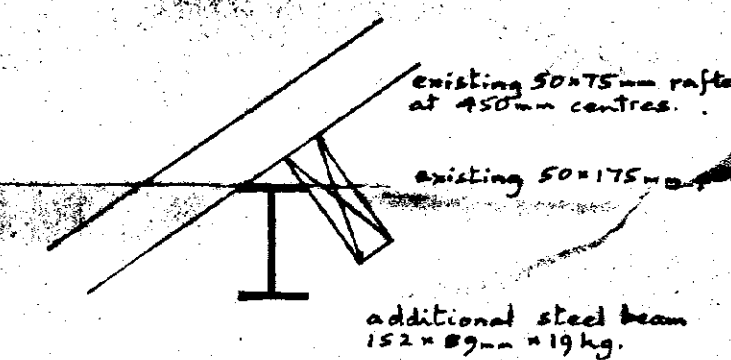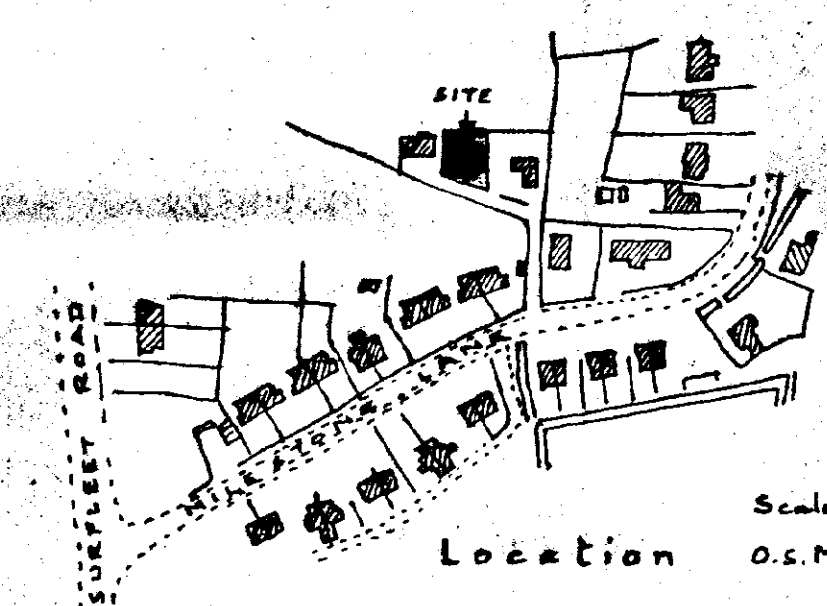

Location Scale 1:2500 O.S. Map ref TF 24 26

DETERMINED PLAN

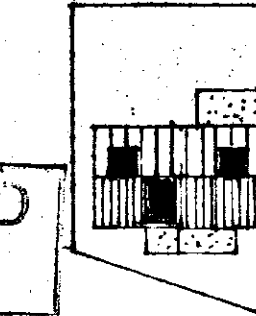

Site Plan Scale 1:500

SOUTH HOLE AND DO HOUSING PLANNING
13 DEC 2001
Ref: 1232/01

AMENDED PLAN
Ref: A1

Mr. and Mrs. Taylor
30, Milestone Lane,
PINCHBECK, Spalding.
Roof Conversion

Written dimensions to be used in preference to scaled, and all measurements to be verified by checking on site.	Scale 1:50 and 1:100
Local Authority Ref. Planning H14/1232/01	Drawing No. 210816A
Building Regulations	Date August 2001

A. ROFFE
BUILDING DESIGN & PLANS
1, Green Lane,
SPALDING, Lincs. PE11 2YB
Tel: 01775-723 680