



 

VISUAL SCALE 1:50 @ A1

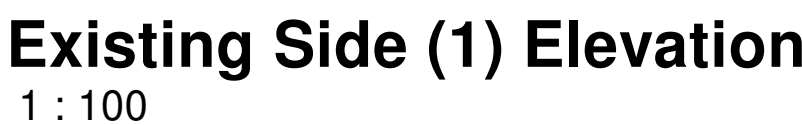

VISUAL SCALE 1:100 @ A

D
RICHARDS
ARCHITECTURAL

4 BEAR LANE,
PINCHBECK, SPALDING PE11 3XA
01775 713812

PROJECT

Proposed Single Storey Rear Extension and Internal Alterations

CLIENT

Mr and Mrs Grummit
13 Knights Street,
Pinchbeck, Spalding
PE11 3RA

DRAWING

Existing Ground Floor Plan

Existing Elevations

DRAWING NUMBER:
RA/1227/21/00


DRAWN E
HA

DATE:
15/09/21

SCALE (@ A1):
As indicated

[illegible]

HEALTH & SAFETY
the client is to ensure that the appointed contractor is familiar with and complies with Health & Safety for Building Sites and Work Places.

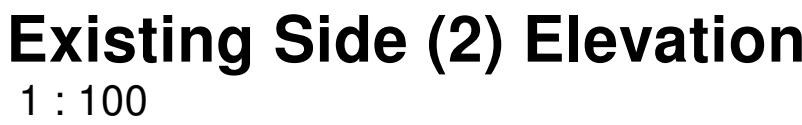

1 : 100