




Side - Rear 3D View 1





Aerial 3D View

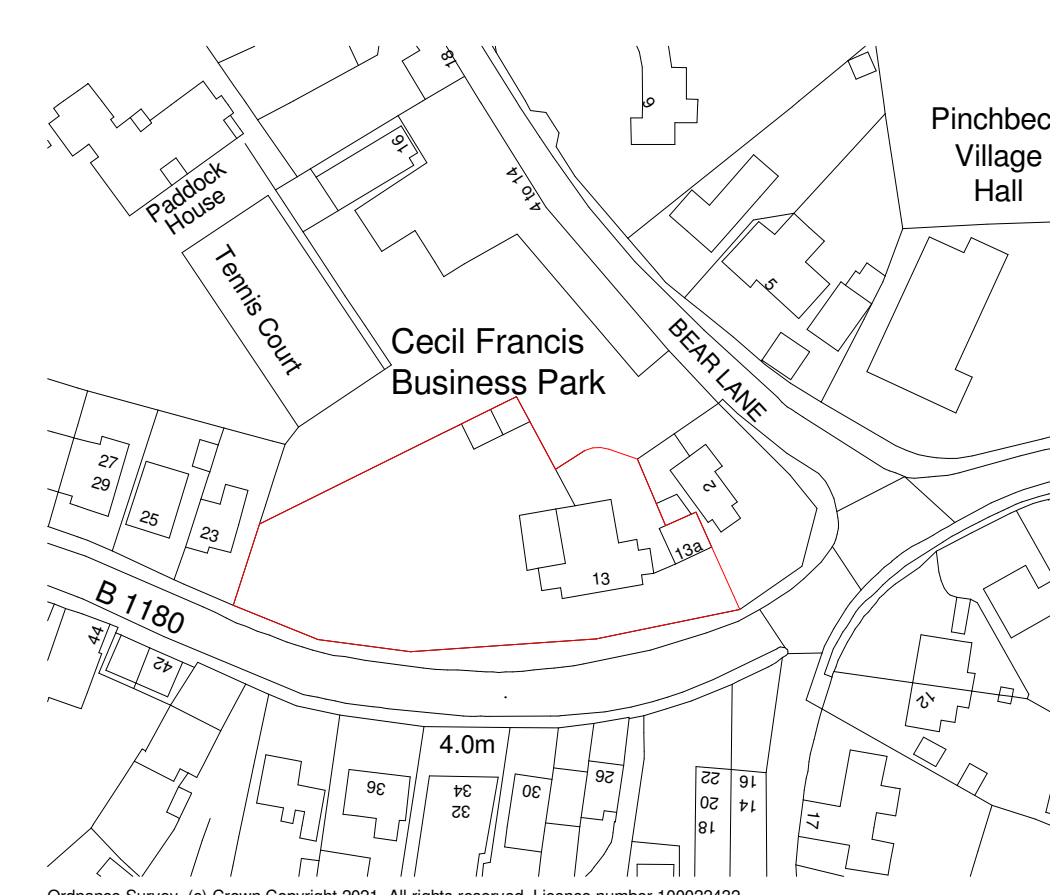

Site Plan


1 : 1250

 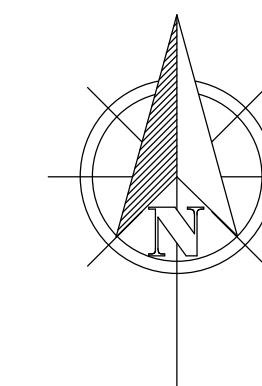

VISUAL SCALE 1:50 @ A1



VISUAL SCALE 1:100 @ A1

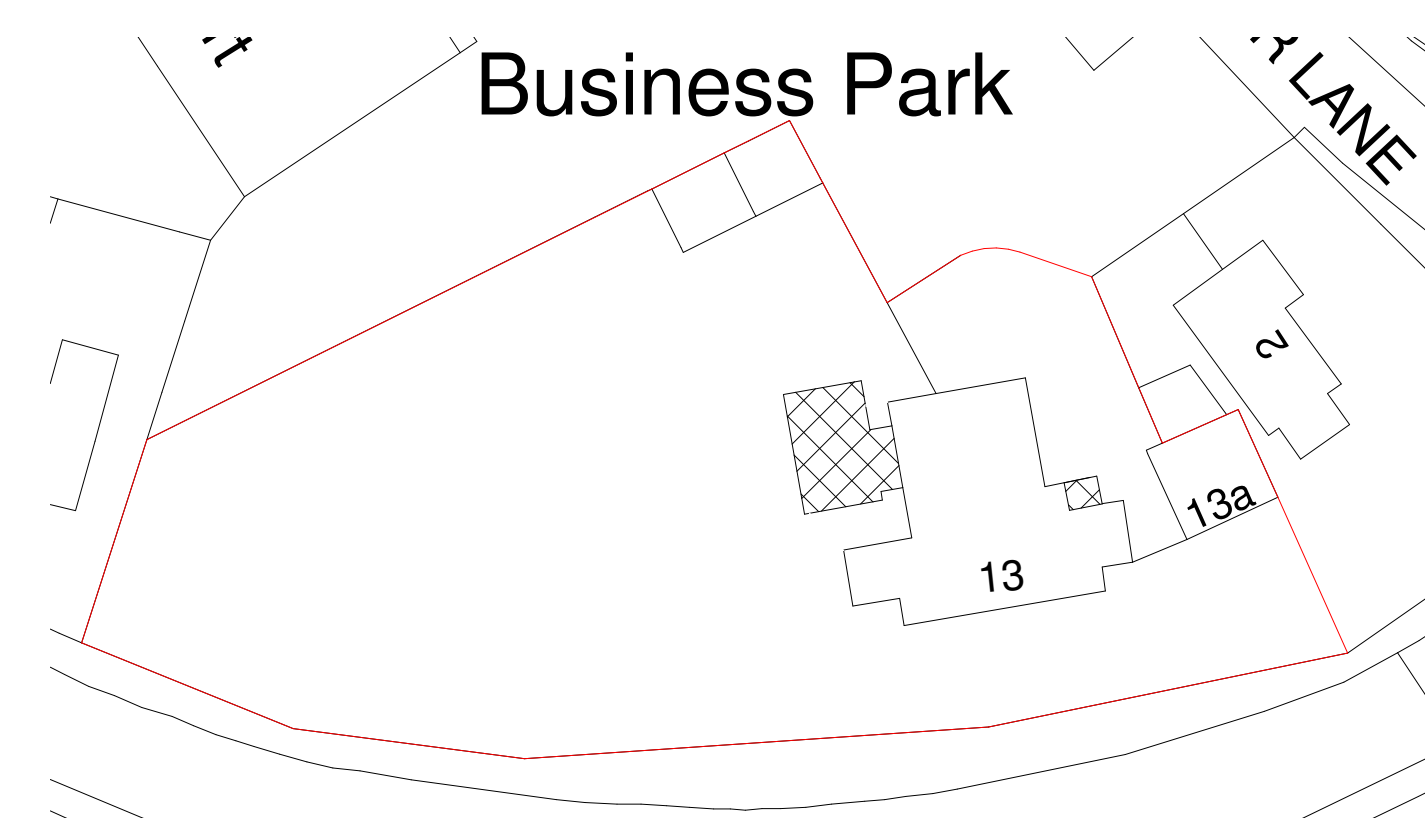

Block Plan

1 : 500



Side - Rear 3D View 2



Side- Rear 3D View 3

[illegible]

RICHARDS
ARCHITECTURAL

4 BEAR LANE,
PINCHBECK, SPALDING PE11 3XA
01775 713812

PROJECT

Proposed Single Storey Rear Extension and Internal Alterations

CLIENT

Mr and Mrs Grummit
13 Knights Street,
Pinchbeck, Spalding
PE11 3RA

DRAWING

3D Views
Block Plan
Site Plan

DRAWING NUMBER:
RA/1227/21/03

DATE:	15/09/21
-------	----------

DRAWN BY:
HA

SCALE (@ A1):	As indicated
---------------	--------------

[illegible]

HEALTH & SAFETY
The client is to ensure that the appointed contractor is familiar with and complies with Health & Safety for Building Sites and Work Places.