





Section 1

1 : 100

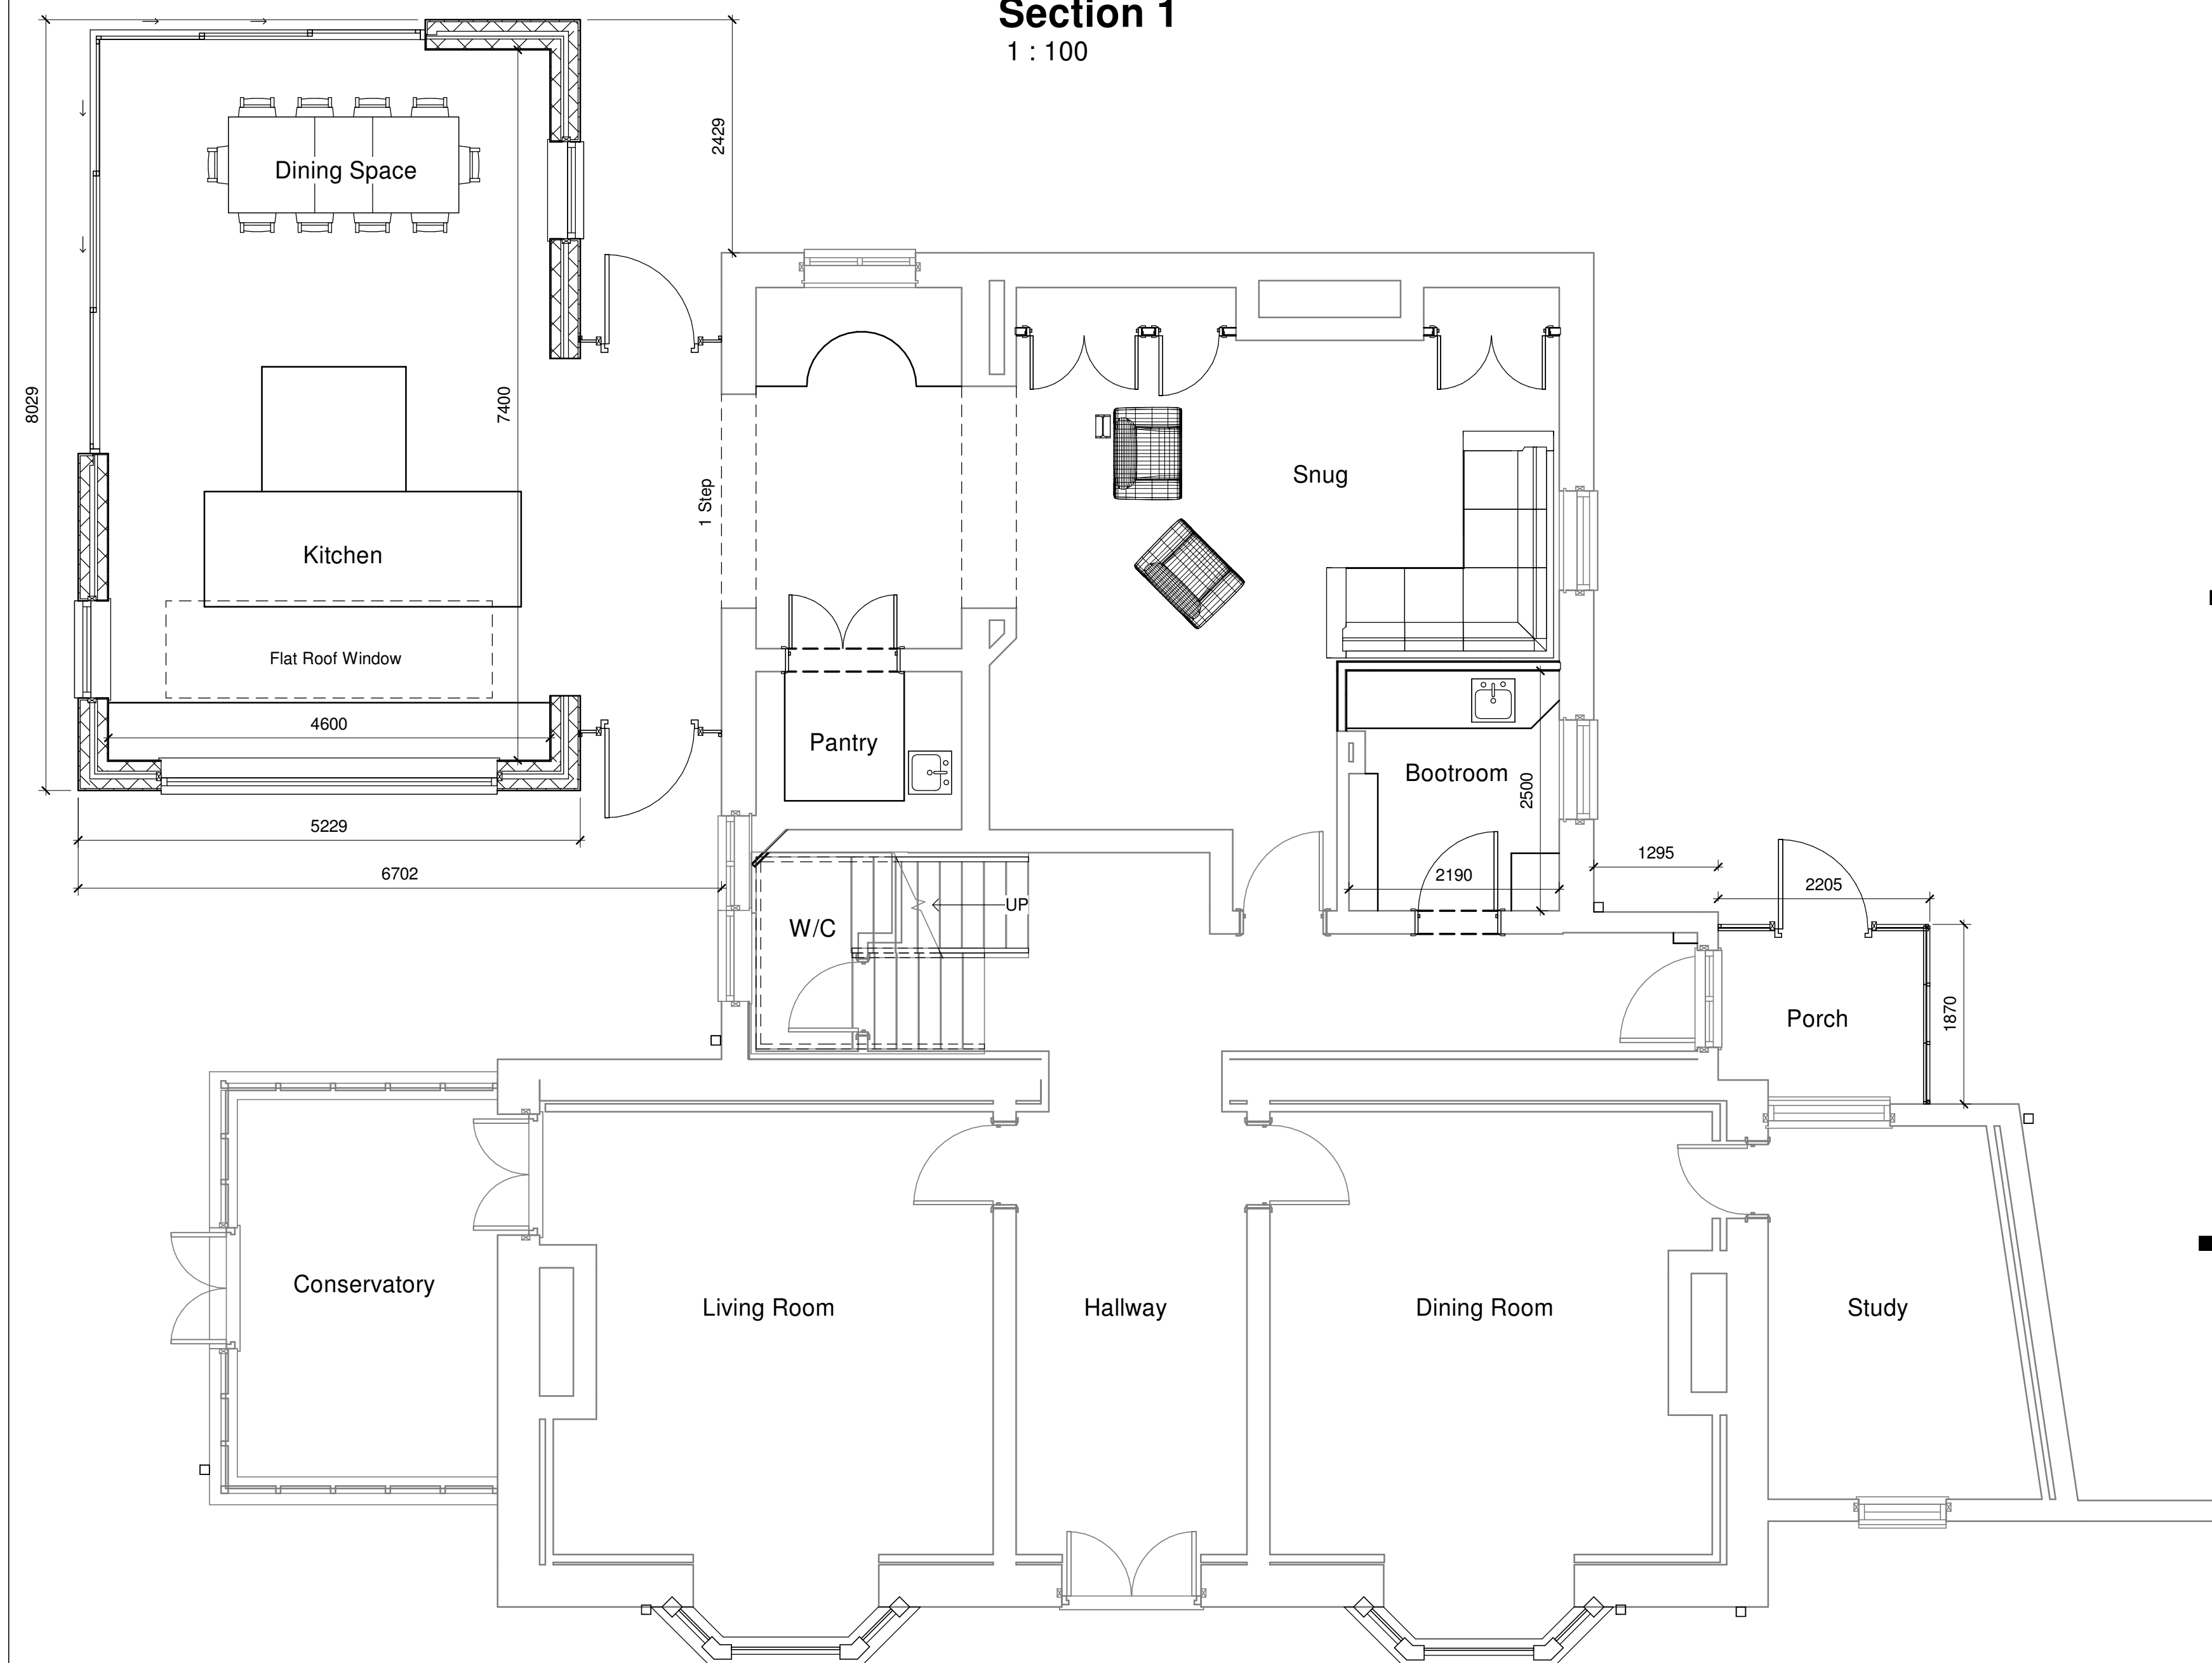

Proposed Ground Floor Plan

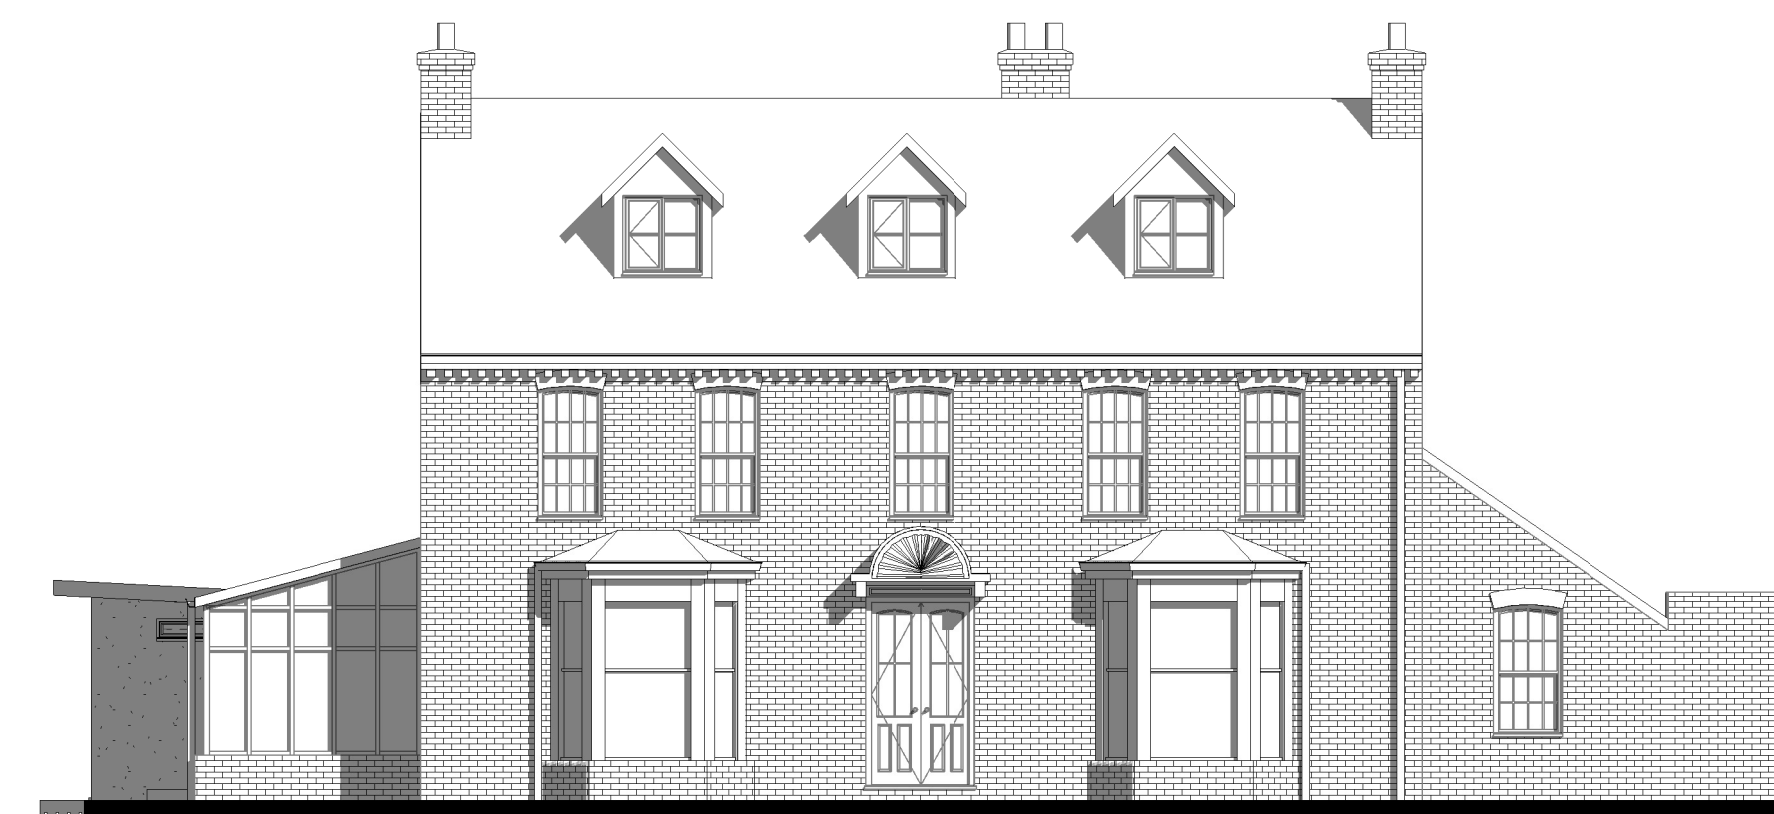

Proposed Front Elevation

1 : 100




Proposed Side (1) Elevation




Proposed Rear Elevation



Proposed Side (2) Elevation

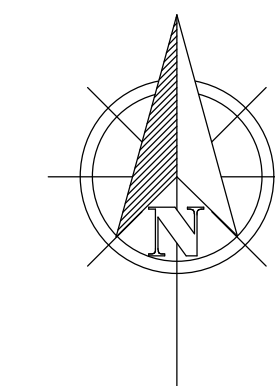

VISUAL SCALE 1:50 @ A1

 

VISUAL SCALE 1:100 @ A

[illegible]

RICHARDS
ARCHITECTURAL

4 BEAR LANE,
PINCHBECK, SPALDING PE11 3XA
01775 713812

PROJECT

Proposed Single Storey Rear Extension and Internal Alterations

CLIENT

Mr and Mrs Grummit
13 Knights Street,
Pinchbeck, Spalding
PE11 3RA

DRAWING

Proposed Ground Floor Plan
Proposed Elevations

DRAWING NUMBER
RA/1227/21/02

DATE:	15/09/21
-------	----------

DRAWN BY:
HA

SCALE (@ A1):	As indicated
---------------	--------------

[illegible]

HEALTH & SAFETY
the client is to ensure that the appointed contractor is familiar with and complies with Health & Safety for Building Sites and Work Places.