



DO NOT SCALE - IF IN DOUBT...ASK!


APPROVAL

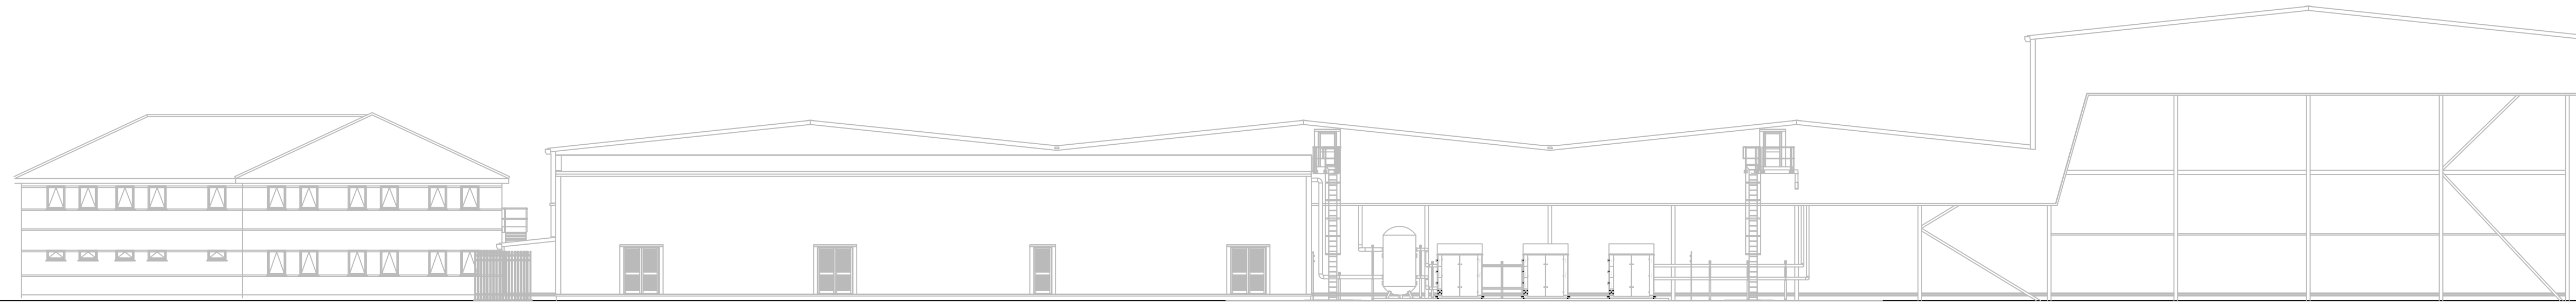


SOUTH WEST ELEVATION

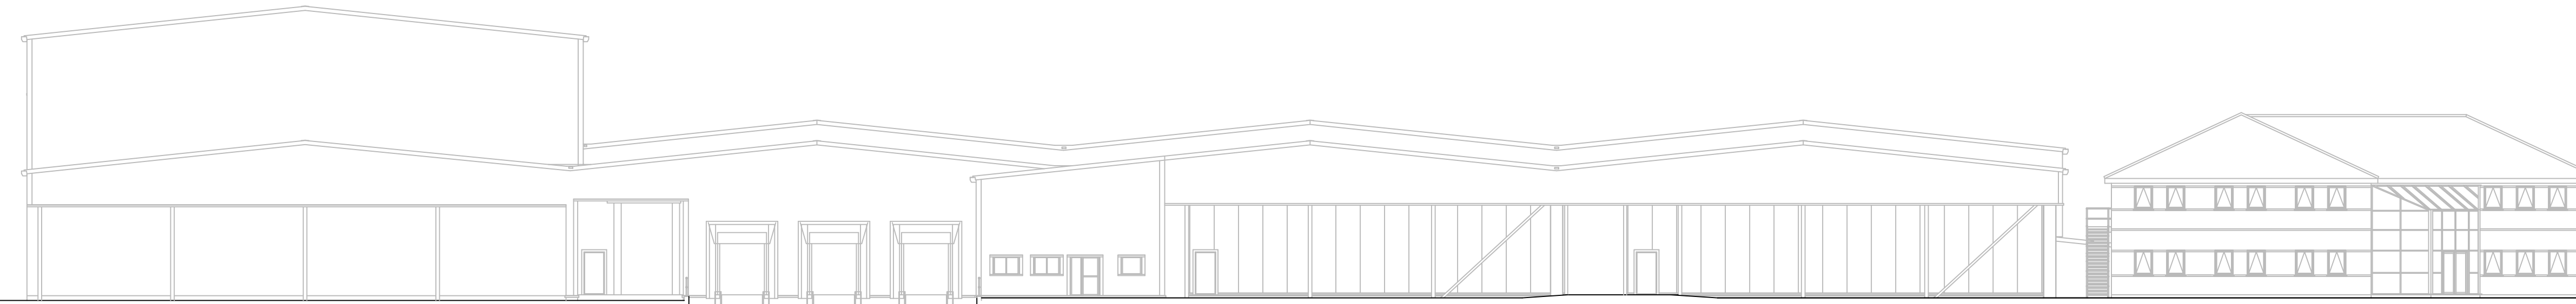

NORTH EAST ELEVATION

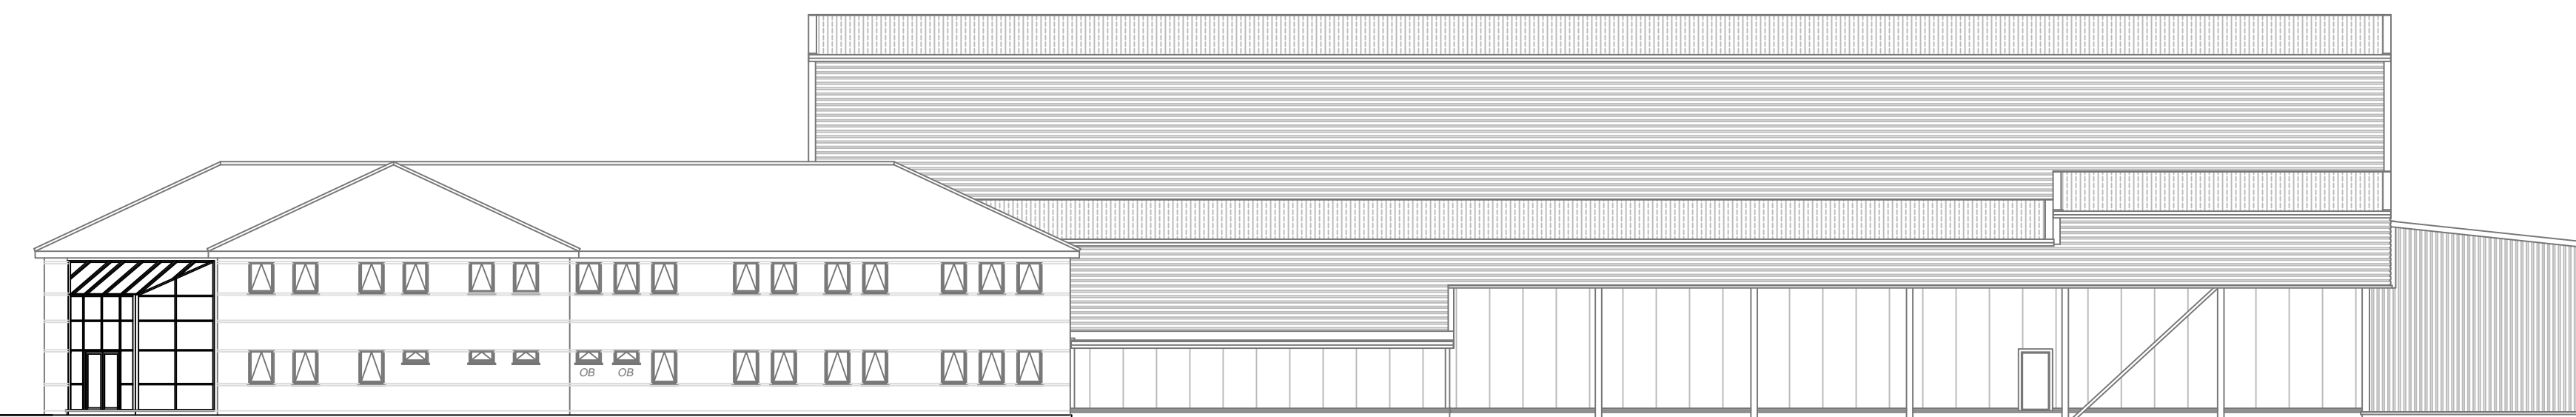


NORTH WEST ELEVATION

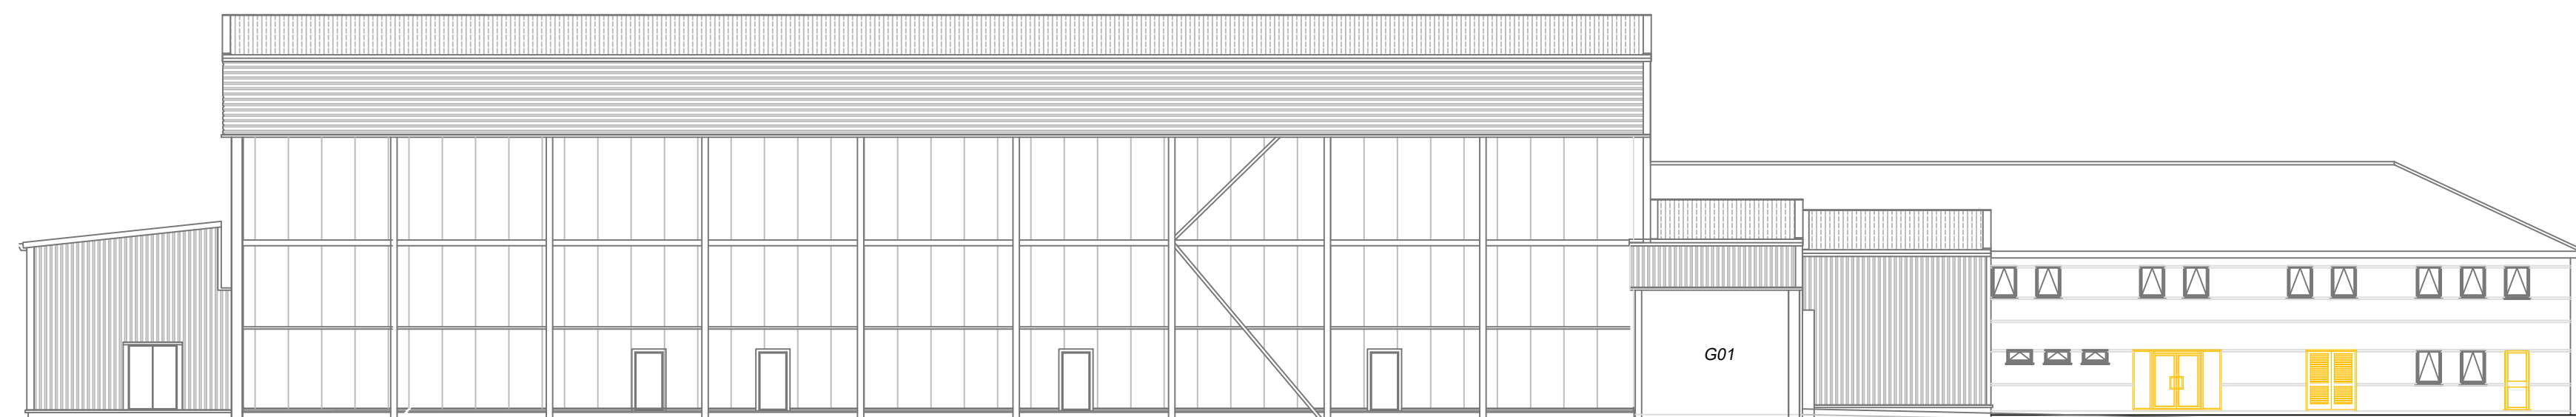

SOUTH EAST ELEVATION



DC ARCHITECTURAL SERVICES LTD
ARCHITECTURAL AND PLANNING SERVICES
THE BARN, PARTNEY MILL, SPILSBY, LINCOLNSHIRE, PE23 4PE
TEL NO. 05601 500536; MOB: NO 07776227893
E-mail - dcarchitectural@btconnect.com

 

Client WORLD WIDE FRUIT, APPLE WAY, WARDENTREE LANE SPALDING, Lincs. PE11 3BB

Project NEW PLANT ROOM

copyright reserved ©

Drawing Title	ELEVATIONS AS EXISTING	Drawing number	dc/428G/100
Scale	1 : 200	Drawn	DB
Date	DEC 19	Checked	