


APPROVAL

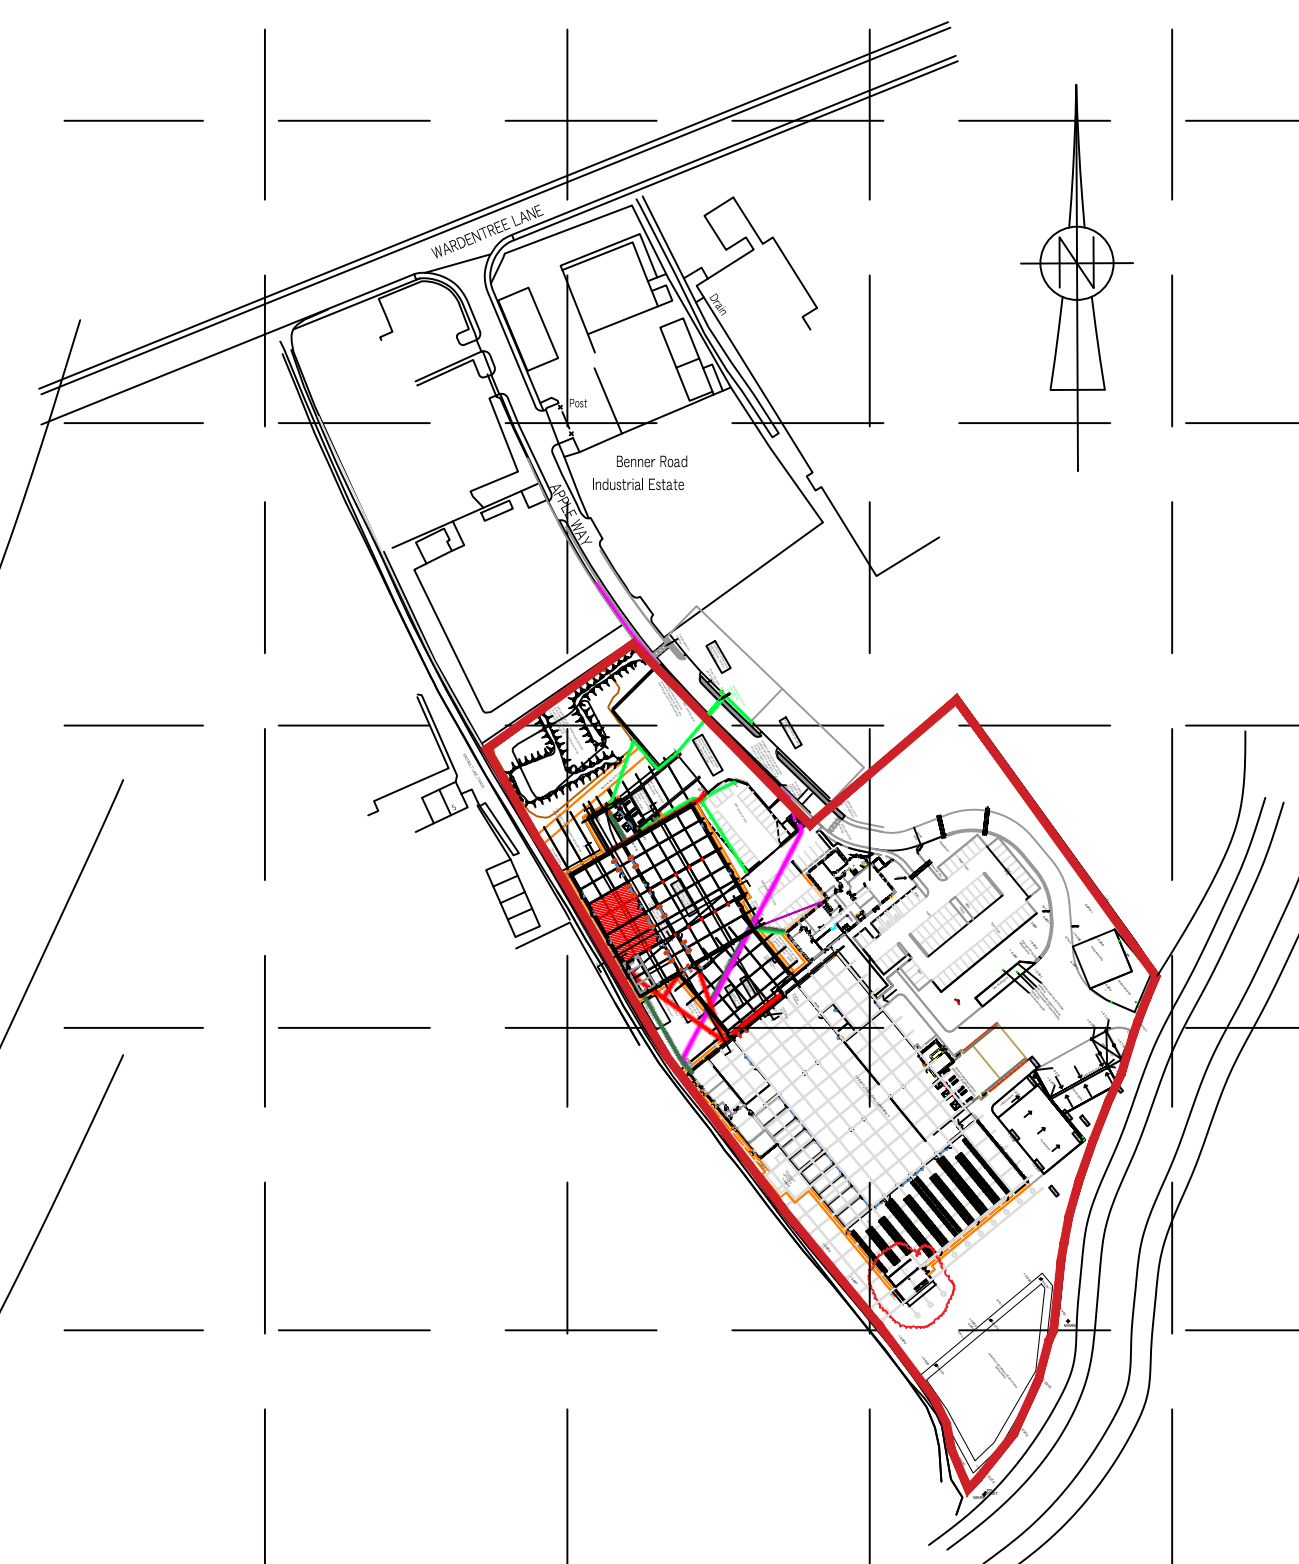

LOCATION PLAN SCALE 1/2500



SITE PLAN SCALE 1/500



DC ARCHITECTURAL SERVICES LTD

ARCHITECTURAL AND PLANNING SERVICES
THE BARN, PARTNEY MILL, SPILSBY, LINCOLNSHIRE, PE23 4PE
 TEL. NO. 05601 500536; MOB. NO 07776227893
 E-mail - dcarchitectural@btconnect.com

Client WORLD WIDE FRUIT, APPLE WAY, WARDENTREE LANE SPALDING, Lincs.
PE11 3BR

Project NEW PLANT ROOM

copyright reserved (C)

Drawing SITE AND LOCATION PLANS

Scale 1 : 500 AND 1:2500
Date DEC 19

Drawing number

dc/428G/103
Revision