
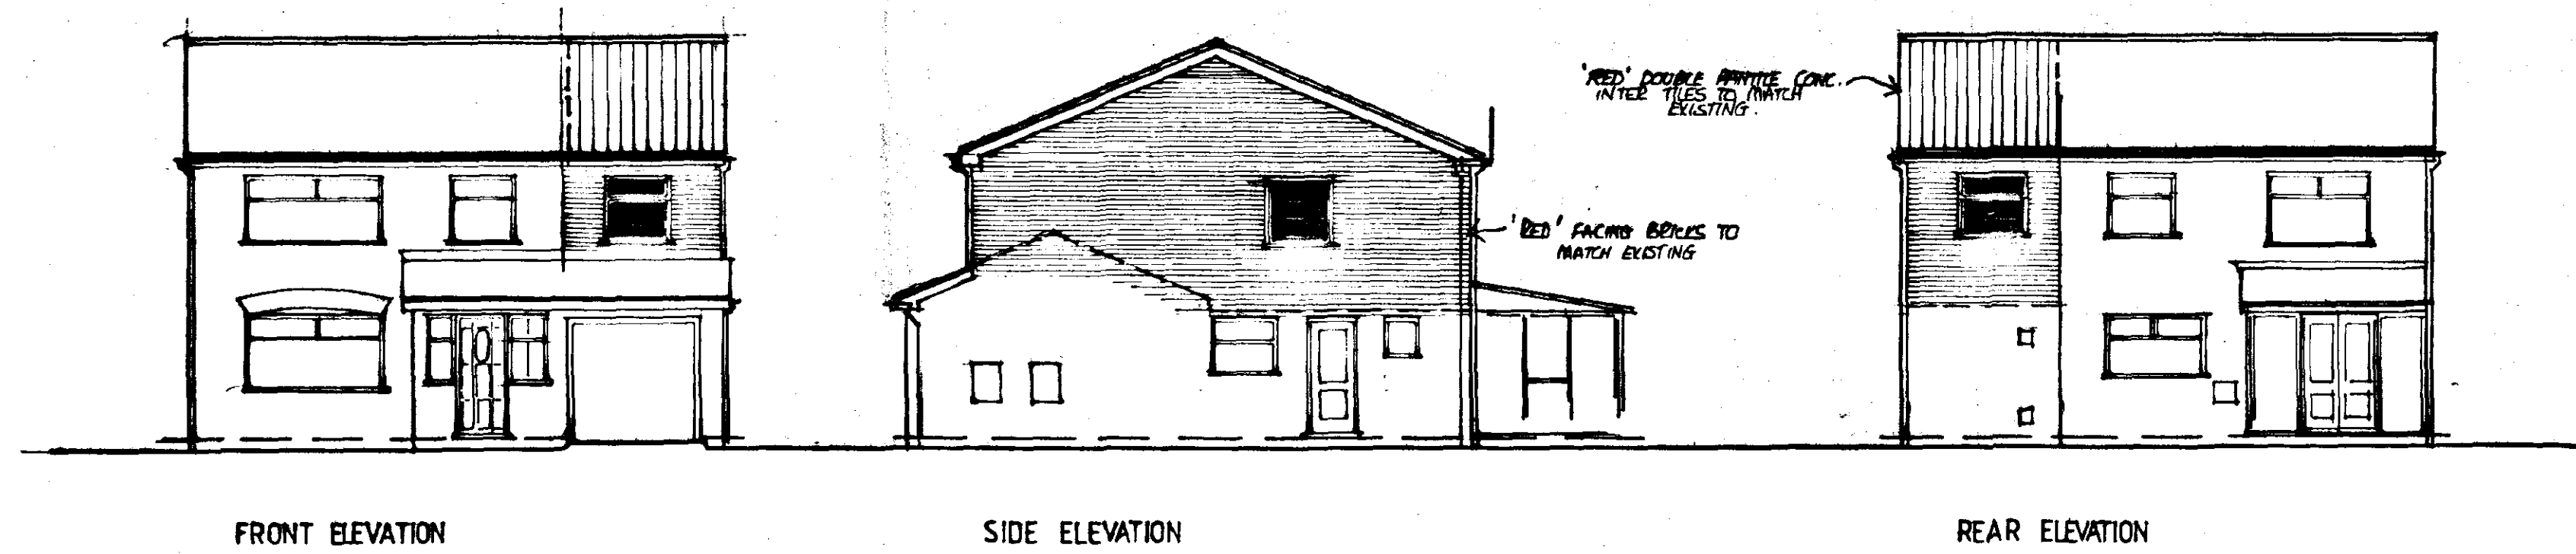
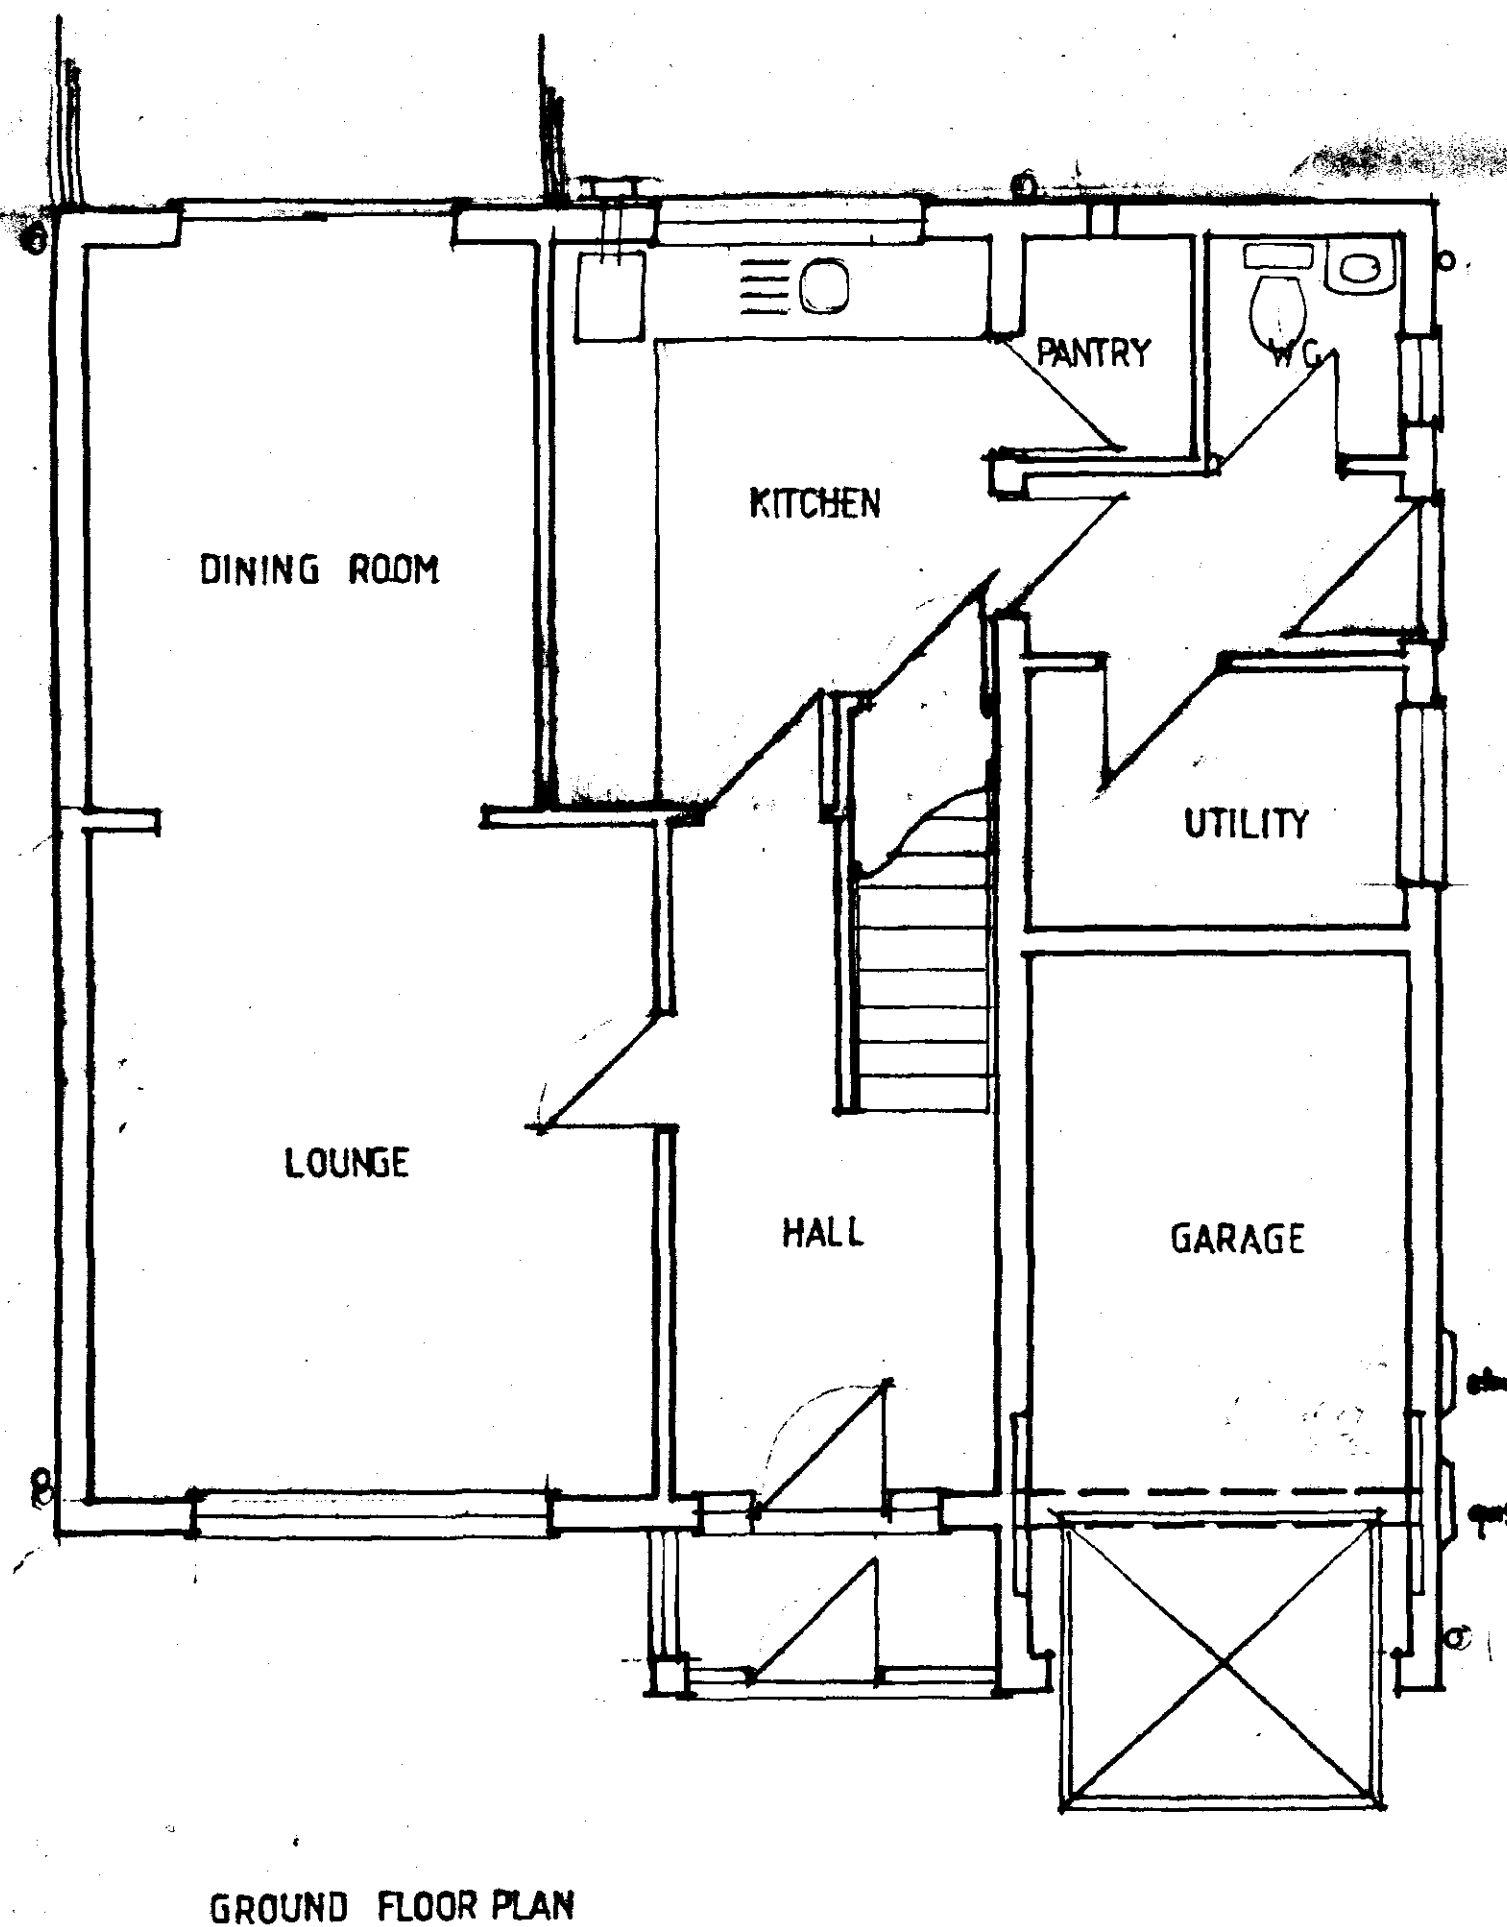
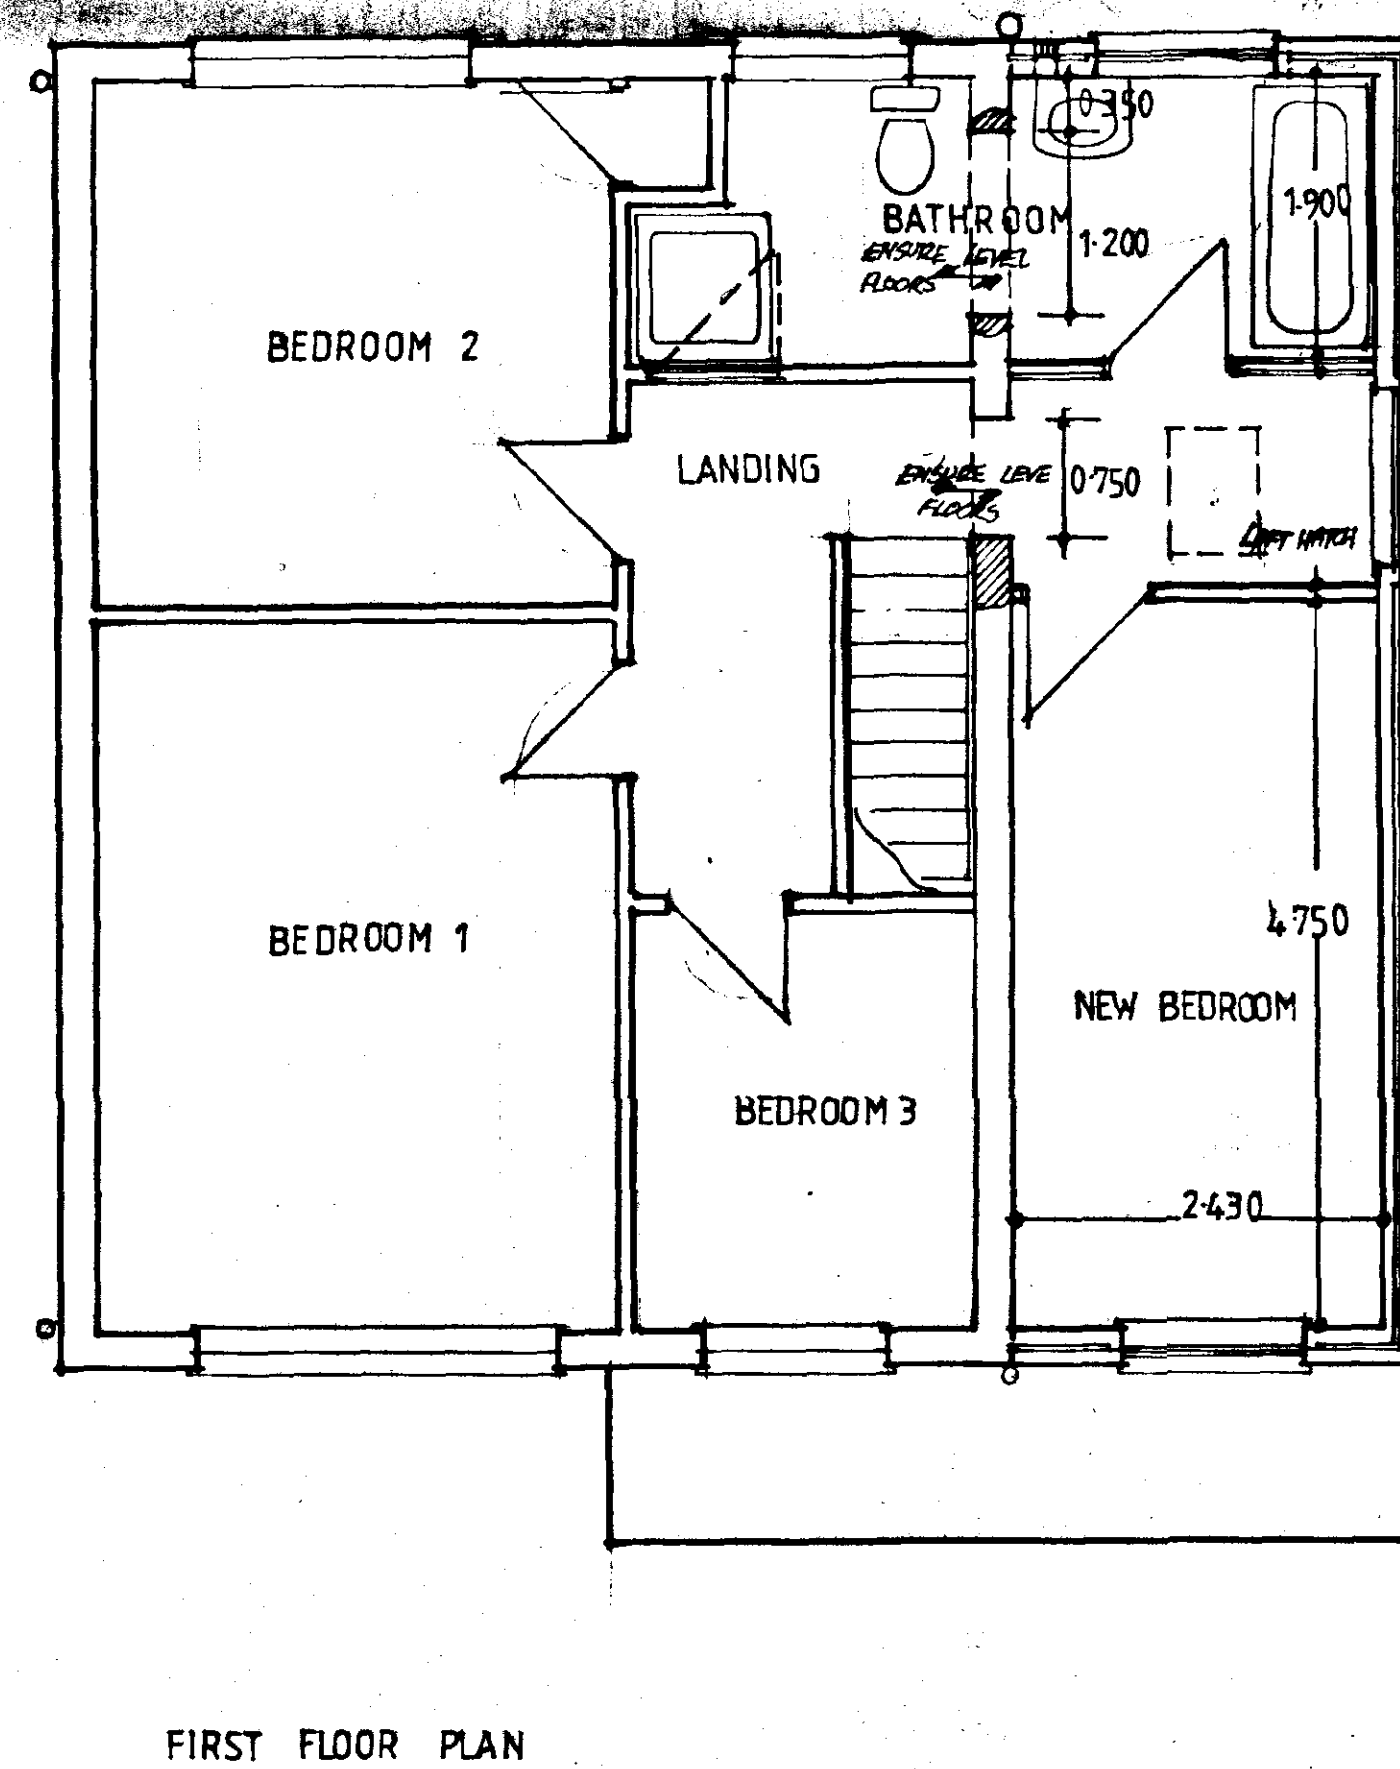


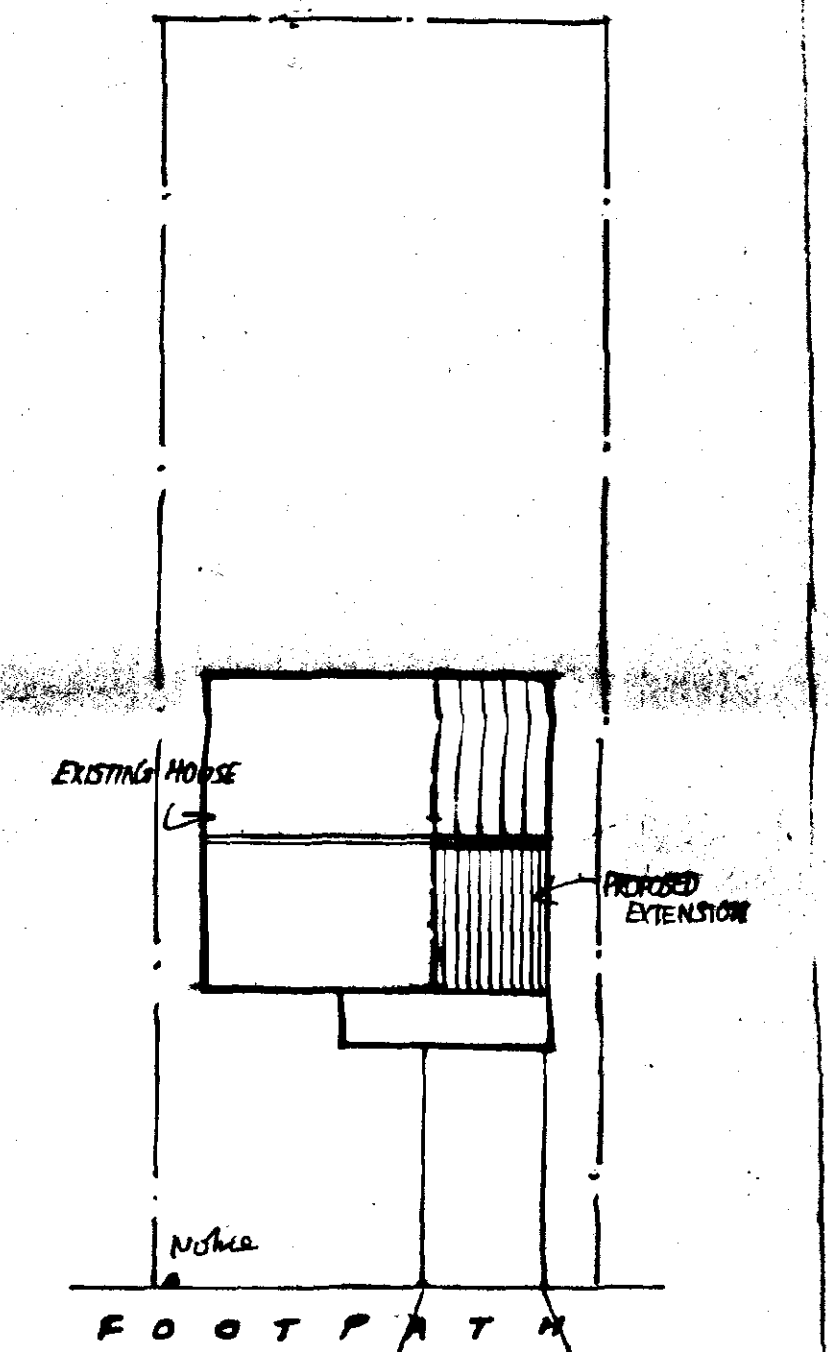

SITE PLAN.
SCALE: 1:200.

PROJECT: PROPOSED EXTENSION OVER GARAGE.
33, INDEPENDANCE DRIVE,
PINCHBECK, Lincs.
MR & MRS M. BURN

**DETERMINED
PLAN**

SCALES: 1:50, 1:100. DATE: OCT, 2000.

SOUTH HOLLAND DC
HOUSING & PLANNING
19 OCT 2000
Ref: 1249/00