



WEST ELEVATION

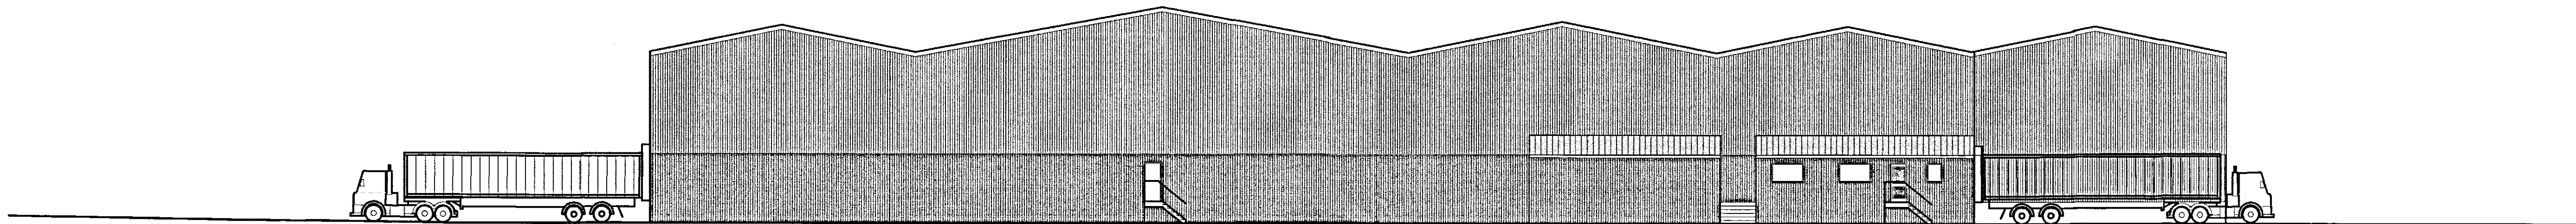

SOUTH ELEVATION

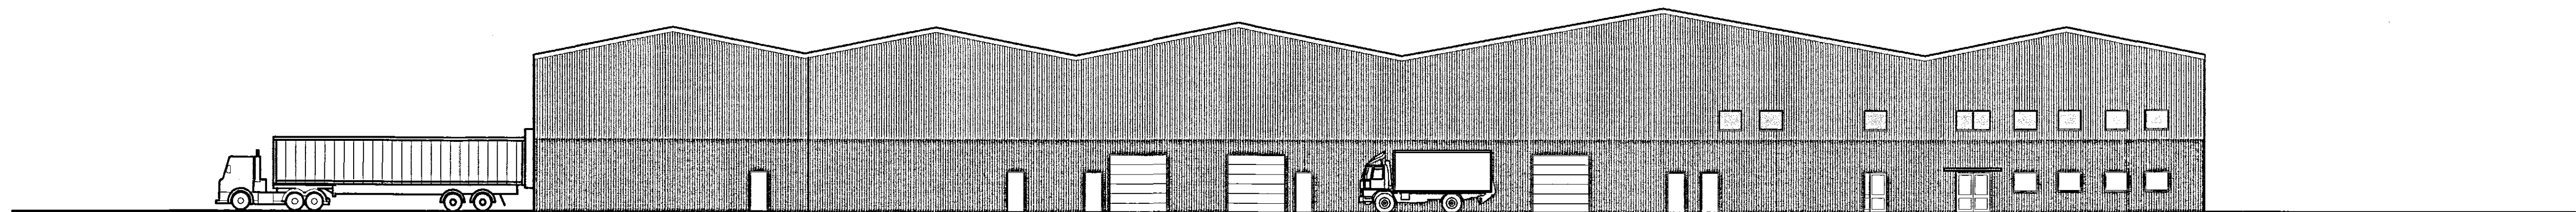

NORTH ELEVATION

SHDC
Planning & Development
- 9 SEP 2005
Ref: 1251105

*This a closer detail
as my printer will
allow it does however
give an impression
DAN*

DC ARCHITECTURAL SOLUTIONS LIMITED
ARCHITECTURAL AND PLANNING SERVICES
26, Southgate,
Sleaford,
Lincolnshire,
NG34 7RY.

Client
GREENCELL LTD

Project
HOLLY LODGE, WEST MARSH ROAD, PINCHBECH,
SPALDING, LINCONSHIRE. PE11 3UW.

Drawing Title
PROPOSED ELEVATIONS

Drawing Number
DC/057/ 3

Scale
1:200
Date
JUNE 05

Drawn
DB
Checked

**DETERMINED
PLAN**