


DGM GROWERS LTD

MACHINERY LAYOUT

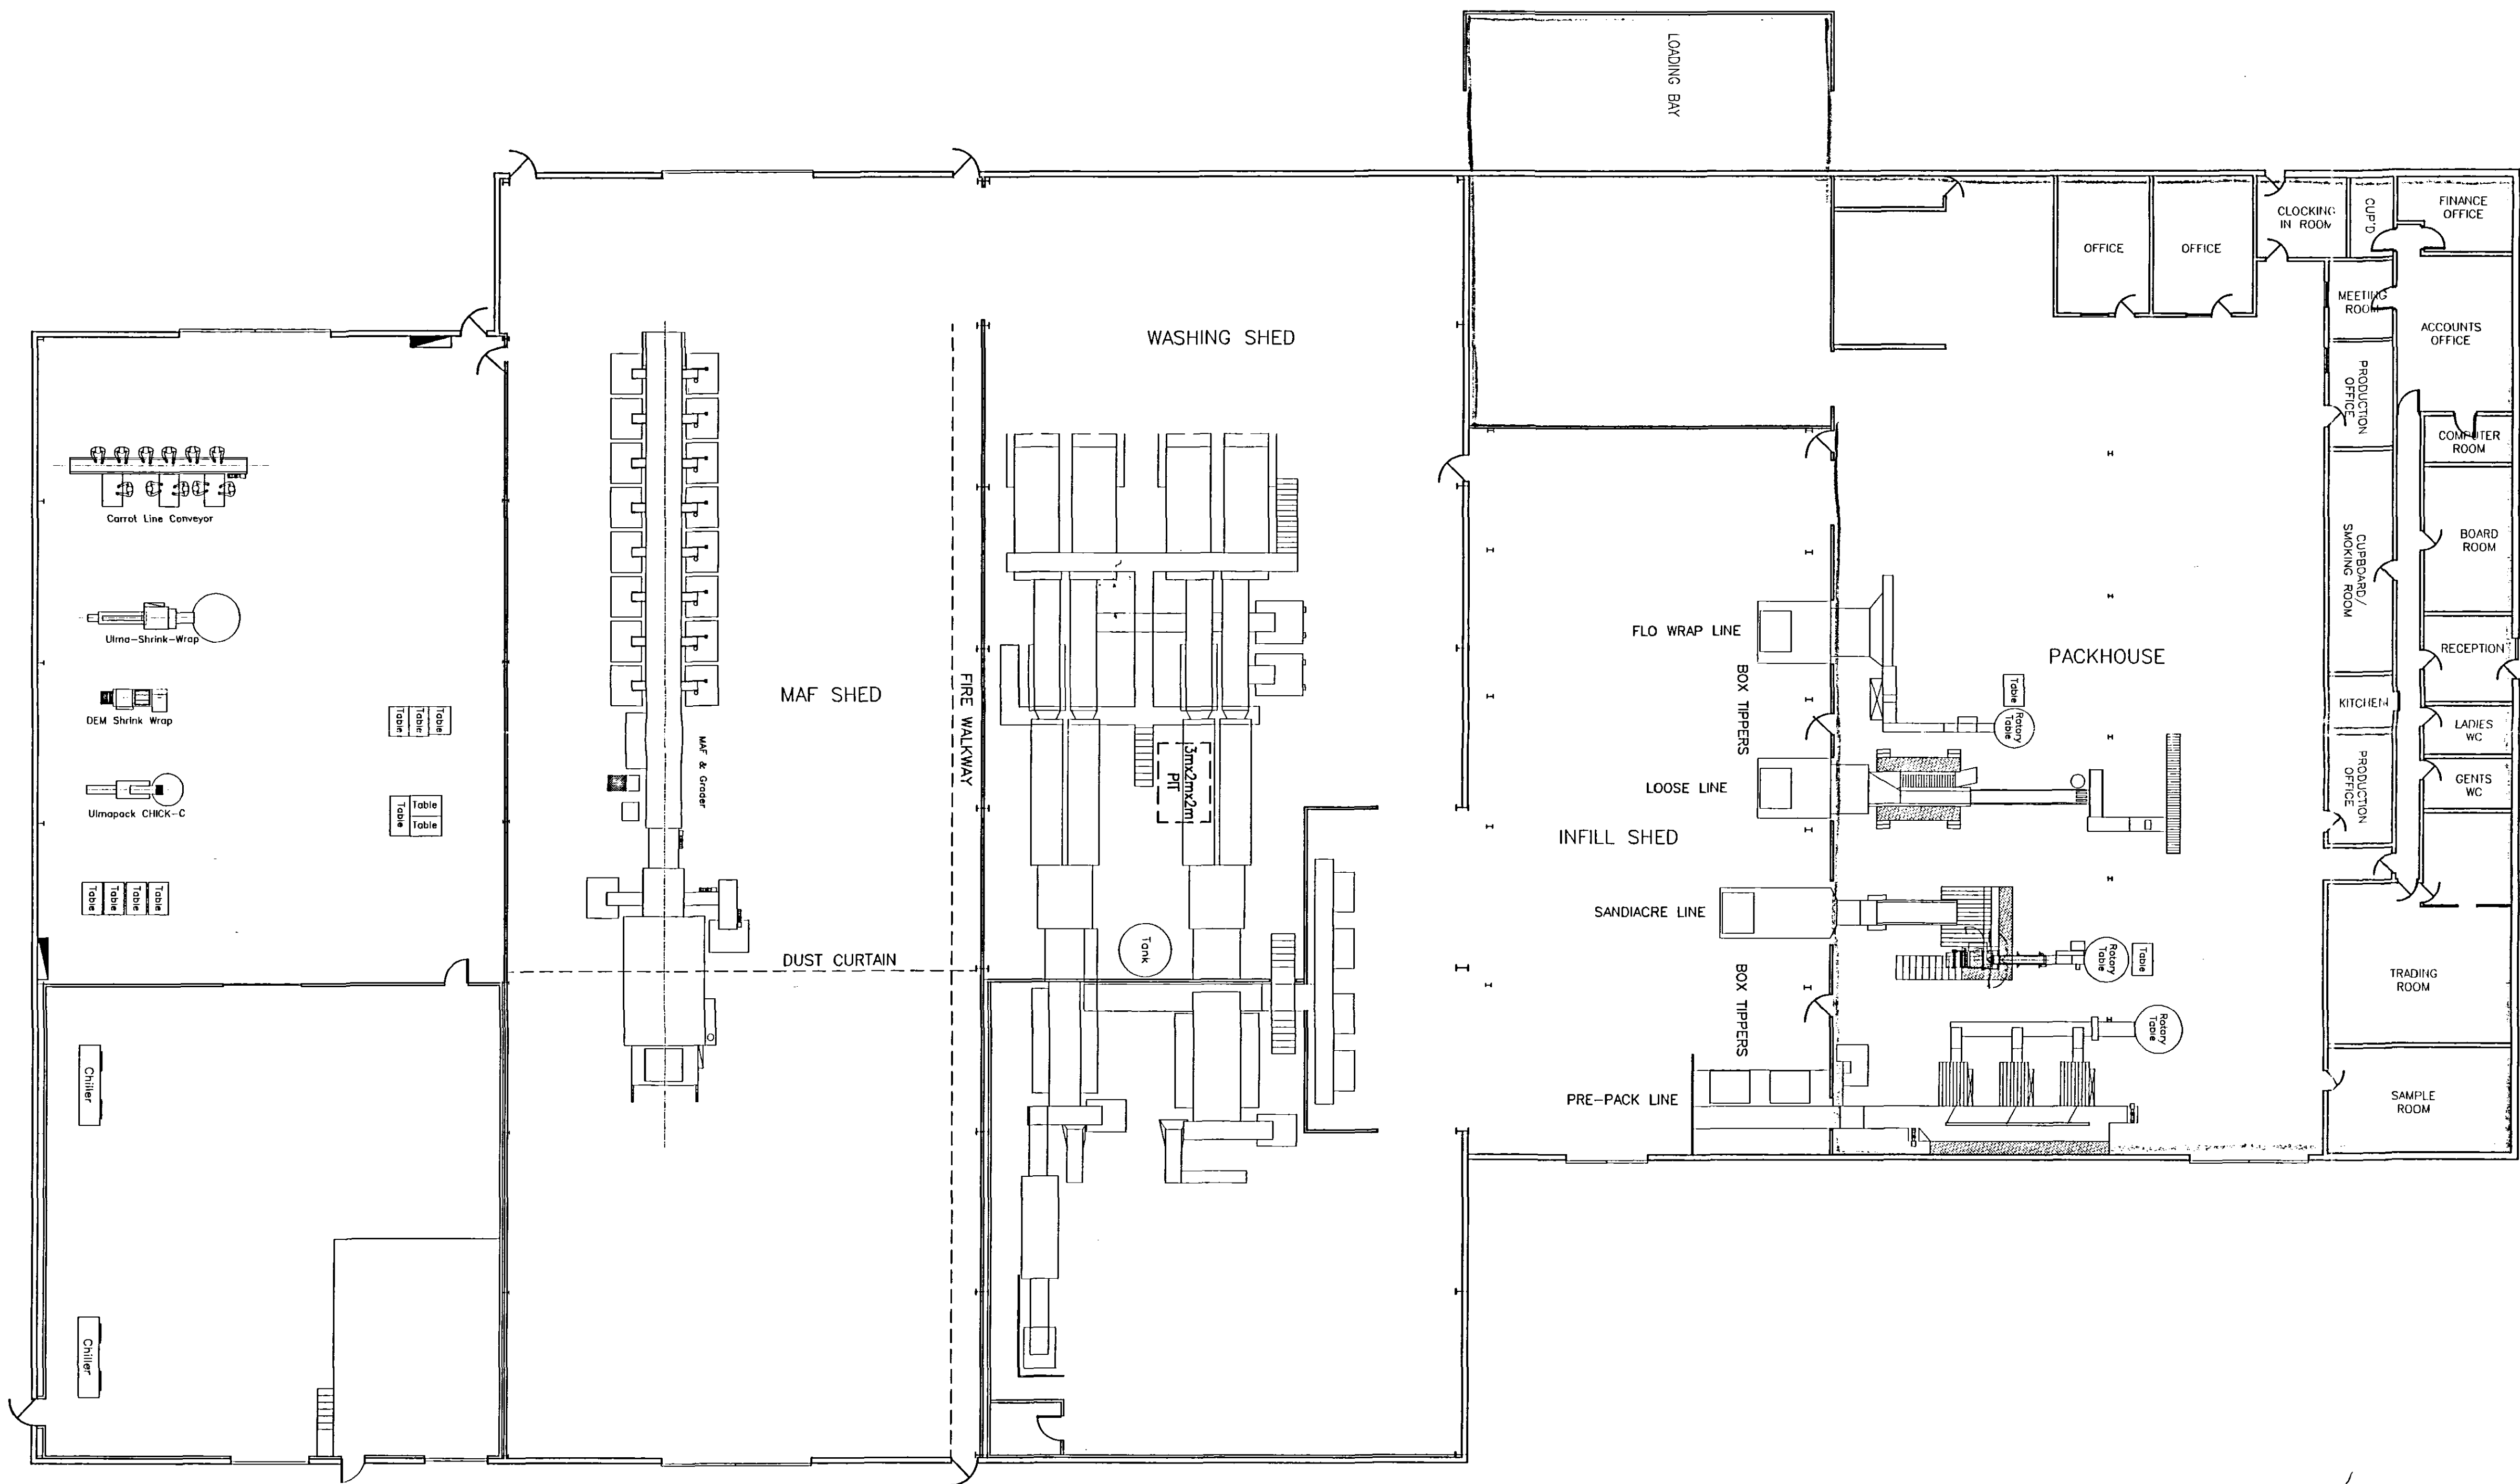

FLOOR PLAN

11 SEP 2003
127106

Revisions		Date	
spectra spectra technical solutions			
Anchor House Wheatfields Hillington King's Lynn Norfolk PE31 6BH		Telephone: 01485 801001 Fax: 01485 601161 Mobile: 0771 2120043 email: mike@spectra.uk.com www.spectra.uk.com	
Project DGM Growers Ltd Bourne Road Pode Hole Spalding, Lincs PE11 3NA			
Client DGM GROWERS			
Drawing Title Machinery Layout as Existing DETERMINED PLAN			
Drawing No. SP20014/05		Revision	
Scale: 1:150			
Drawn GC	Checked	Approved	Date May '01