




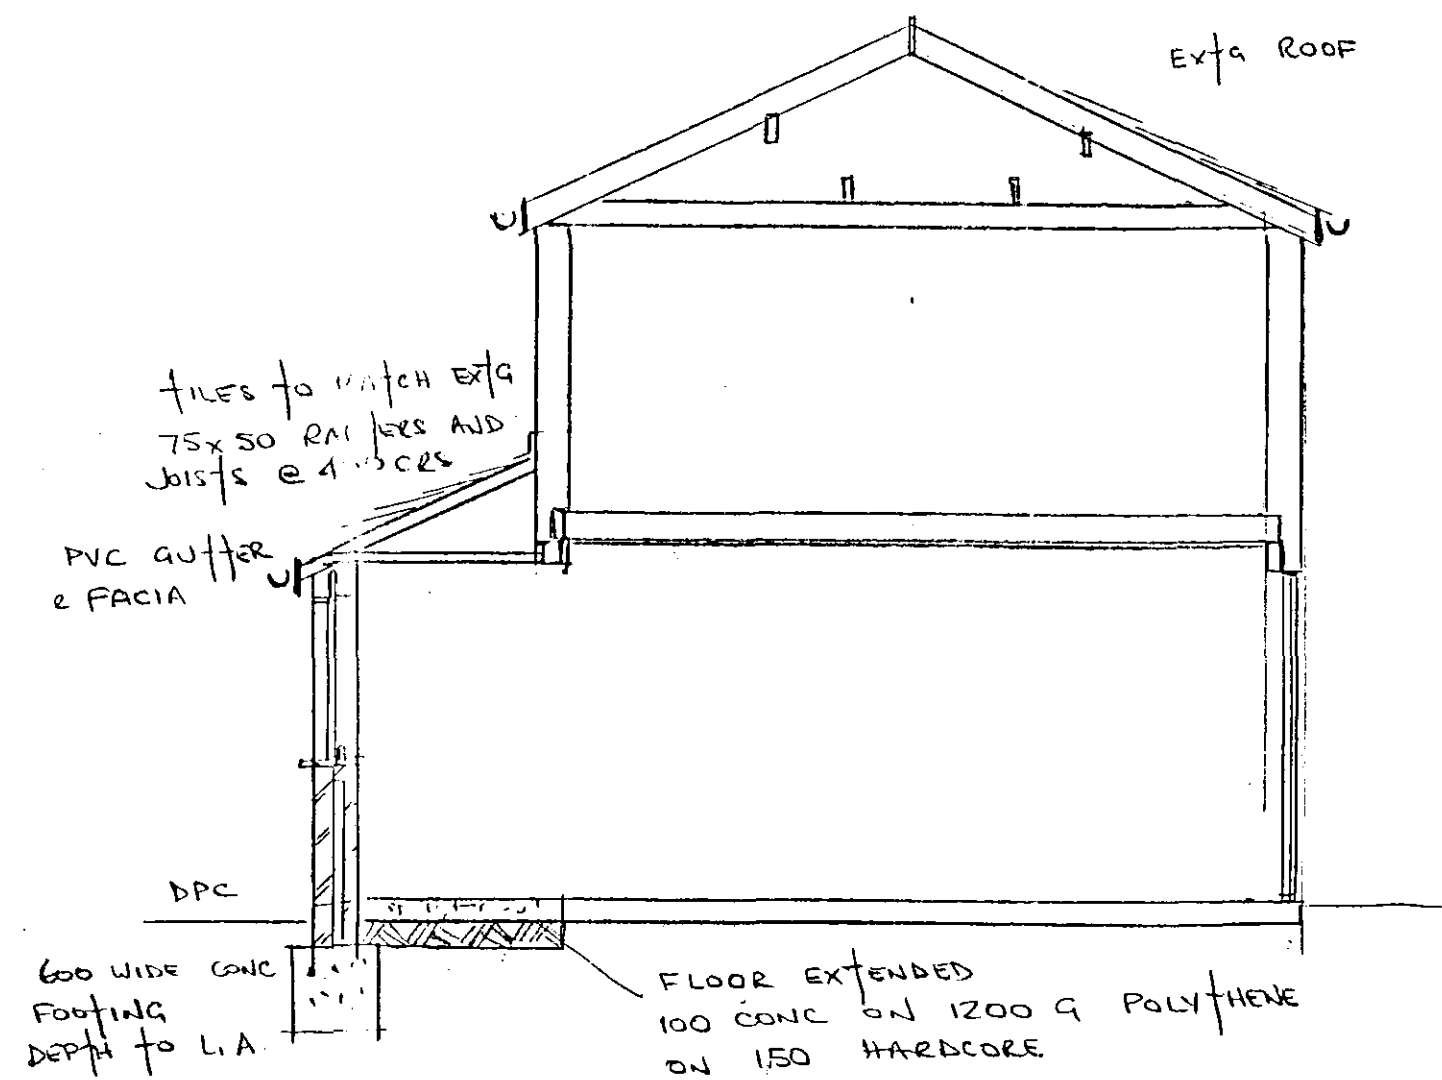


SECTION A-A

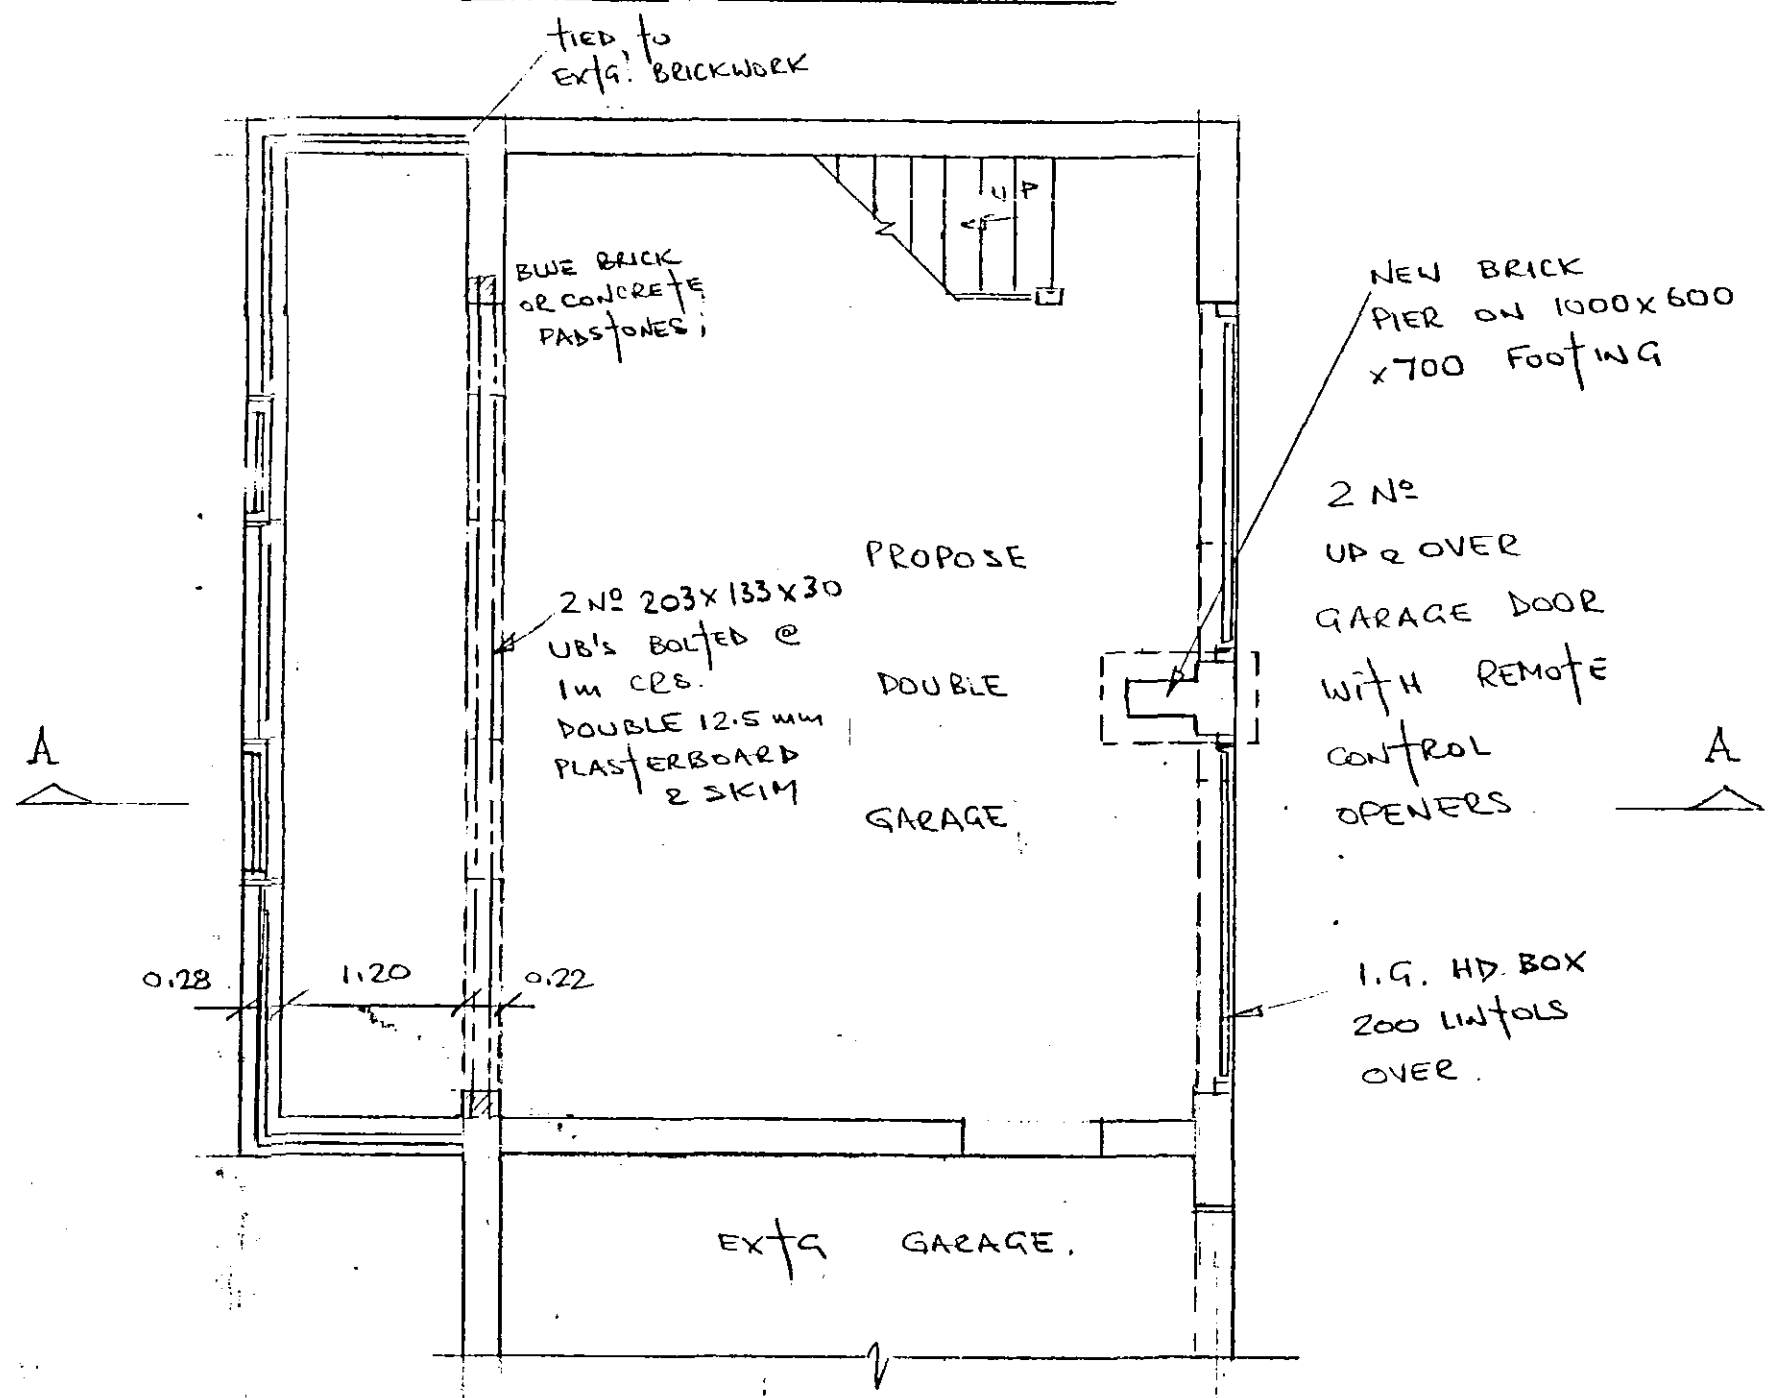

PLAN

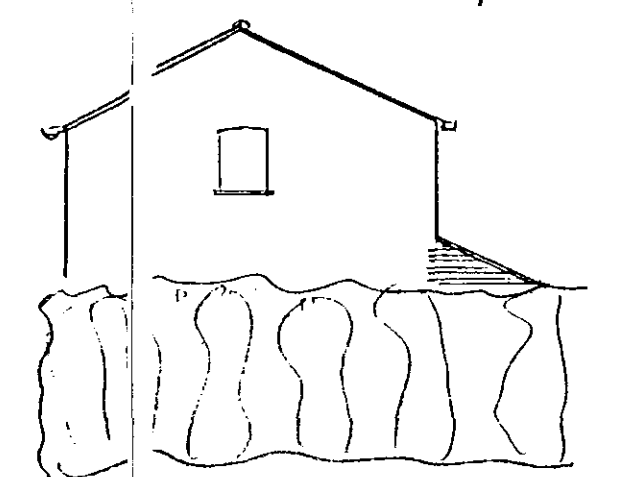


NORTH ELEVATION

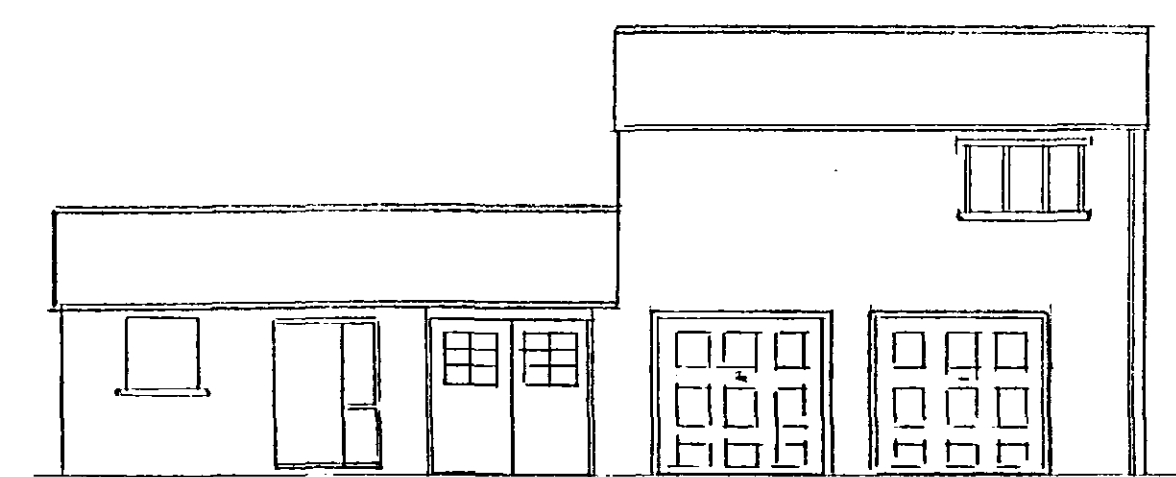

EAST ELEVATION



WEST ELEVATION

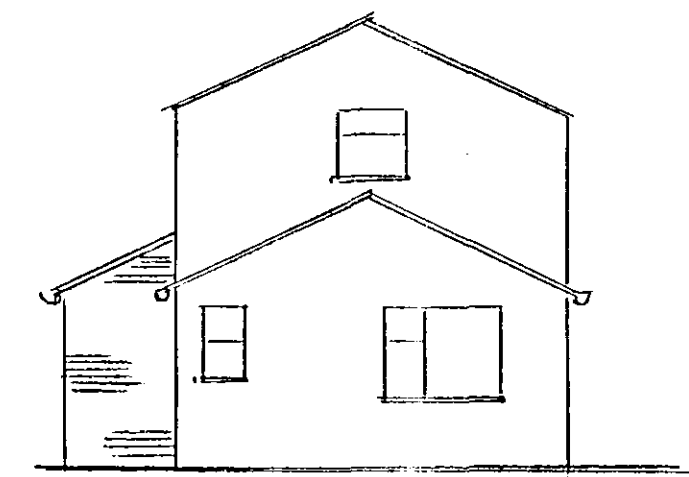

SOUTH ELEVATION

SHDC
PLANNING & DEVELOPMENT
14 SEP 2005
Ref. 1307106

**DETERMINED
PLAN**

SCHEME		CONVERSION OF STORE TO GARAGE FOR MR. & MRS. D. HULL KESTON HOUSE, MILL GREEN RD, SPALDING.	
DRAWN BY	P.	A. C. ADAM DEVELOPMENTS LTD EAST HADDON NORTHAMPTON NN6 8DR TEL: 01604 770368	
DRG. NO.	DH. 105		
SCALE	1/50 & 1/100		
DATE	AUG. 2005.		