


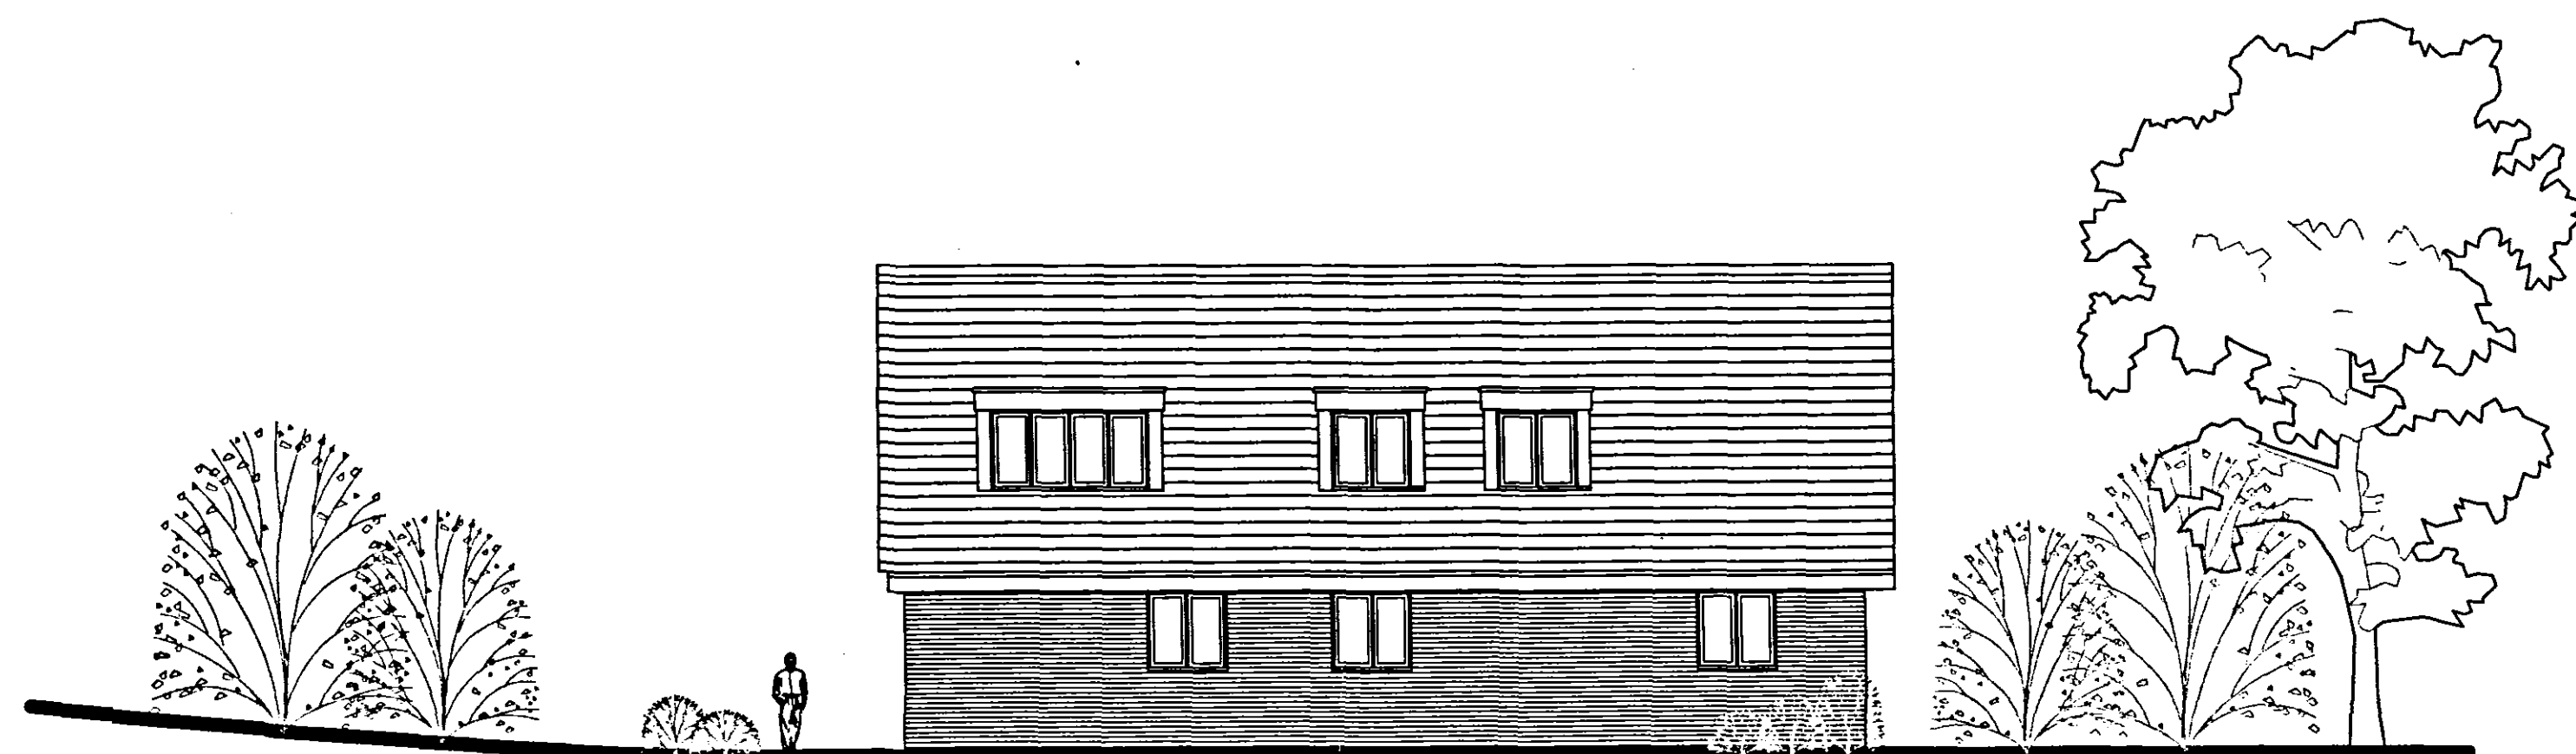


PROPOSED WEST ELEVATION




PROPOSED EAST ELEVATION




PROPOSED NORTH ELEVATION

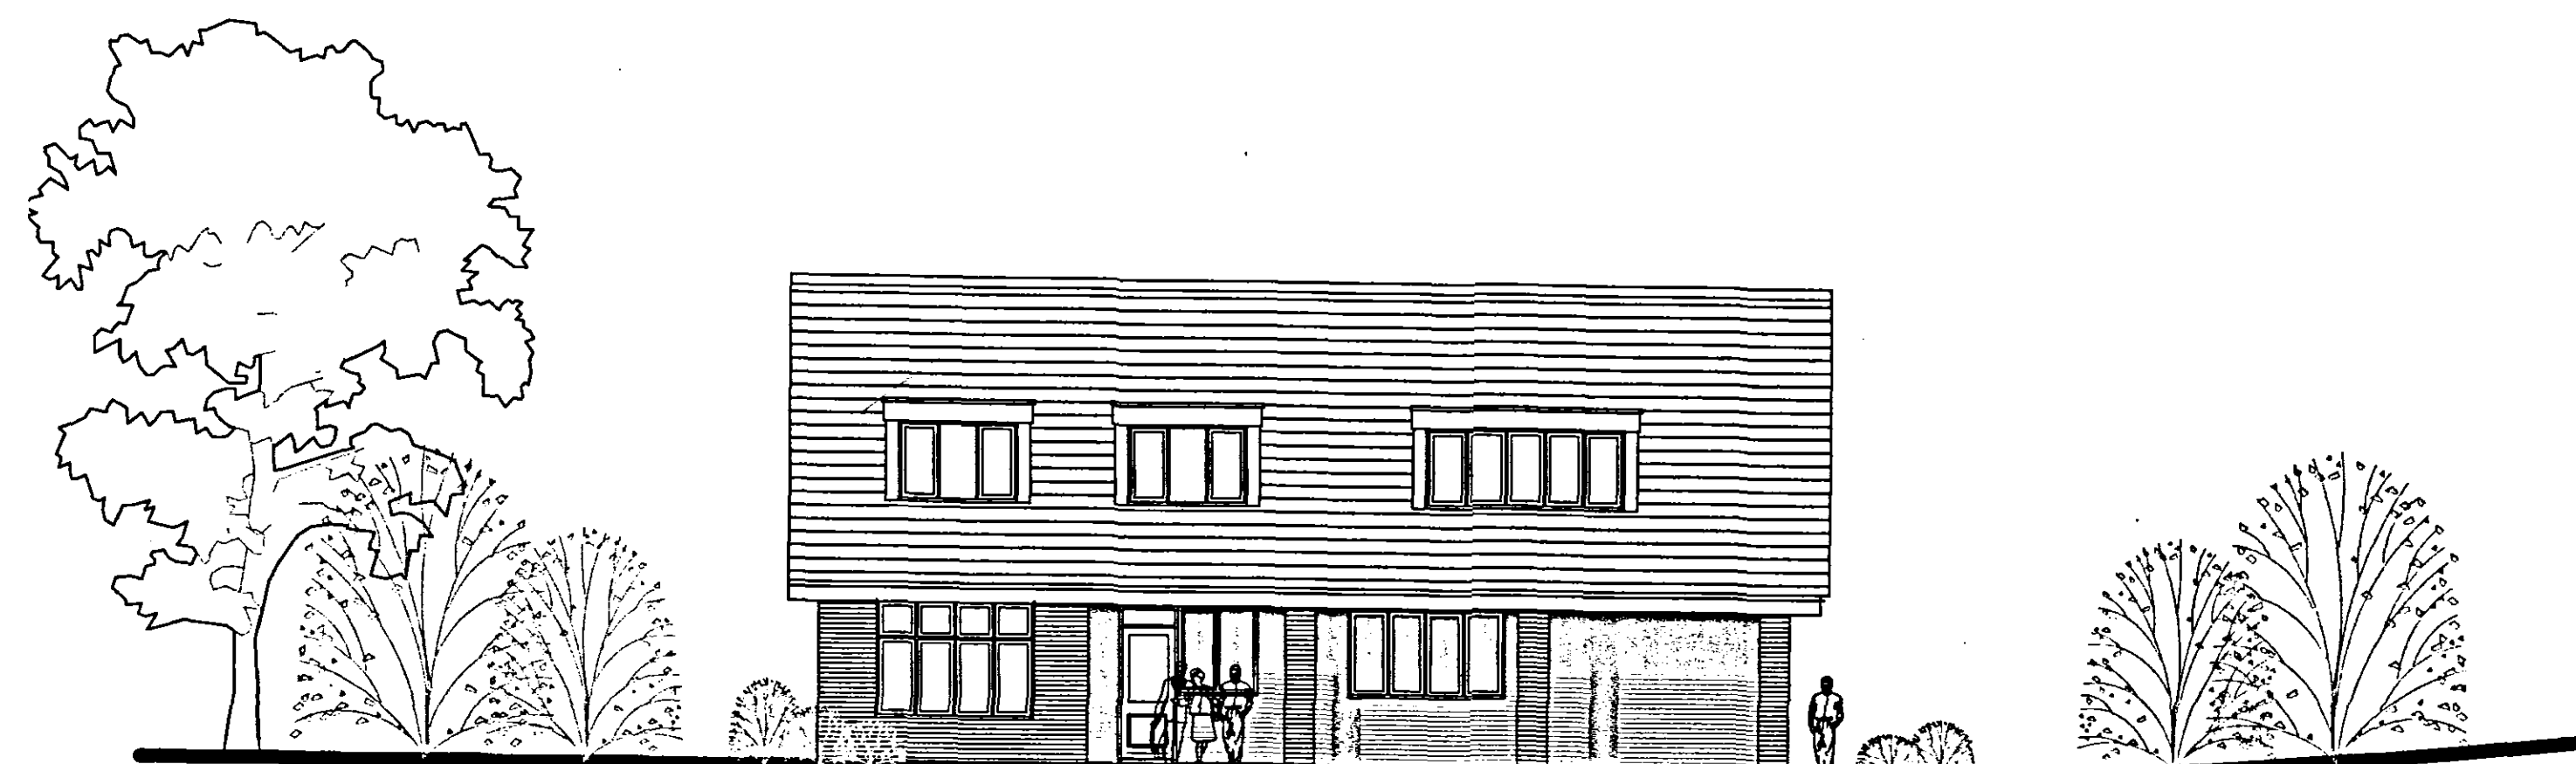


PROPOSED SOUTH ELEVATION

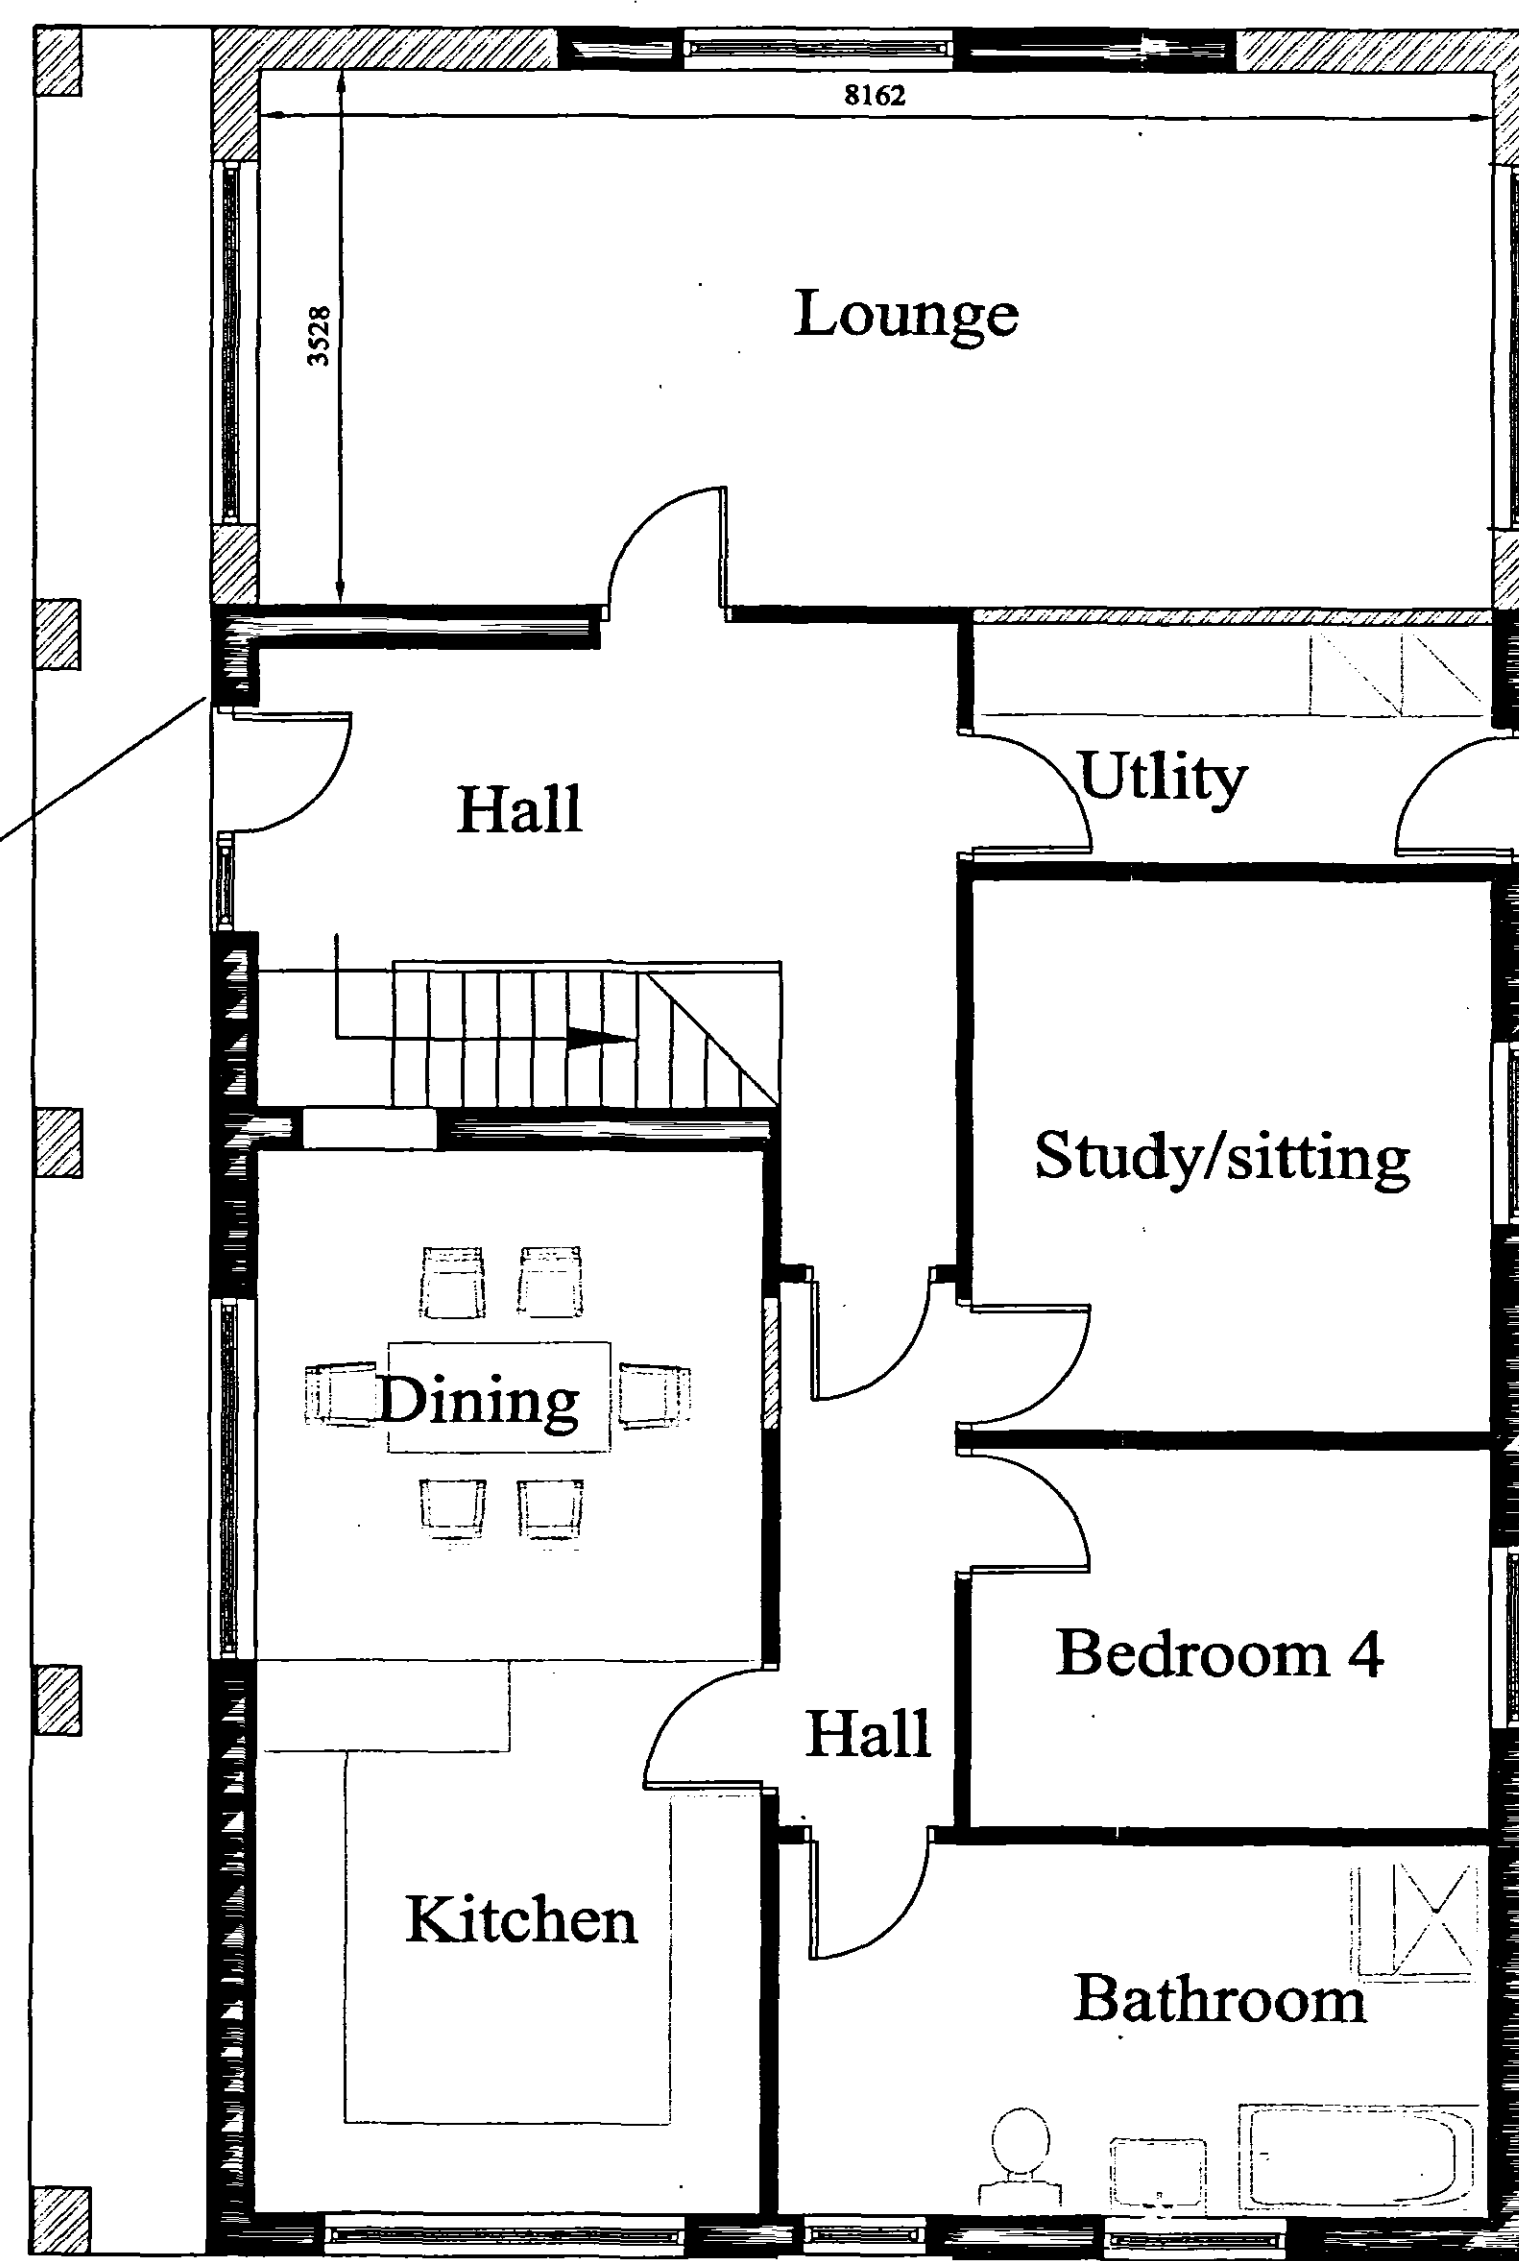

PROPOSED GROUND FLOOR PLAN

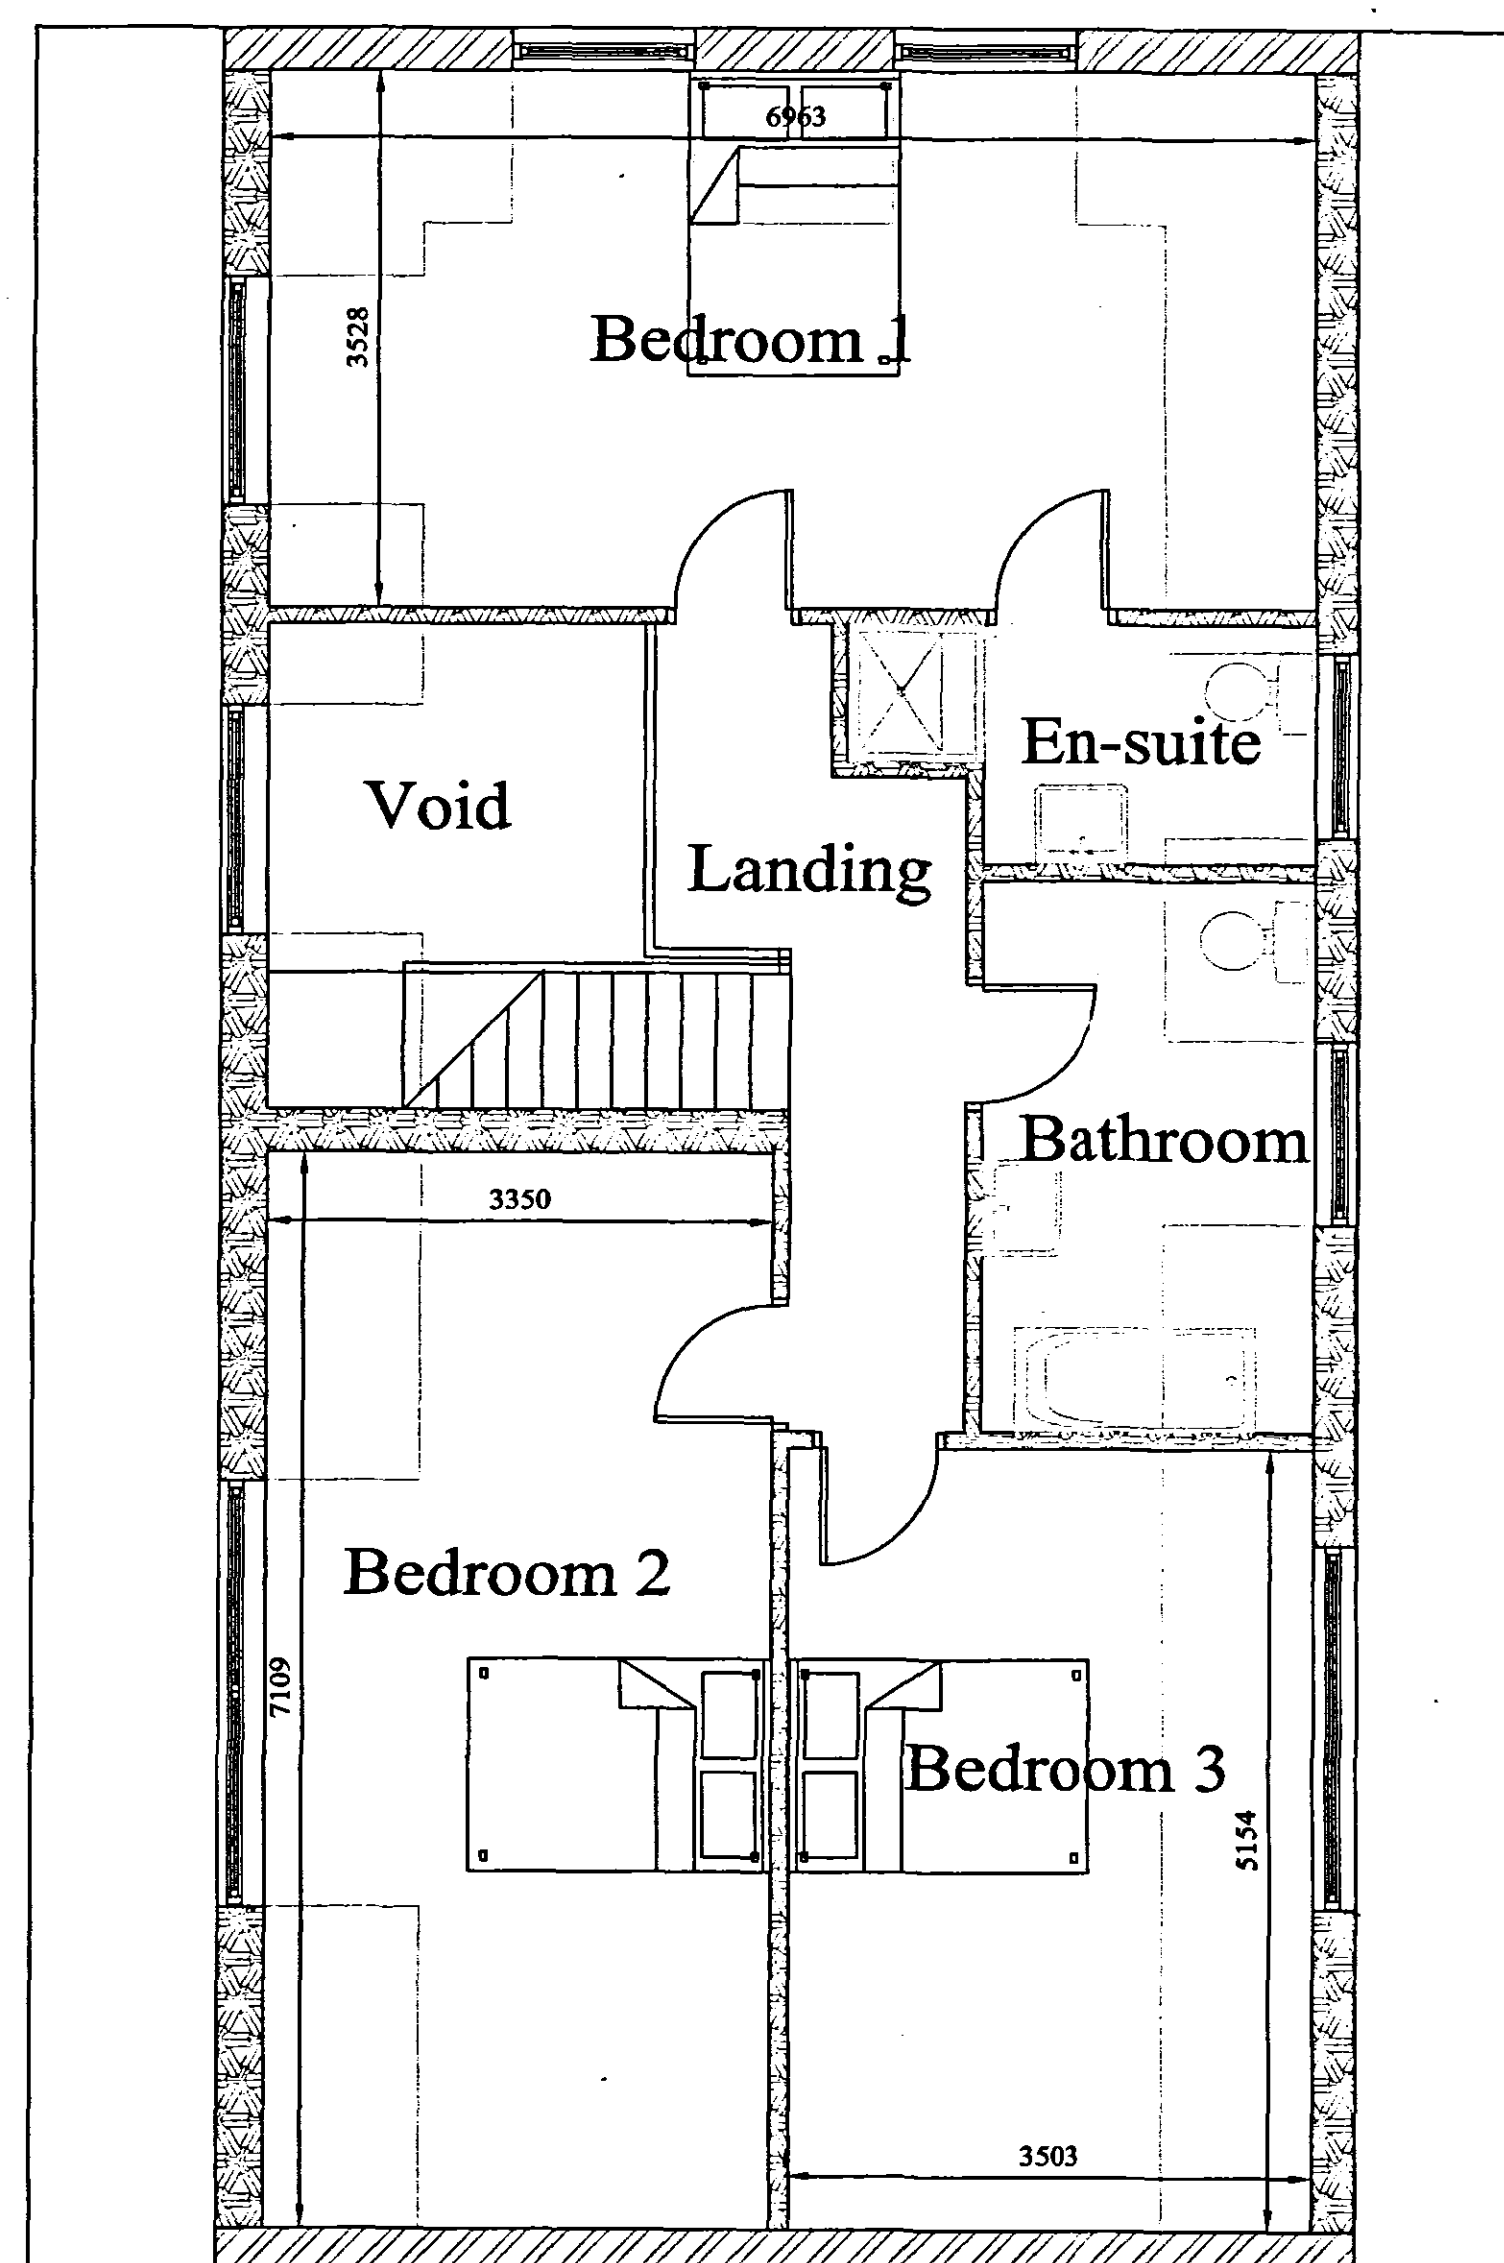

PROPOSED FIRST FLOOR PLAN

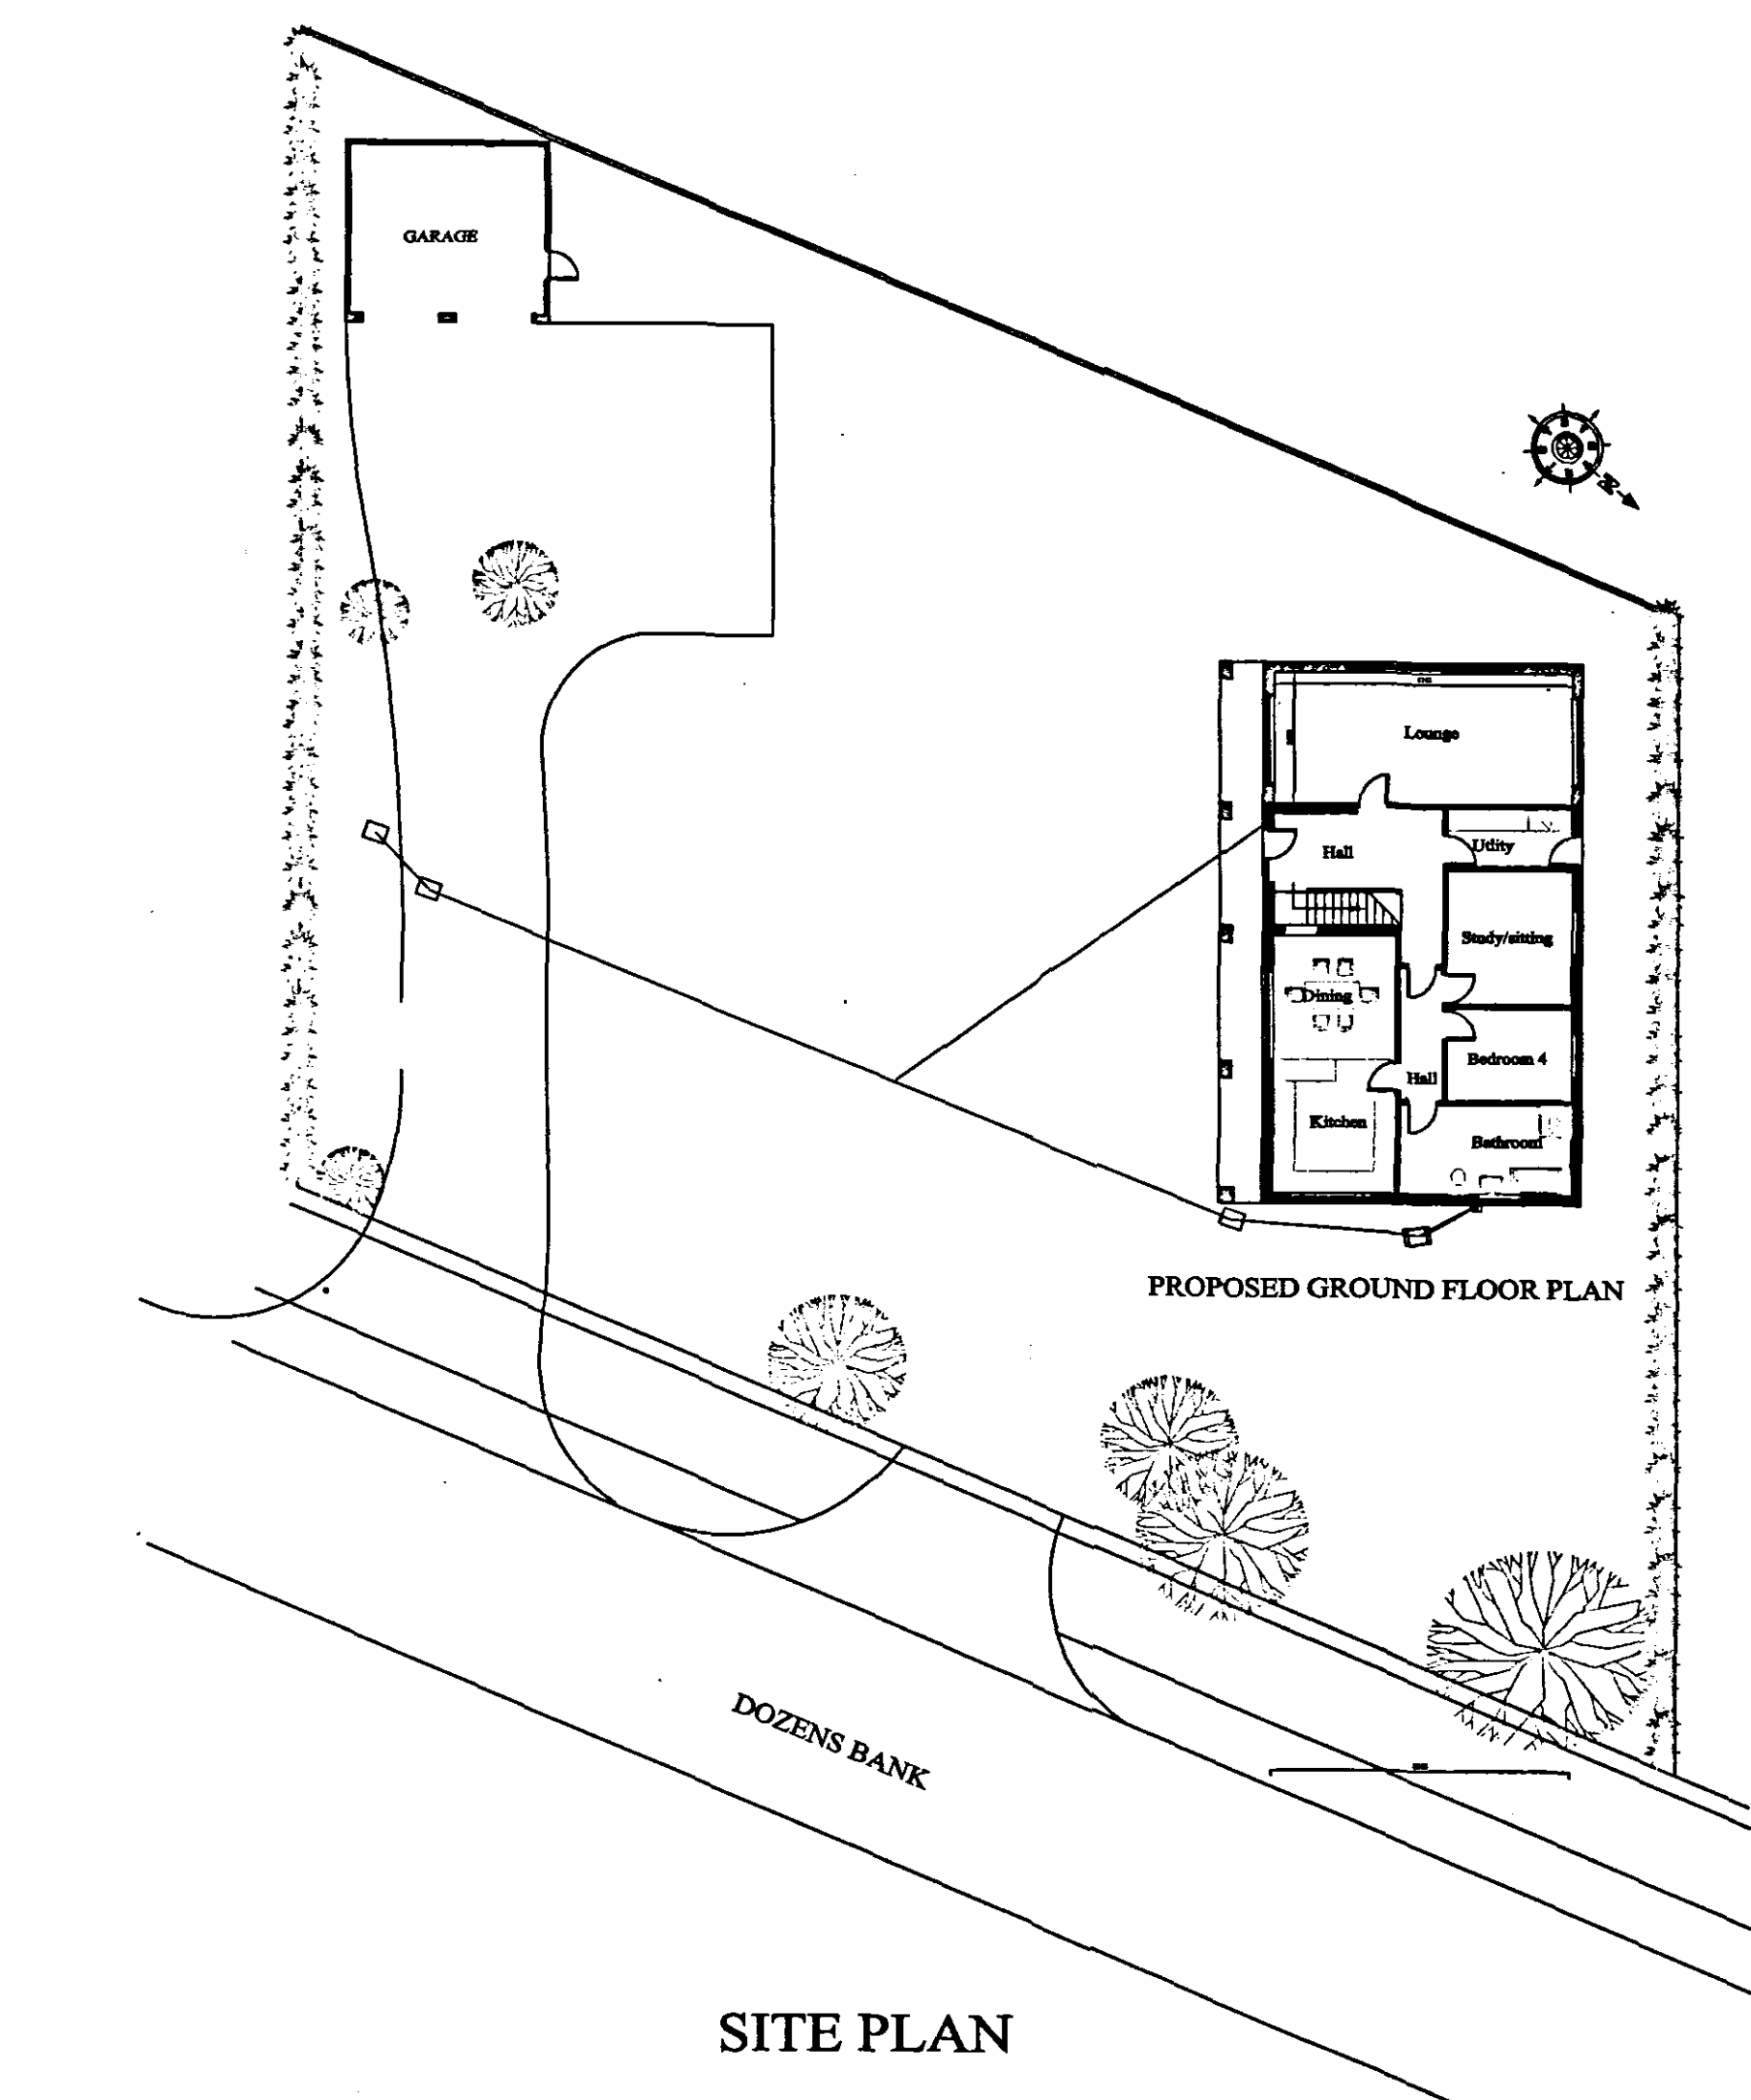

SITE PLAN

DETERMINED
PLAN

PHDC
Planning & Development
- 1 OCT 2004
Ref: 1315/04

JOHN D LYNCH
partnership
CHARTERED ARCHITECTS

Client: Hansens
Ms Maureen Curzon

Project:-
**Alterations & Extensions
To Nutts End, Dozens Bank**

Drawing:-
**Proposed Plans &
Elevations**

Date:
Jun 2004

Drawn
JDL

Job No.
1625

Drawing No.
AD/1

Scale:
**1:100, 1:50
1:200**

Revision No.
A