




NORTH ELEVATION

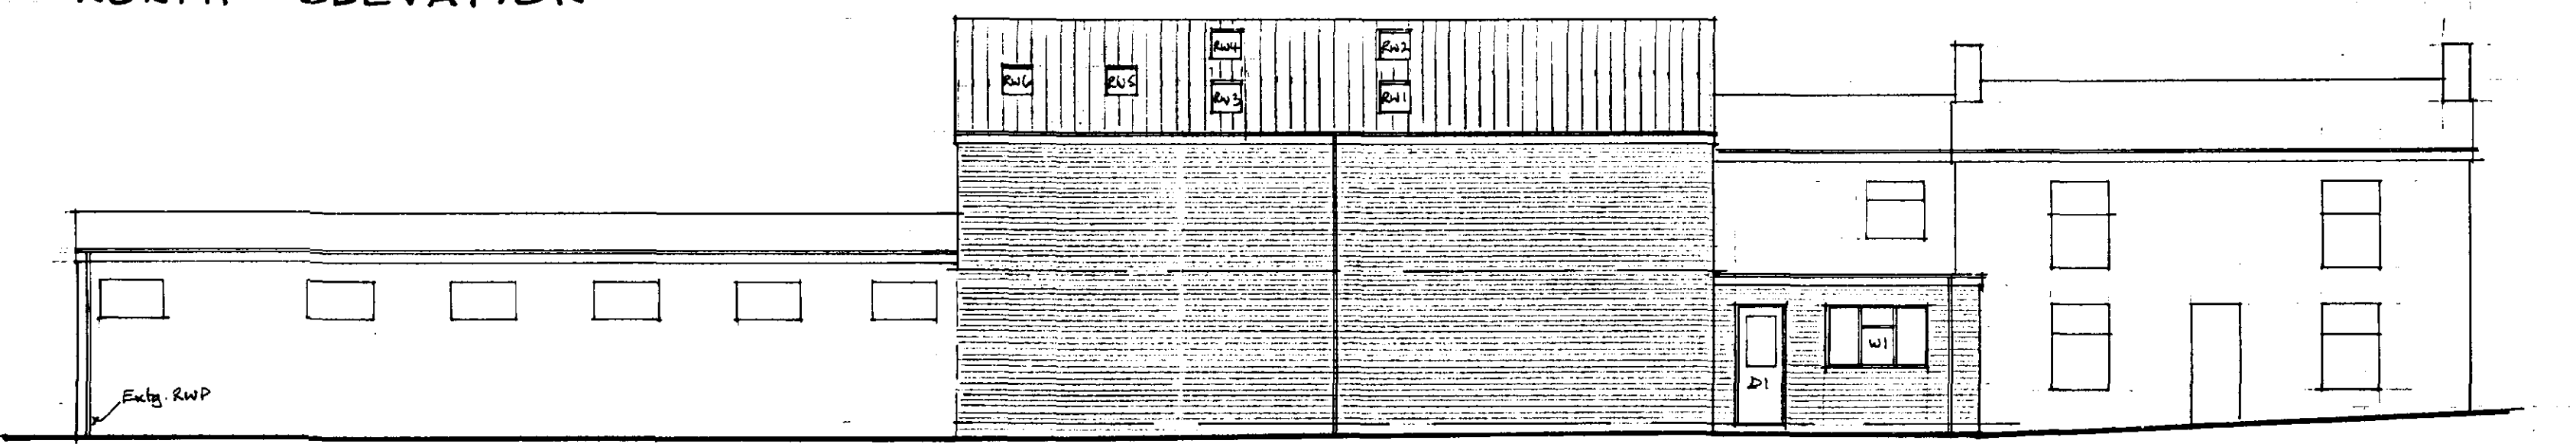

SOUTH ELEVATION

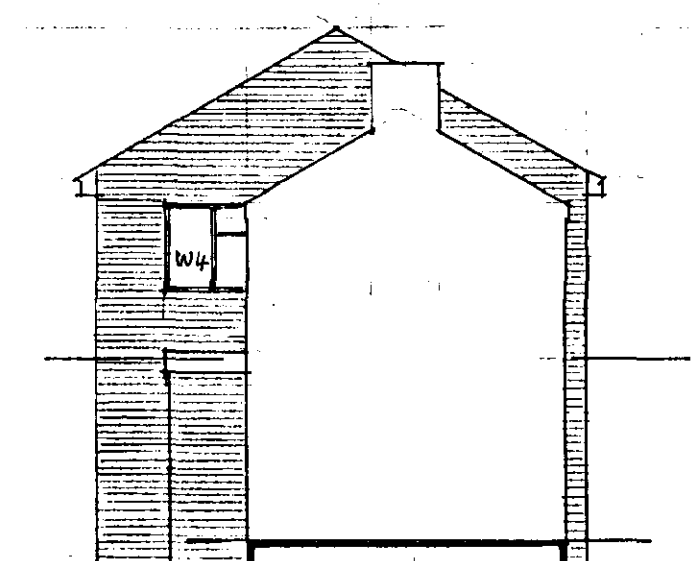

EAST ELEV.

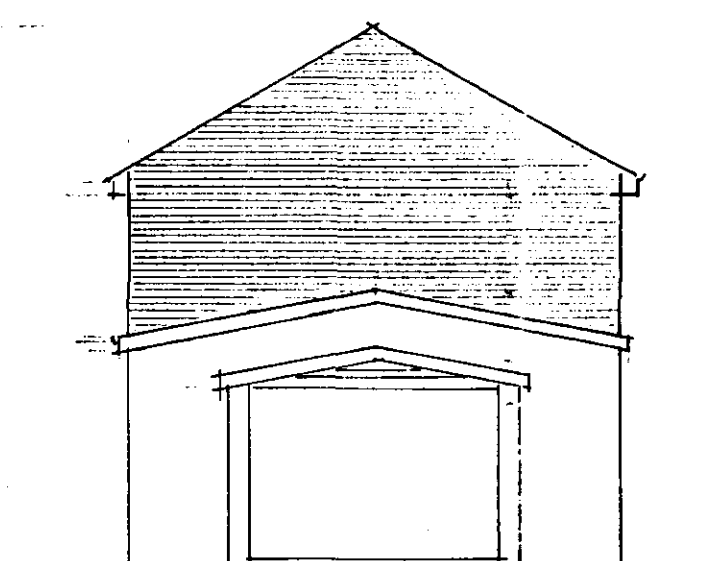


WEST ELEV.


- EXTERNAL FINISHES:**
- WALLS - facing bricks to match existing.
 - ROOFS - tiles to match existing (pitch) felt (flat).
 - DOORS/WINDOWS - white U-PVC
 - FASCIAS/SOFFITS - white
 - RW GOODS - white plastic.

NOTES:


1. All dimensions are in millimetres unless otherwise noted.

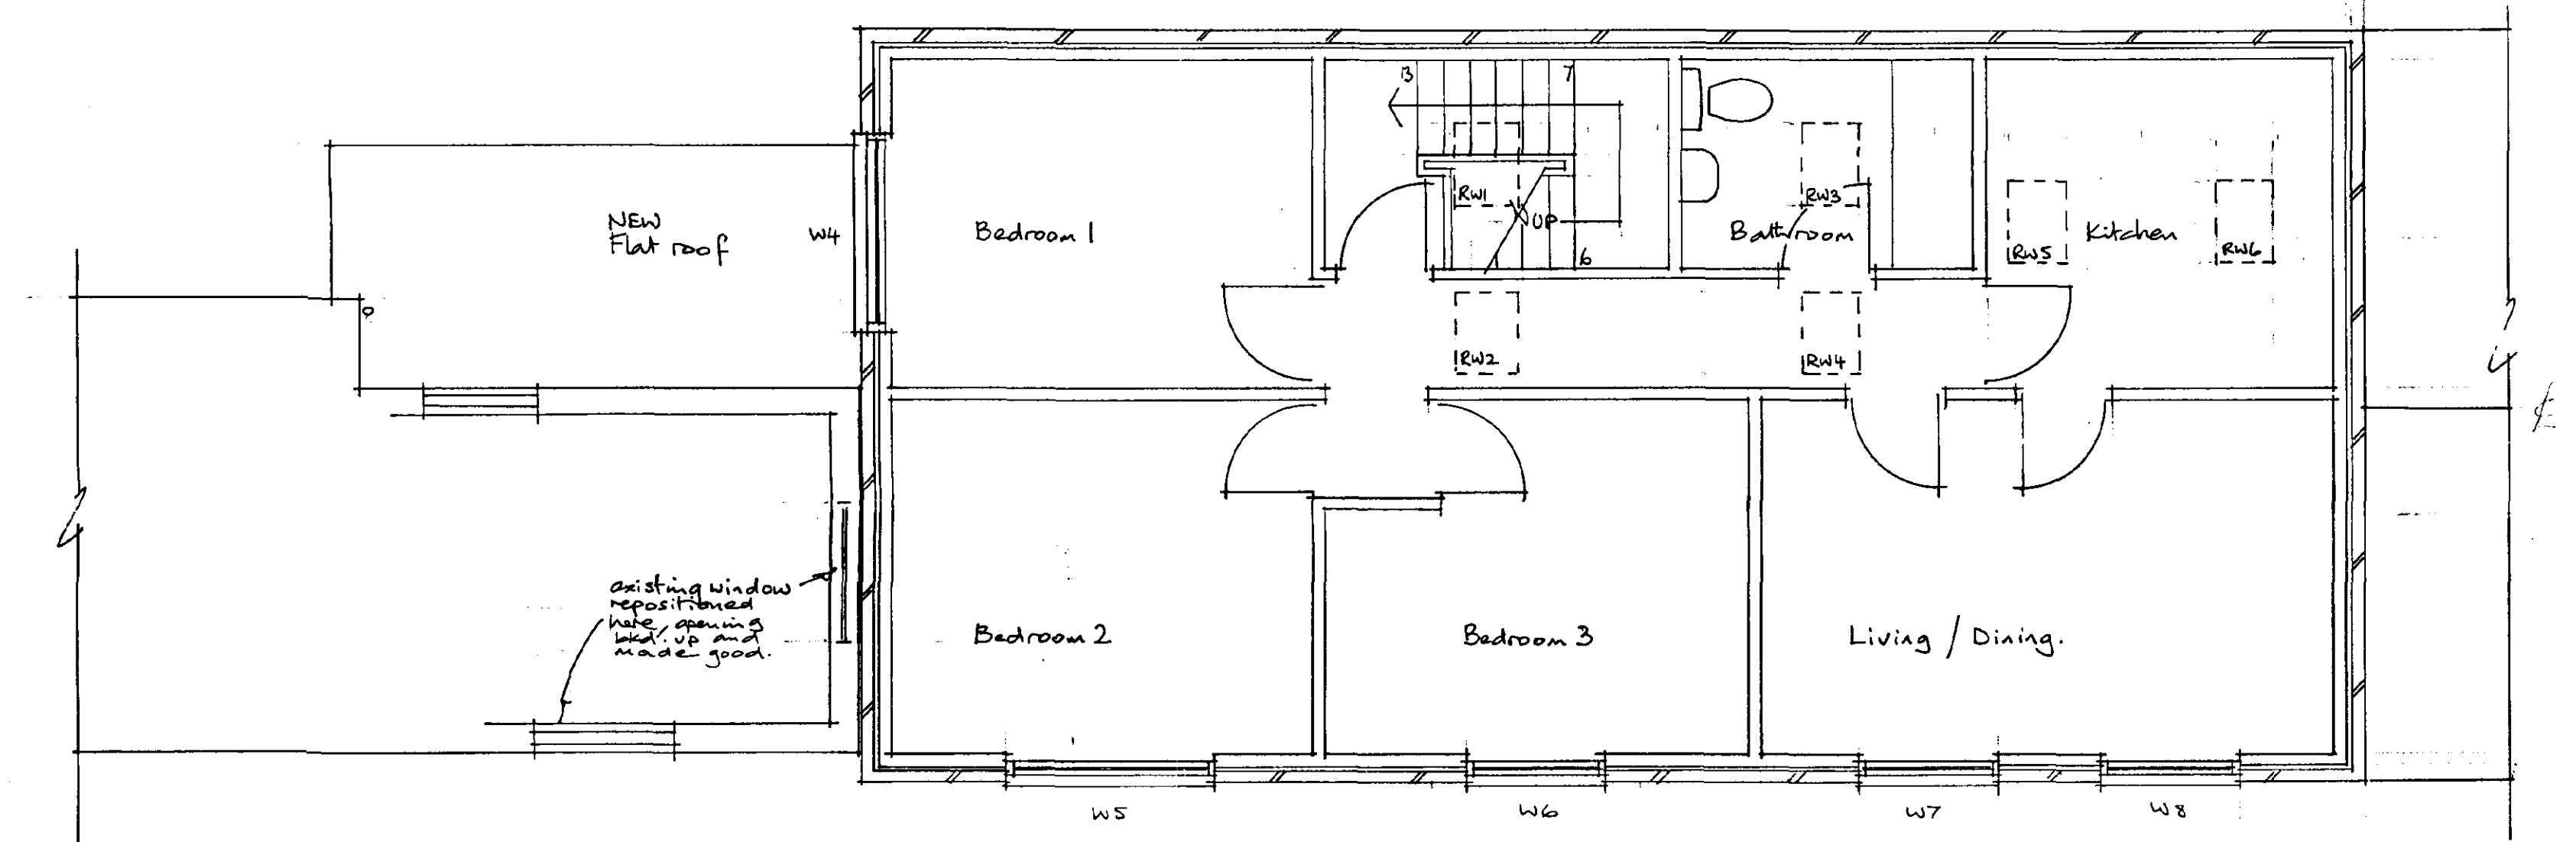

FIRST FLOOR PLAN (Self contained dwelling)

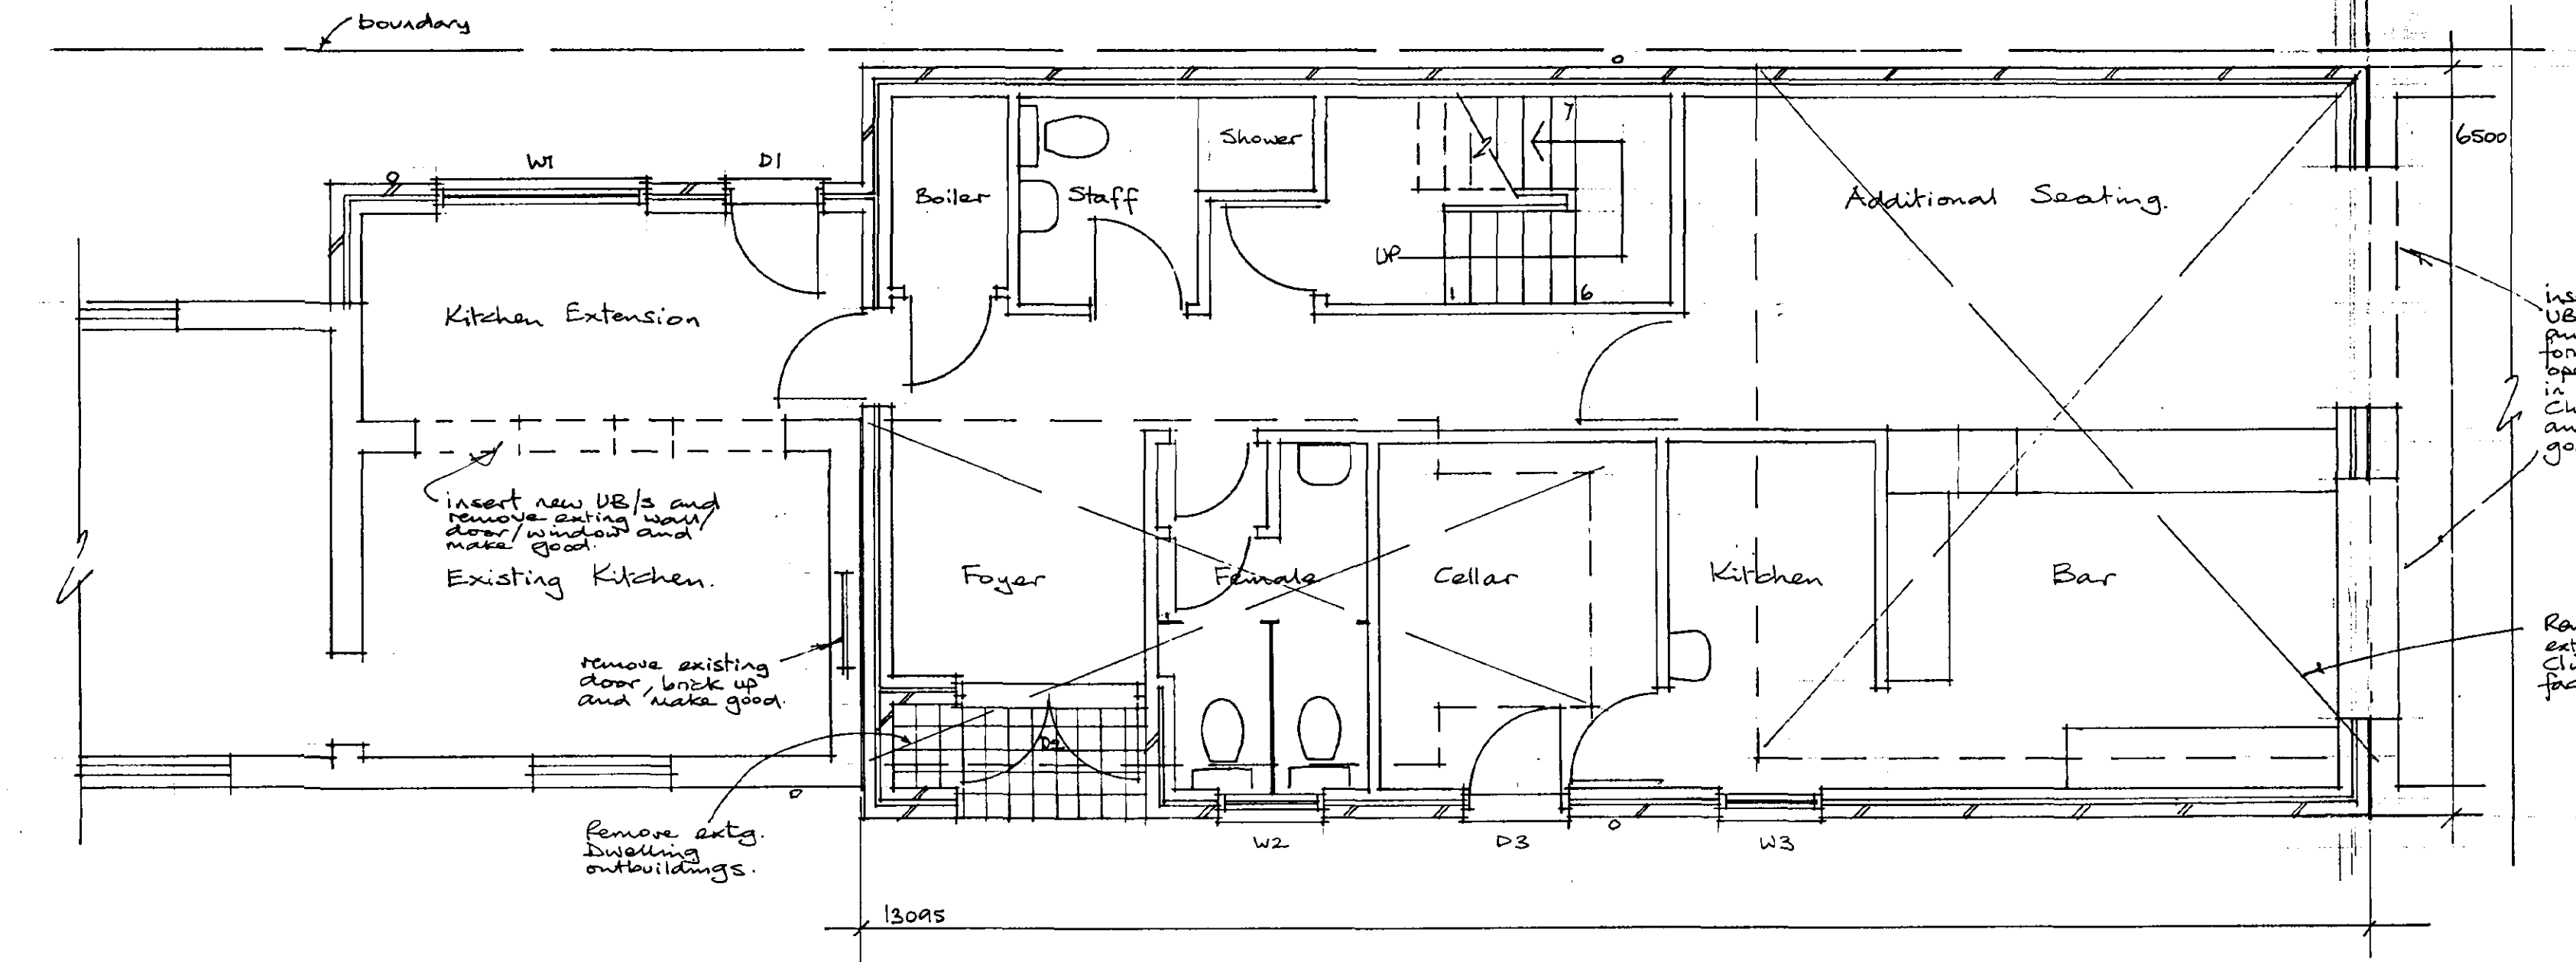

GROUND FLOOR PLAN

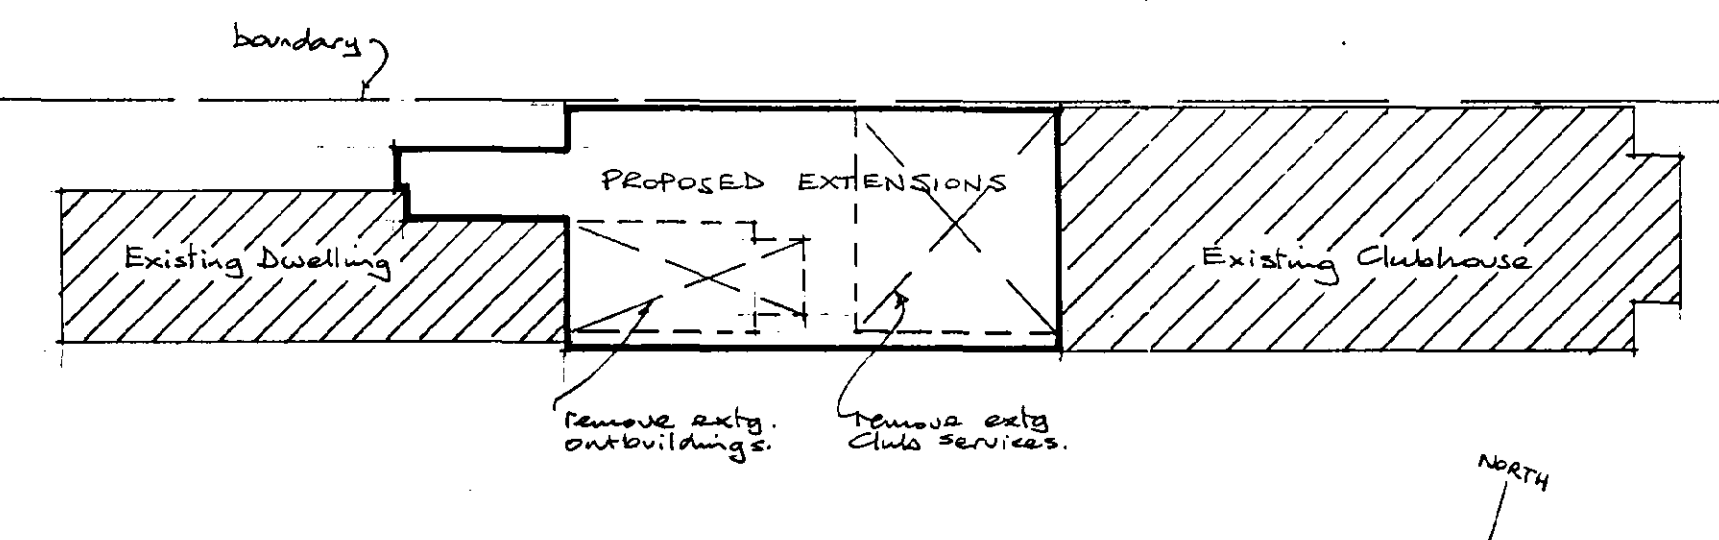

BLOCK PLAN Scale 1:200

DOUGLAS & DOUGLAS
HOUSEHOLD PLANNING
21 NOV 2001
Ref: 1326/01

CLIENT:
M Frey
Lake Ross, Dozens Bank
West Pinchbeck, Spalding
PE11 3NA


JOB:
Proposed Extensions/Alterations
to Dwelling/Clubhouse at
Lake Ross to form New Flat (1st Fl.)
and Extg. Dwelling/Clubhouse (2nd Fl.)
Improvements.

SUBJECT:
Plans, Elevations


**DETERMINED
PLAN**

DATE: November 2001
SCALE: 1:50, 1:200, 1:100
DRAWN: AK


NOTES:
All dimensions are in millimetres unless otherwise noted.

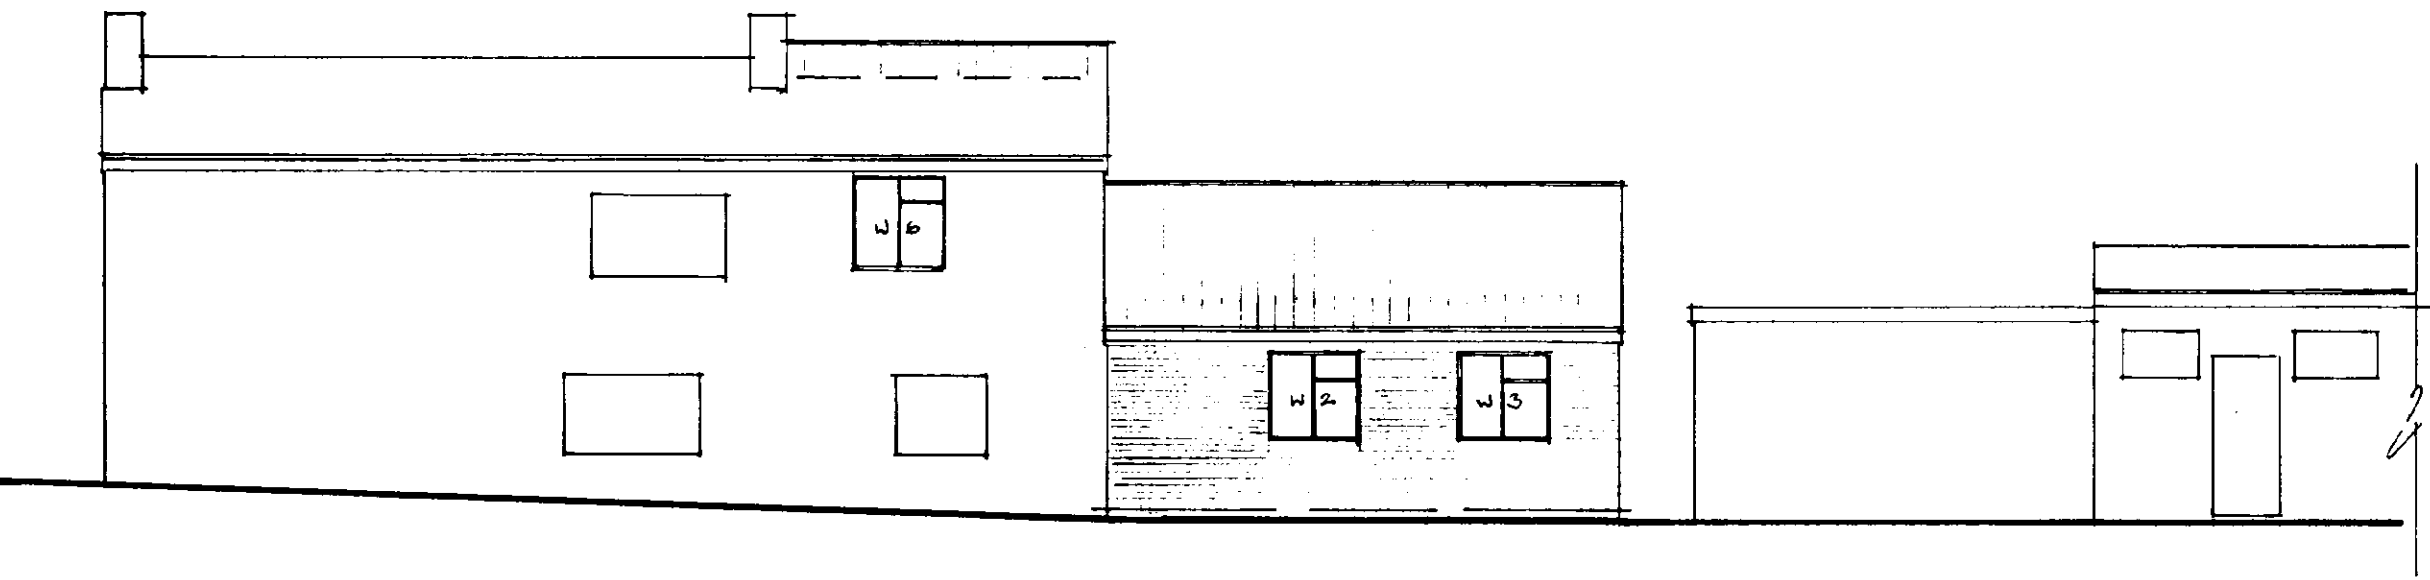


NORTH ELEVATION

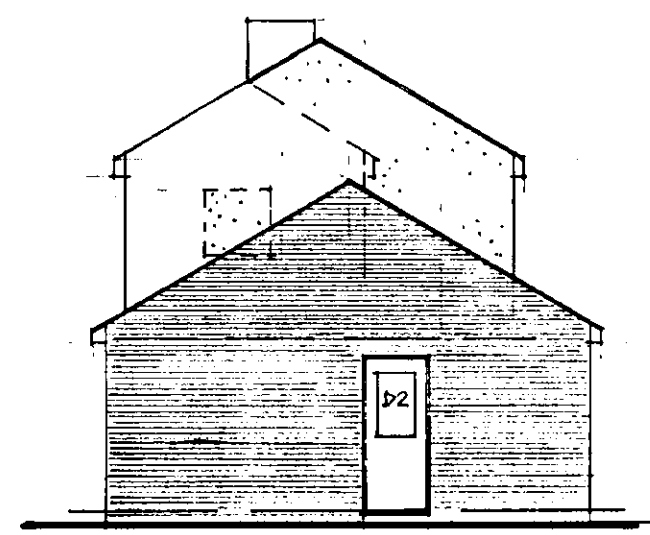


WEST ELEVATION

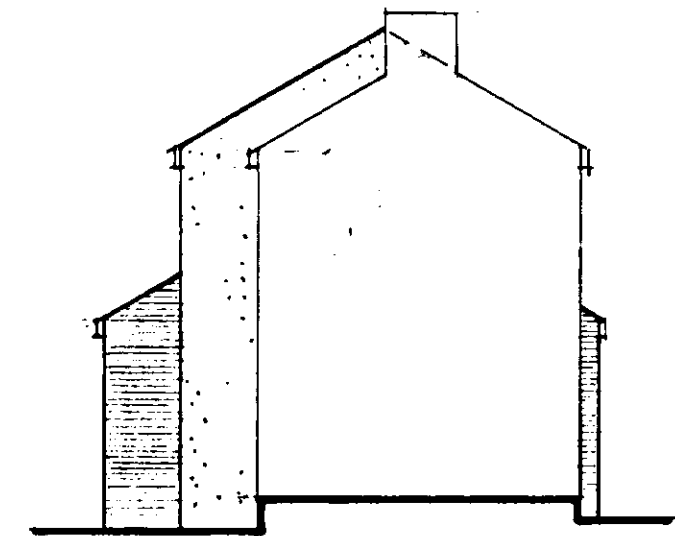


EAST ELEVATION

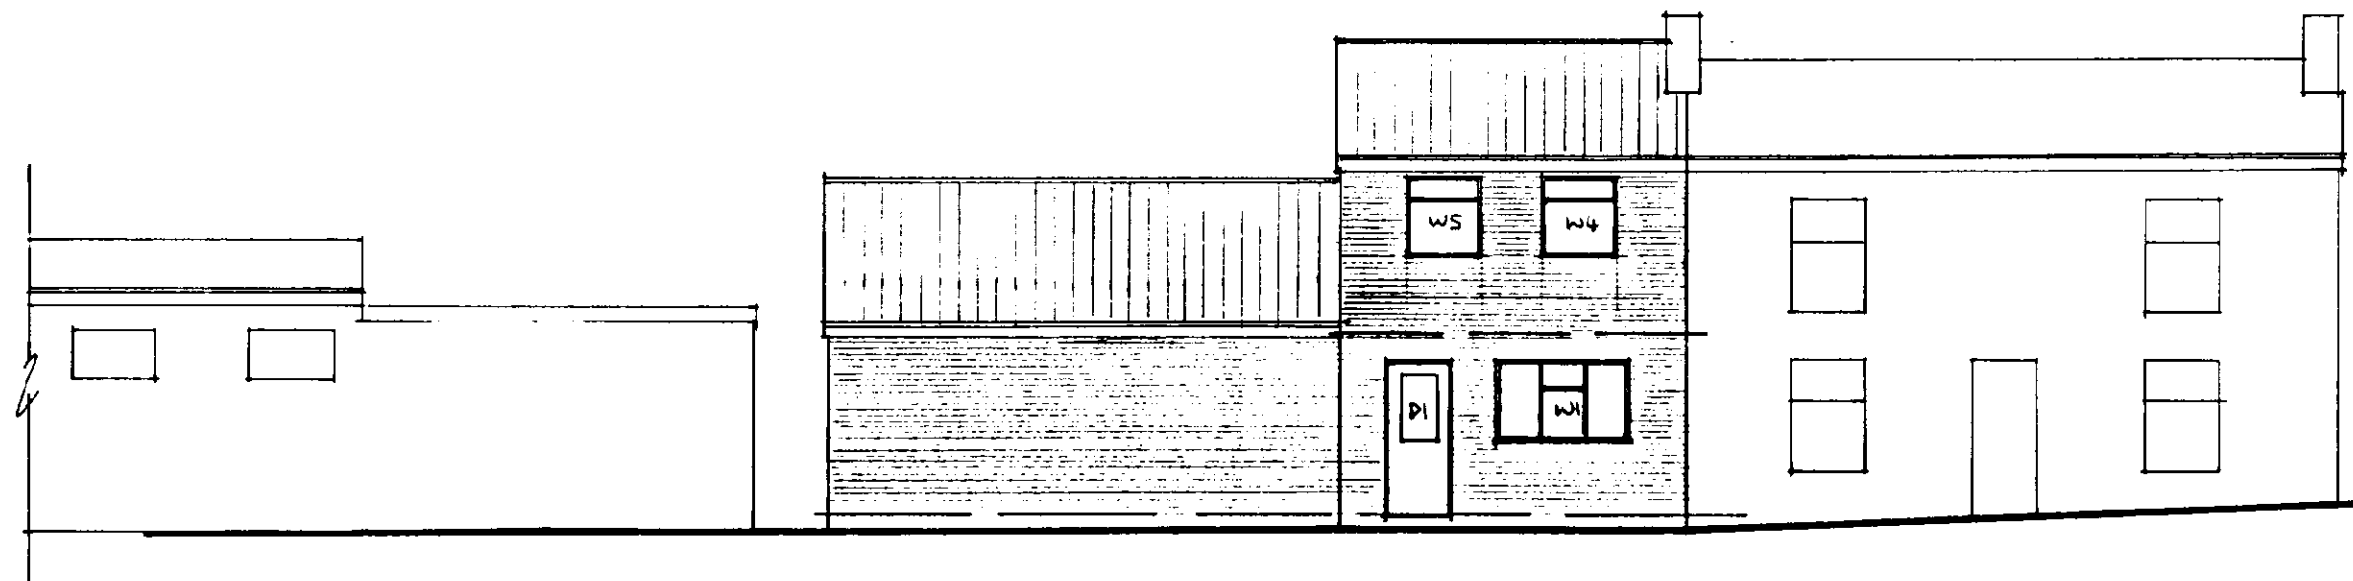


SOUTH ELEVATION

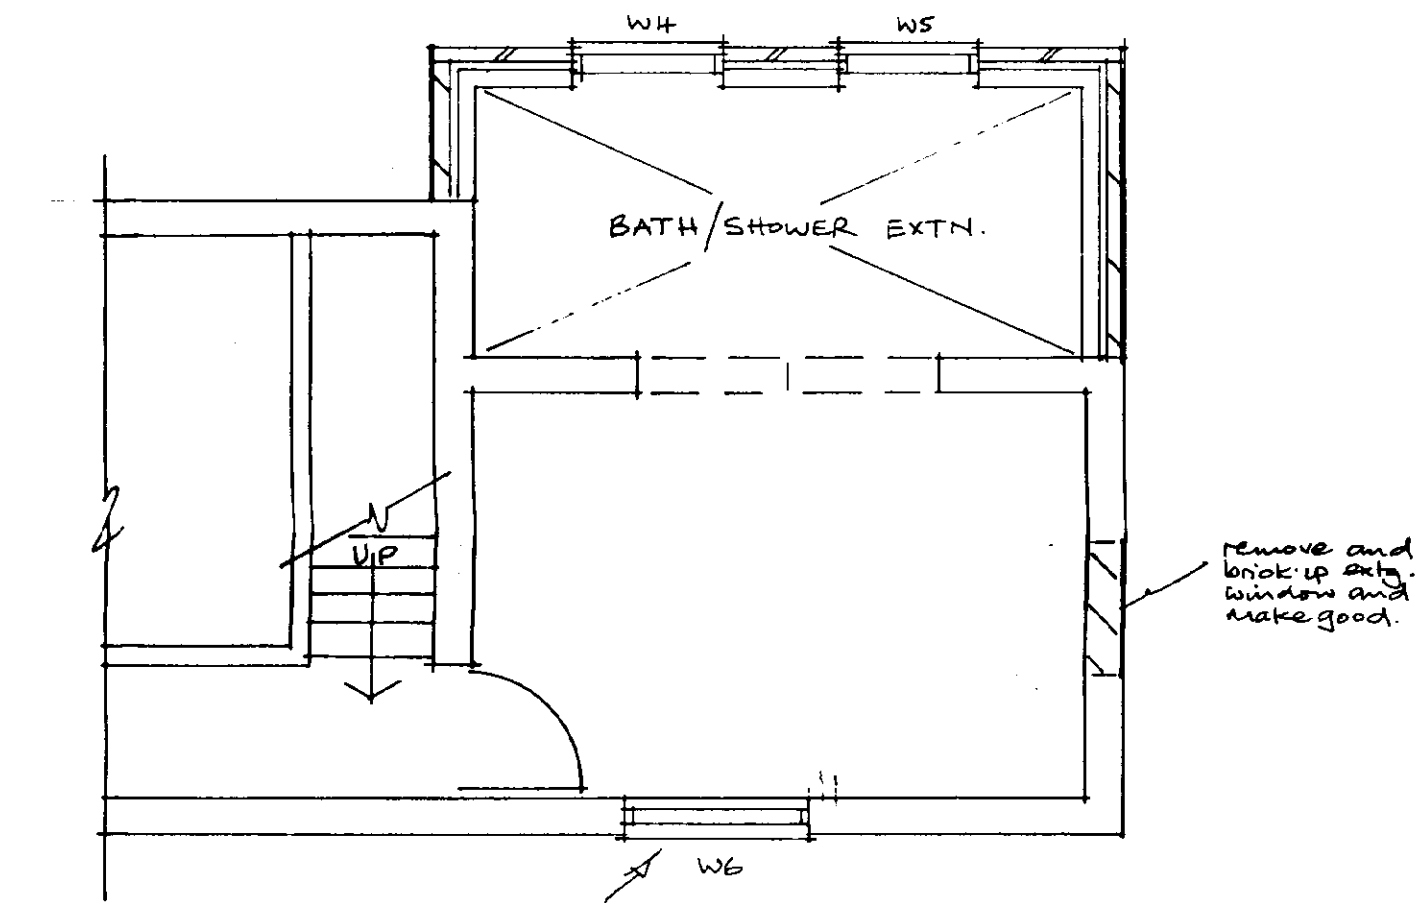

FIRST FLOOR PLAN

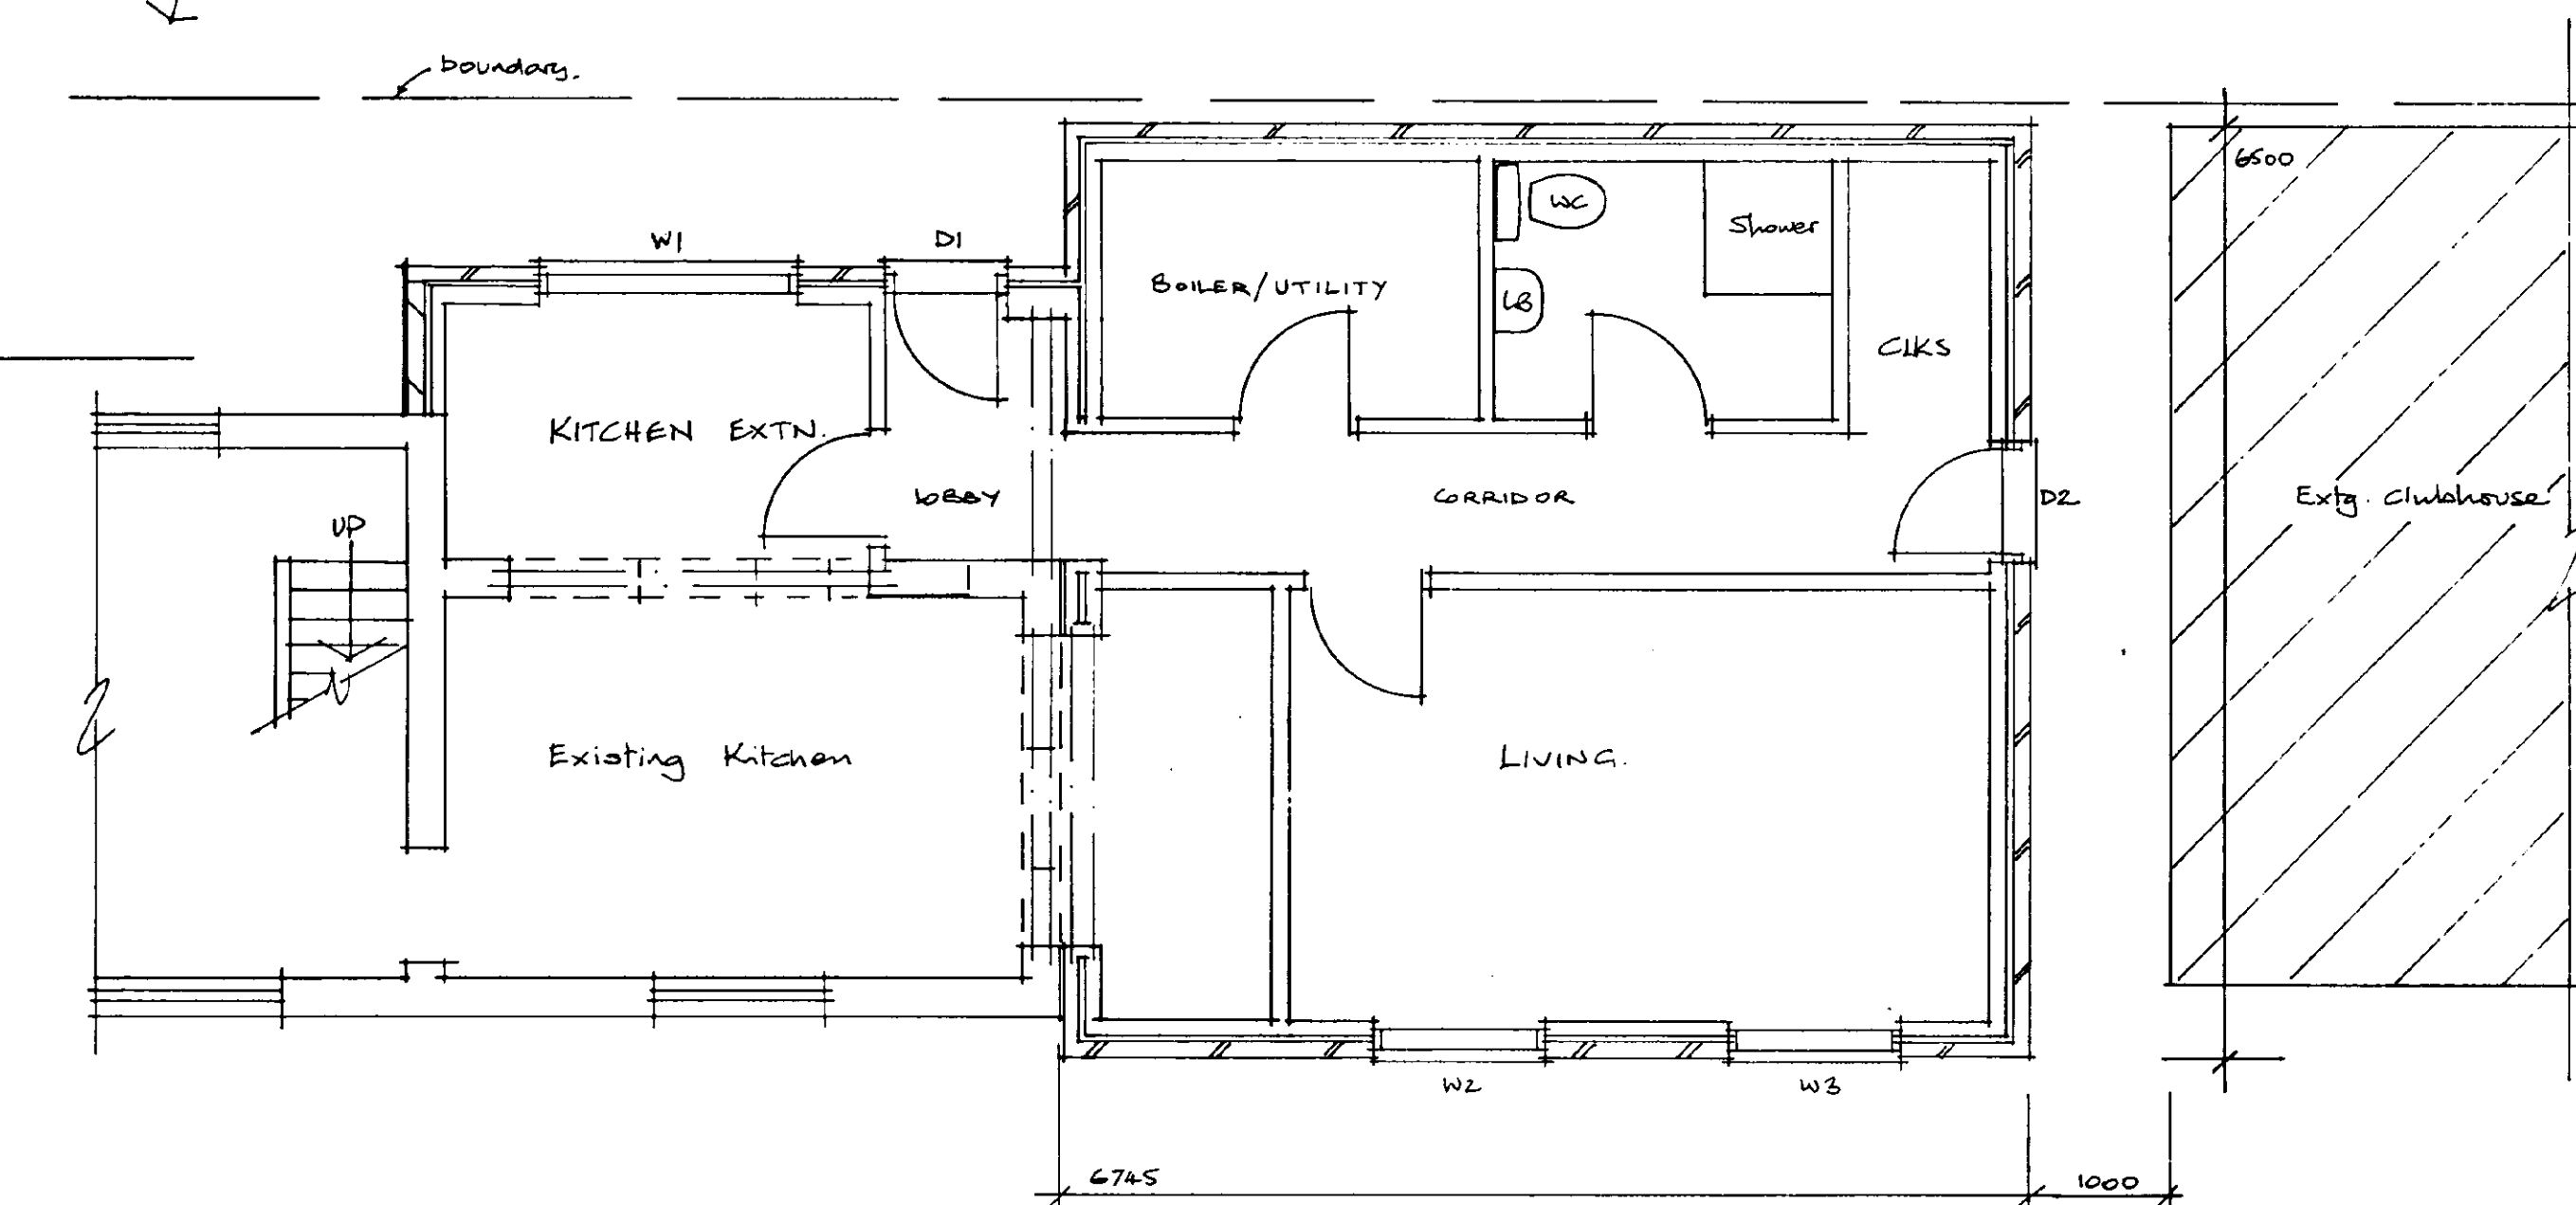

GROUND FLOOR PLAN

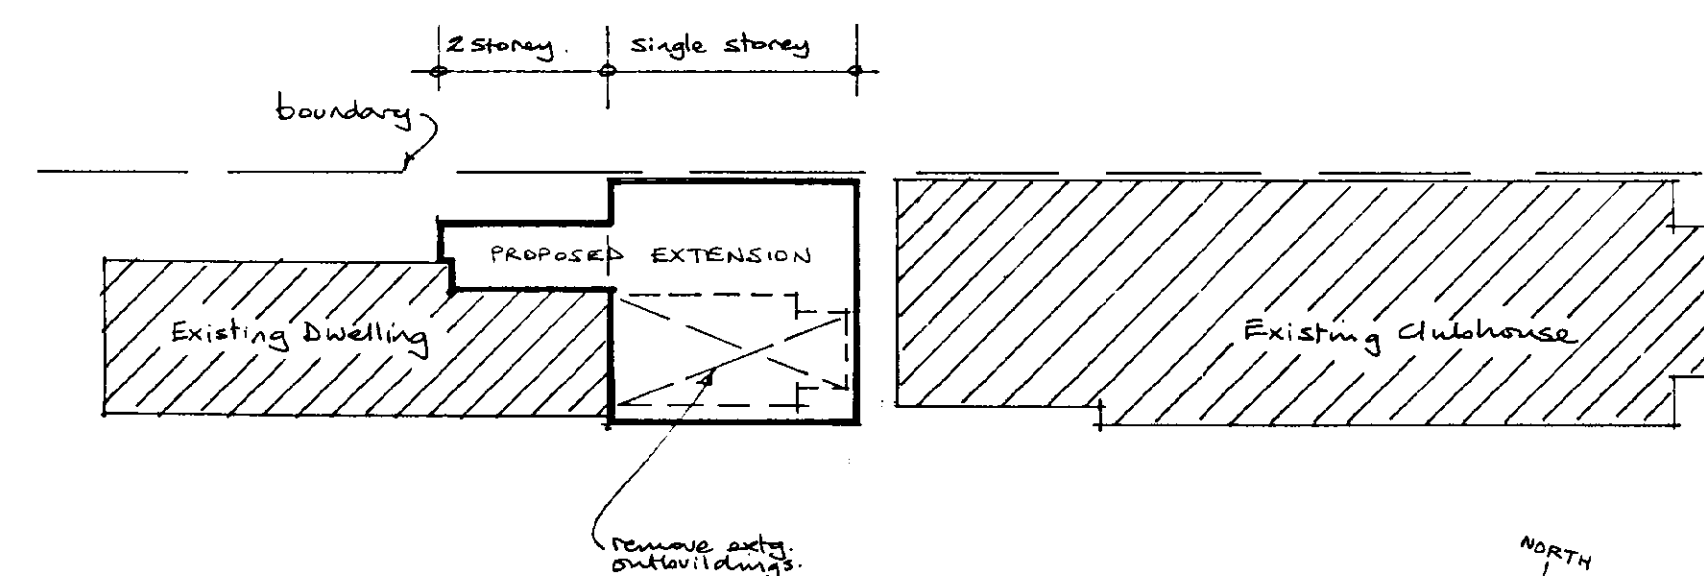

BLOCK PLAN Scale 1:200

REVISED PLAN
Ref. A1

1326/01


CLIENT:
M. Fong
Lake Ross, Dozens Bank
West Pinchback, Spalding
PE11 3NA

JOB:
Proposed Extensions/Alterations
to Dwelling at Lake Ross
to form New Living/Bathrooms/Boiler/
Kitchen extension.


SUBJECT:
Plans, Elevations

DATE: November 2003
SCALE: 1:50, 1:100, 1:200
DRAWN: AK


DRG. NO. 2/1

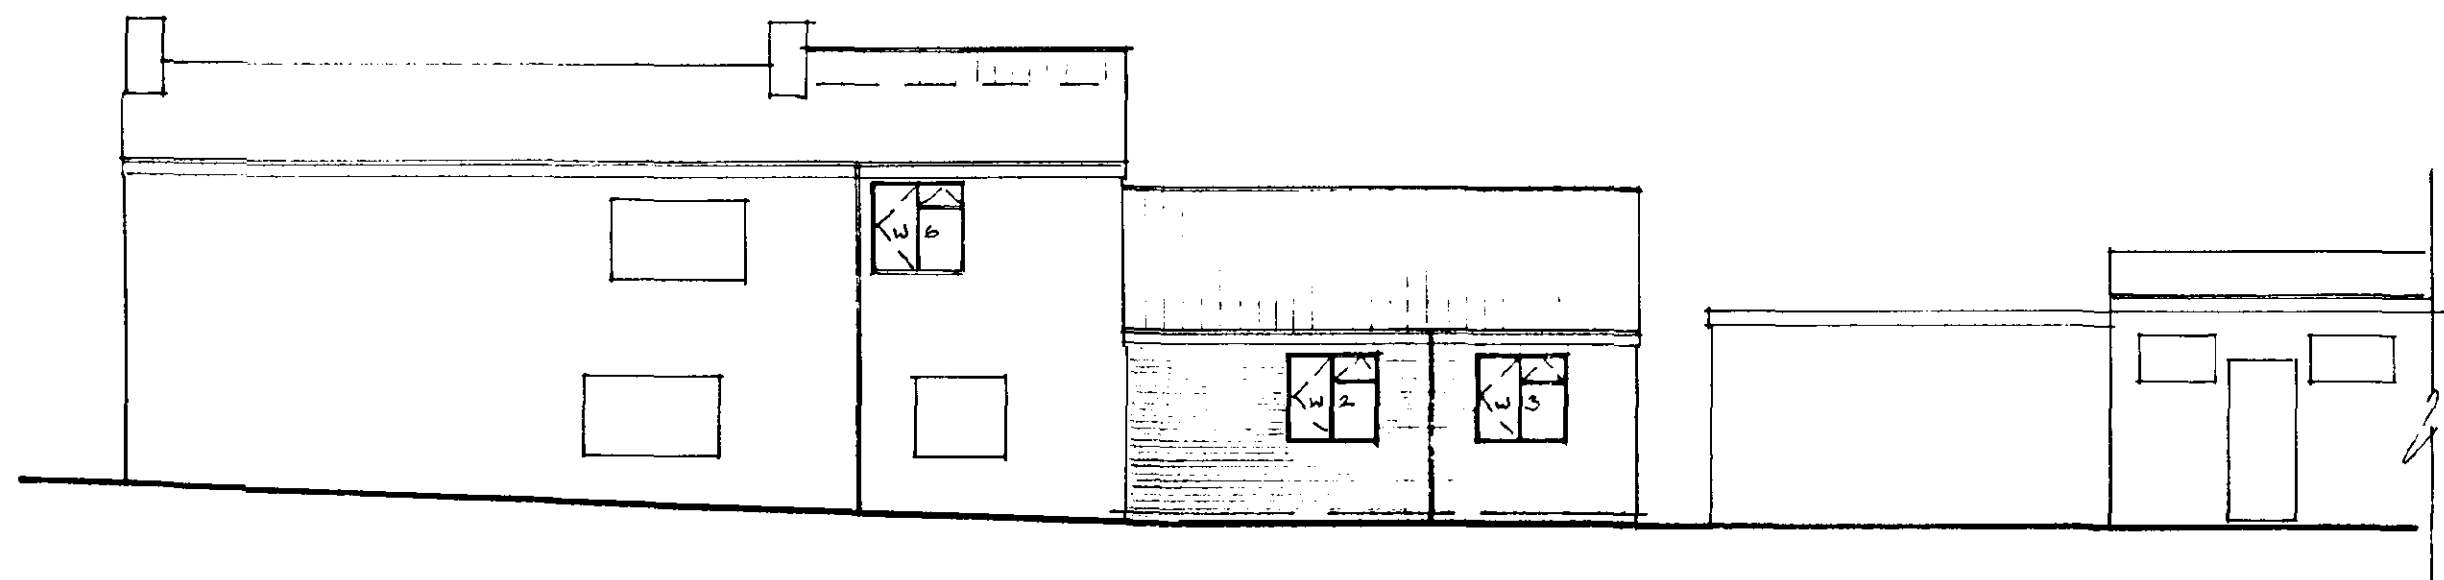


NORTH ELEVATION

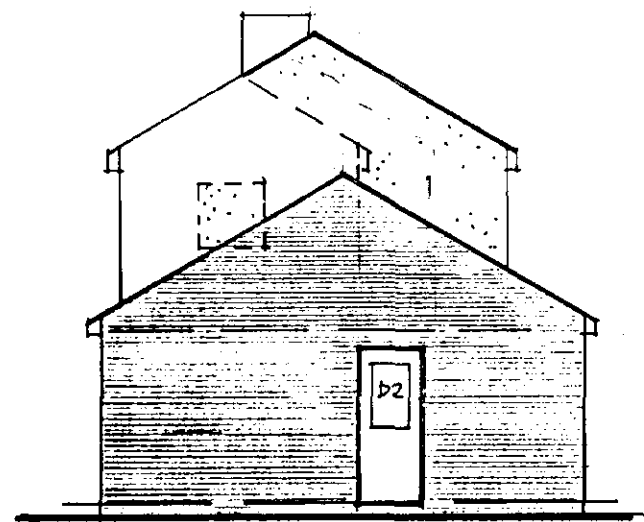


WEST ELEVATION

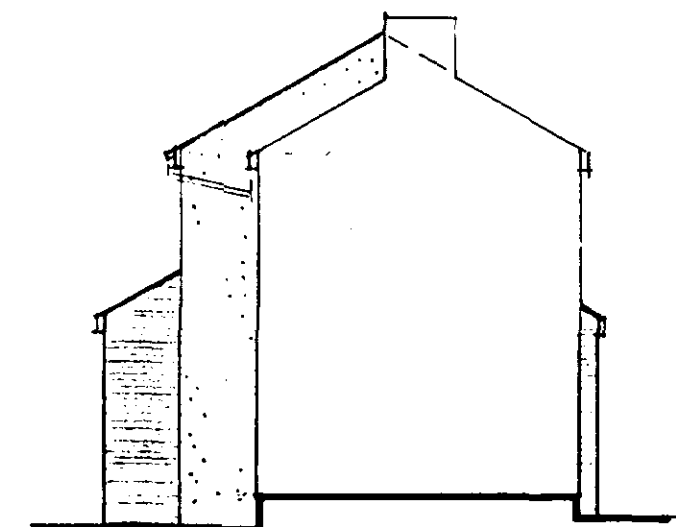


EAST ELEVATION

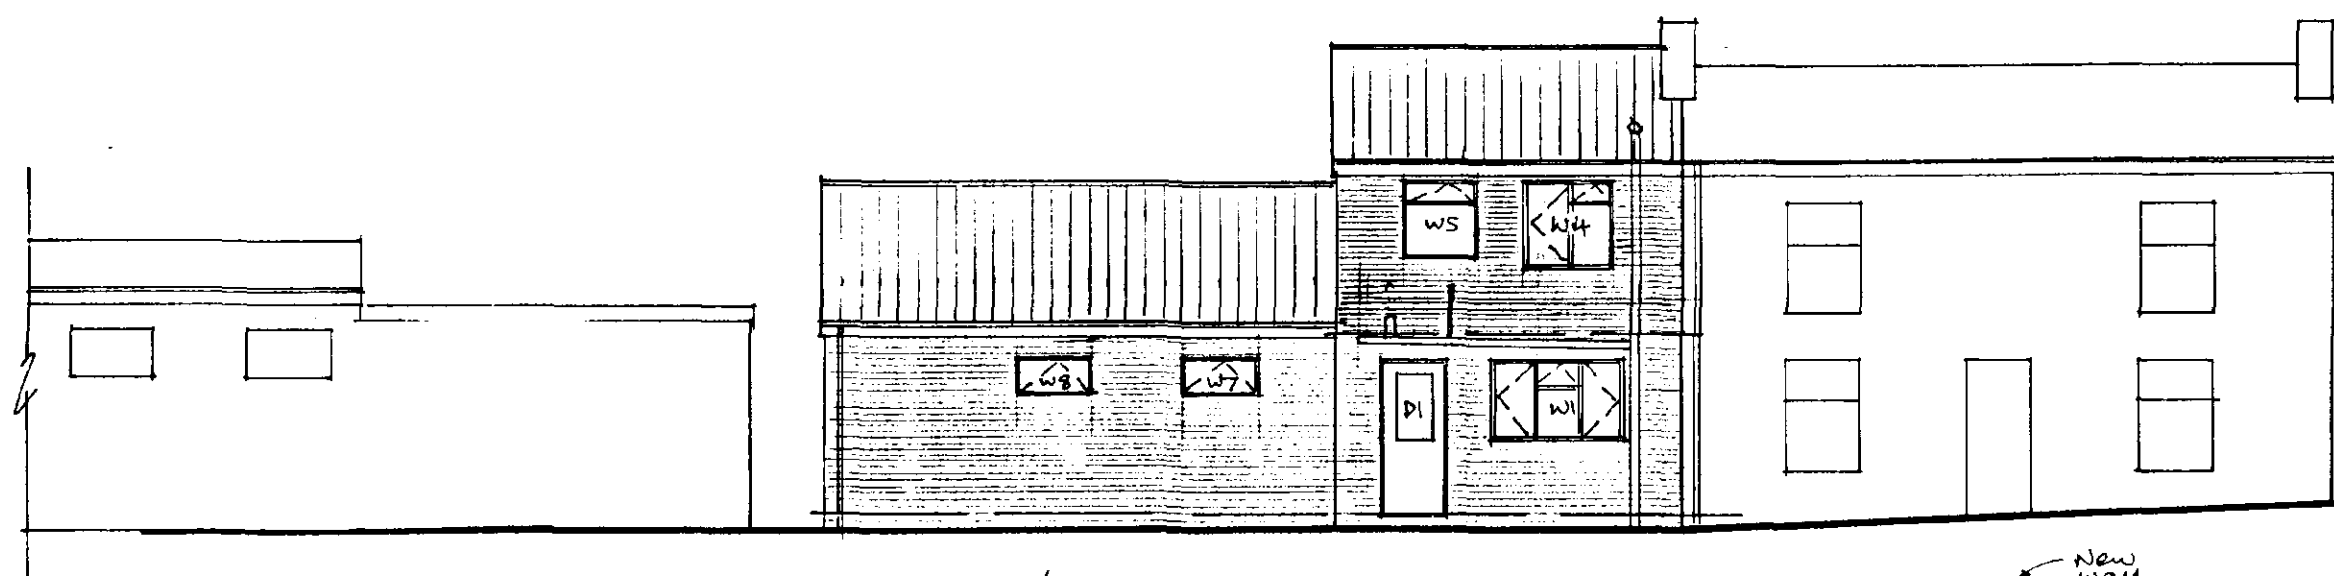


SOUTH ELEVATION

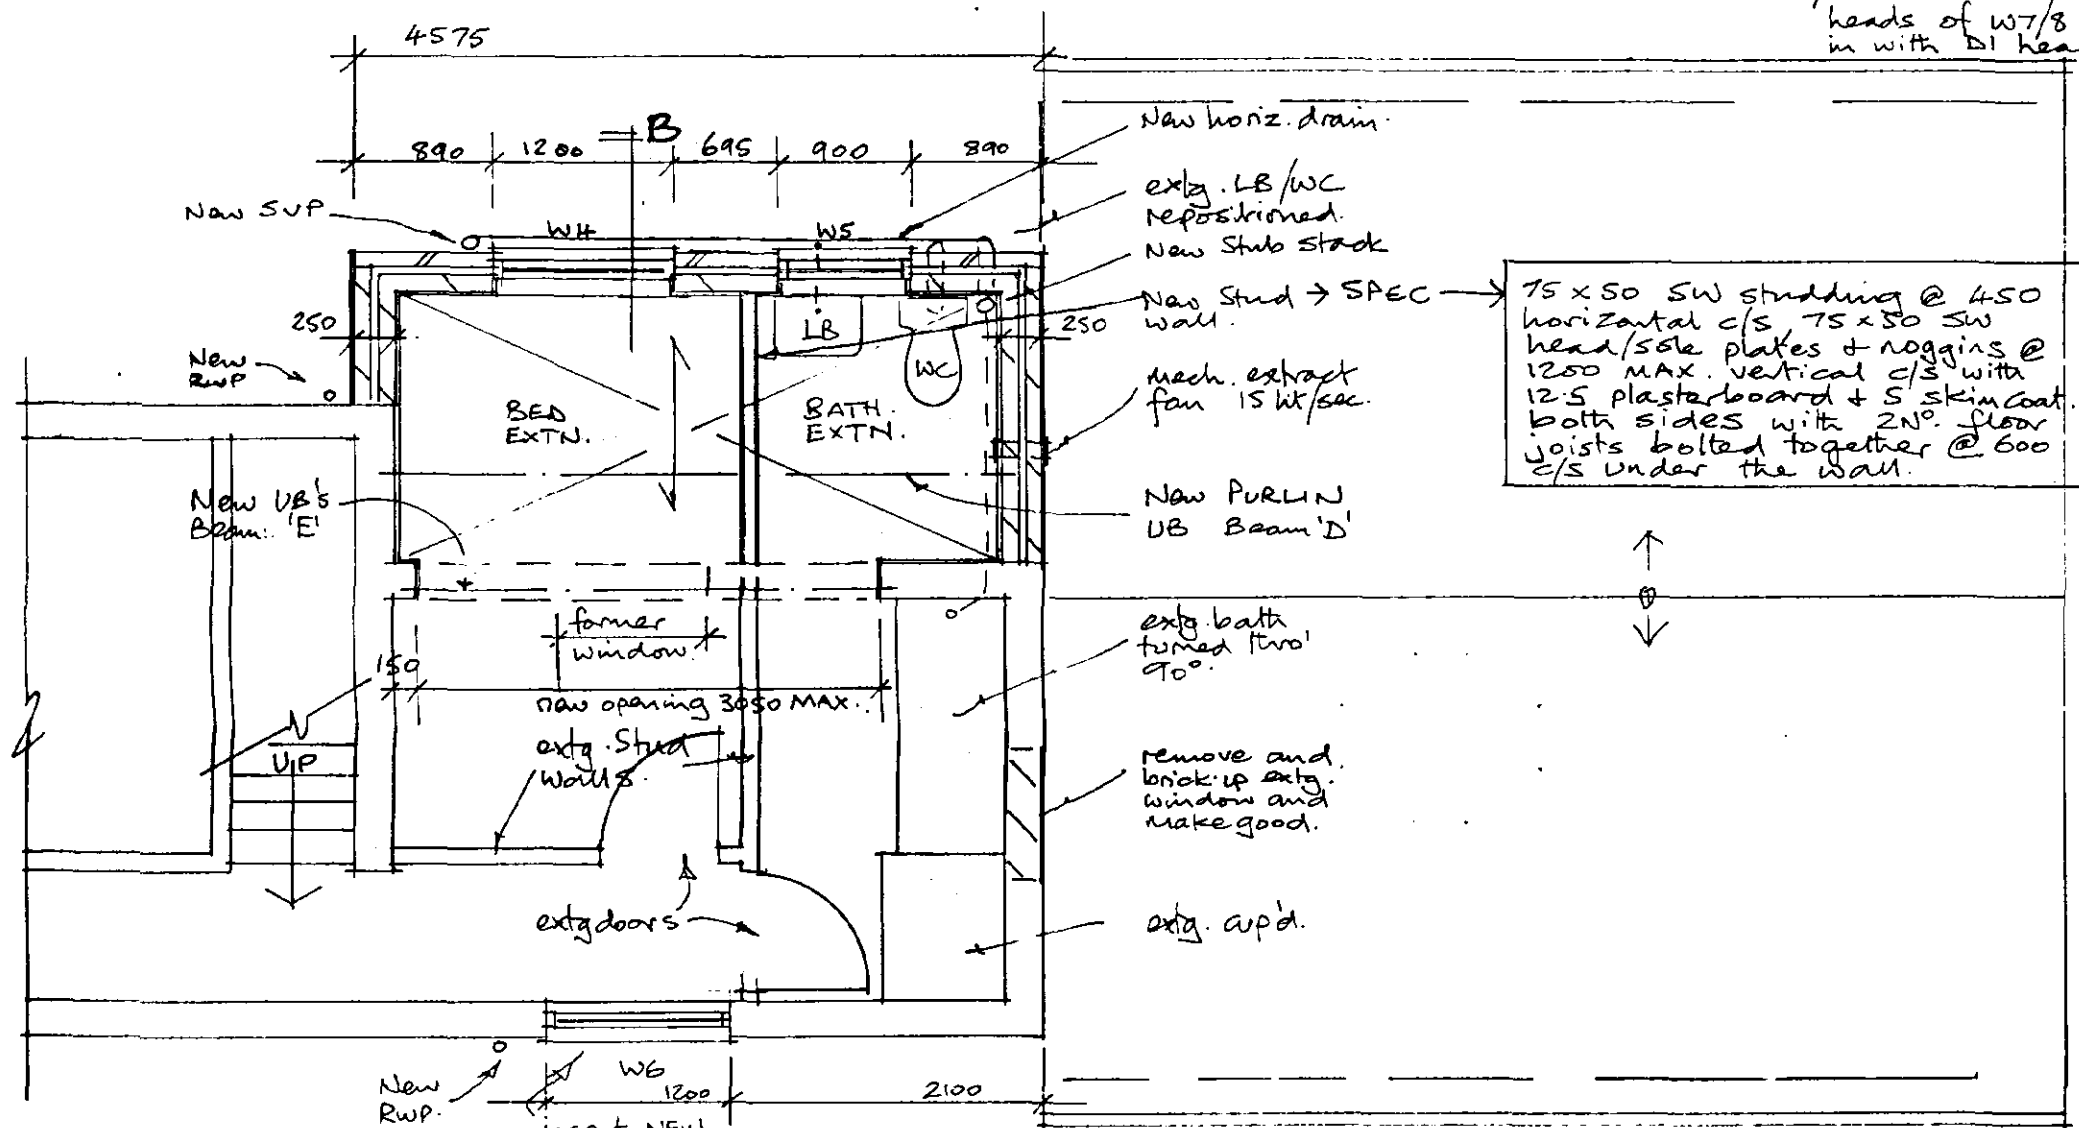


FIRST FLOOR PLAN

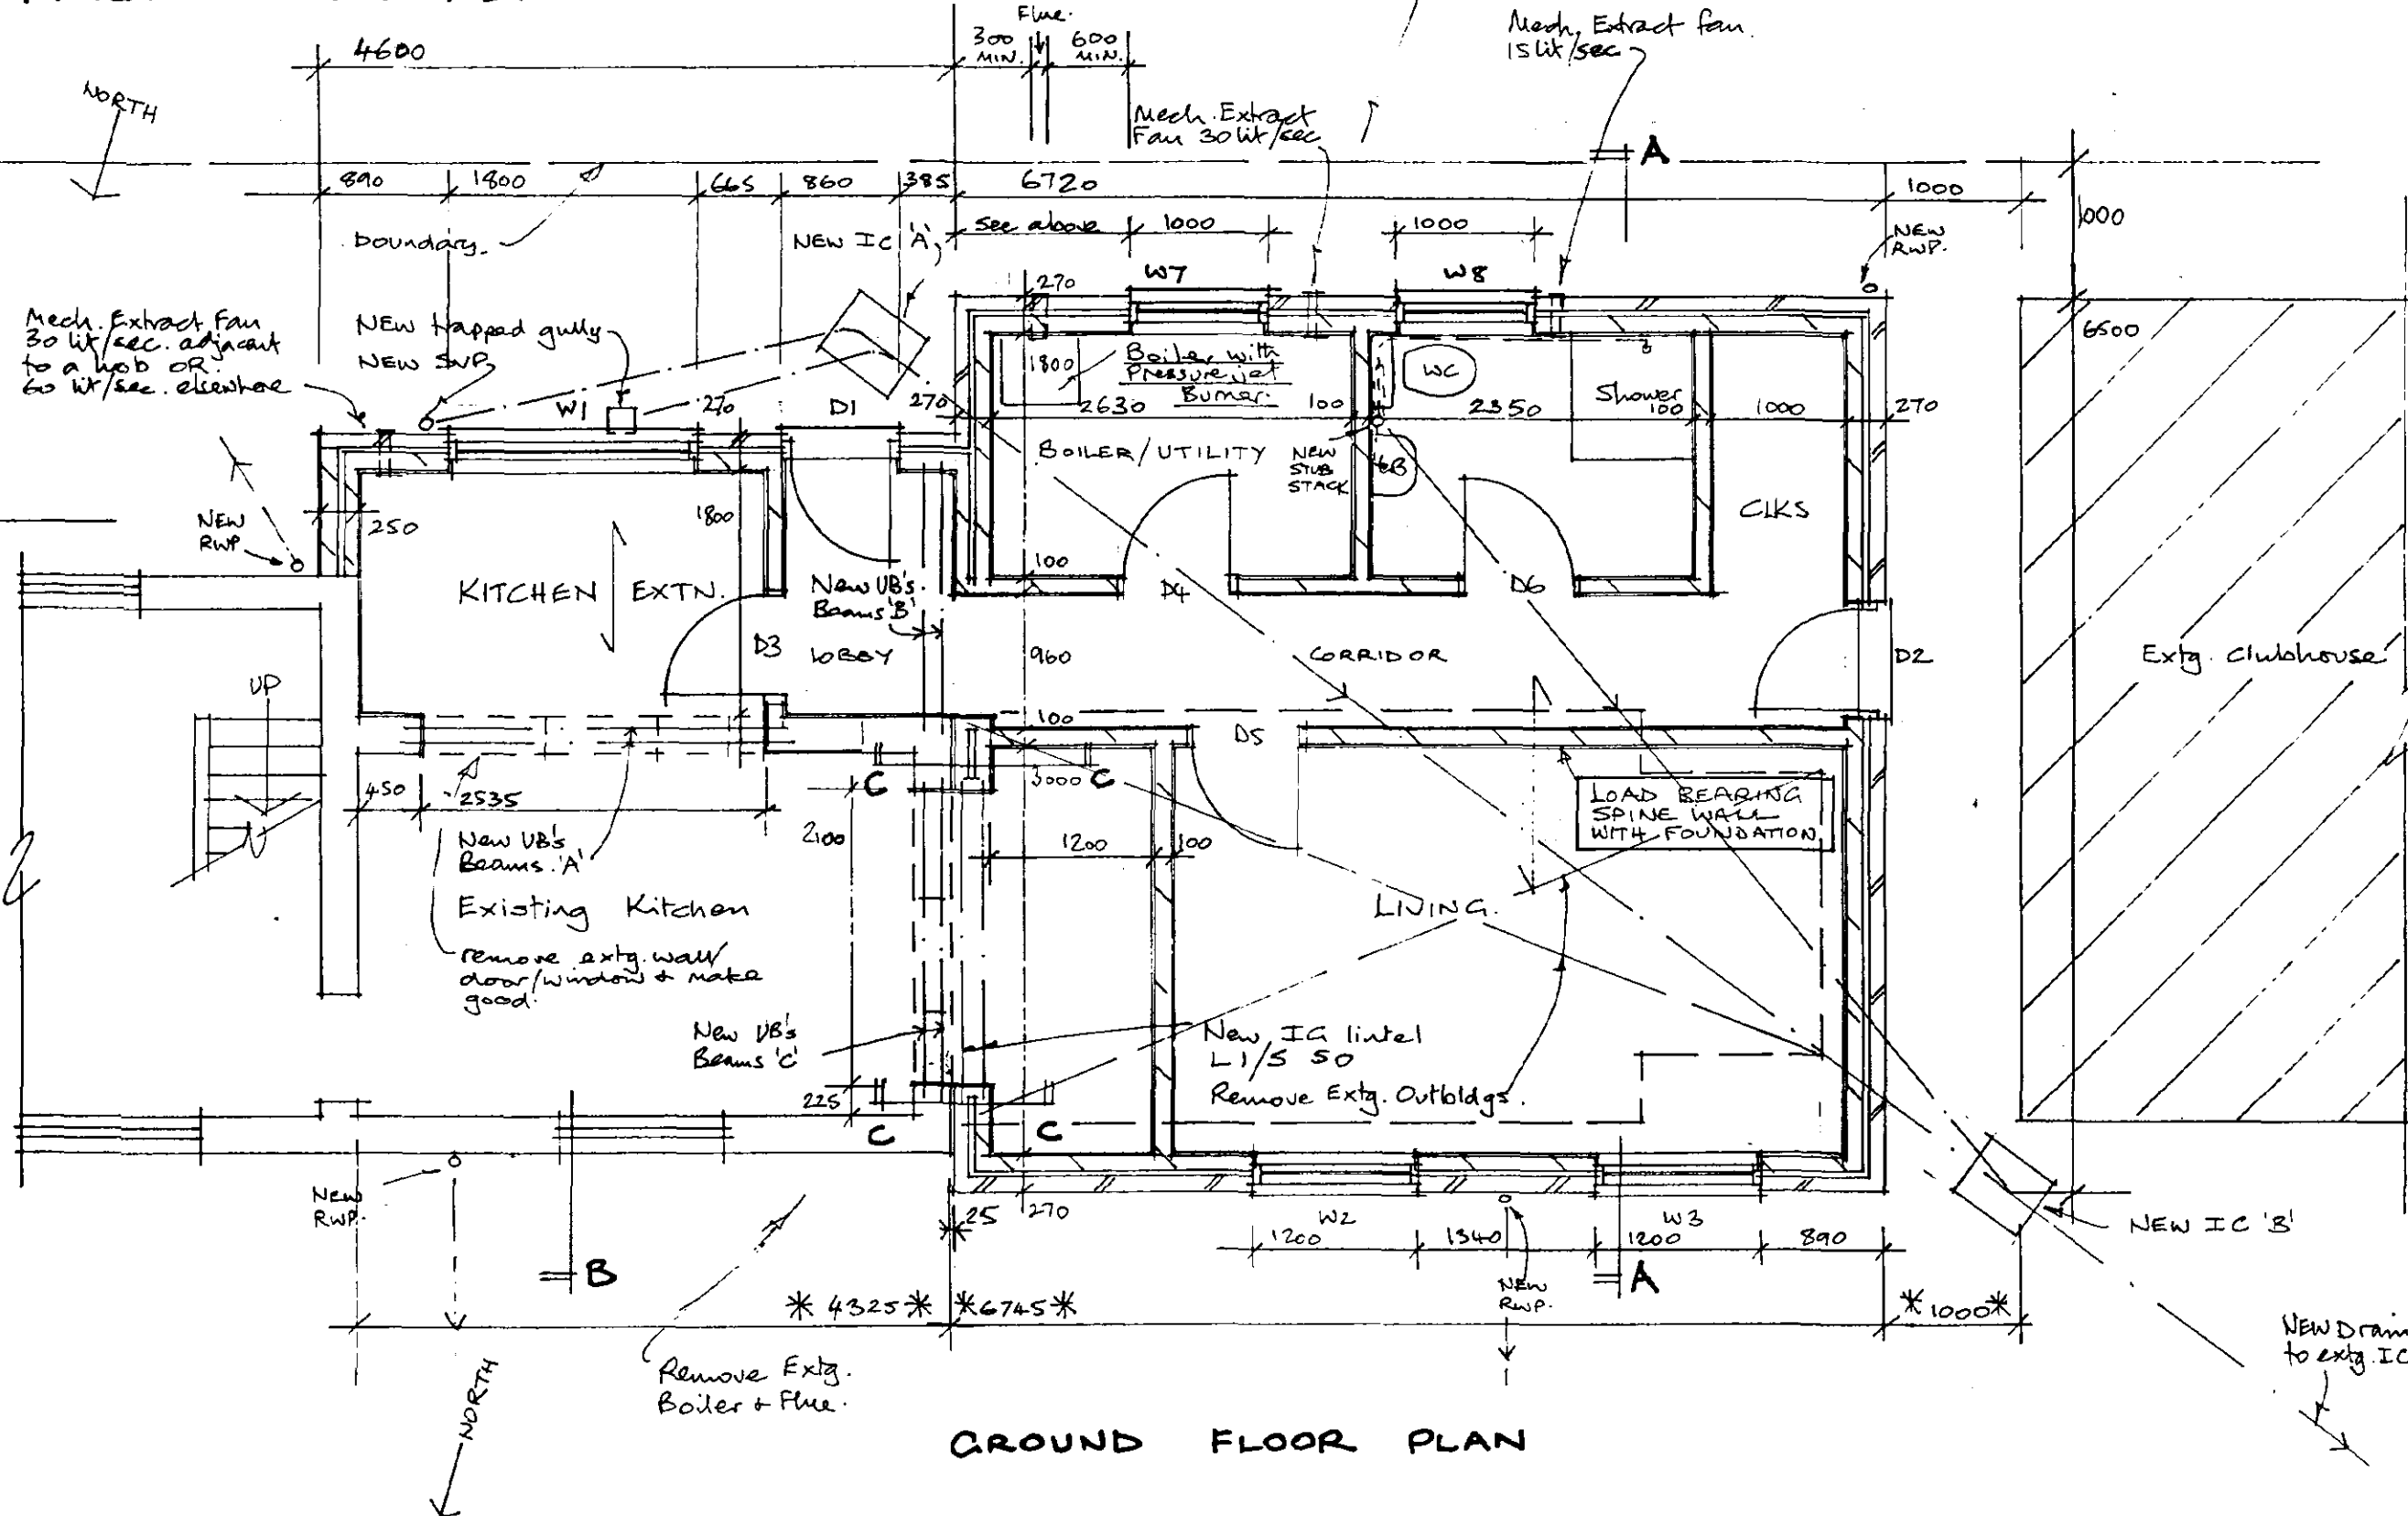


GROUND FLOOR PLAN

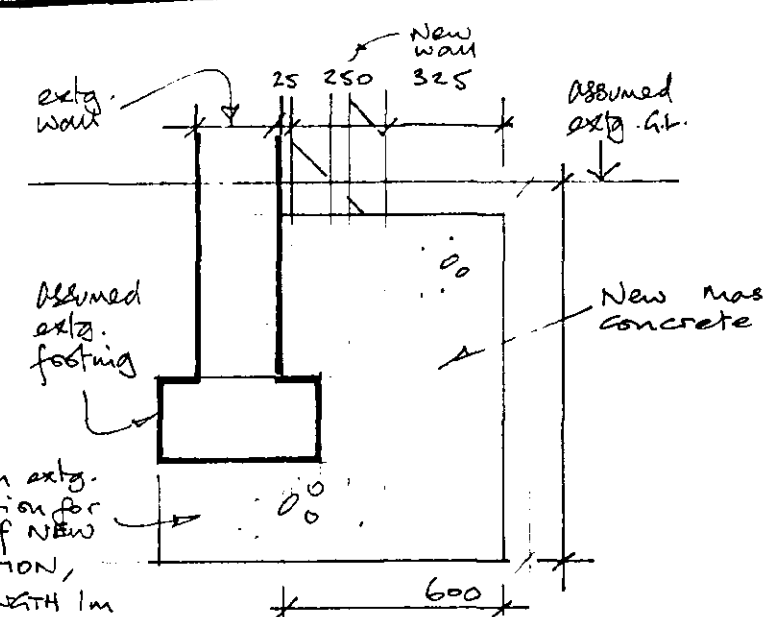

SECTION C-C
FOUNDATIONS - BELOW
GROUND ONLY

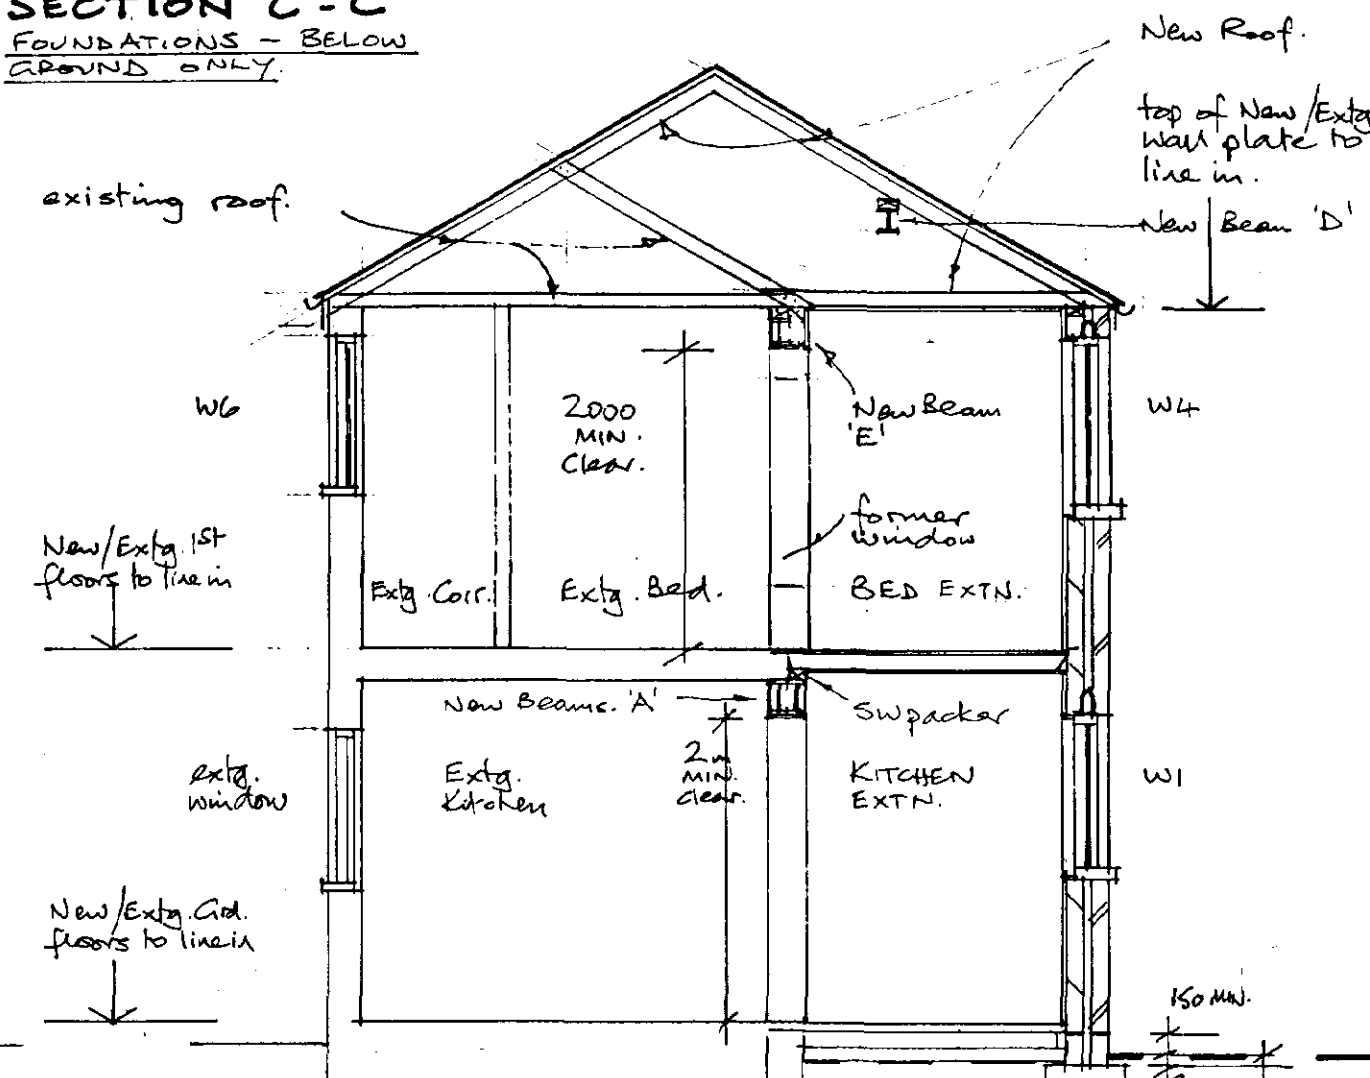


SECTION B-B

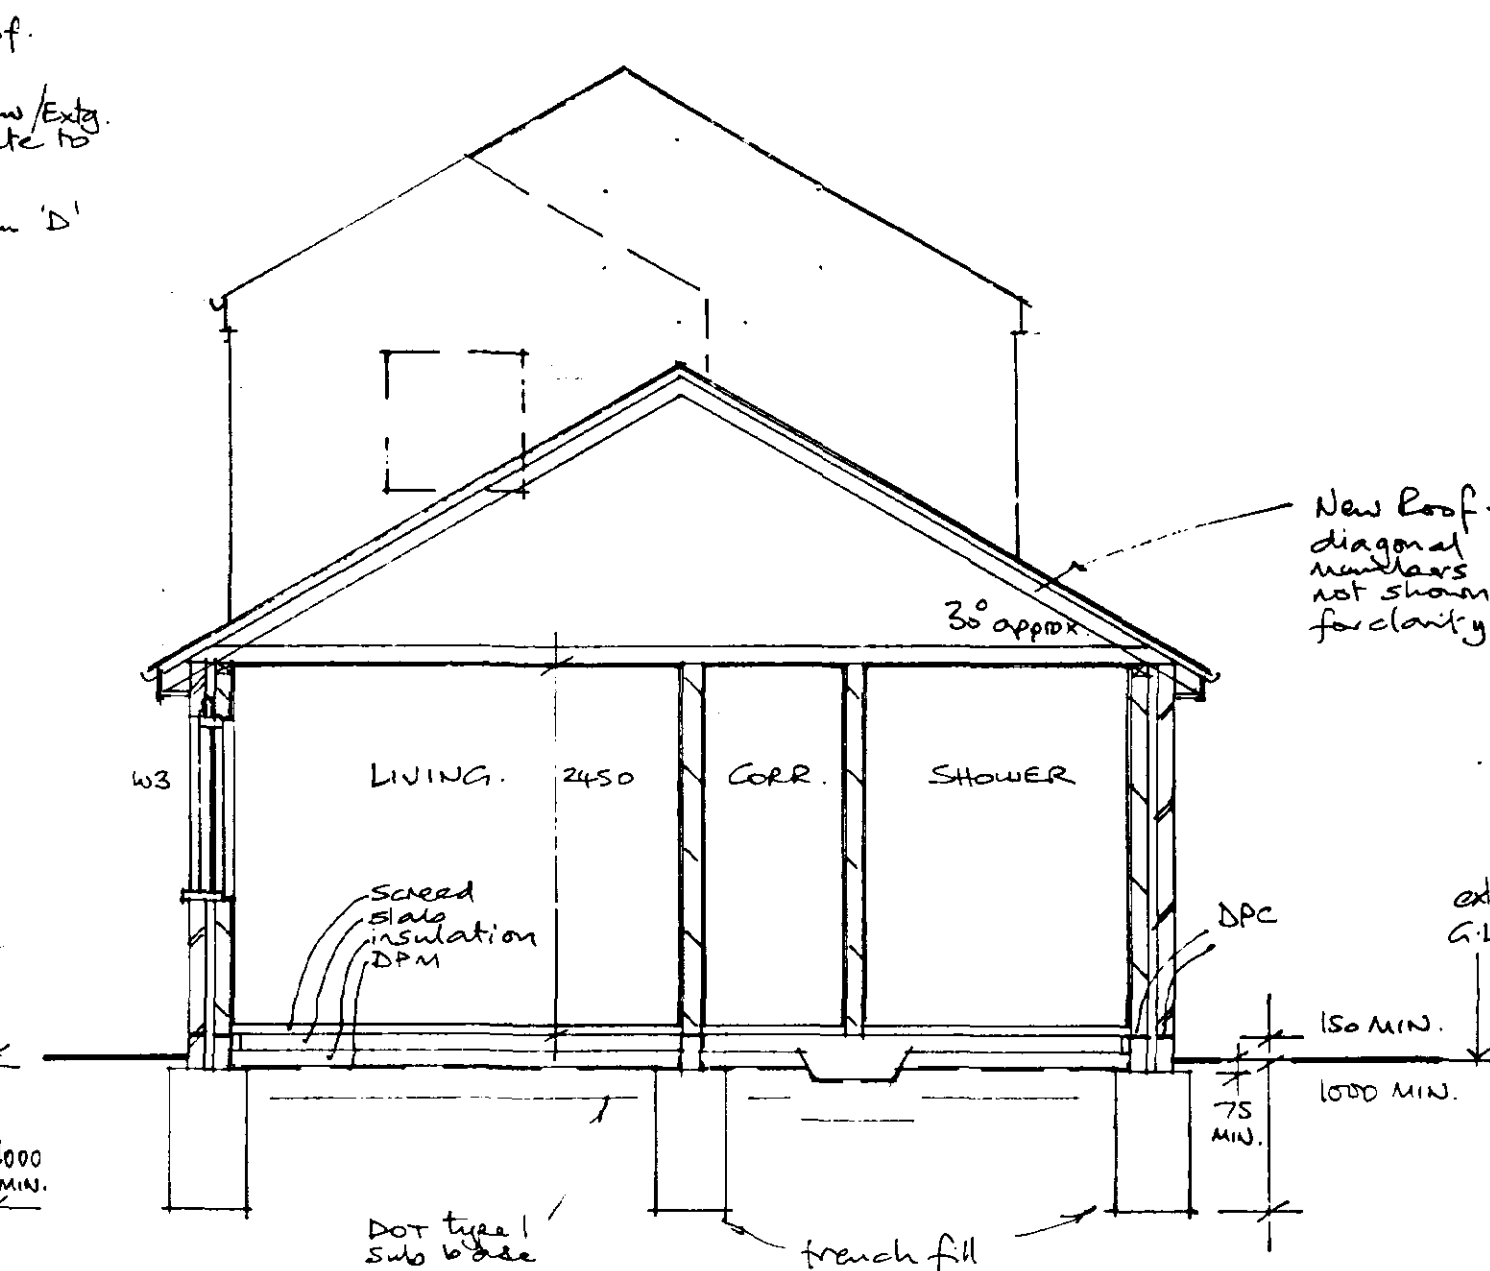

SECTION A-A

NOTE: - SETTING OUT
ALL DIMENSIONS ARE
BASED ON THOSE
MARKED THUS * - *
BUT THE BUILDER
SHOULD MAKE A SITE
CHECK PRIOR TO
CONSTRUCTION TO
VERIFY THEIR
ACCURACY AND REPORT
ANY DISCREPANCIES

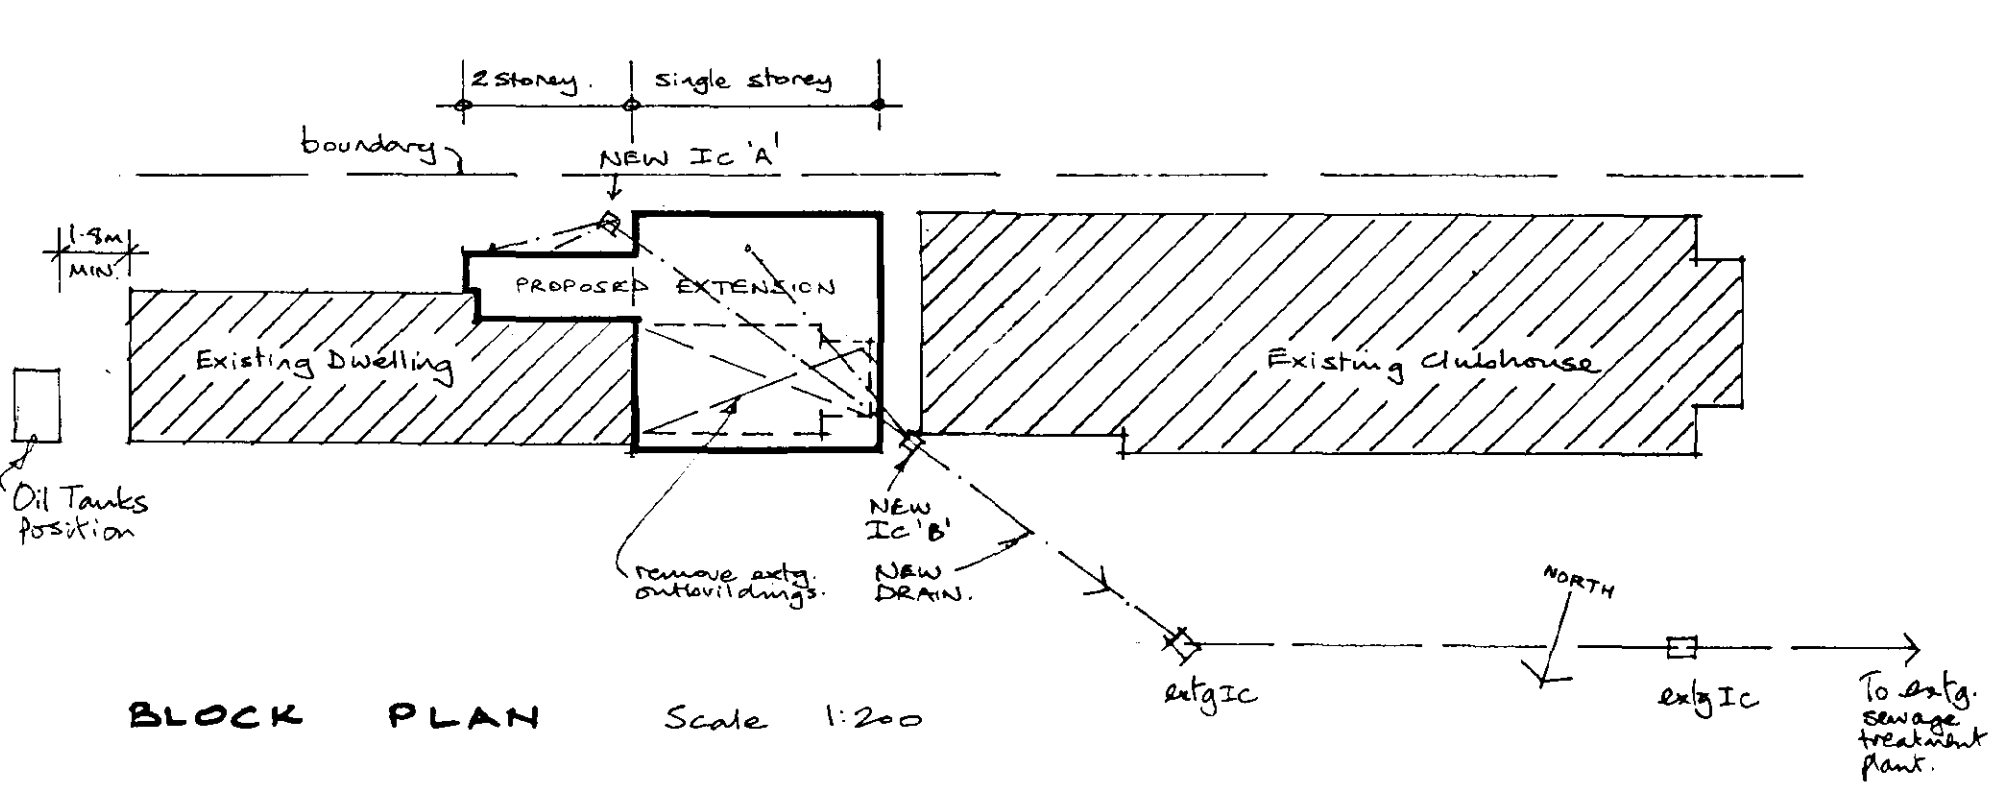

BLOCK PLAN Scale 1:200

- NOTES:
1. All dimensions are in millimetres unless otherwise noted.
 2. All works are to be carried out in accordance with the BUILDING REGULATIONS and to the satisfaction of the LOCAL AUTHORITY Building Control.
 3. The BUILDER shall be solely responsible for:-
 - i) verifying all dimensions on site and on the drawings PRIOR to commencement of any works.
 - ii) providing all adequate temporary support.
 - iii) maintaining the stability of the structure.
 - iv) ensuring that all materials/workmanship comply in all respects with all BRITISH STANDARDS CODES OF PRACTICE MANUFACTURERS INSTRUCTIONS
 4. This drawing shall be read in conjunction with:
Lintel Schedule
Drg. No. 2/2
MK Design Associates, Sheets 1b12 inc. and drgs. 50214/5k01 & 5k02
Lintel Schedule
 5. Figured dimensions shall take preference over scaled:-
IF IN DOUBT - ASK!

- KEY:-
- Brickwork
 - Blockwork
 - Direction of Trusses/Joists over.

AMENDED PLAN

Ref. A2

DATE
17 FEB 2004
Ref 1326/01

REV. A January 2004
Drg developed for Bldg. Regs.

CLIENT:
M. Fing
Lake Ross, Dozens Bank
West Pinchbeck, Spalding
PE11 3NA

JOB:
Proposed Extensions/Alterations
to Dwelling at Lake Ross
to form New Living/Bathrooms/Boiler/
Kitchen extension.

SUBJECT:
Plans, Elevations

DATE: November 2003
SCALE: 1:50, 1:100, 1:200
DRAWN: AK

DRA. NO. 2/1 A