

FIRE EXIT


VIEW - 1
SCALE = 1:100

ELECTRICALLY OPERATED ENTRANCE & EXIT DOORS


2.5 METER HIGH BRICK WALL WITH PIERS & ORNATE STEEL PANELS

EXISTING PET SHOP

2 METER WIDE GATES INTO GARDEN CENTRE AREA

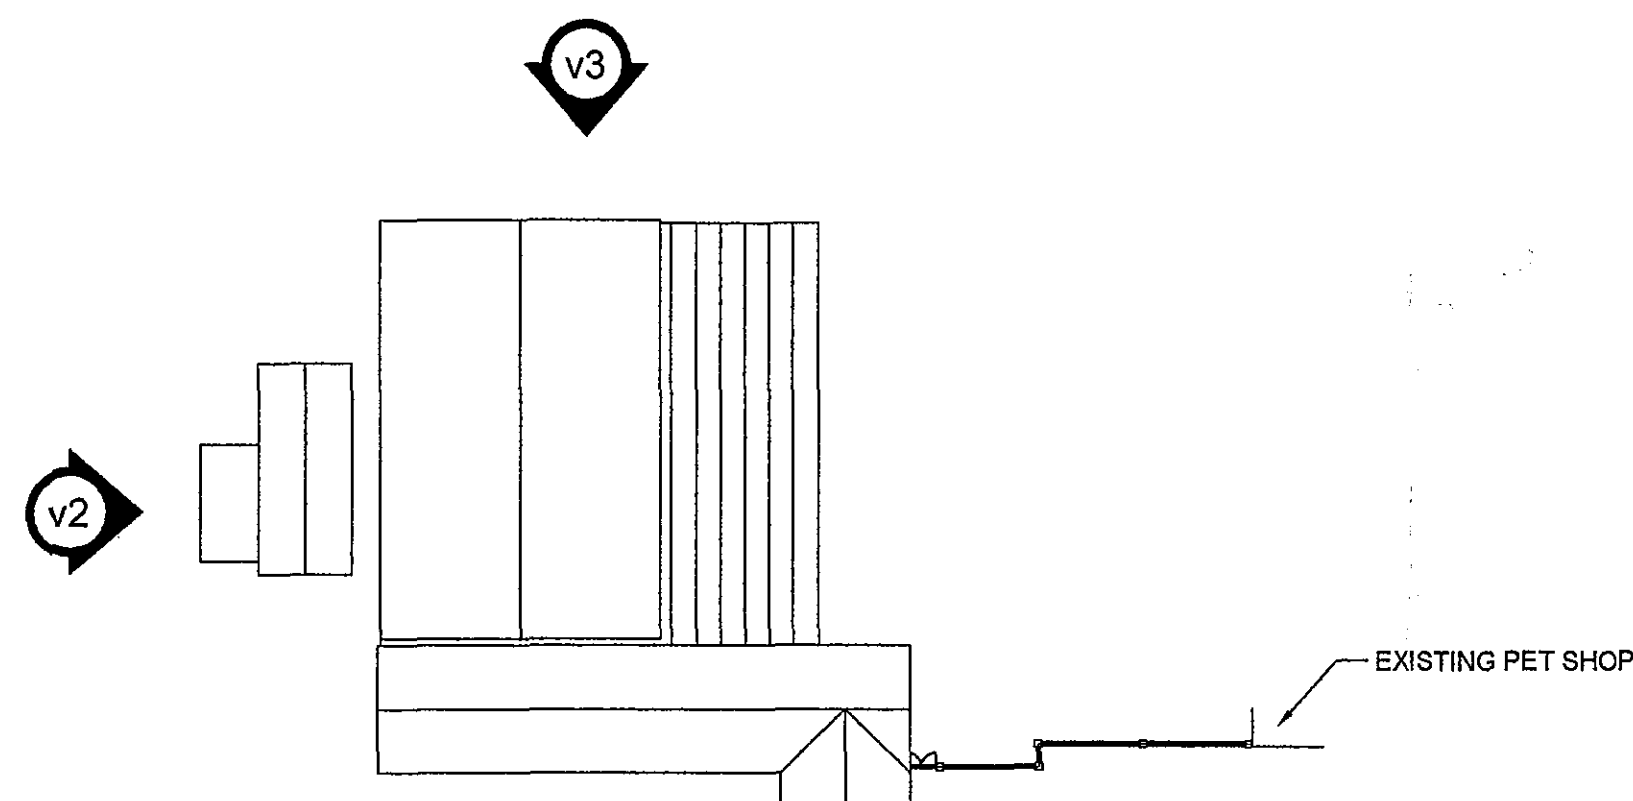


PLAN VIEW
SCALE = 1:500

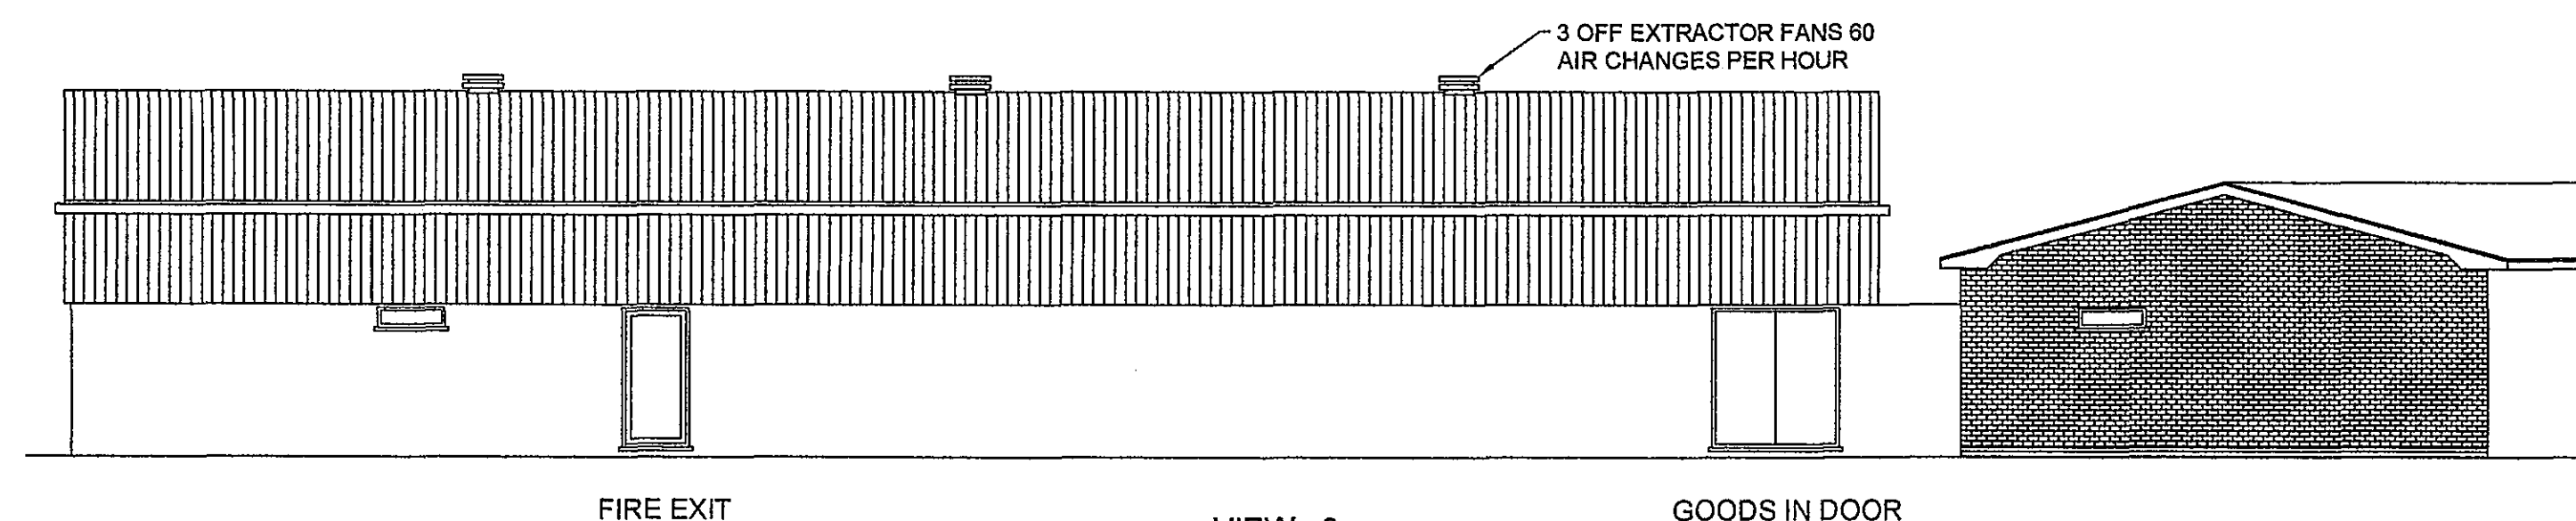

FIRE EXIT

VIEW - 2
NOT SHOWING POTTING SHED
SCALE = 1:100


GOODS IN DOOR

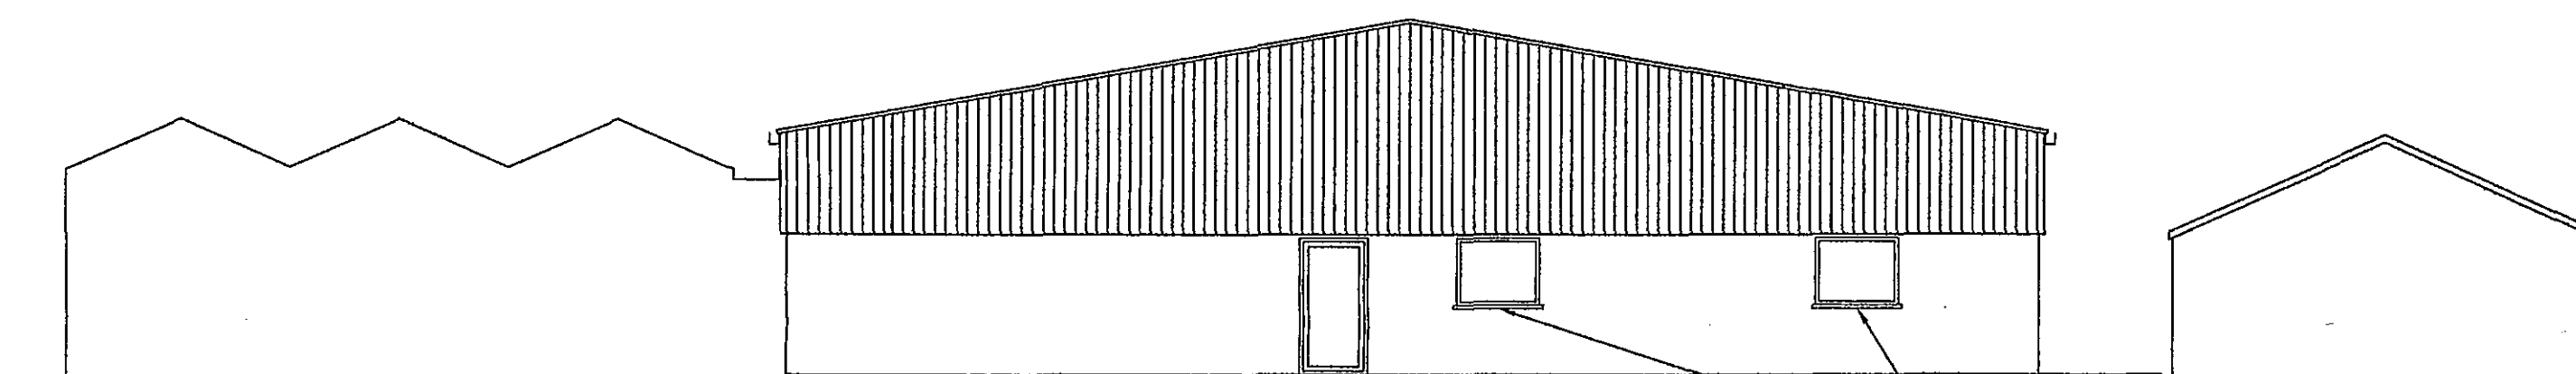


FIRE EXIT

VIEW - 3
SCALE = 1:100

OFFICE WINDOWS WITH
SECURITY GRILLES

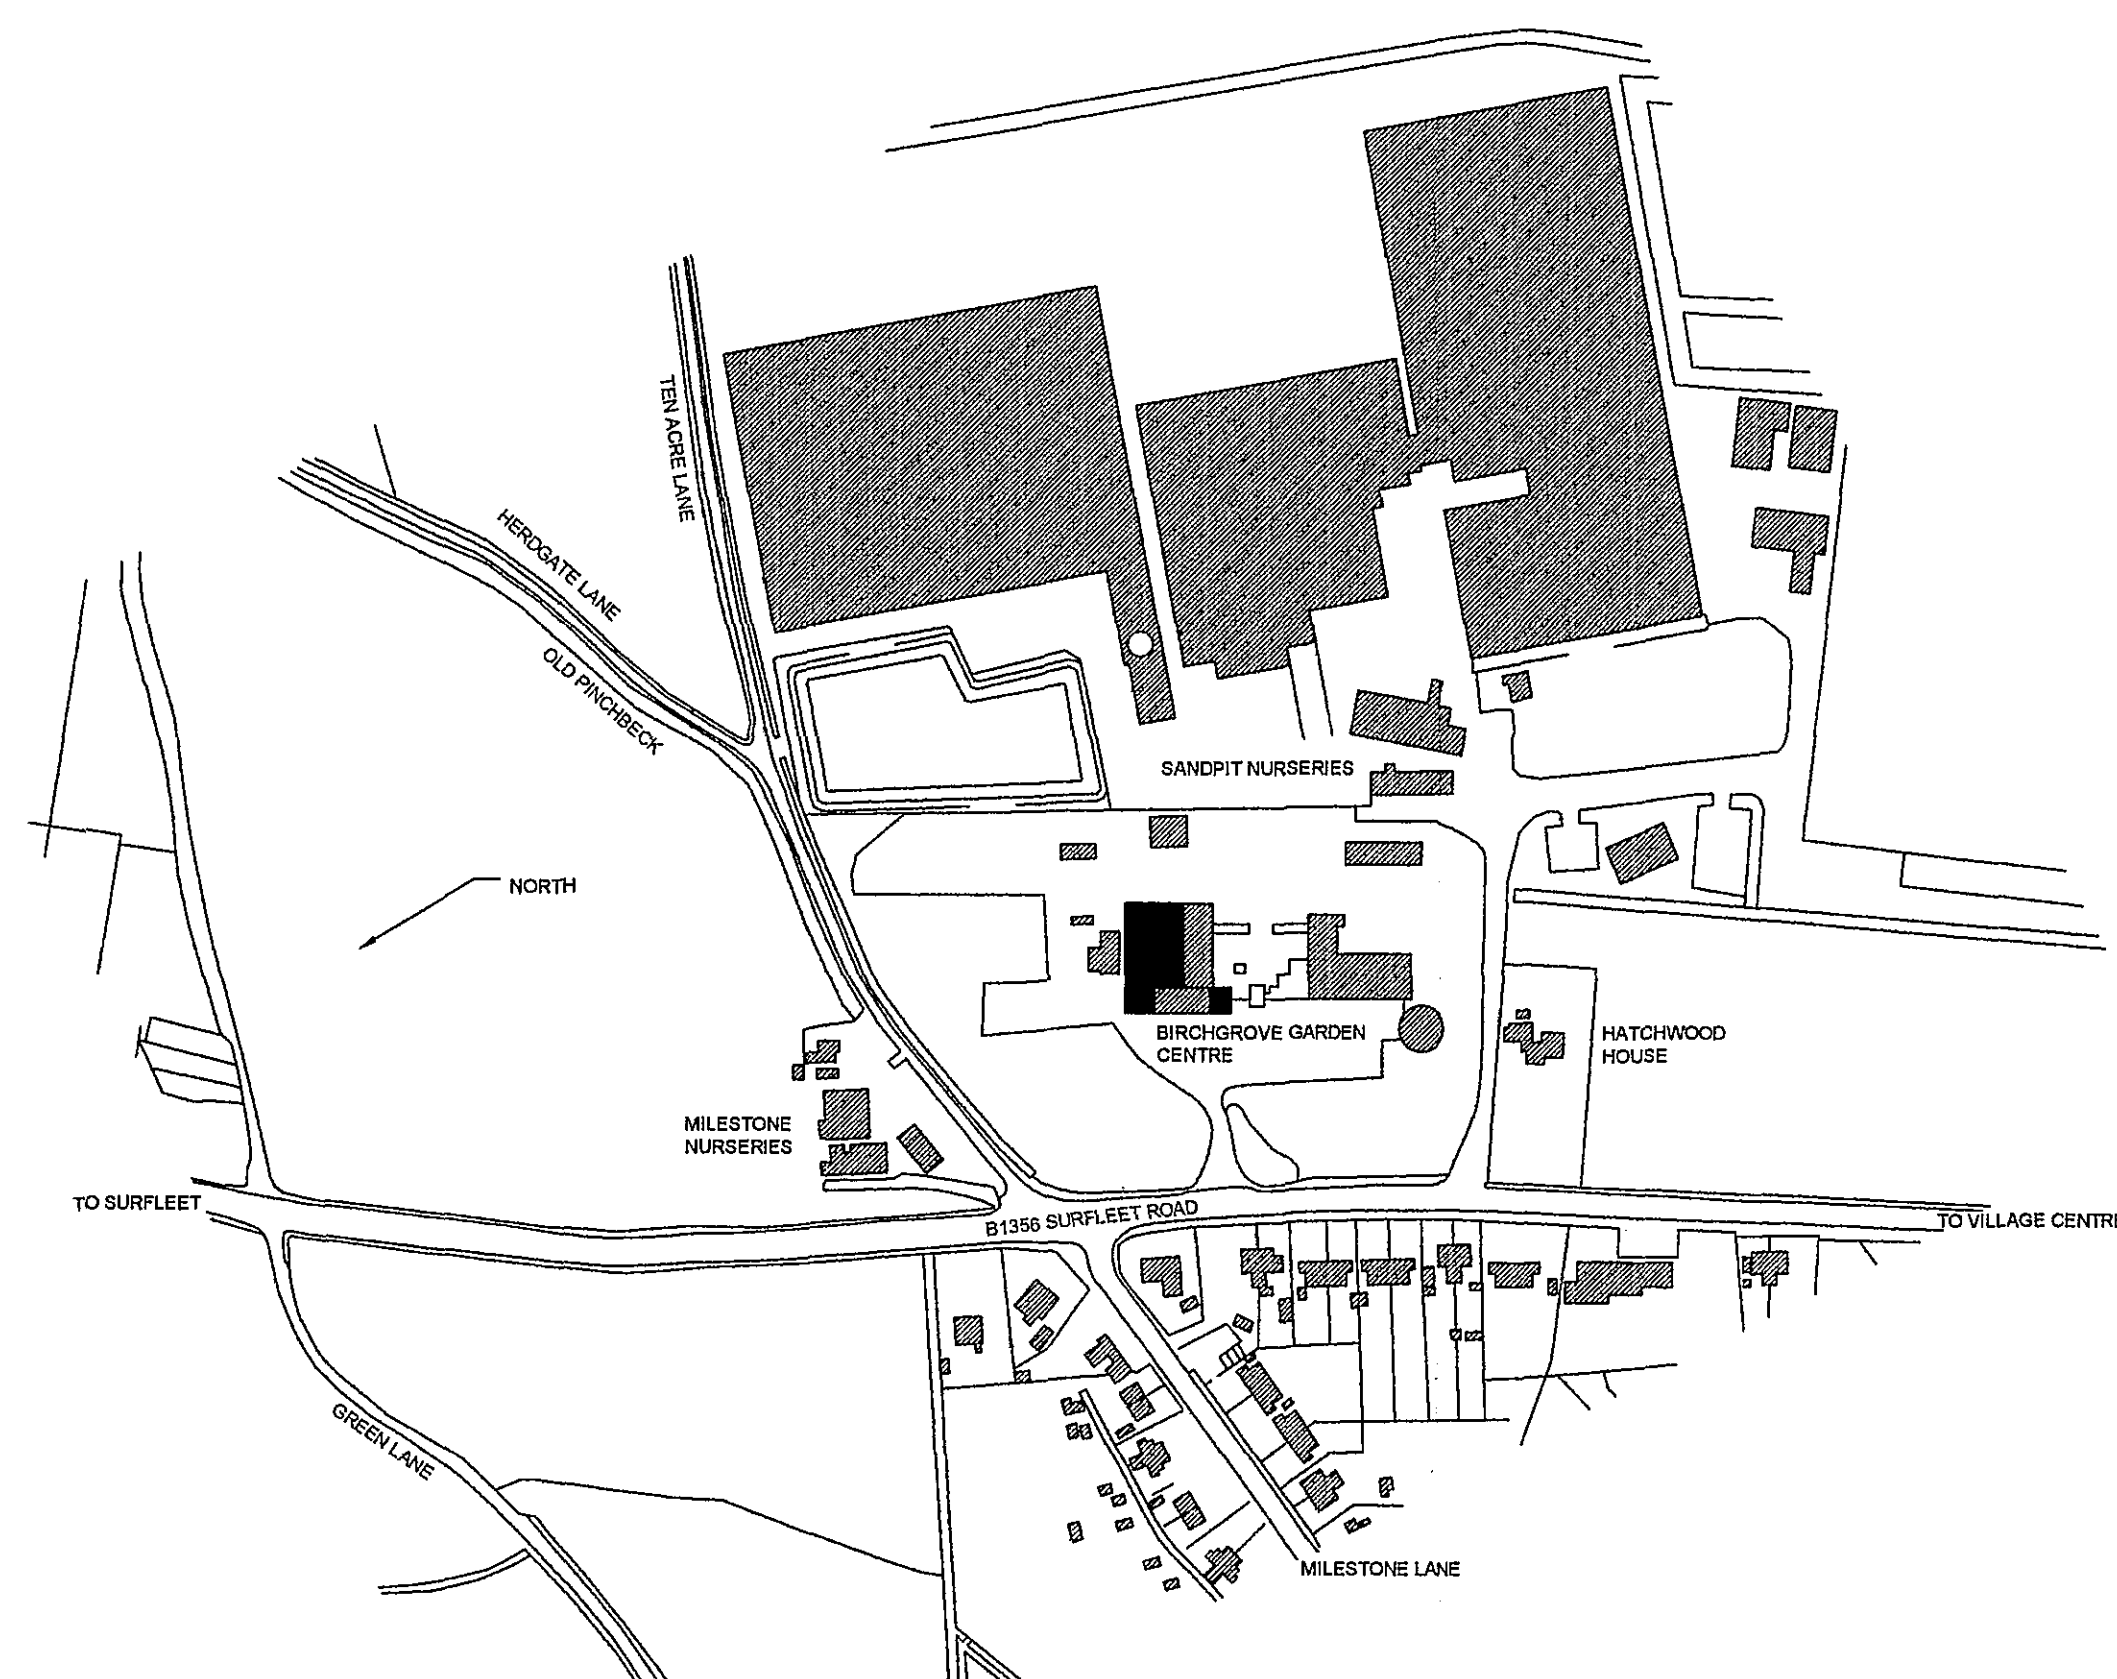

LOCATION PLAN
SCALE = 1:2500

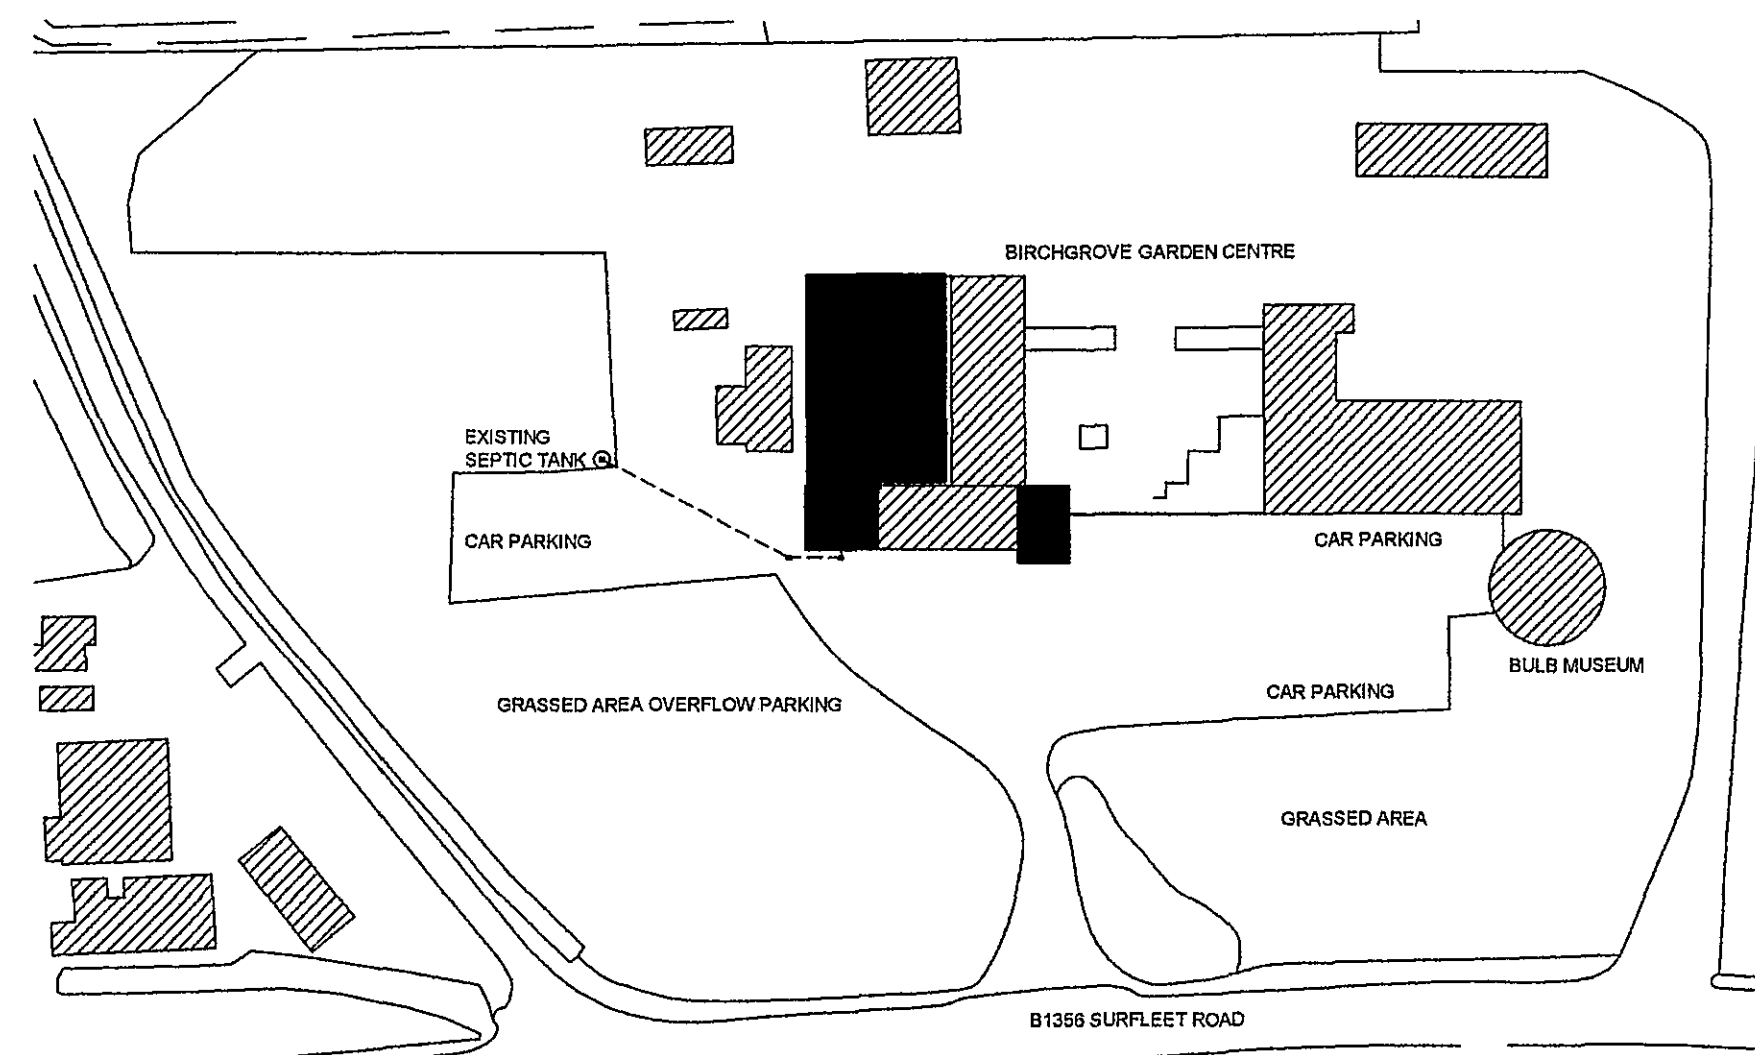

SITE PLAN
SCALE = 1:1000

**DETERMINED
PLAN**

NOTES:

Planning & Development
05 NOV 2008
1346/06

REVISIONS:

D		
C		
B	30/10/2008	BRICK WALL WITH PANELS ADDED
A	20/09/2008	FIRST ISSUE

CLIENT:

BIRCHGROVE GARDEN CENTRE LTD
SURFLEET ROAD
PINCHBECK
SPALDING
Lincs. PE11 3XY

PROJECT:

REPLACEMENT OF EXISTING TIMBER
RETAIL UNIT WITH STEEL FRAMED STRUCTURE

TITLE:

ELEVATIONS, SITE PLAN
& LOCATION PLAN

M.B.Drafting

23 The Green, Welbourn, Lincoln, LN5 0NJ.
Telephone: (01400) 273945. Mobile: (0799) 0516801.
E-mail: office@mbdrafting.co.uk
Web: www.mbdrafting.co.uk

DATE: 20/09/2008

DRAWN: M B

JOB No: BG01

SCALE: 1:100 PAPER: A1

DRG No: BG01-GA-003

REV: B