




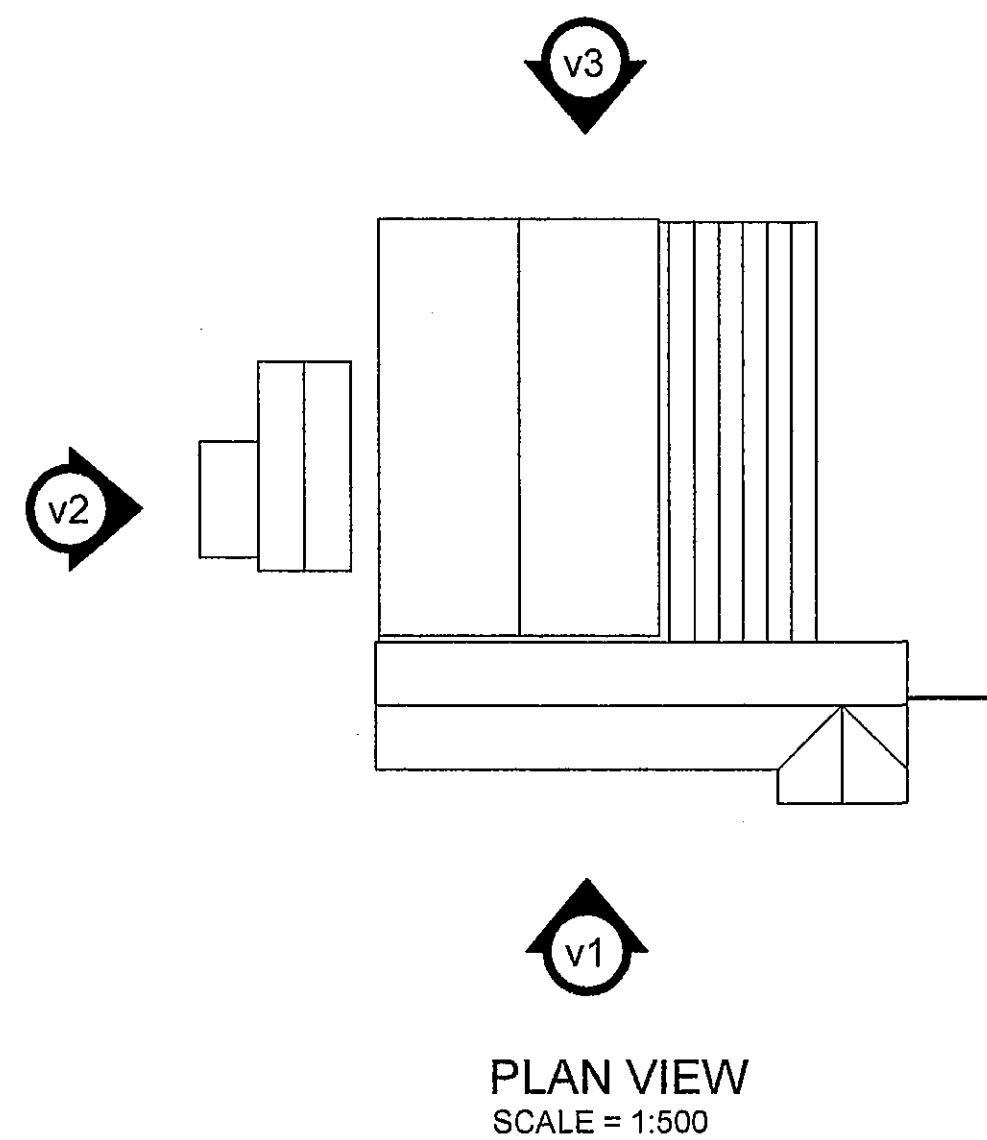


PLAN VIEW
SCALE = 1:500

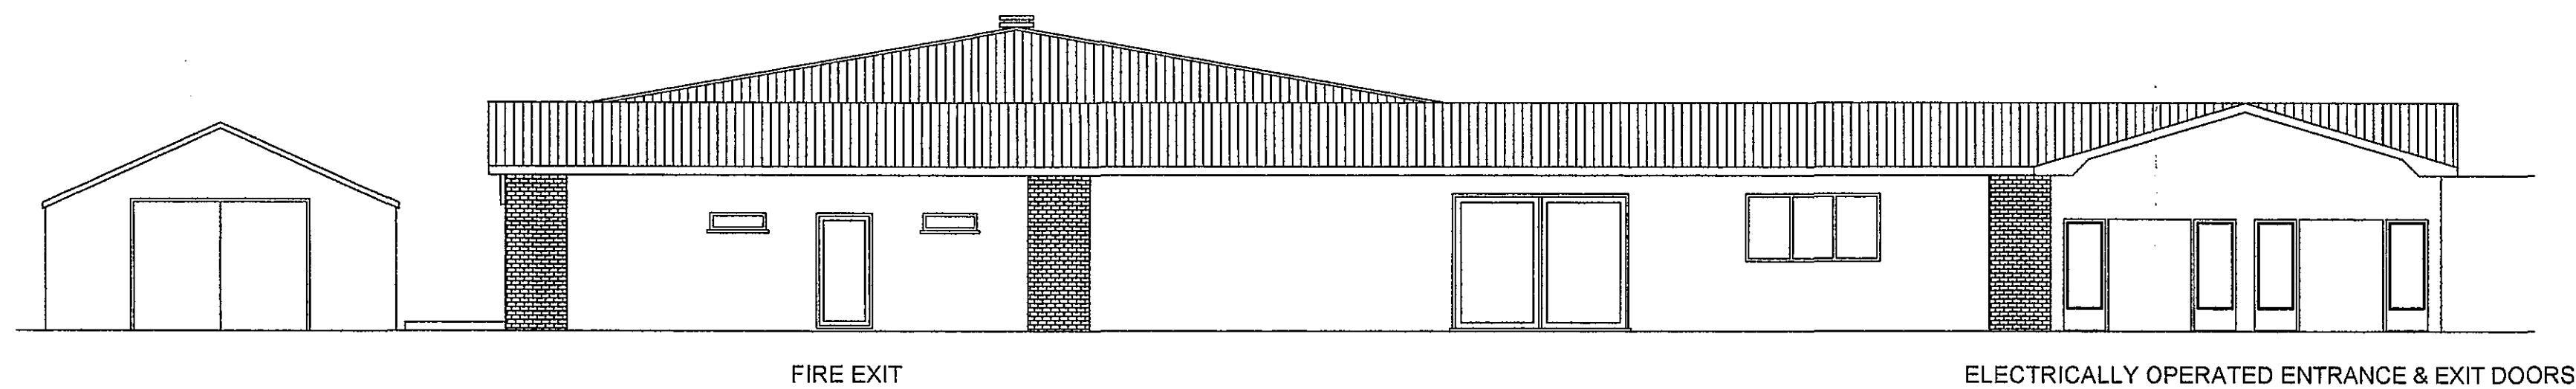


VIEW - 1
SCALE = 1:100

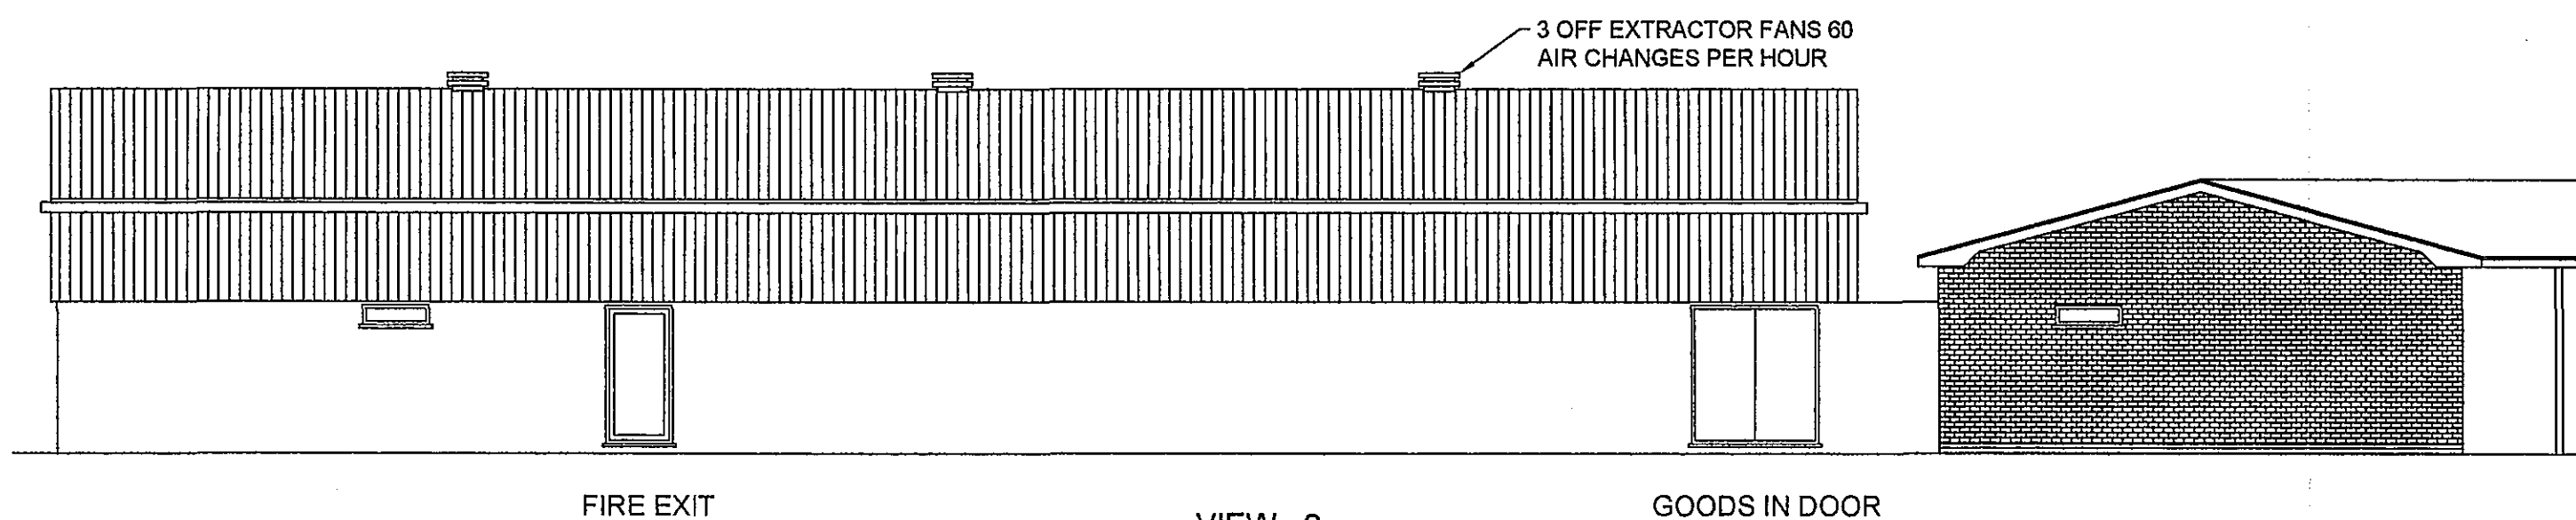


VIEW - 2
NOT SHOWING POTTING SHED
SCALE = 1:100

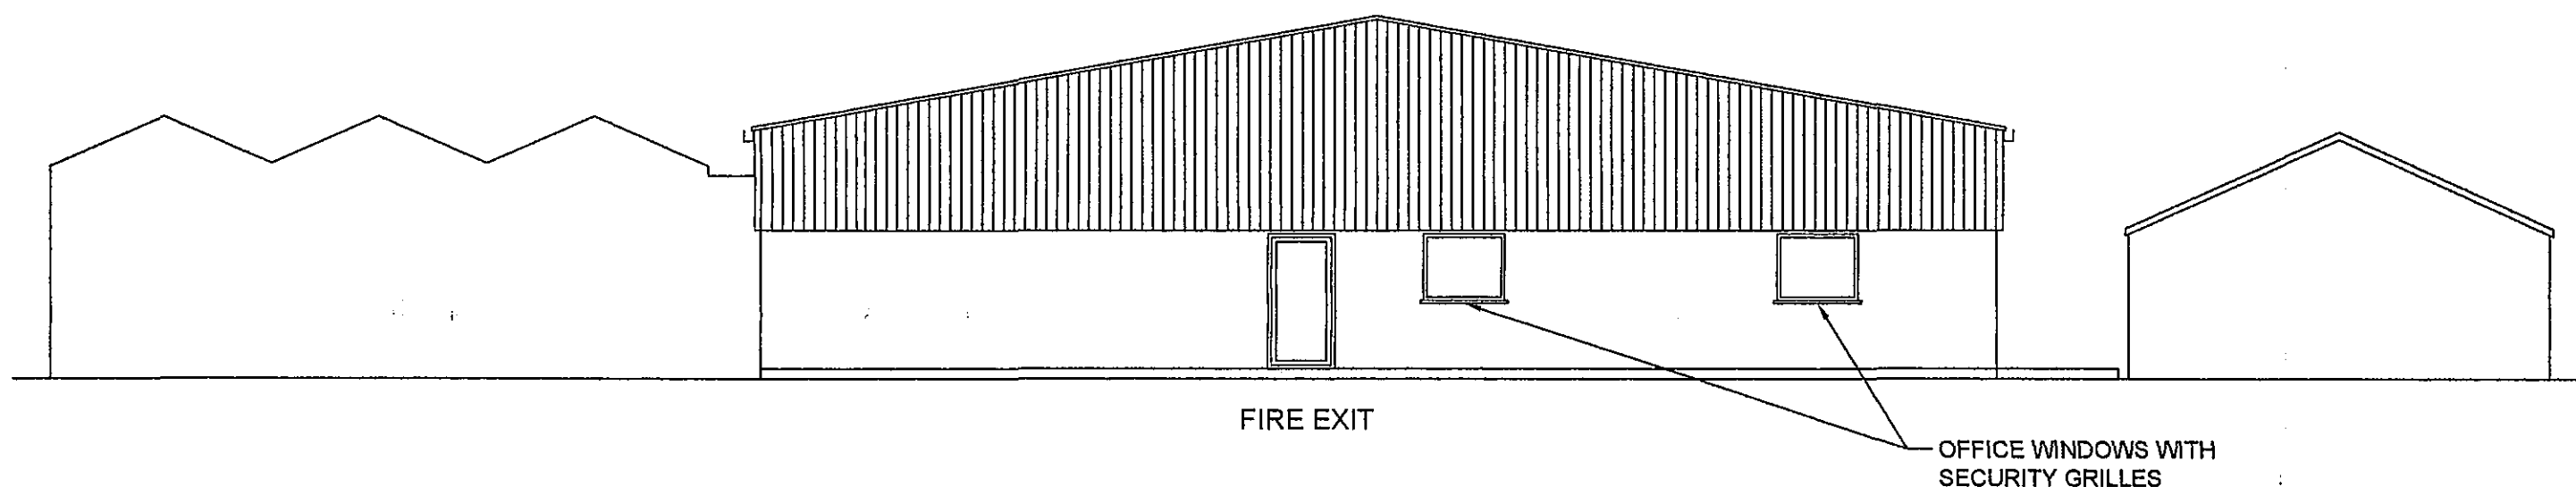

VIEW - 3
SCALE = 1:100

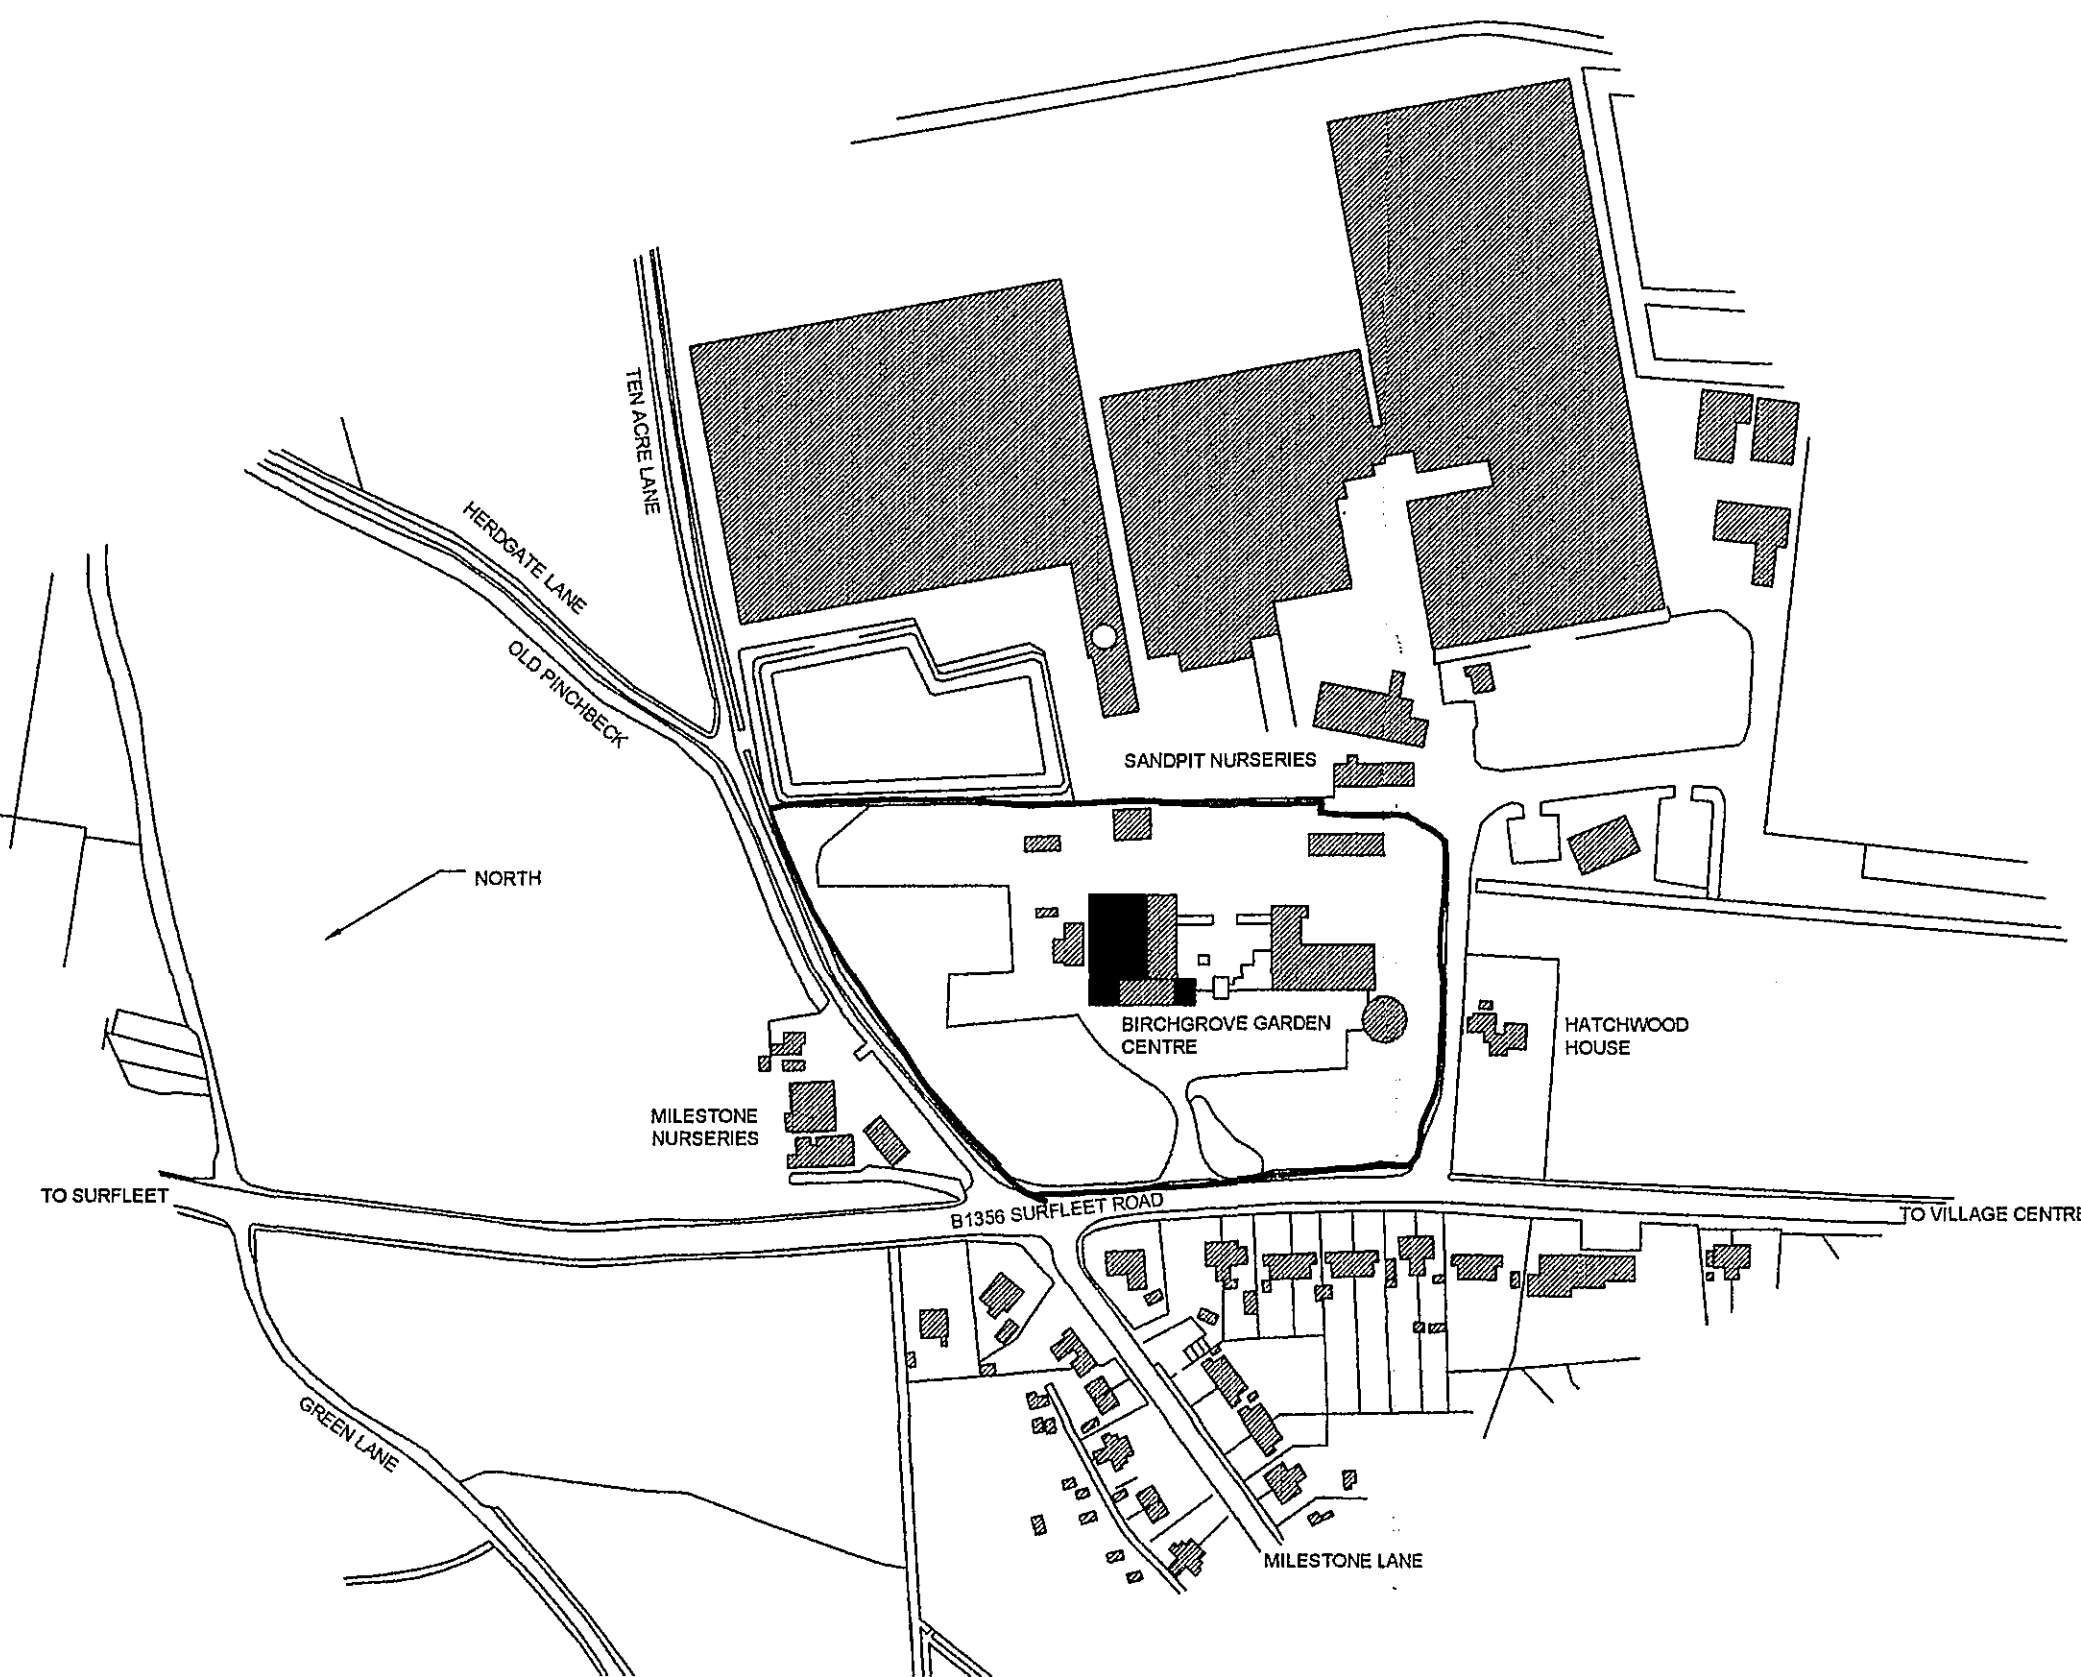

LOCATION PLAN
SCALE = 1:2500

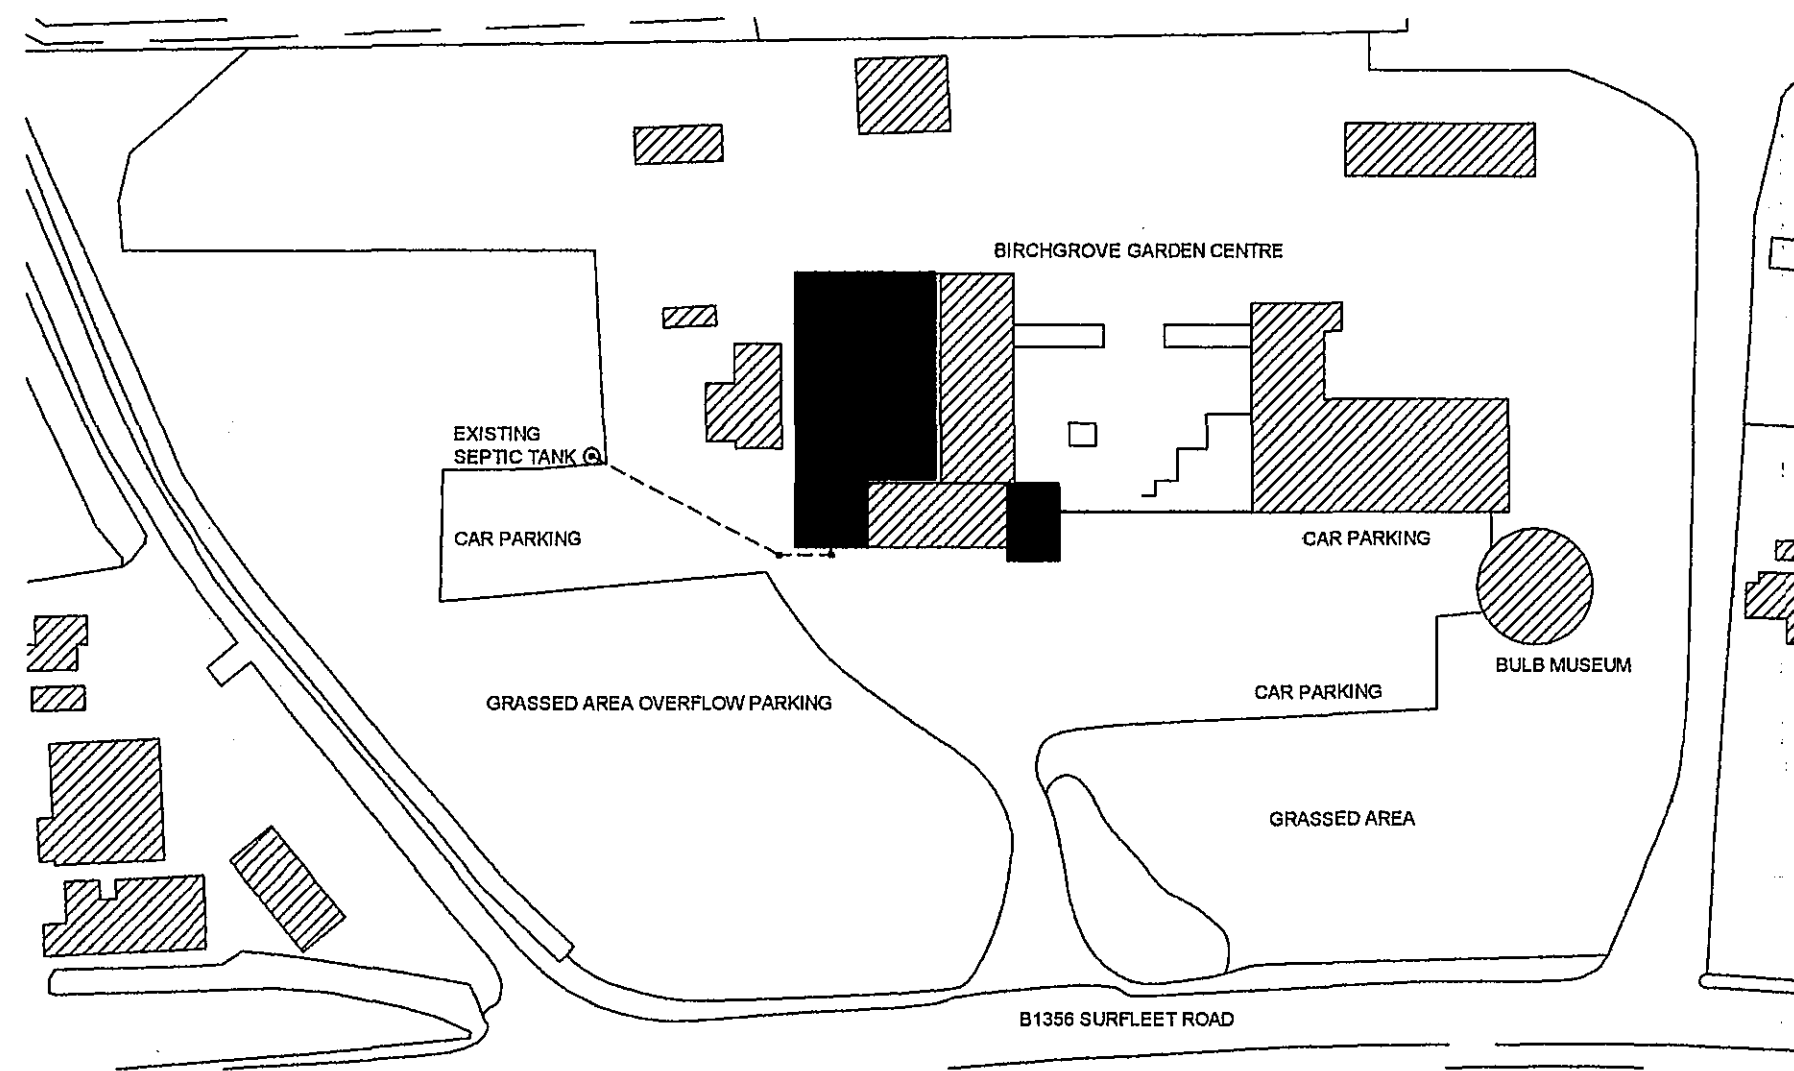

SITE PLAN
SCALE = 1:1000

SUPERSEDED

NOTES:

SHDC
PLANNING & DEVELOPMENT
2 6 SEP 2006
Ref. 1346106

REVISIONS:

D		
C		
B		
A	20/09/2006	FIRST ISSUE

CLIENT:

BIRCHGROVE GARDEN CENTRE LTD
SURFLEET ROAD
PINCHBECK
SPALDING
Lincs. PE11 3XY

PROJECT:

REPLACEMENT OF EXISTING TIMBER
RETAIL UNIT WITH STEEL FRAMED STRUCTURE

TITLE:

ELEVATIONS, SITE PLAN
& LOCATION PLAN

M.B.Drafting

23 The Green, Welbourn, Lincoln, LN5 0NJ.
Telephone: (01400) 273945. Mobile: (0799) 0516801.
E-mail: office@mbdrafting.co.uk
Web: www.mbdrafting.co.uk

DATE: 20/09/2006

DRAWN: M B

JOB No: BG01

SCALE: 1:100 PAPER: A1

DRG No: BG01-GA-003

REV: A