



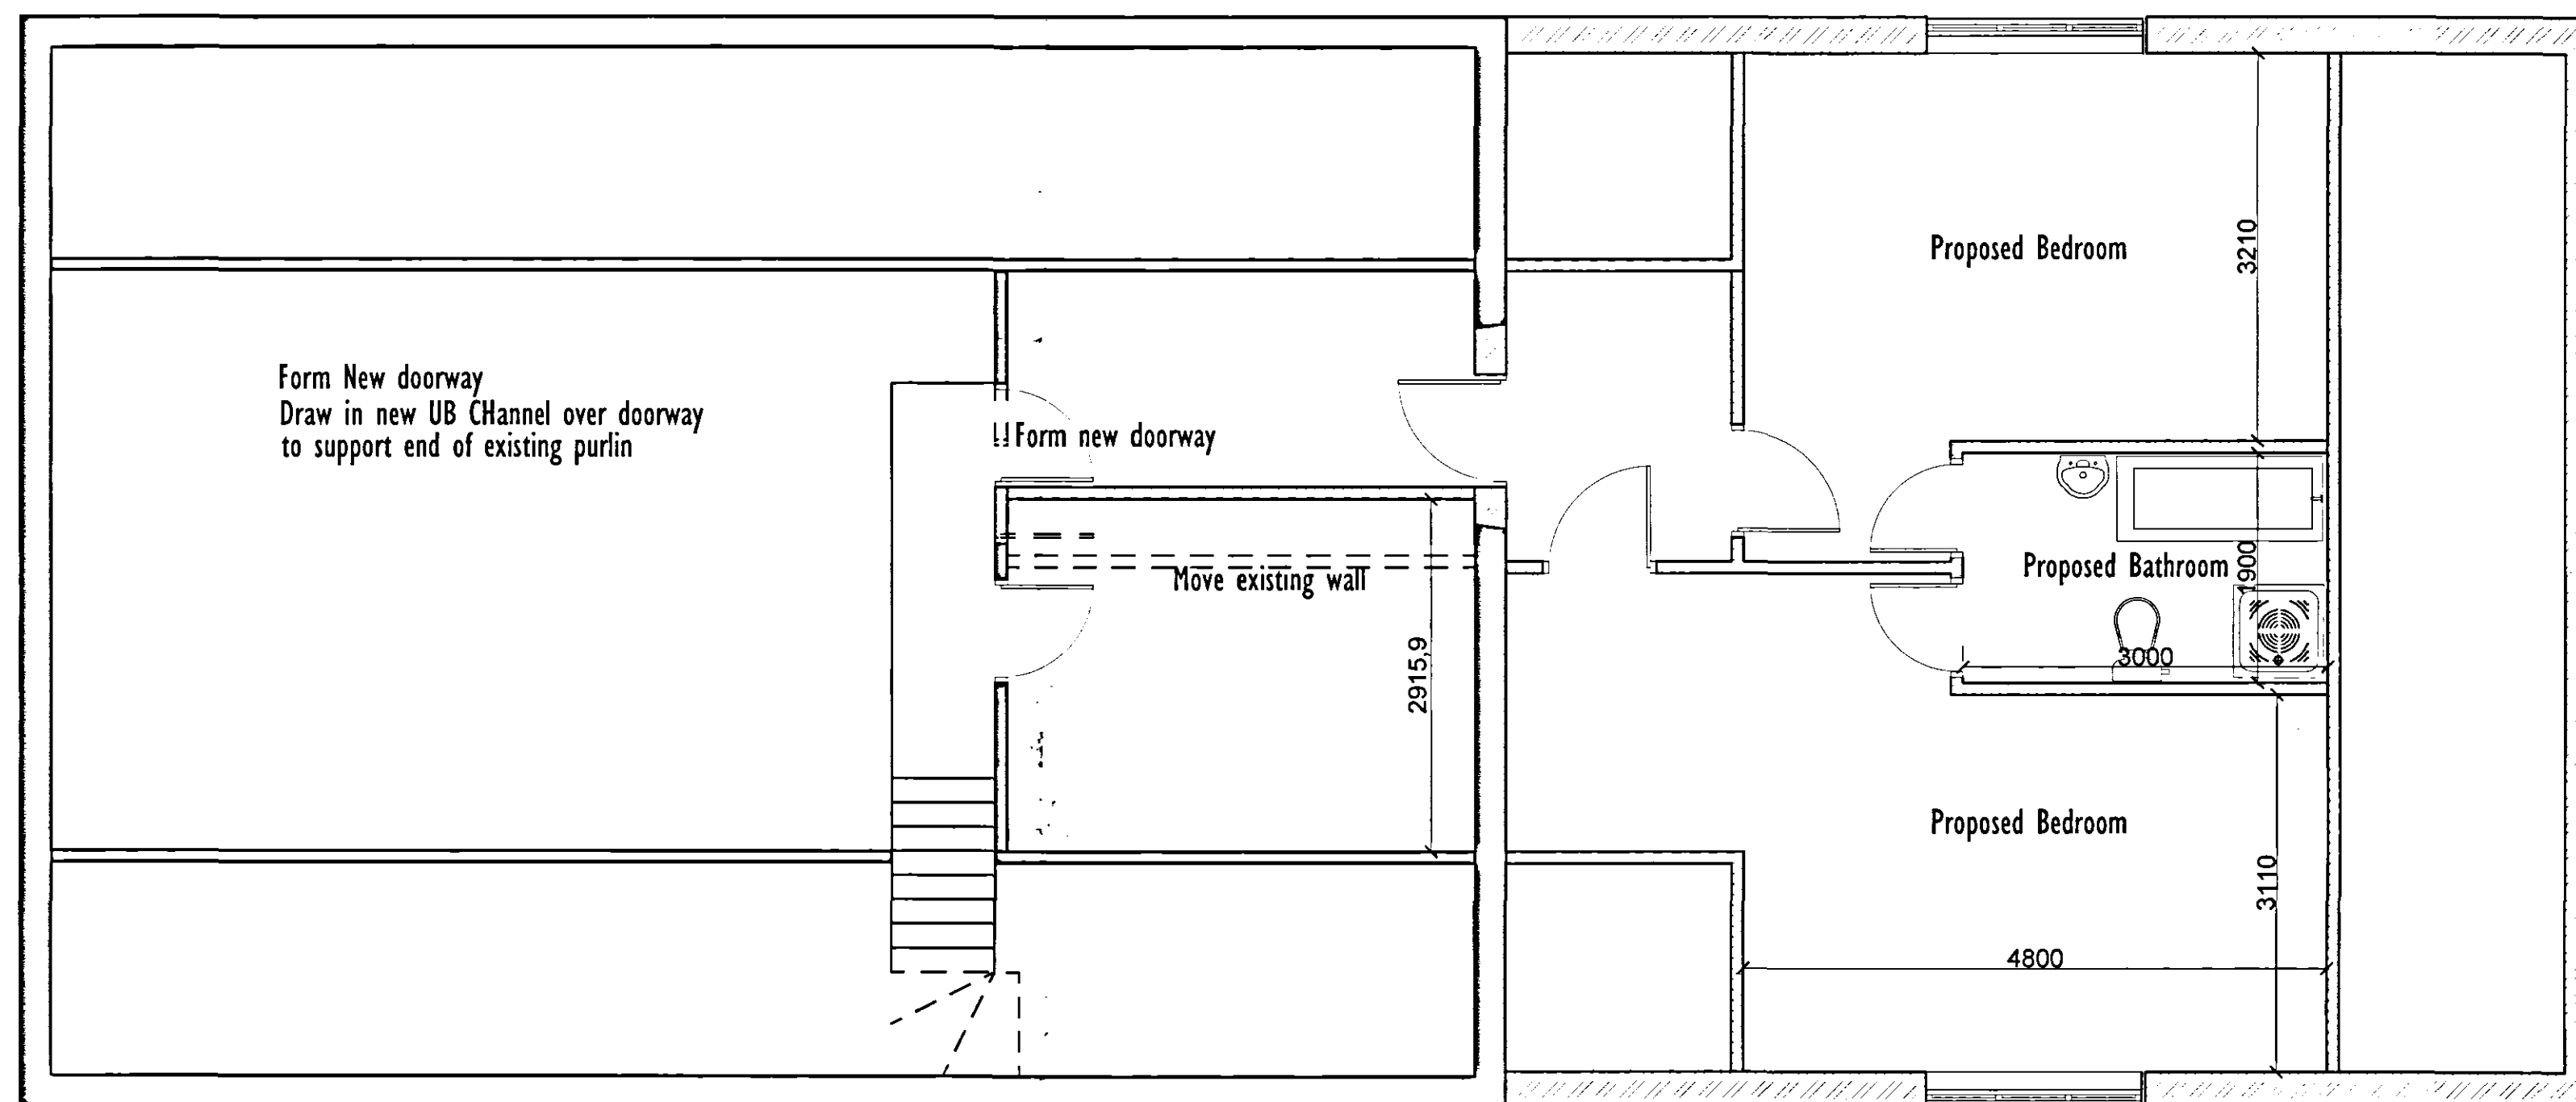

EXISTING FIRST FLOOR LAYOUT

PROPOSED FIRST FLOOR LAYOUT

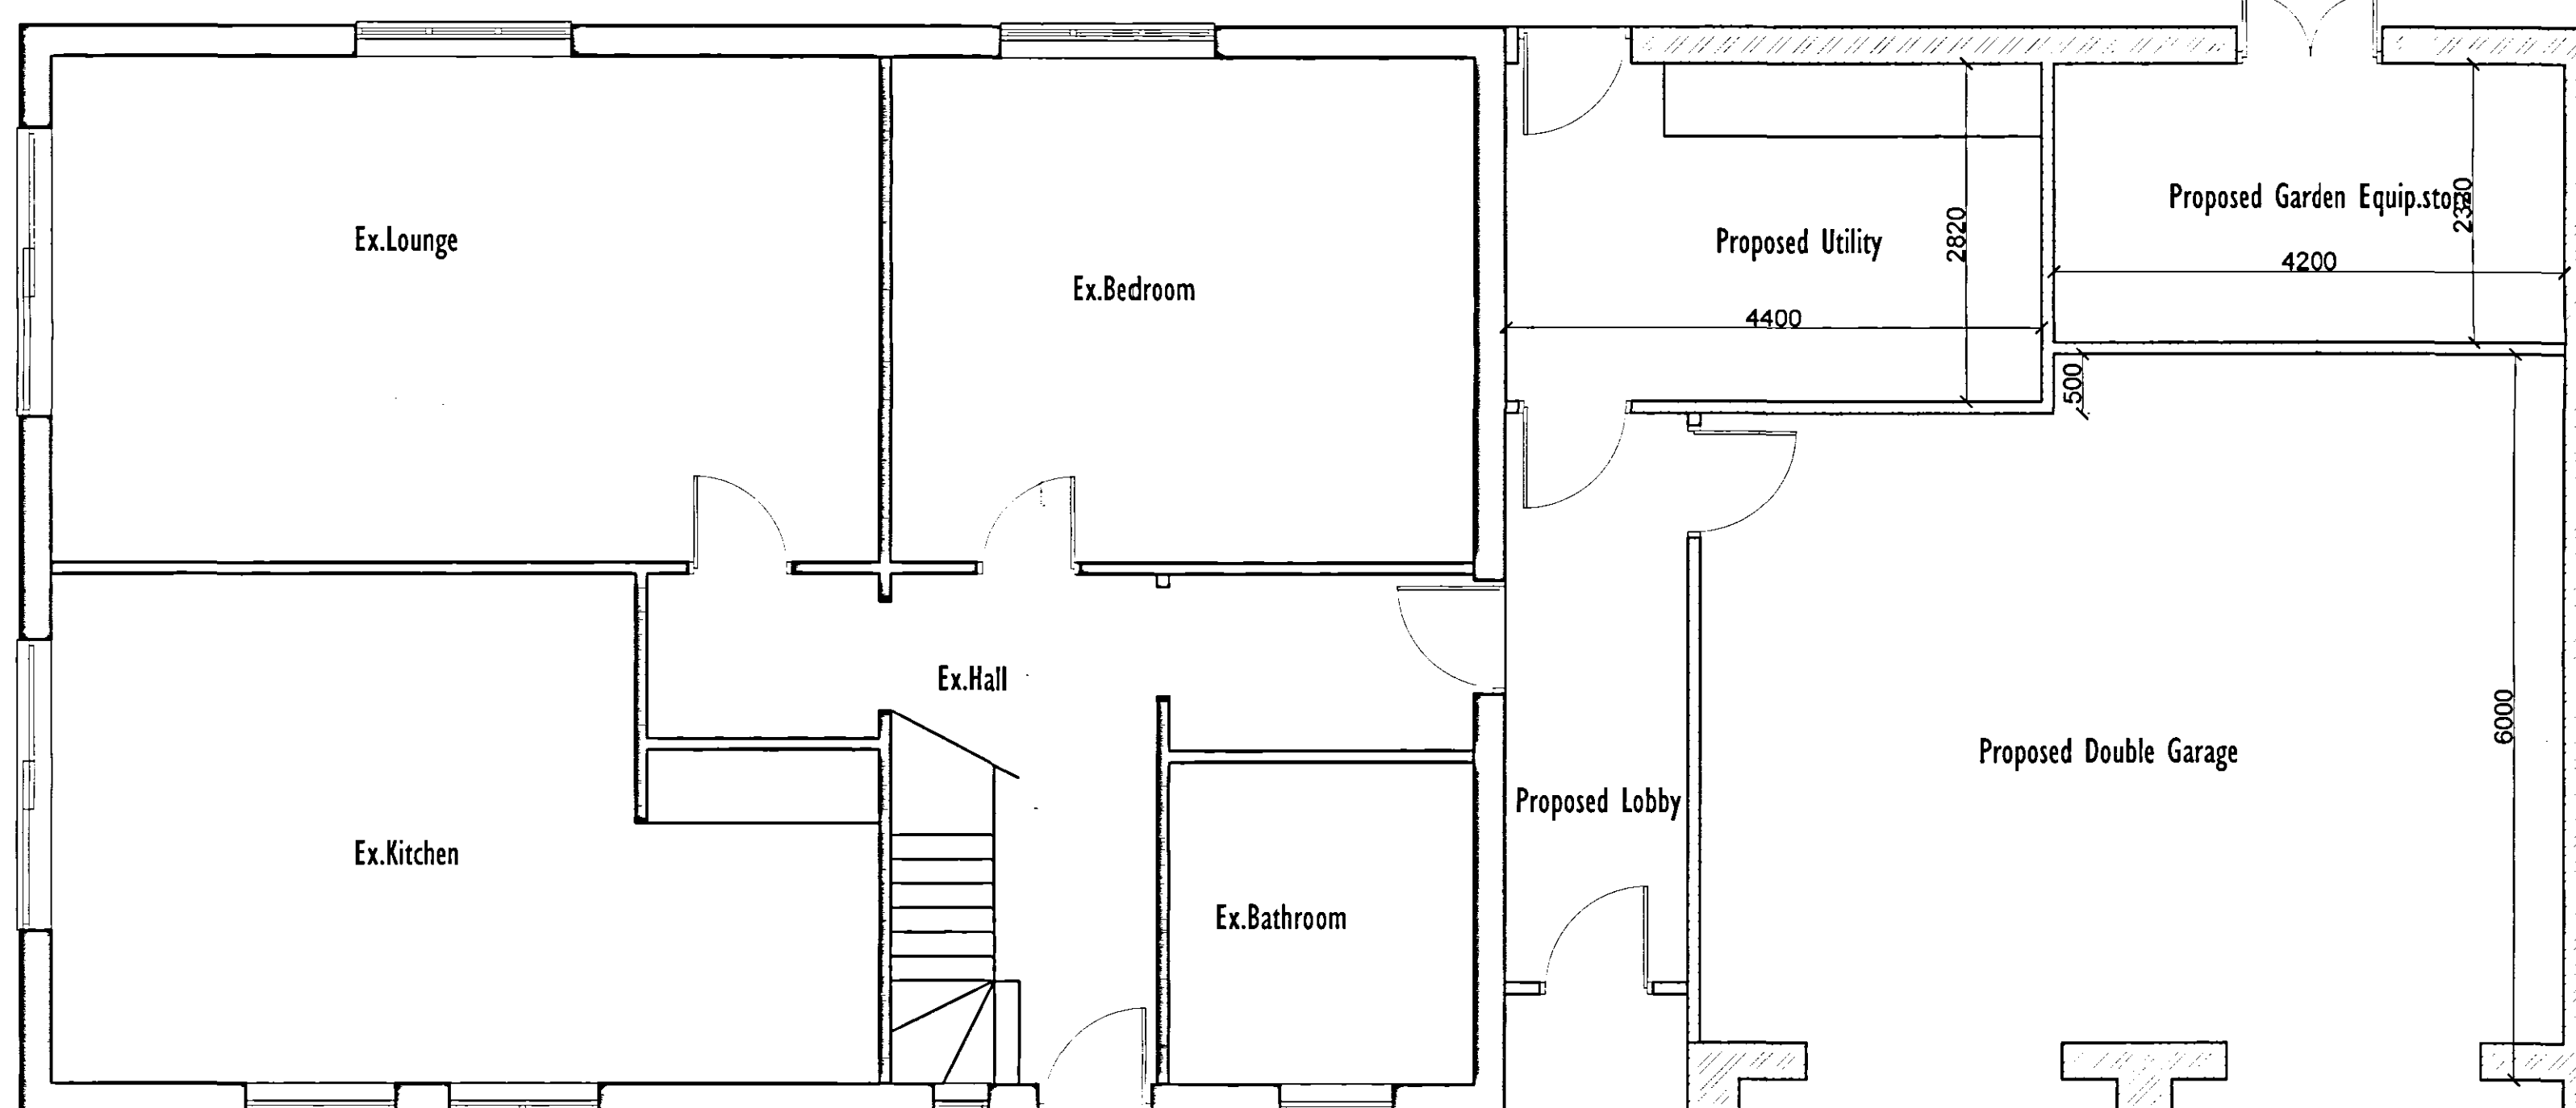


EXISTING GROUND FLOOR LAYOUT

PROPOSED GROUND FLOOR LAYOUT



FRONT ELEVATION

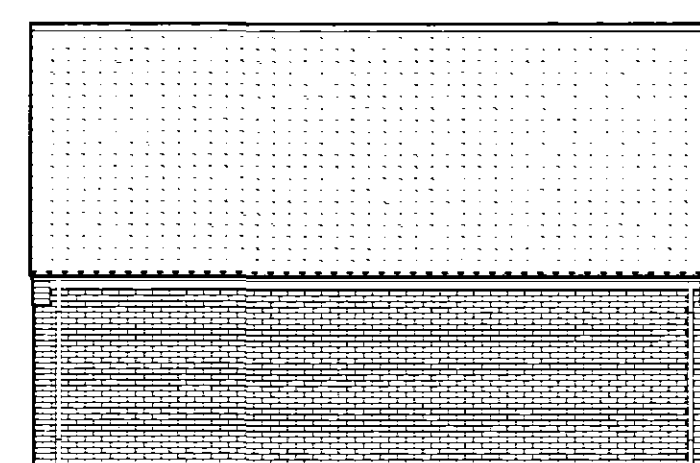


SIDE ELEVATION




FRONT ELEVATION



REAR ELEVATION

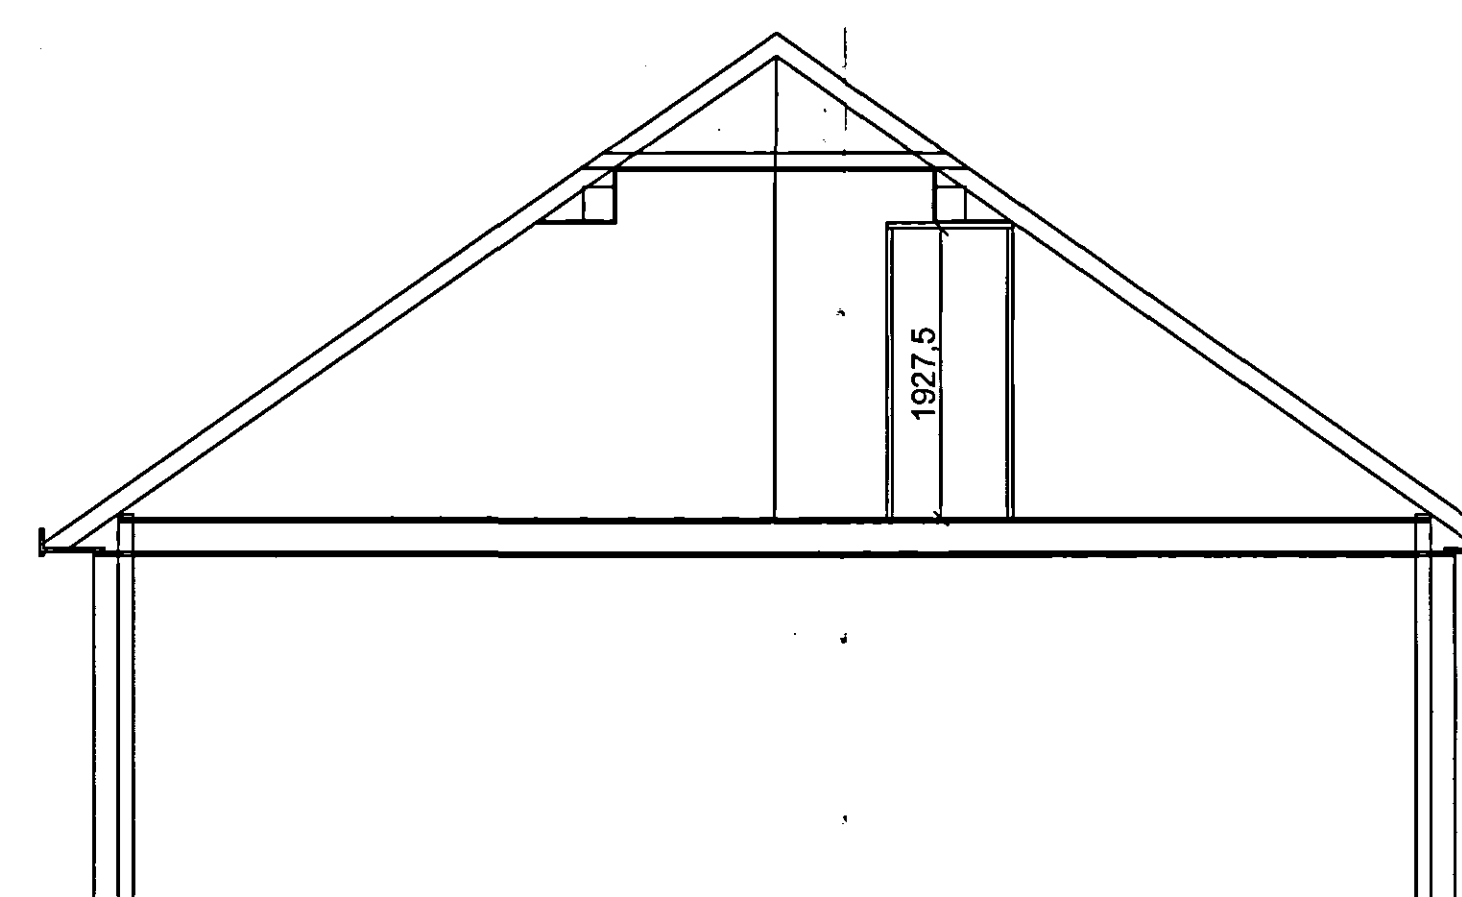

SECTION

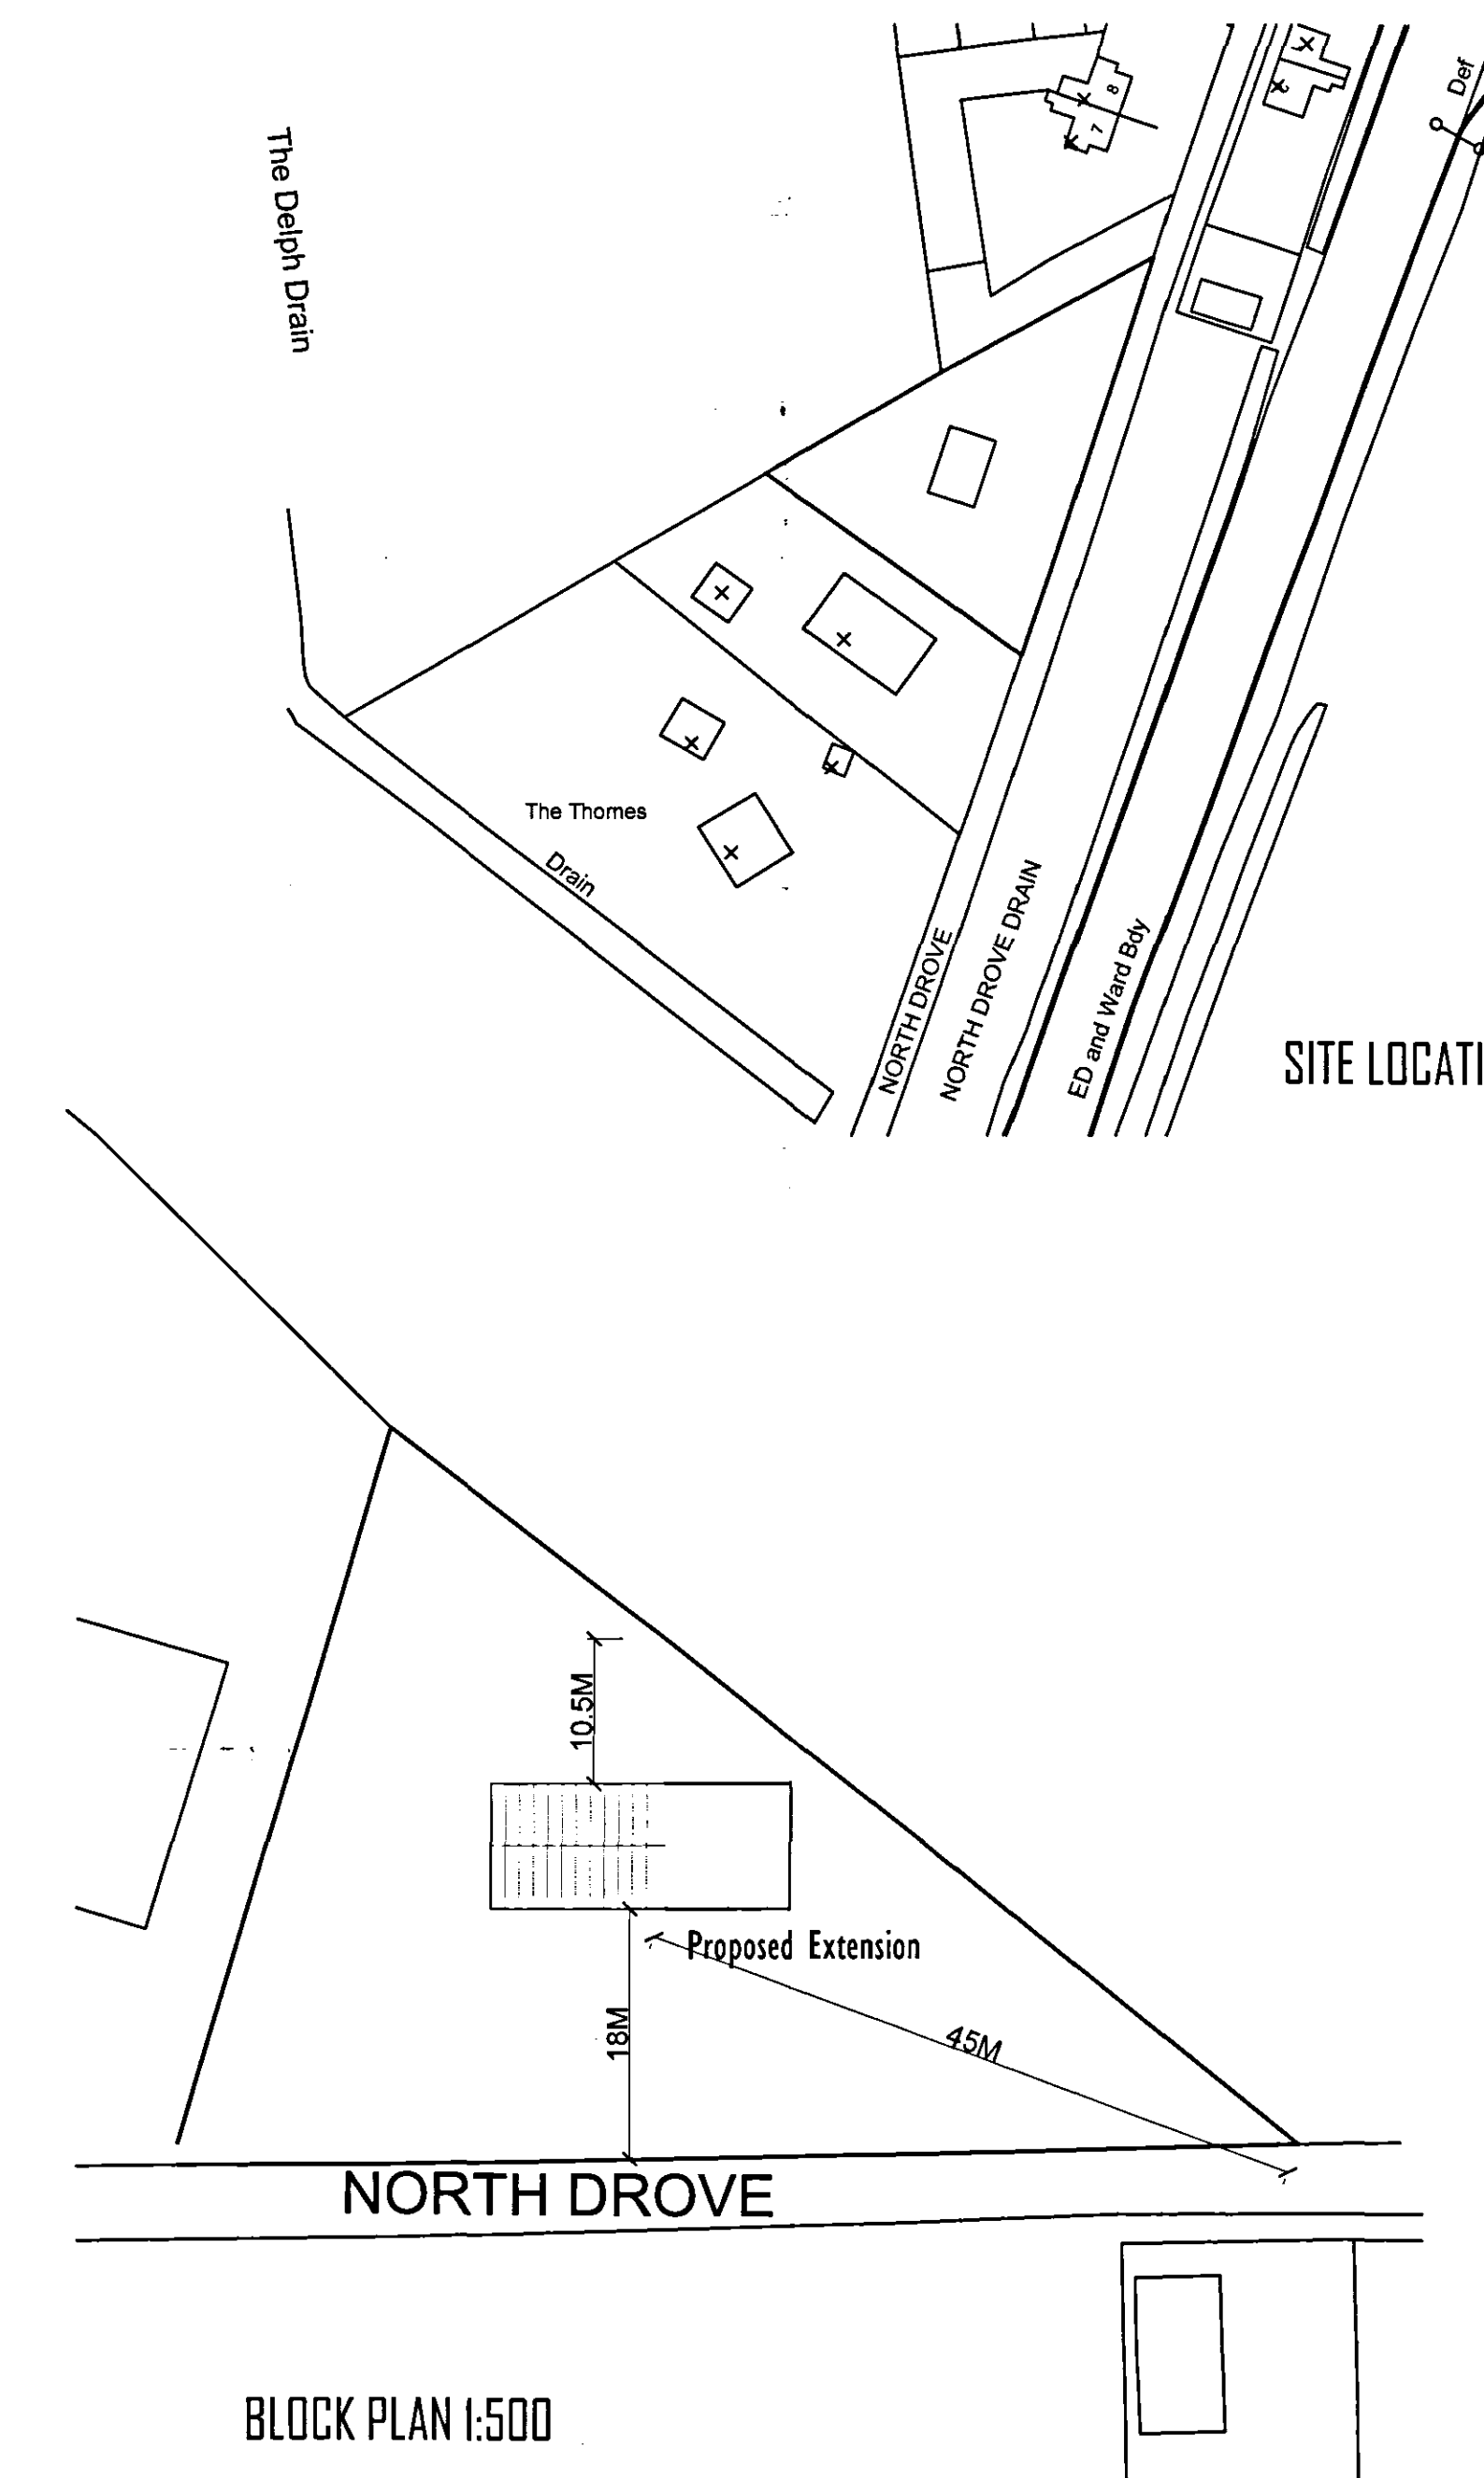

SITE LOCATION PLAN 1:1250

**DETERMINED
PLAN**

PLAN IT
BUILDING
DESIGN SOLUTIONS
PLANNING CONSULTANTS

NOTES : DO NOT SCALE. ALL DIMENSIONS MUST BE CHECKED ON SITE.		
THIS DRAWING IS COPYRIGHT AND CONTAINS CONFIDENTIAL INFORMATION. IT MAY NOT BE REPRODUCED OR COMMUNICATED TO A THIRD PARTY OR USED FOR ANY PURPOSE OTHER THAN THAT WHICH IT IS SUPPLIED WITHOUT THE PRIOR WRITTEN CONSENT OF MIDLAND CONSTRUCTION SERVICES.		
Client :	TINA ROGERS	
Job Title :	PROPOSED ALTERATIONS TO BUNGALOW	
Drawing Title :	PROPOSED SCHEME	
Site Address :	North Drove Spalding PE11 3JF	
Scale :	Date :	Drawn By :
1 : 50	17/07/06	DRW
Drawing No. :	Revision :	
TR/EX/001		
MCS PLAN-IT DESIGN LTD UNIT 27F, NORMANTON AIRFIELD, LONG BENNINGTON, NEWARK, NOTTINGHAMSHIRE NG23 5TF TEL : (01949) 844 637 FAX: 01949 844 477		