




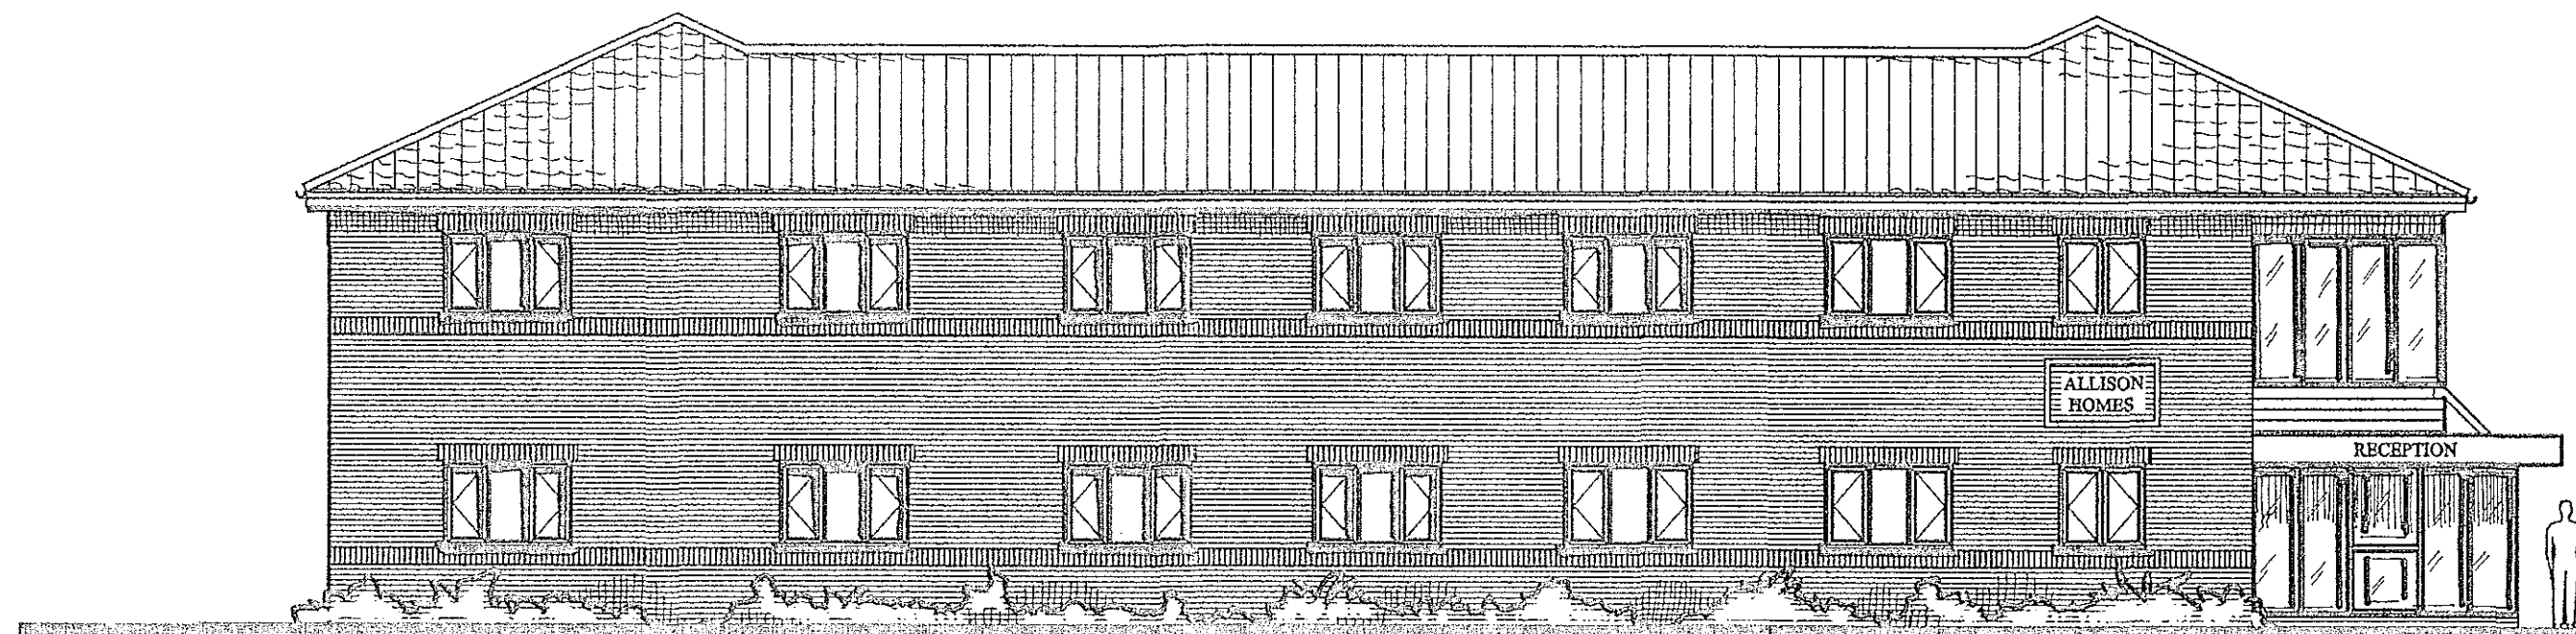


WEST ELEVATION

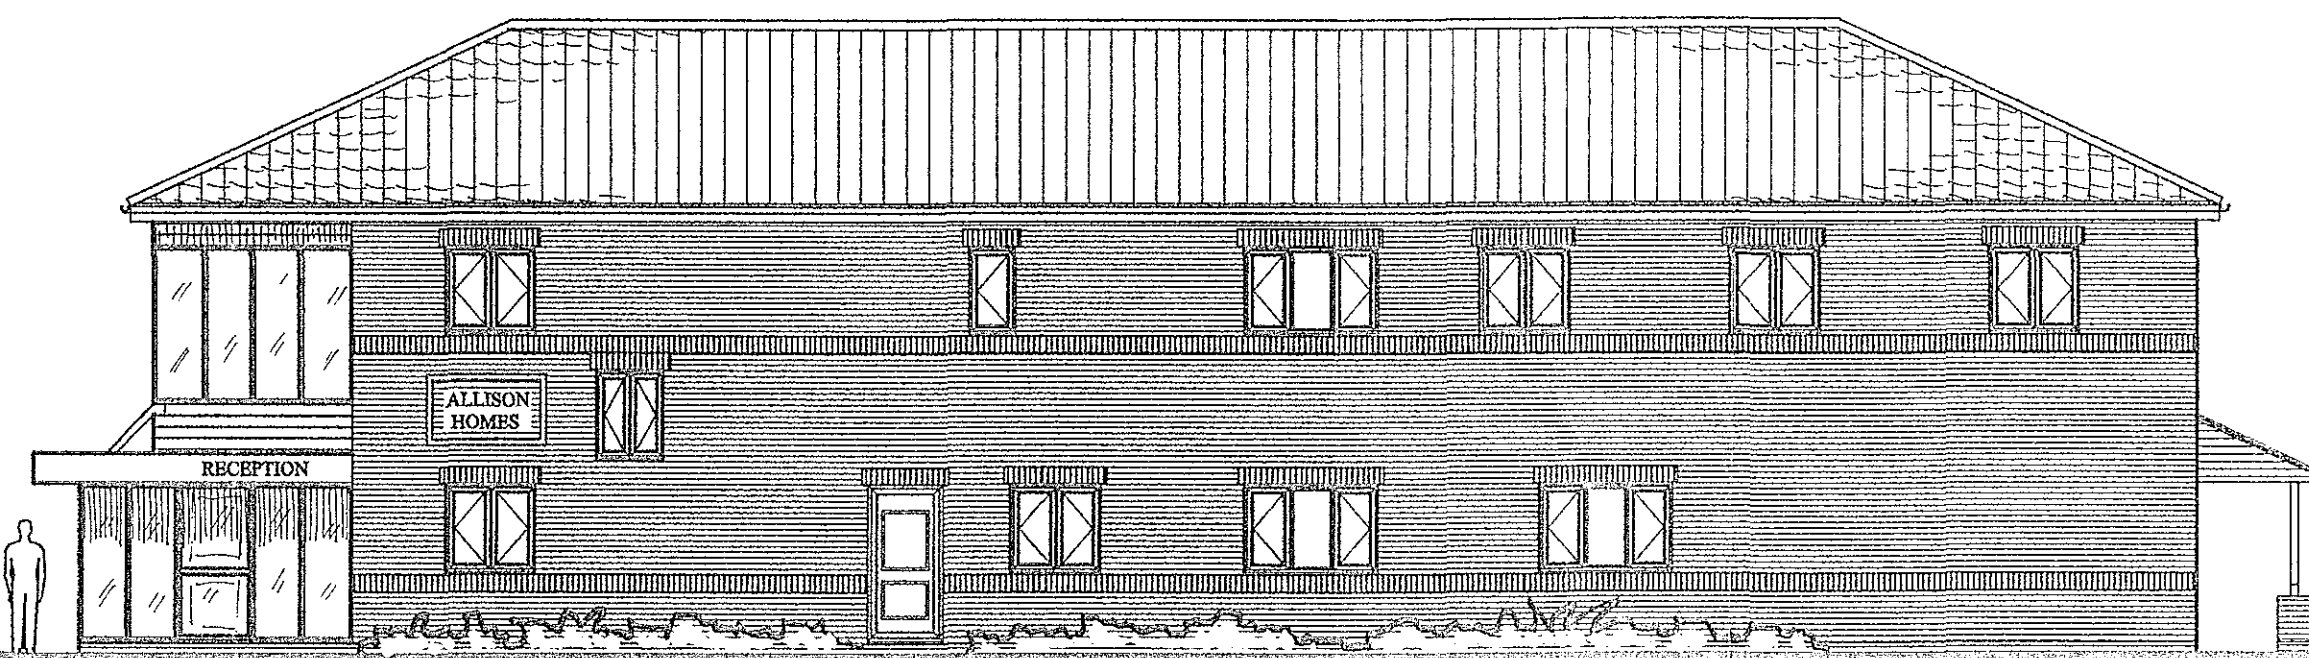


SOUTH ELEVATION

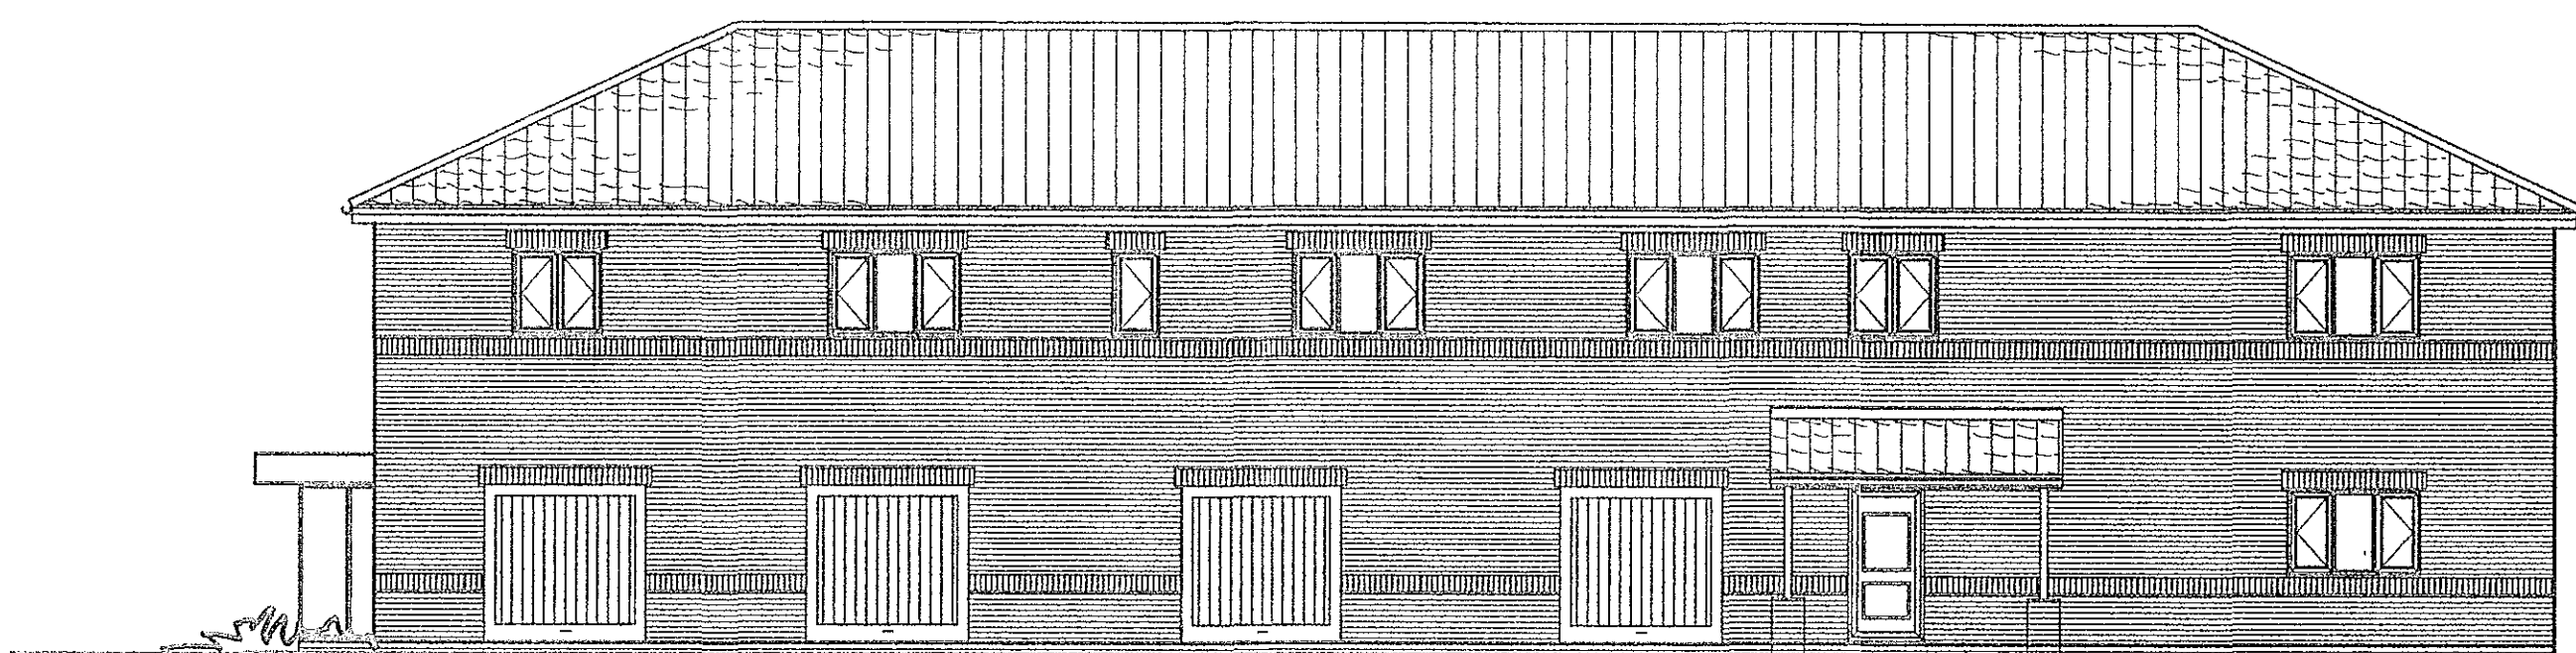


EAST ELEVATION

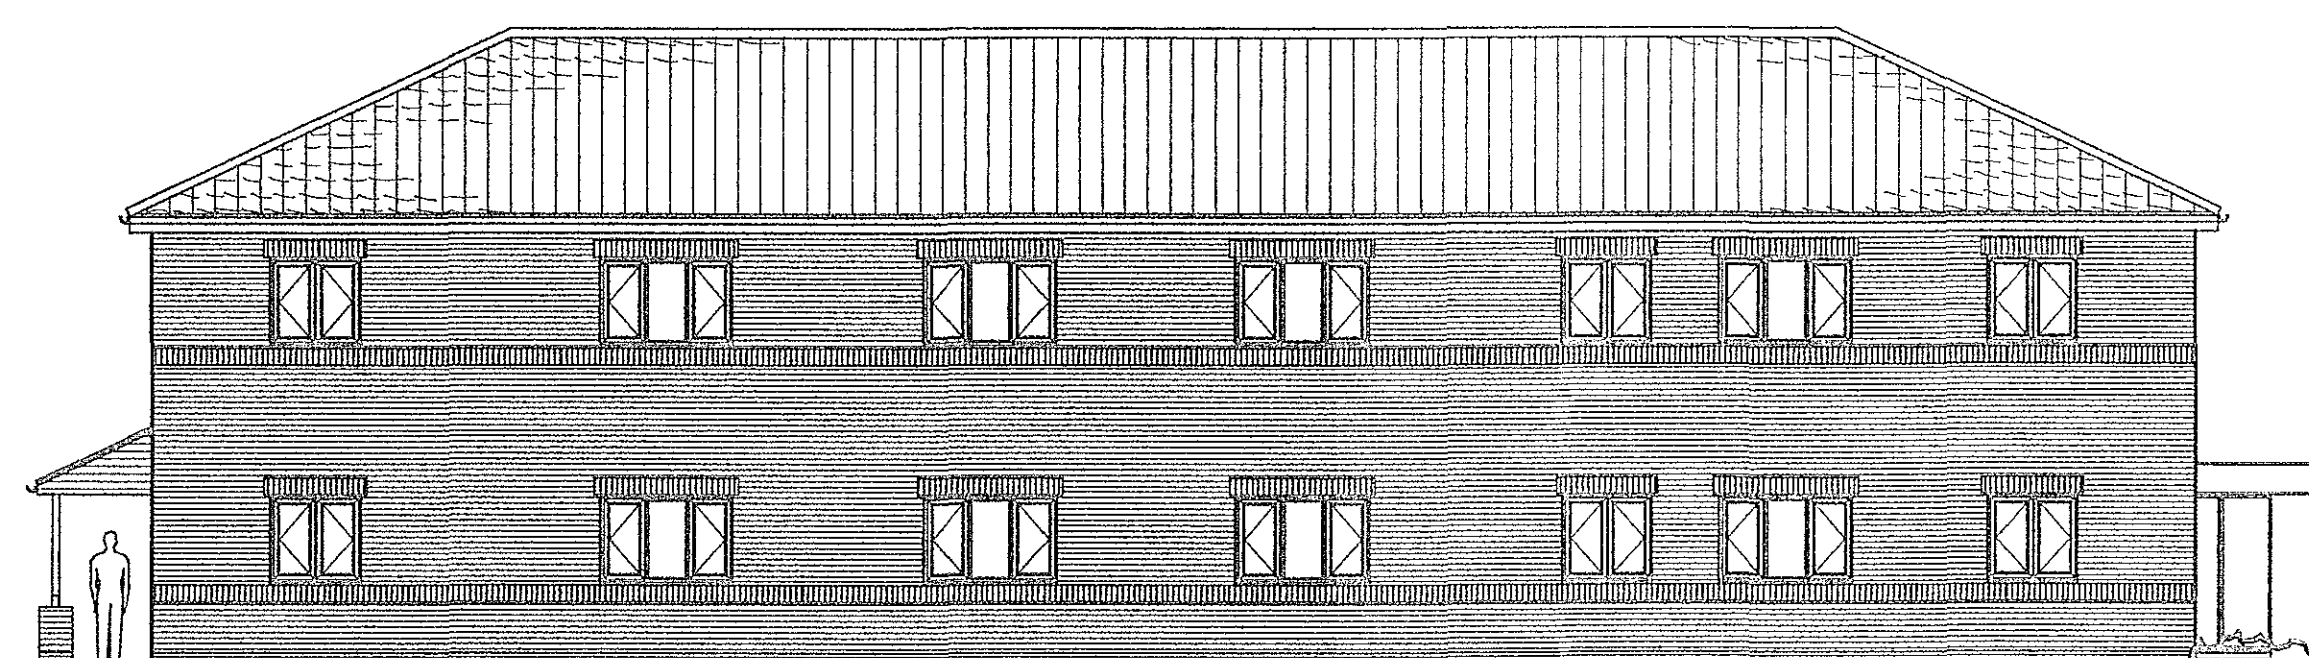

NORTH ELEVATION

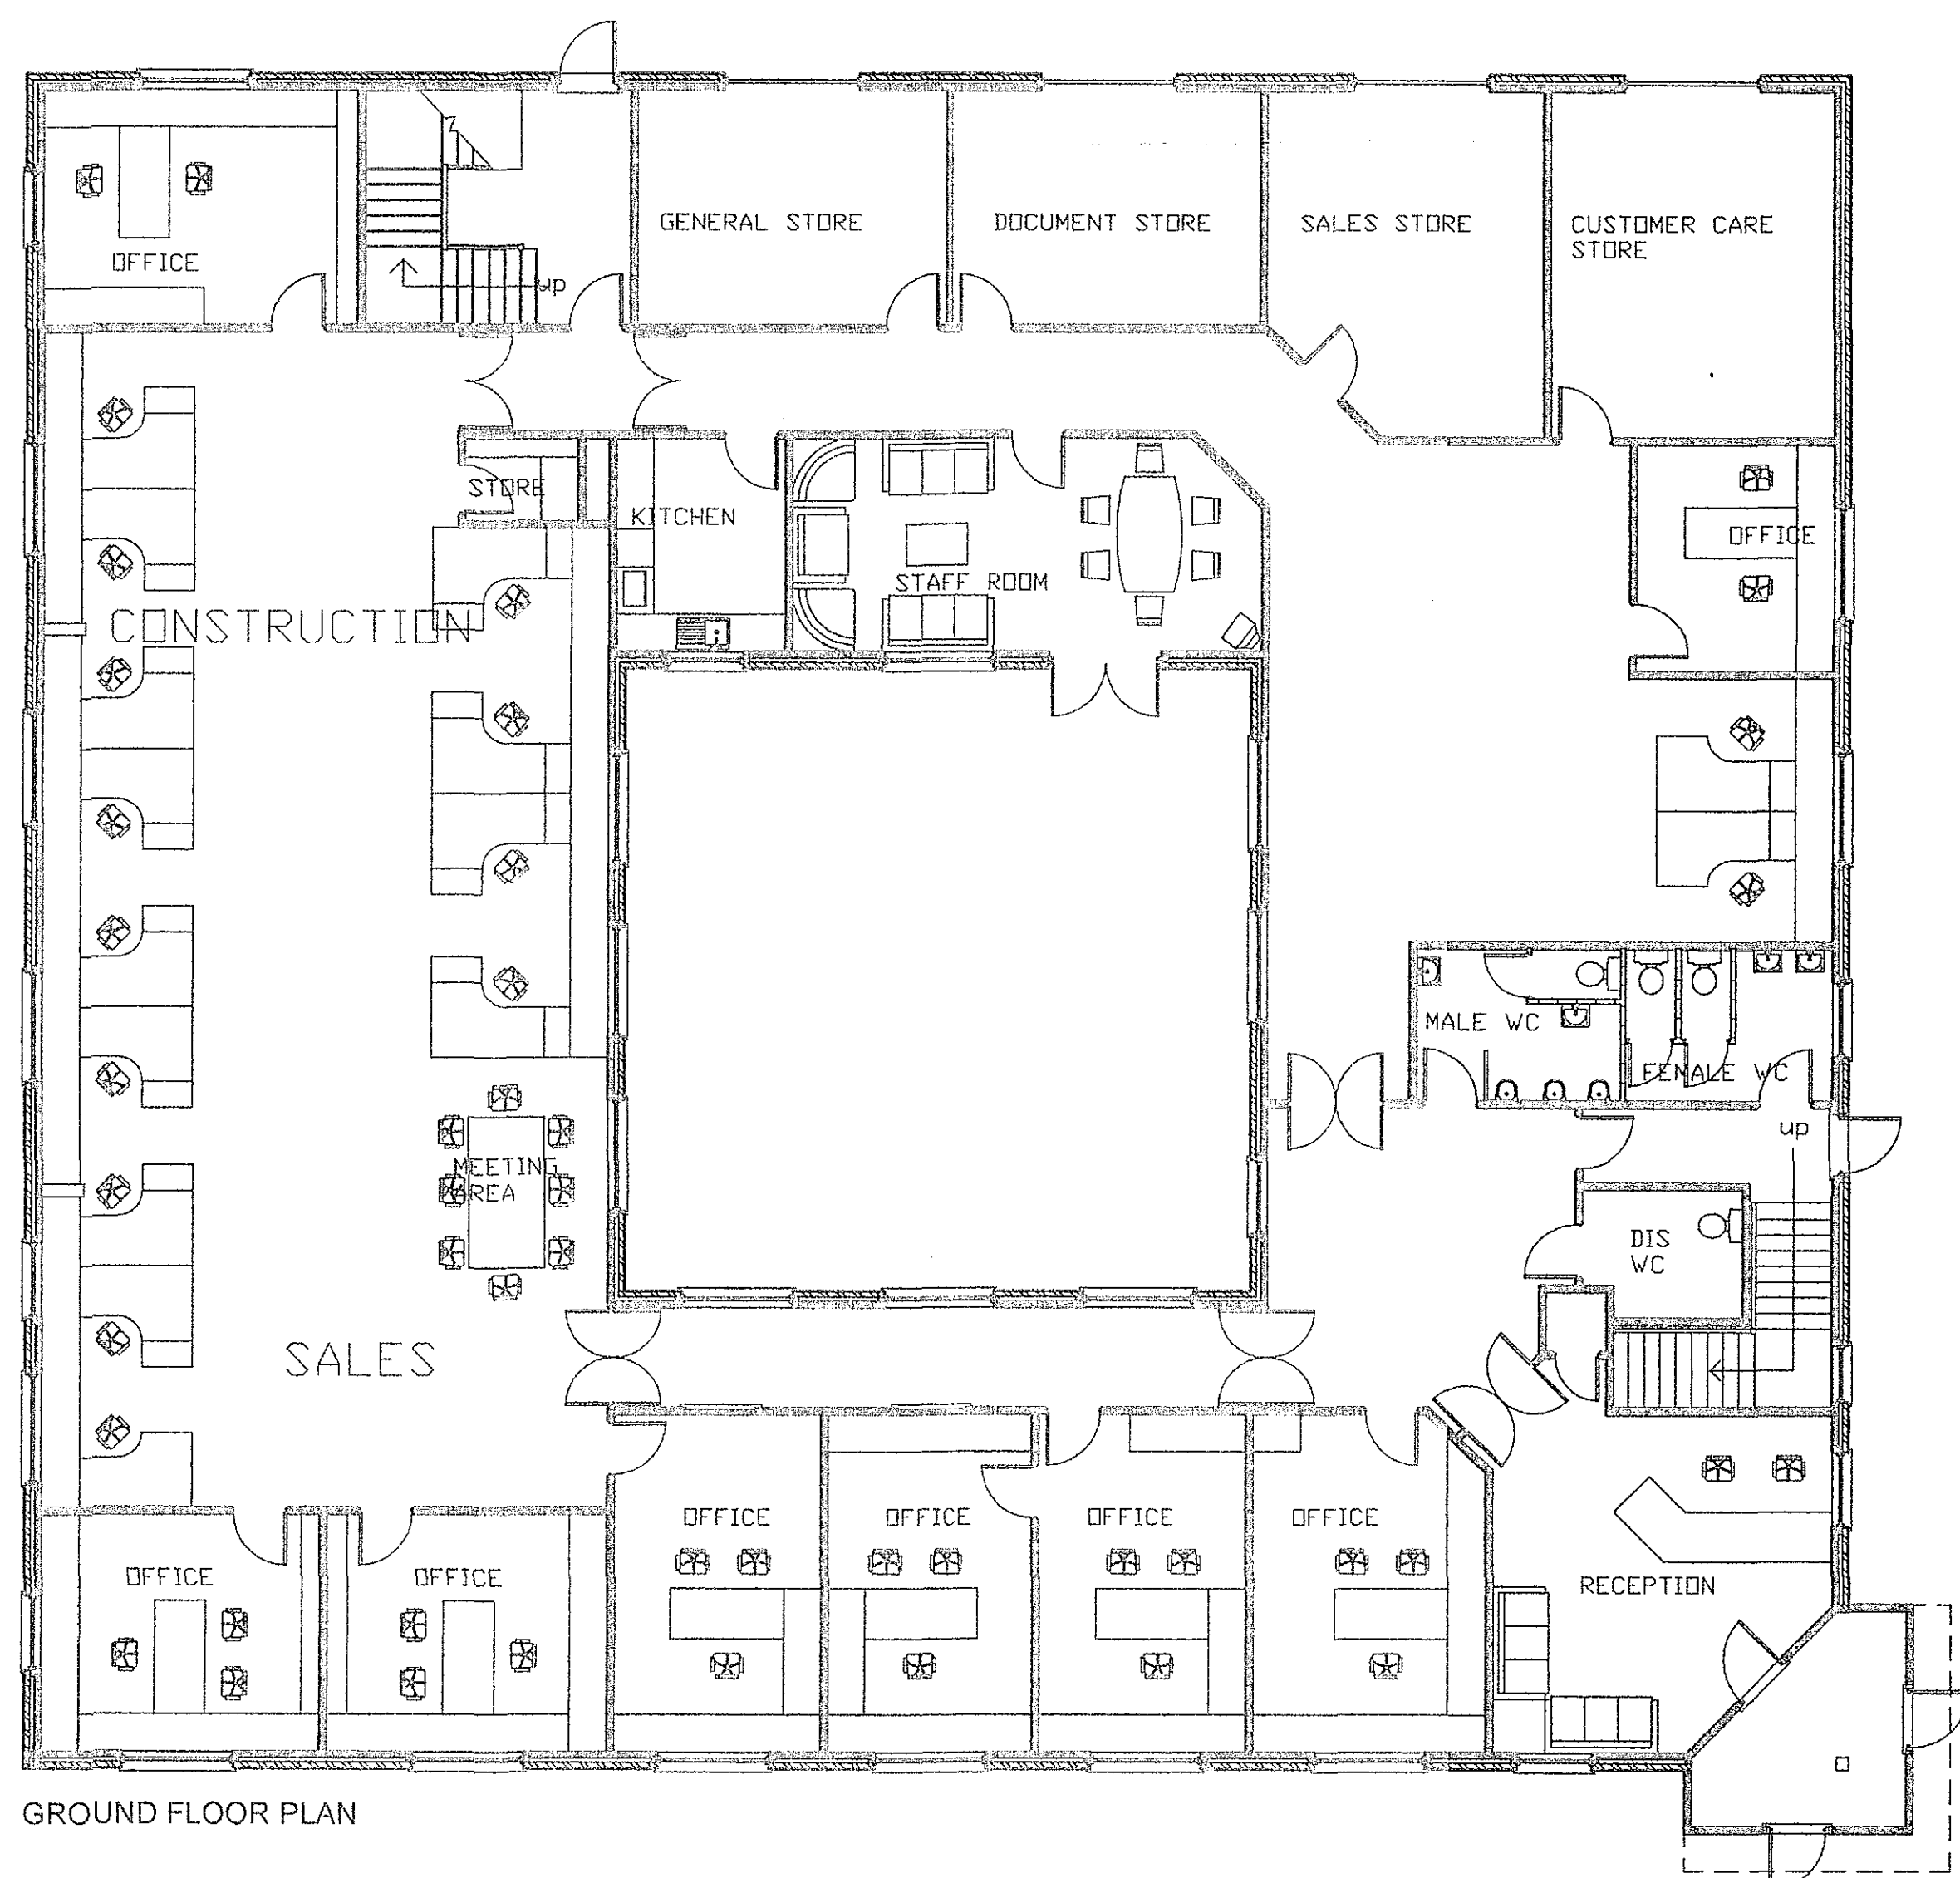

GROUND FLOOR PLAN

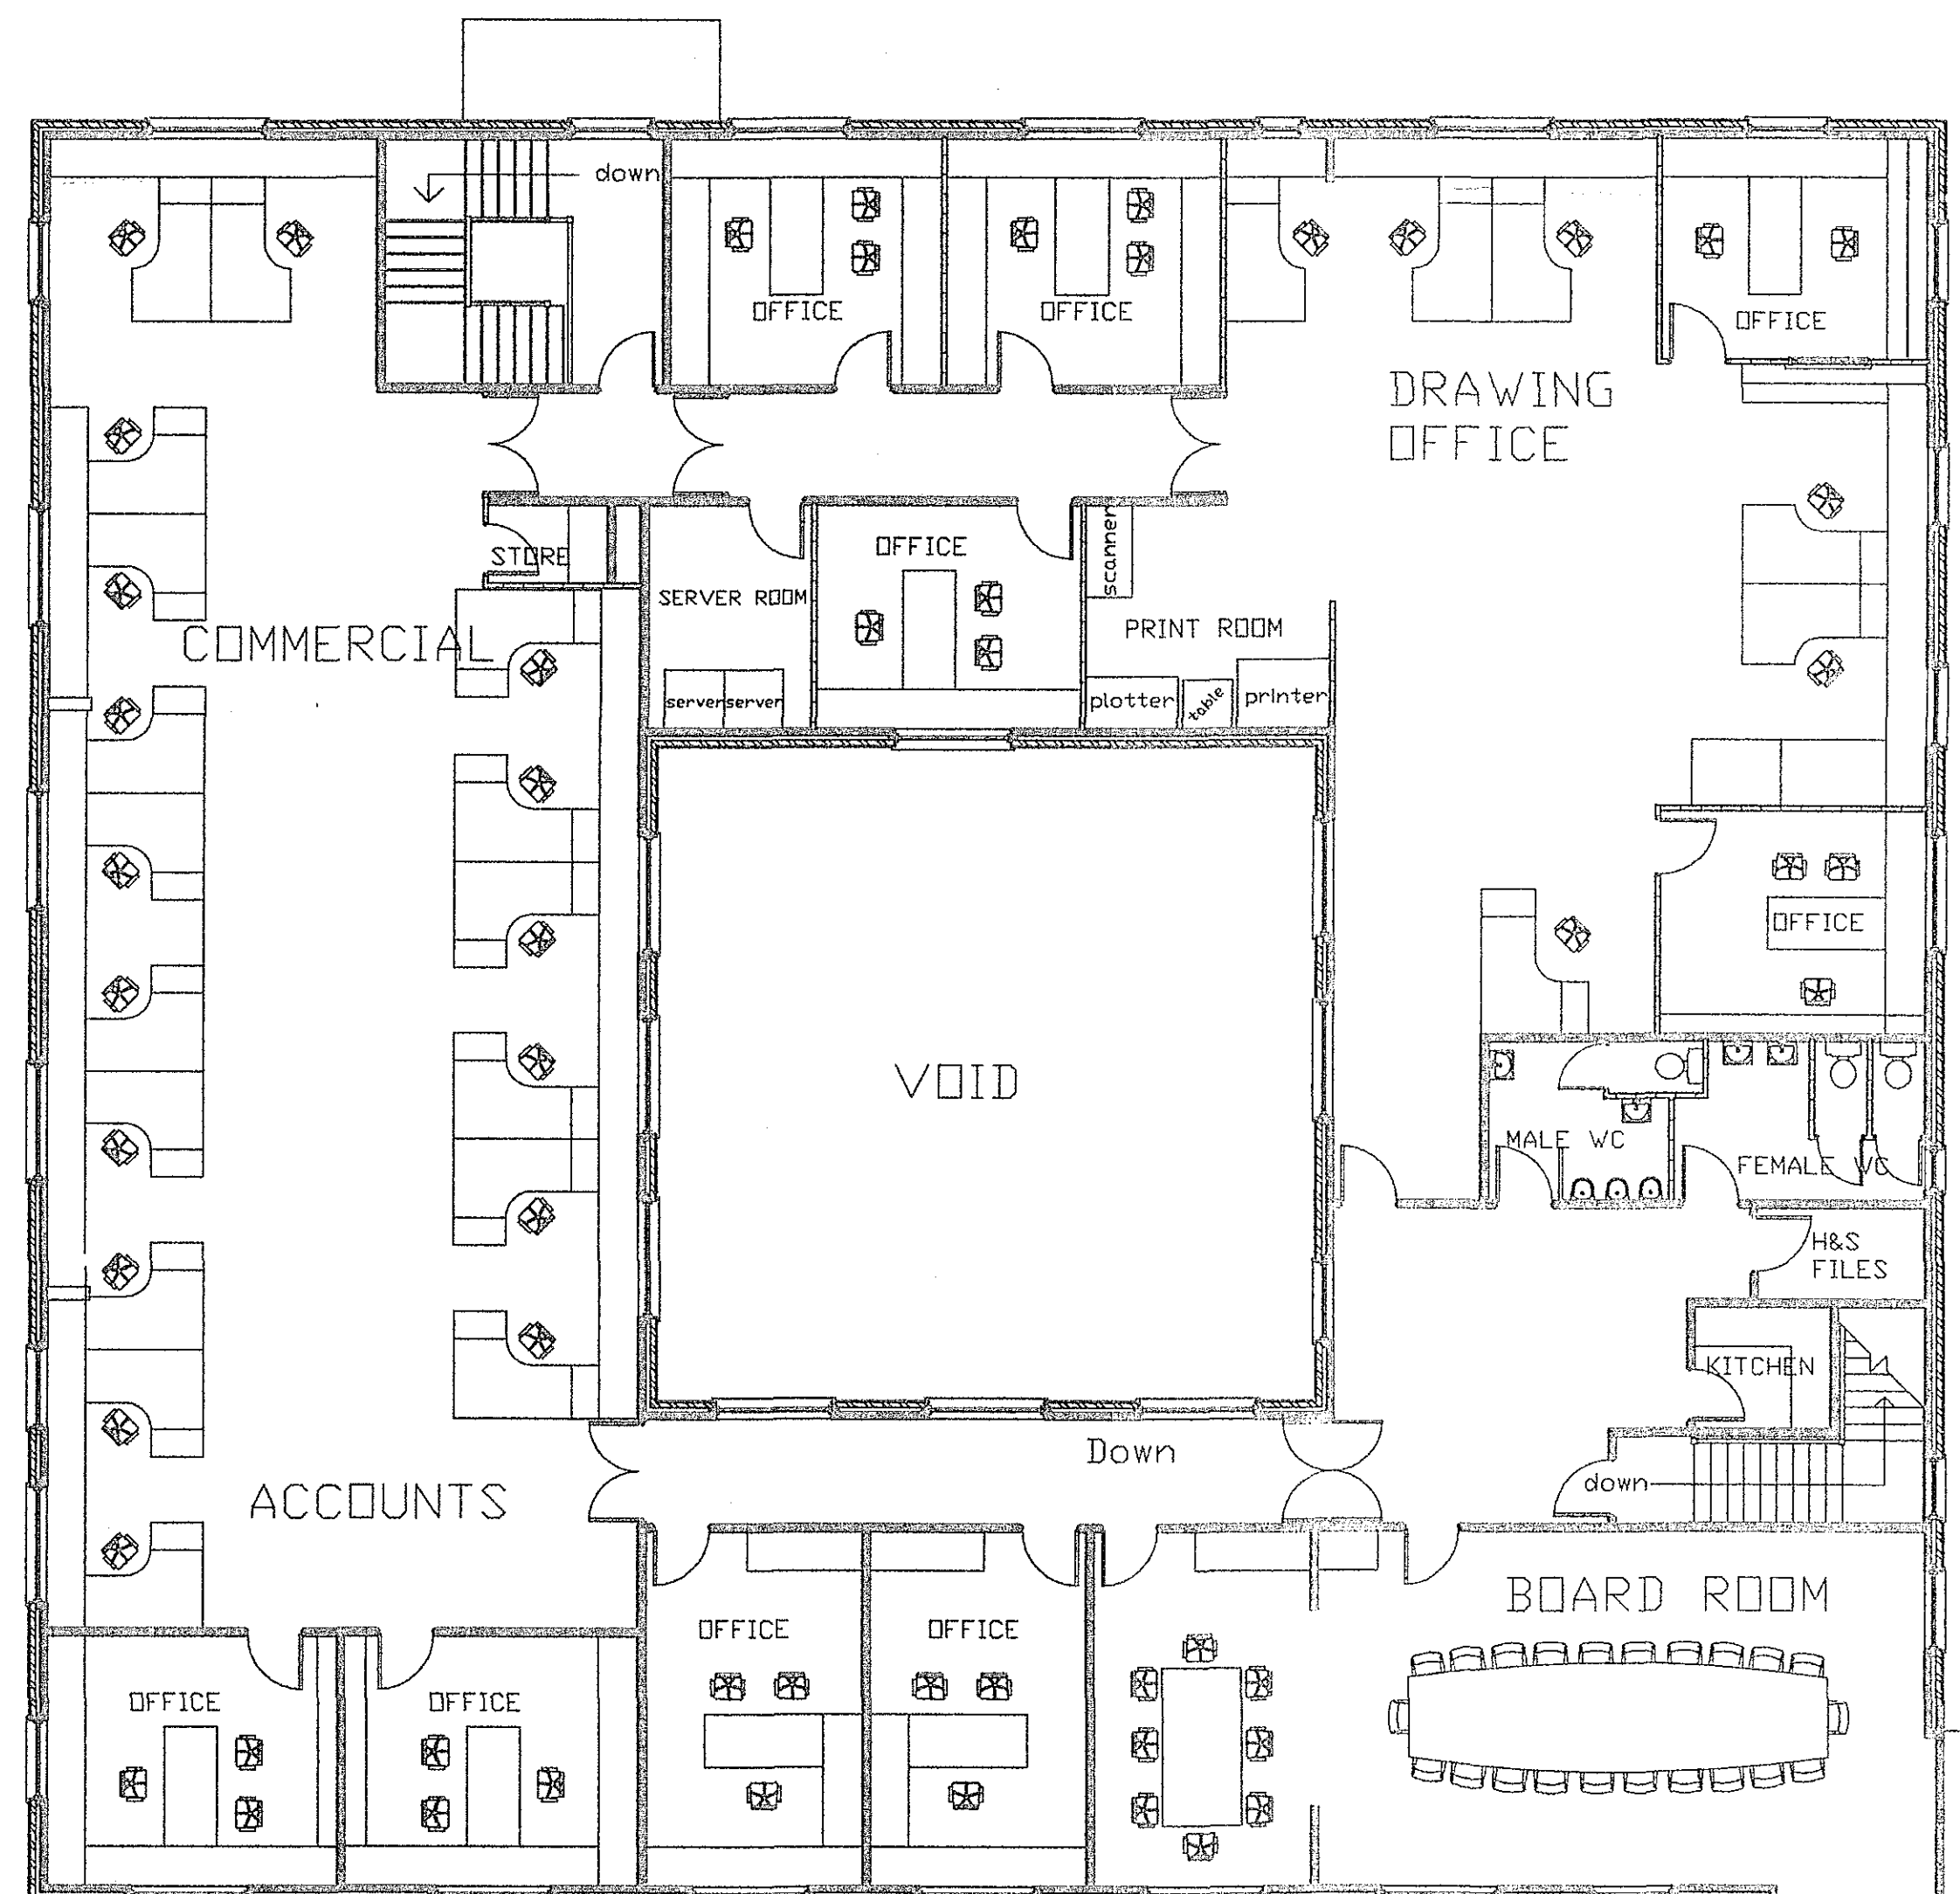

FIRST FLOOR PLAN

Date	Description
10/11/03	FLOOR PLANS ELEVATION REV A PW
	REVISIONS

ALLISON
Homes

Allison Homes
Barbary Close
West Elsie Avenue
Spalding
Lincolnshire
PE11 2SD
Tel: 01775 724701 Fax: 01775 701553
Email: headoffice@allisonhomes.org
Allison Homes Eastern Limited is a Blue Bird Group Company

Project :
Proposed New Offices for Allison
Homes Eastern Ltd at Wardtree
Park, Pinchbeck.

Drawing Title :
Office Design Sheet

Reference No :	Scales : 1:100
Drawing No :	Date : 31/10/03
ODS/01	Drawn:

Do not scale directly from this drawing. All
discrepancies to be brought to the attention
of the above office.