

Rev.	Date.	Init.	Revision Details.
------	-------	-------	-------------------

Rev.	Date.	Init.	Revision Details.
------	-------	-------	-------------------

R. BOOR DRAUGHTSMAN

26 Fengate
Moulton Chapel
Spalding
Lincolnshire
PE12 0XL
Phone & Fax:
01406 380279

MR & MRS R BROWNE.
7 SPALDING ROAD, PINCHBECK,
PROPOSED ROADSIDE BOUNDARY
TREATMENT.

Drawing.

Scale. AS SHOWN


No. 2 - 12

Drawn. _____
Date. _____


Rev.

SEE 7212200475
1-50 PART ELEVATION
A22000005.

SCE A212000A7E
A212000A7E

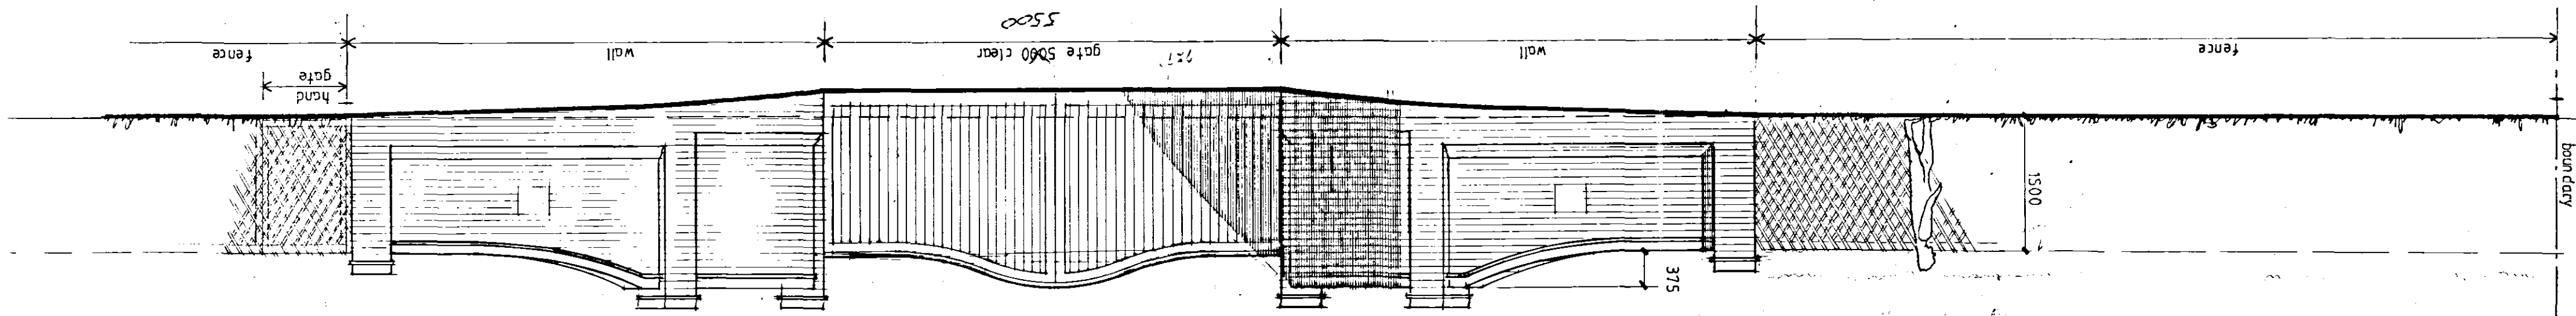


PART PLAN 7-50

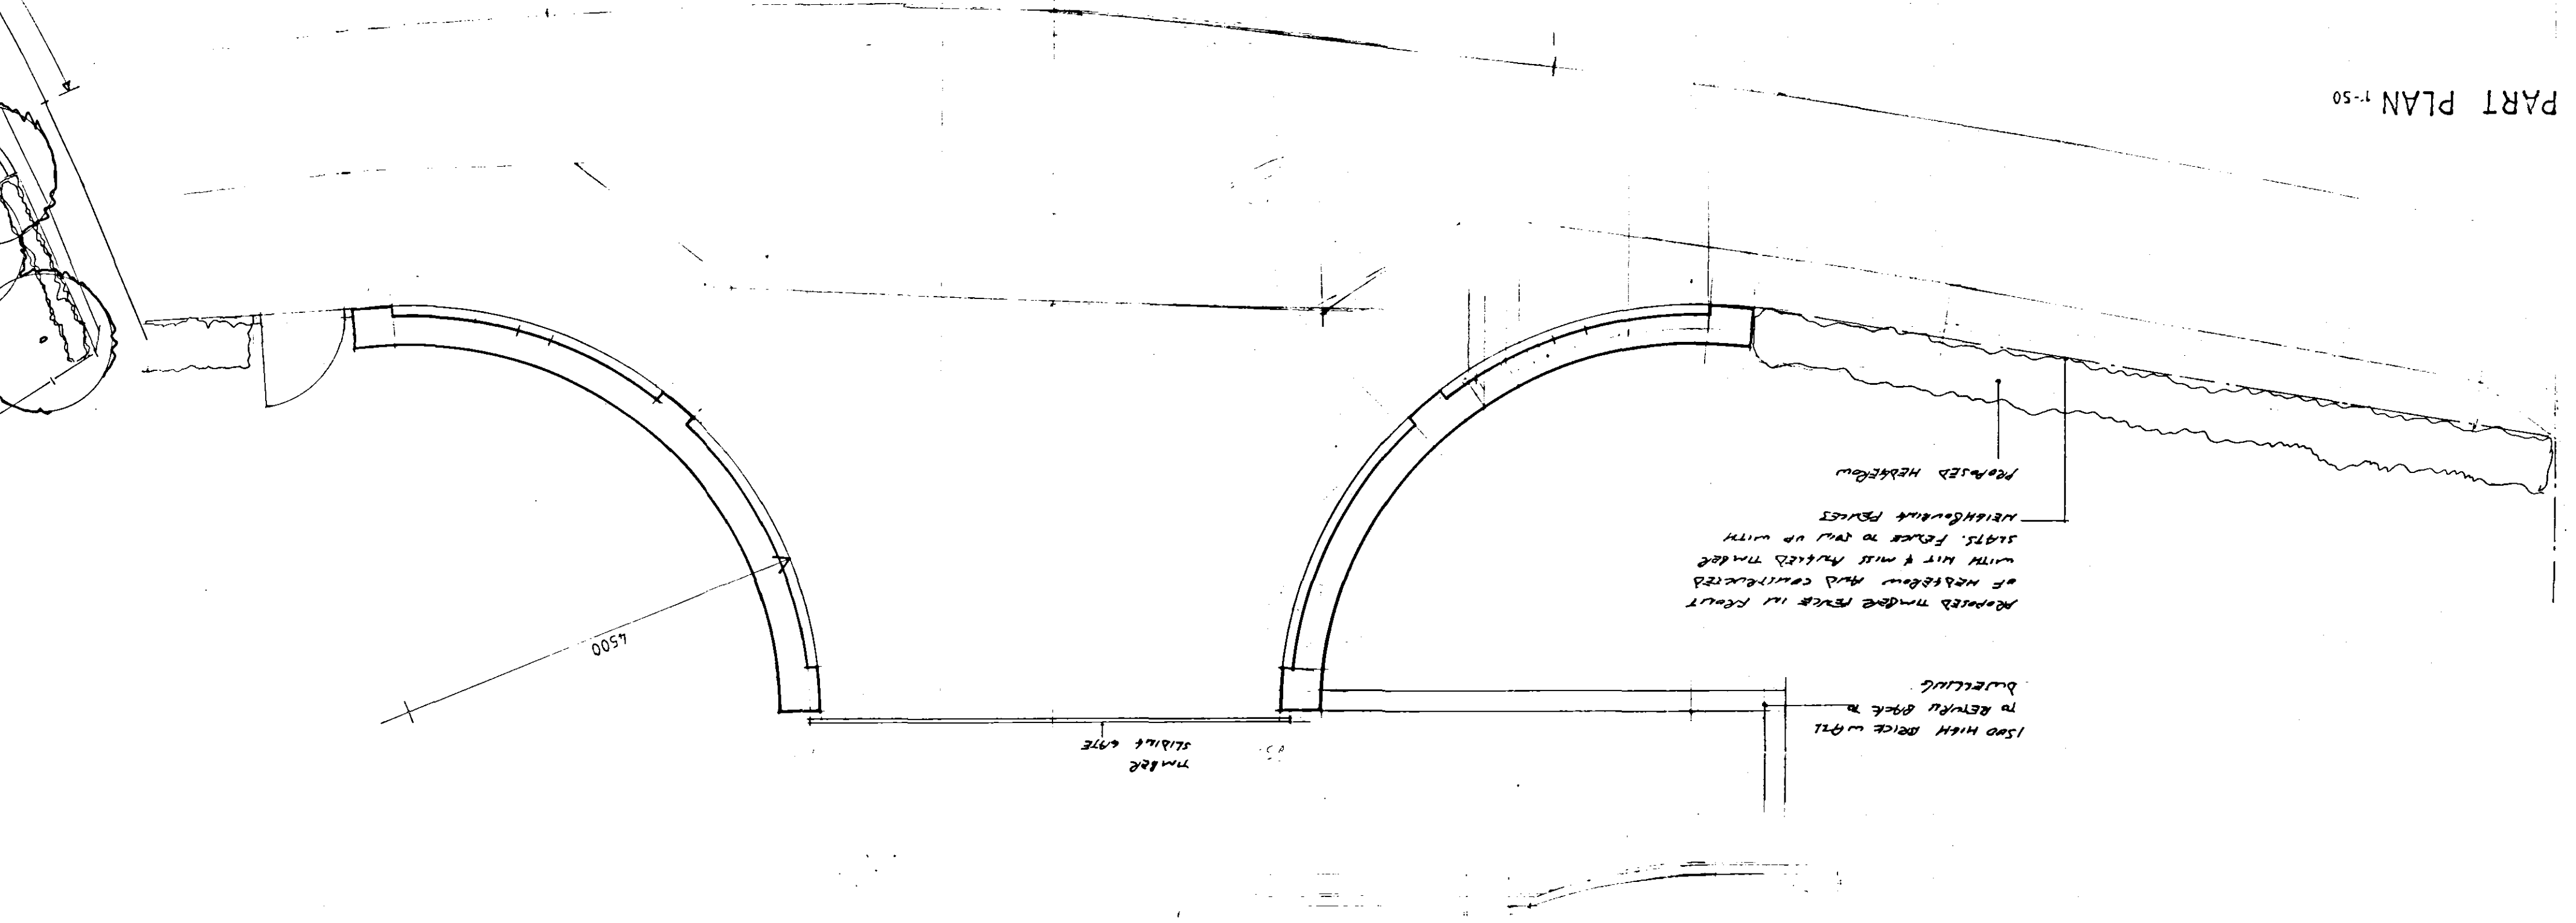

1500 HIGH PRICE WENT
TO GETTING BACK TO
BUTTERFLICK



SECTION 1-50

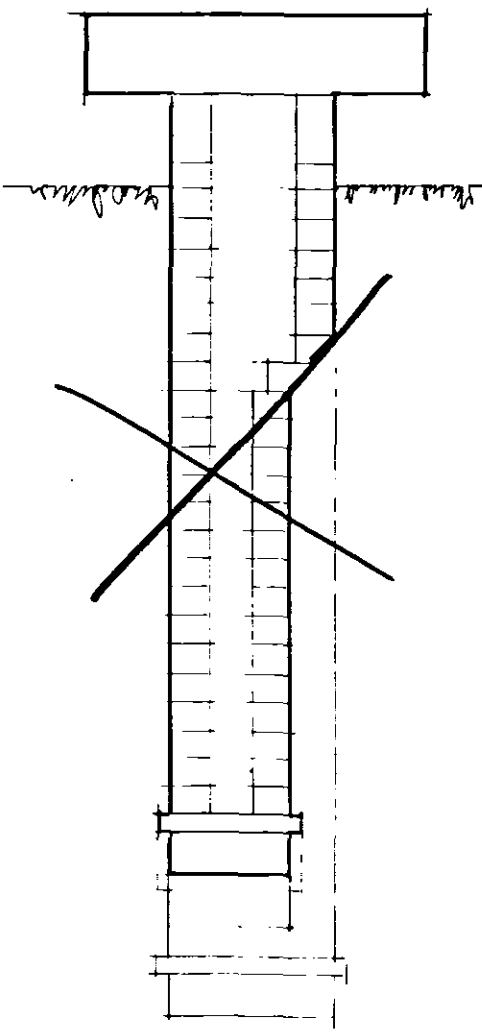

2 course PLYTH
STEEPLES

25
22.24 ~ 24
25.25

NORTH

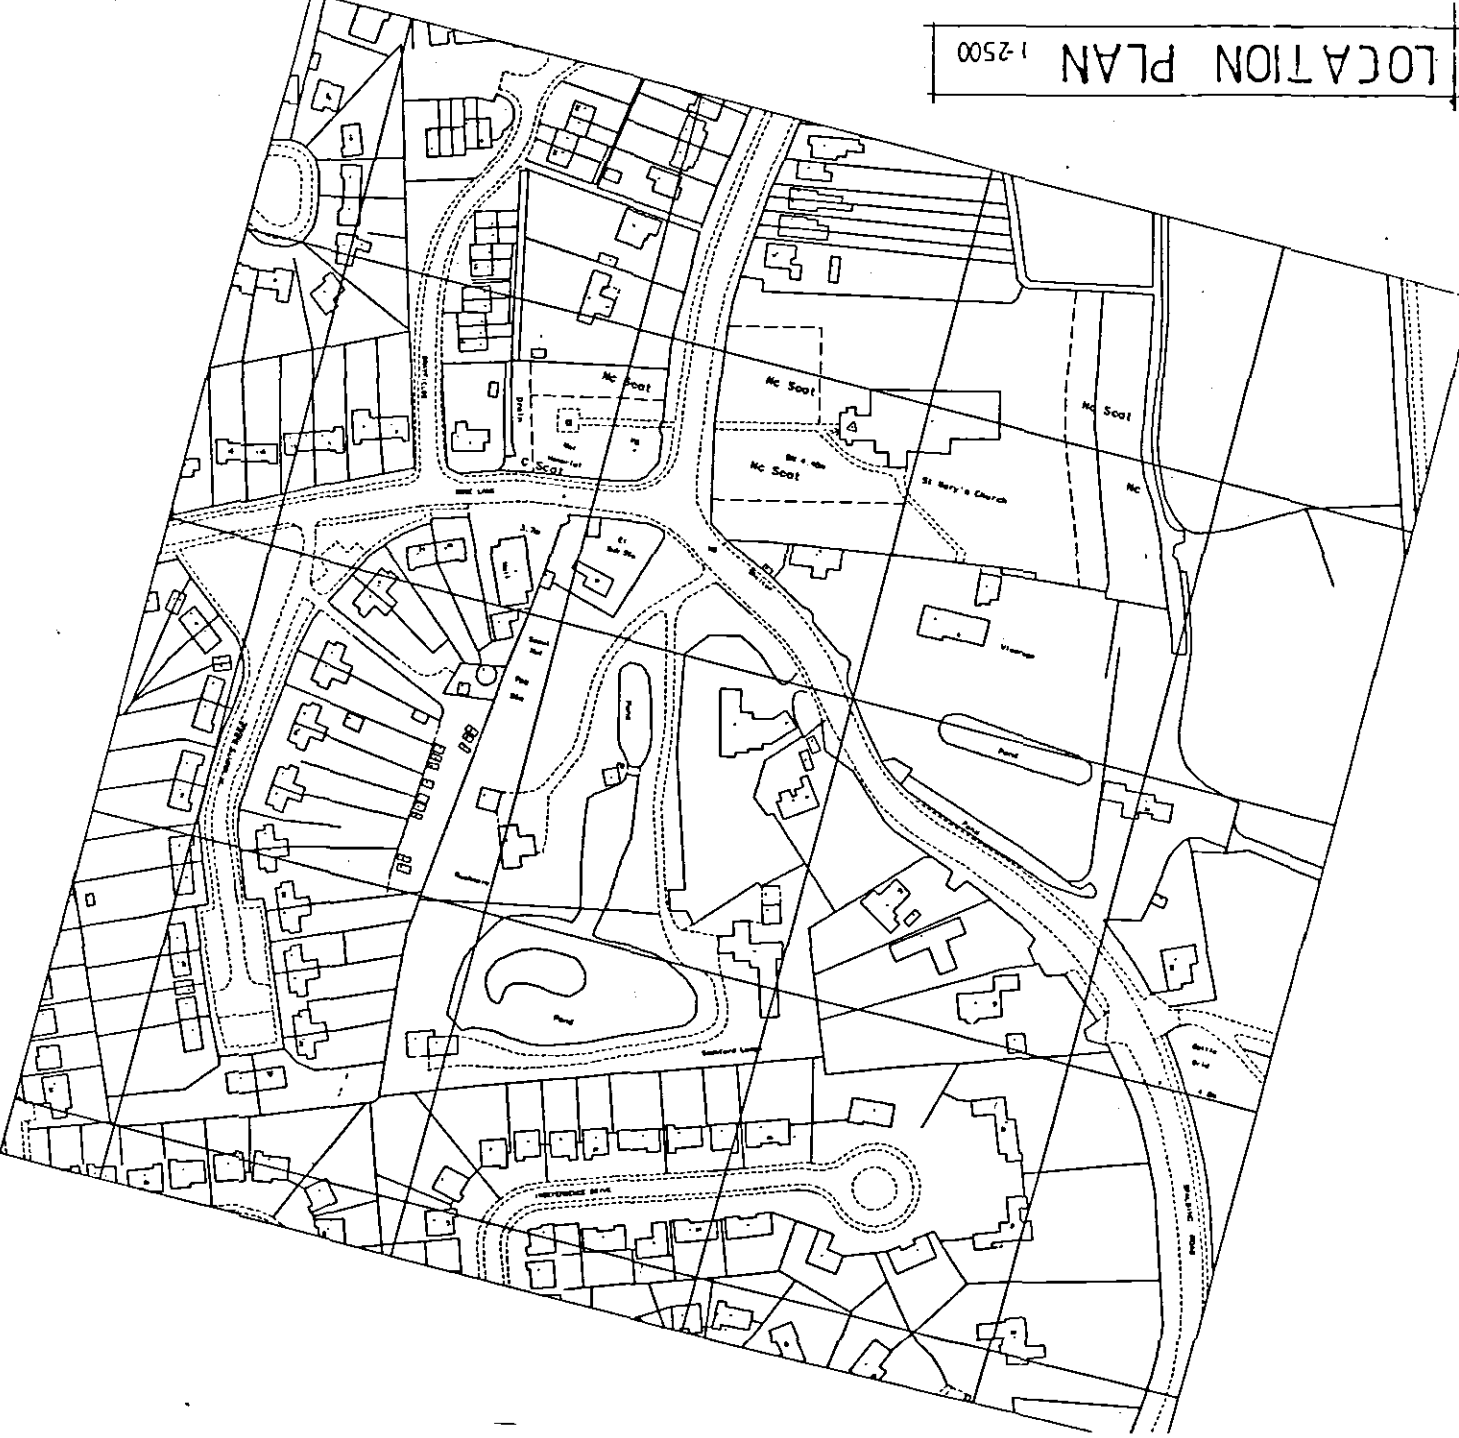 

SITE PLAN 1-200

