




NORTH 1-100

WHITE PVC GARAGE DOORS

STAINED TIMBER ENTRANCE DOOR, STAINED RADIAL BRICK ARCH OVER, STONEWORK TO JAMBS.

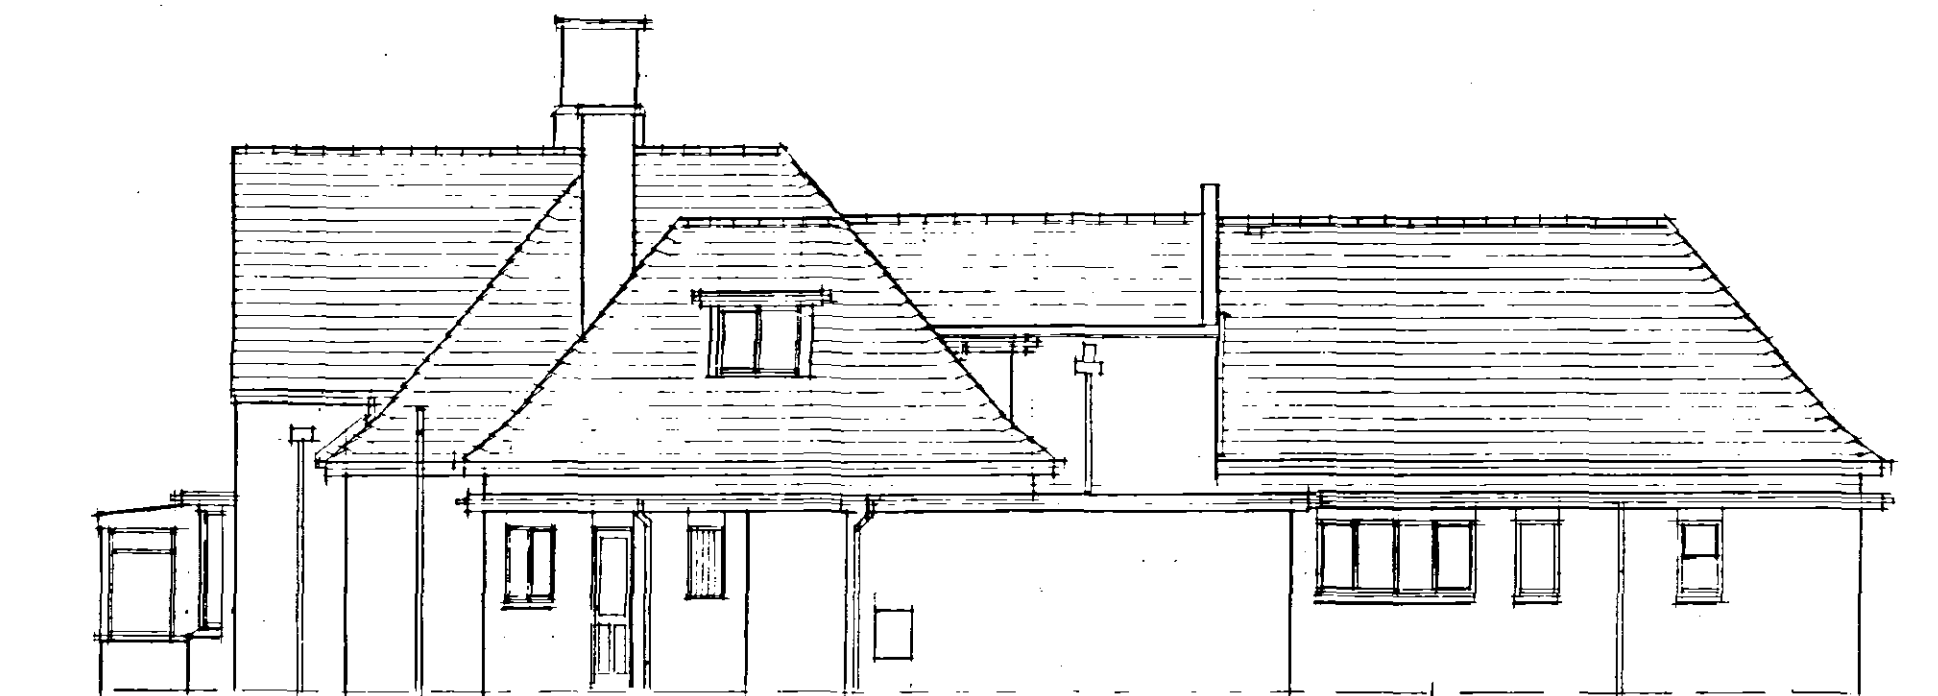

EAST 1-100



SOUTH 1-100




WEST 1-100


MAIN TILE HANGING TO GABLE

STONE GALLERY

DATE STOLE 1957 WITH FEATURE BRICK WIRROUND

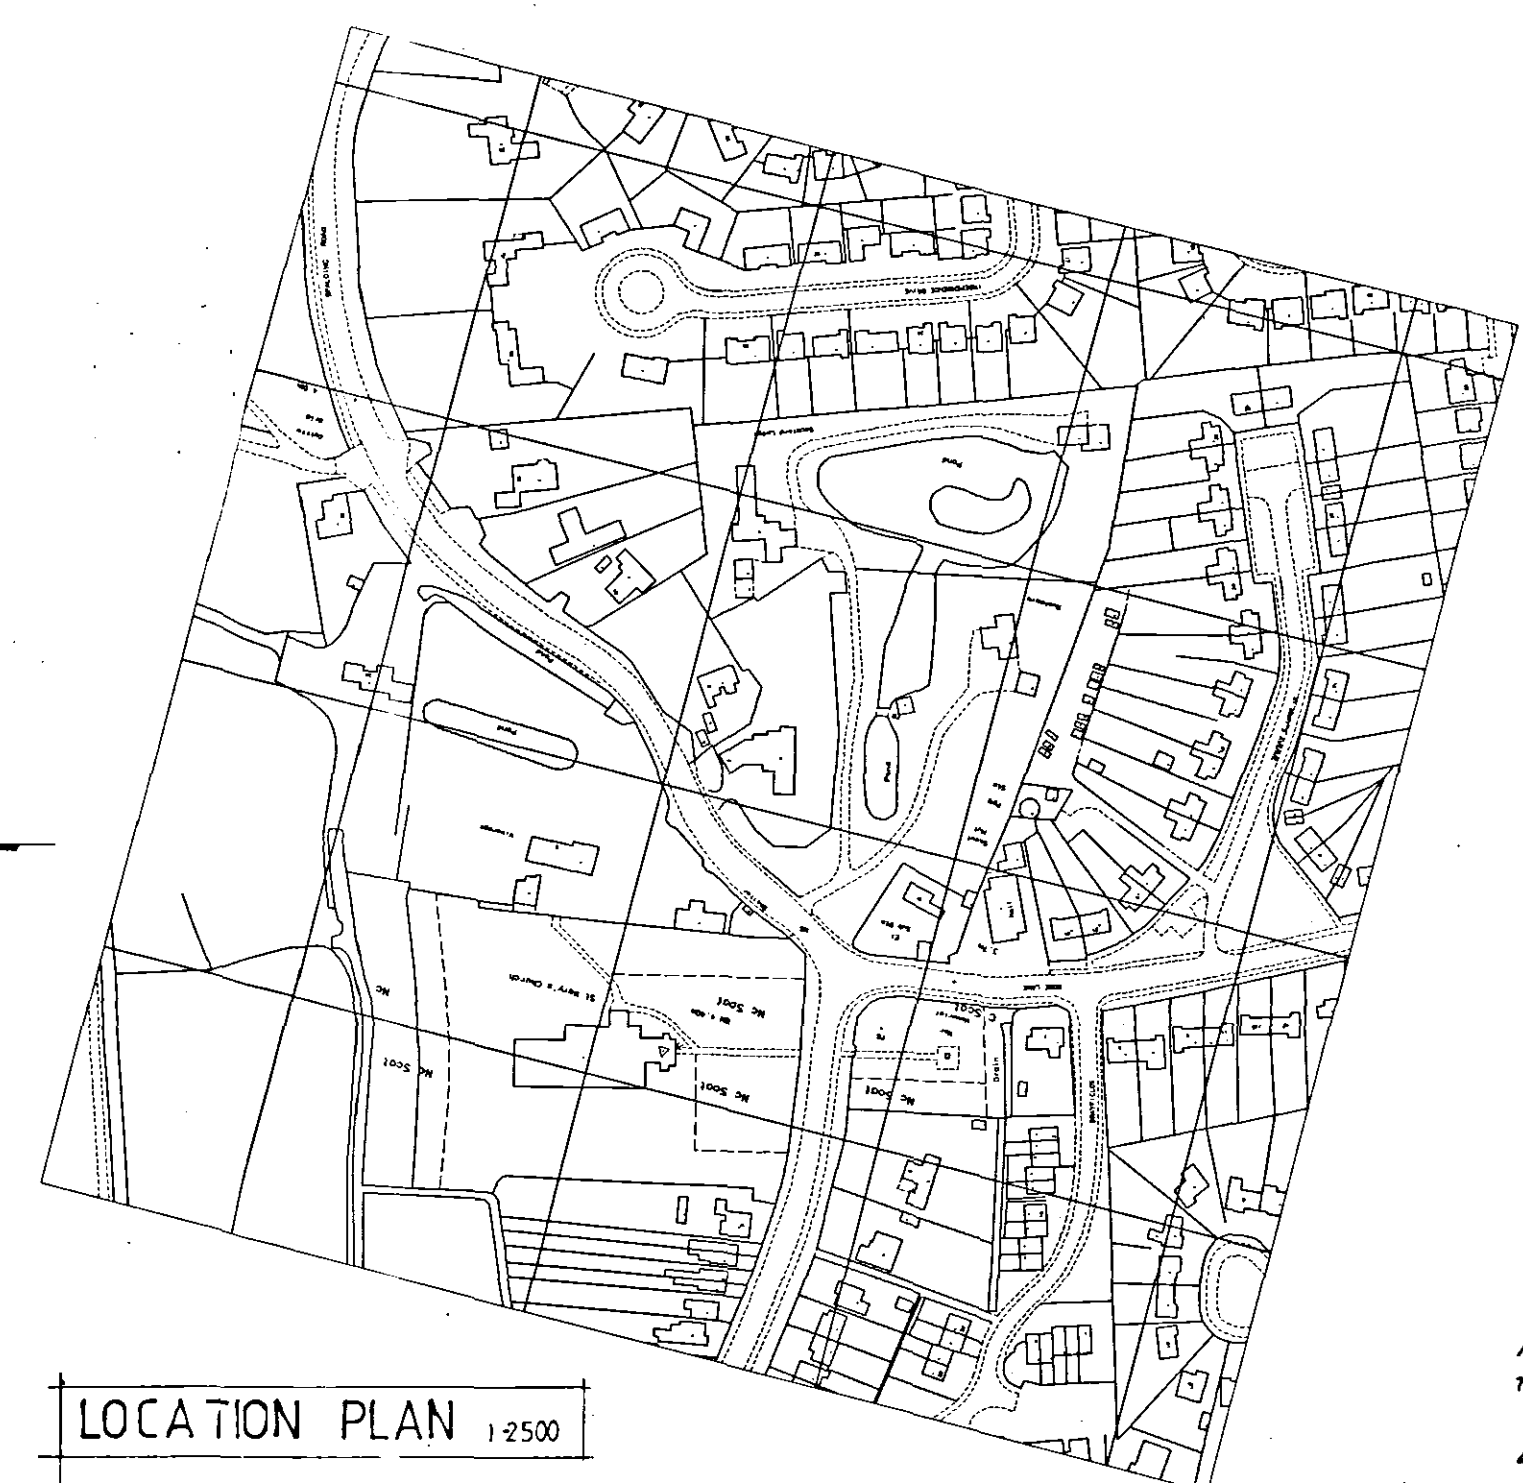

LOCATION PLAN 1-2500

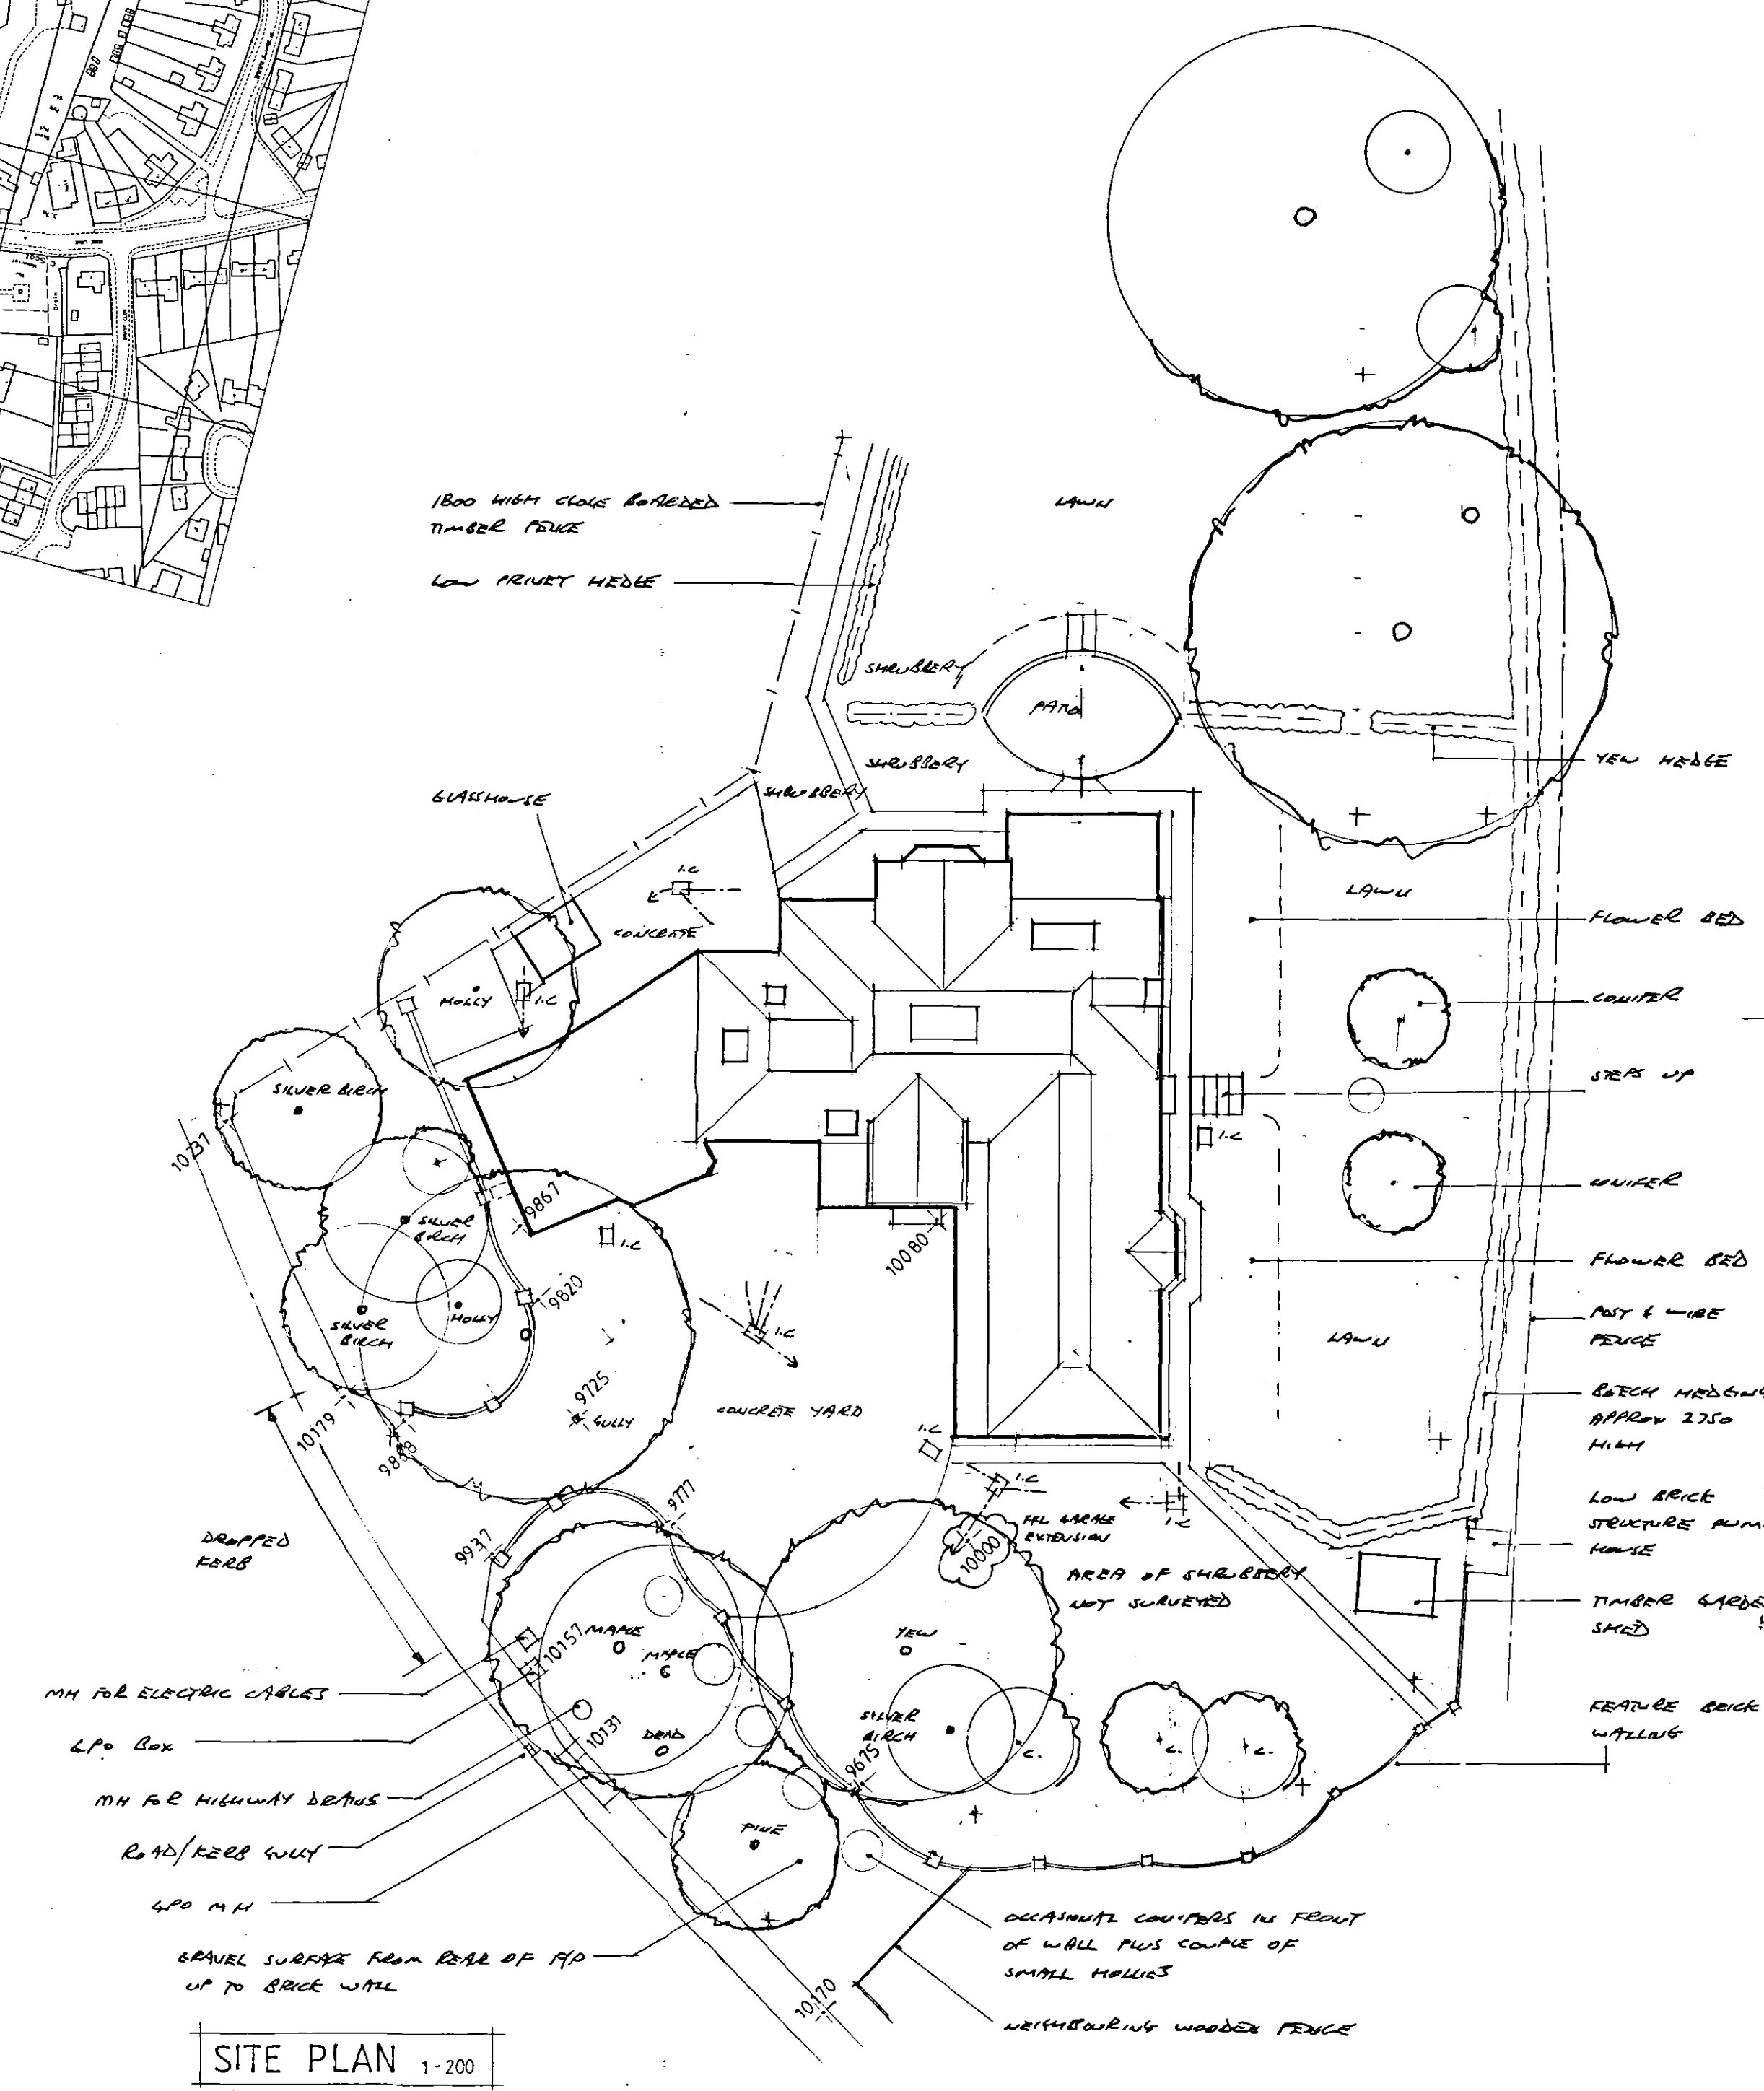

SITE PLAN 1-200

Contractor To Check All Dimensions On Site Before Work Commences.

Rev.	Date	Init.	Revision Details
A	12.12.05	AS	AND NOTES
B	5.5.06	AS	REVISIONS
C	11.5.07	AS	AND REVISED

PODDINGTONS
Architectural Design Consultants

Unit 7, The Flaxmill, Flaxmill Lane, Pinchbeck,
Spalding, Lincs. PE11 3XQ.
Tel: 01775 720866 Fax: 01775 720877

Project:
MR & MRS R BROWNE.
7 SPALDING ROAD, PINCHBECK.
PROPOSED ALTERATIONS & EXTENSION.

Drawing:
ELEVATIONS & SITE PLAN EXISTING

Scale:
AS SHOWN

Drawn:
Date: OCT 2005

Planning:
09 OCT 2007
Ref: 1354/07

MAIN TILE TO ARCHED ROOFS
SHORT VALLEYS AND BRACKET HIPS.

GREY HAZEL WOOD ON WHITE
TIMBER FACIAS & SOFFIT.
HEAVILY OBTAIN DOWNHANGERS.

PLAIN TILE CHIEFS TO CORNER

U.N.O PVC JOINTERY ON PLAIN
TILE CILL (LEADED LIGHTS)

WHITE RAMBER CONSERVATORY WITH
POLYCARBONATE ROOF.

ENTRANCE PORCH STAINED TIMBER

1800 HIGH CLOSE BARBED
TIMBER FENCE

LOW PRINCEY HEDGE

GLASSHOUSE

CONCRETE

CONCRETE

CONCRETE

CONCRETE

CONCRETE

CONCRETE

CONCRETE

CONCRETE

CONCRETE

CONCRETE

CONCRETE