
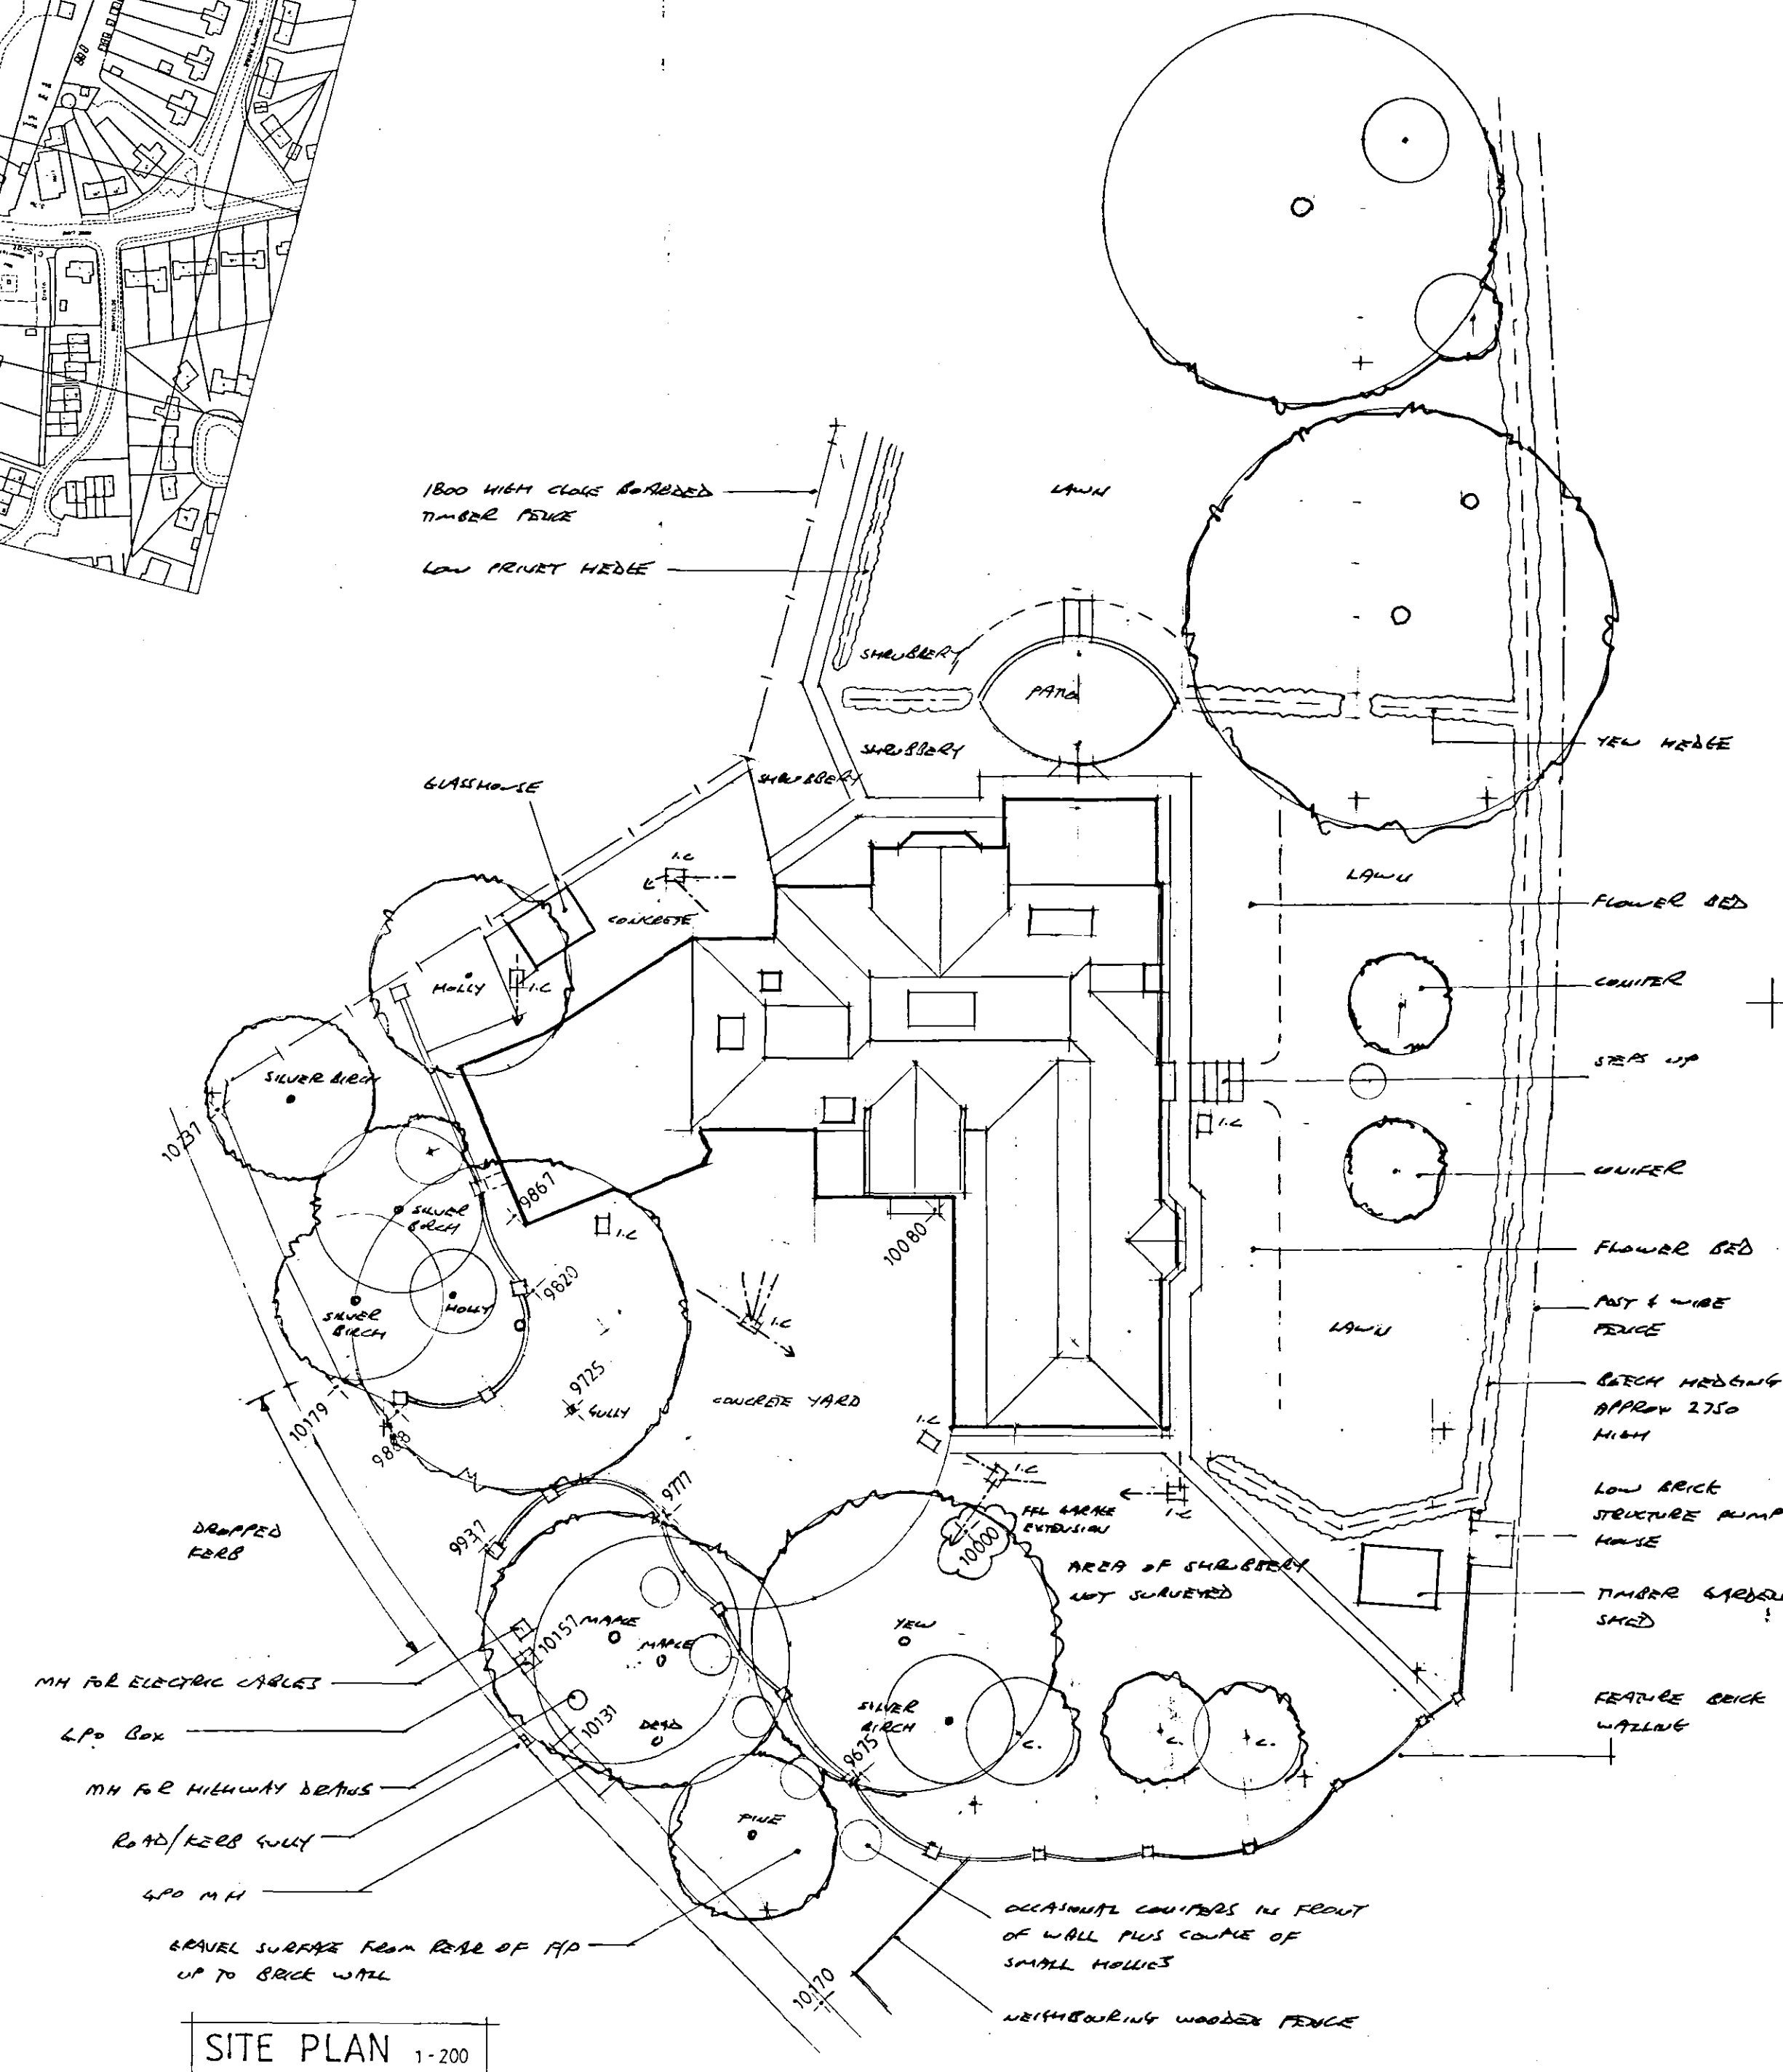
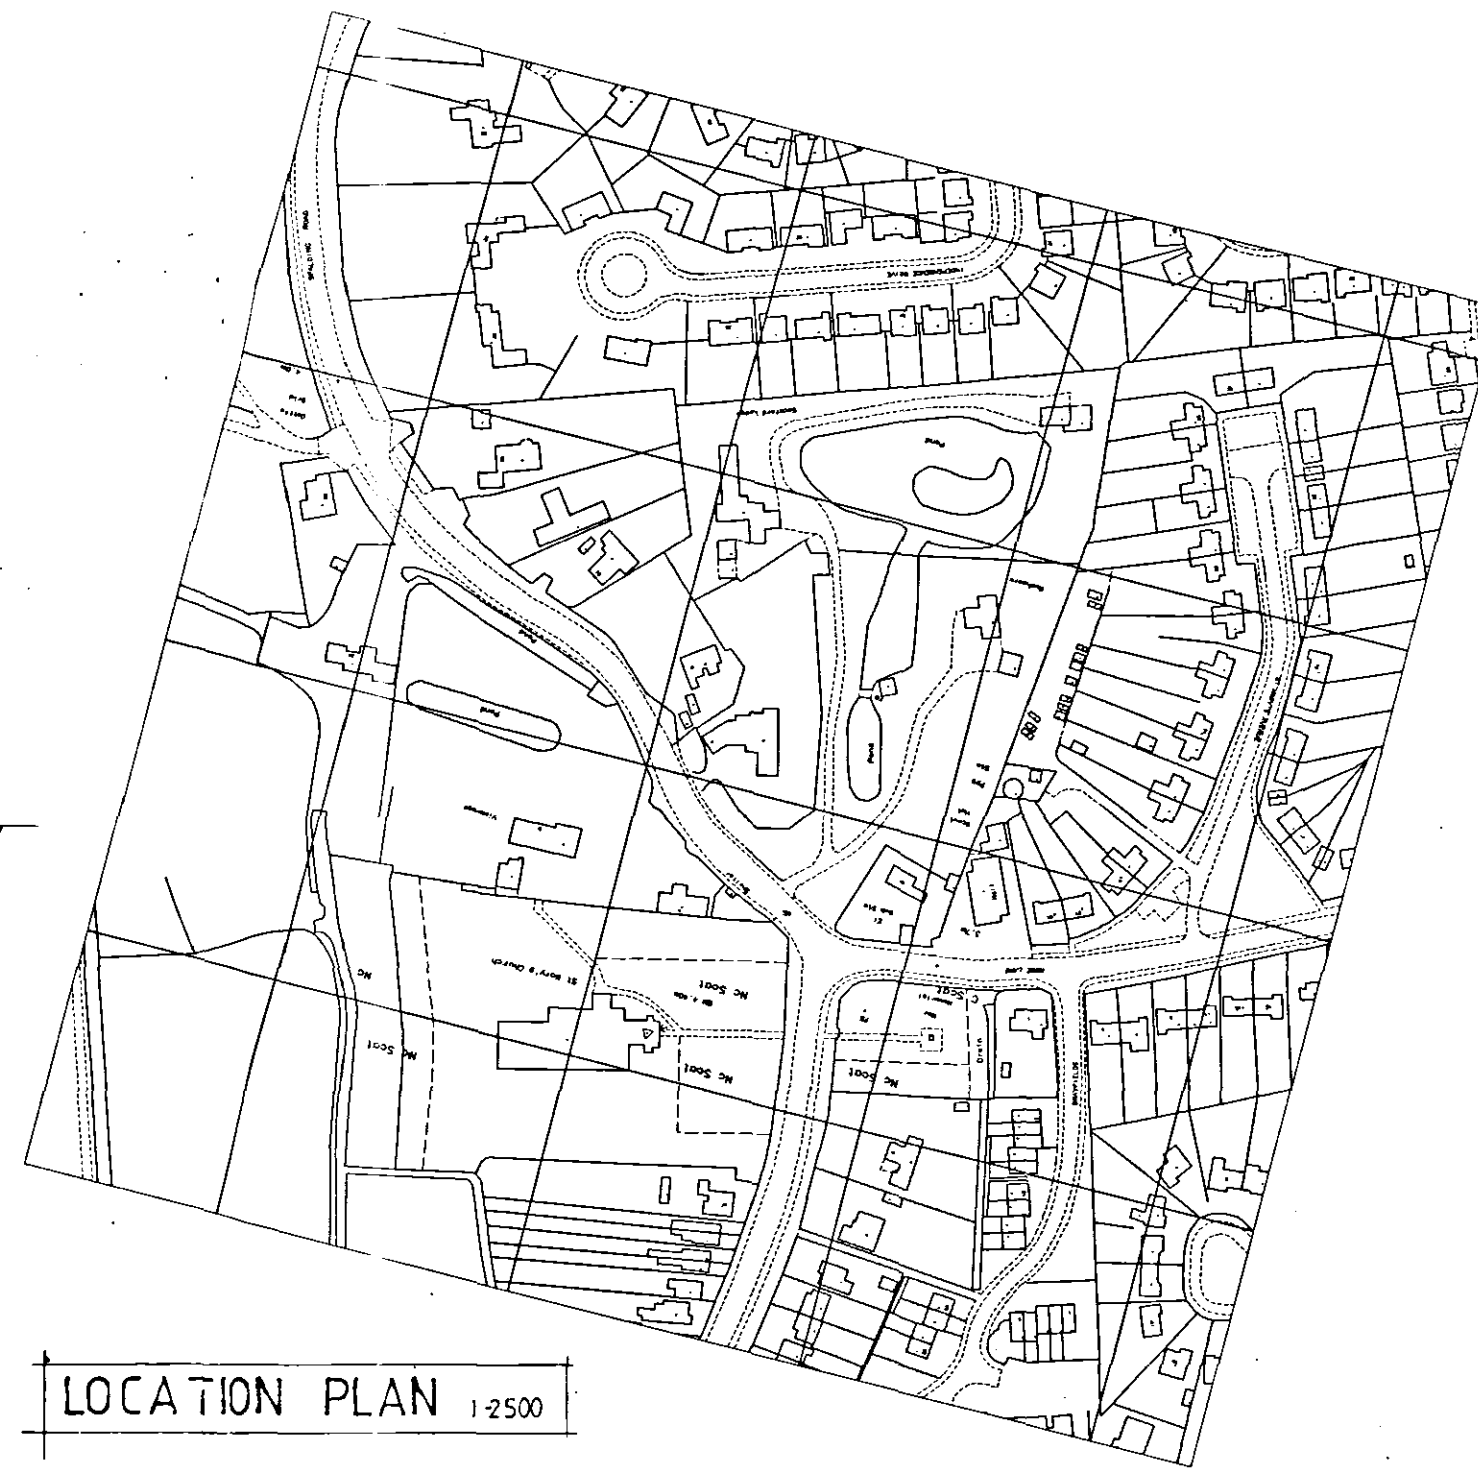


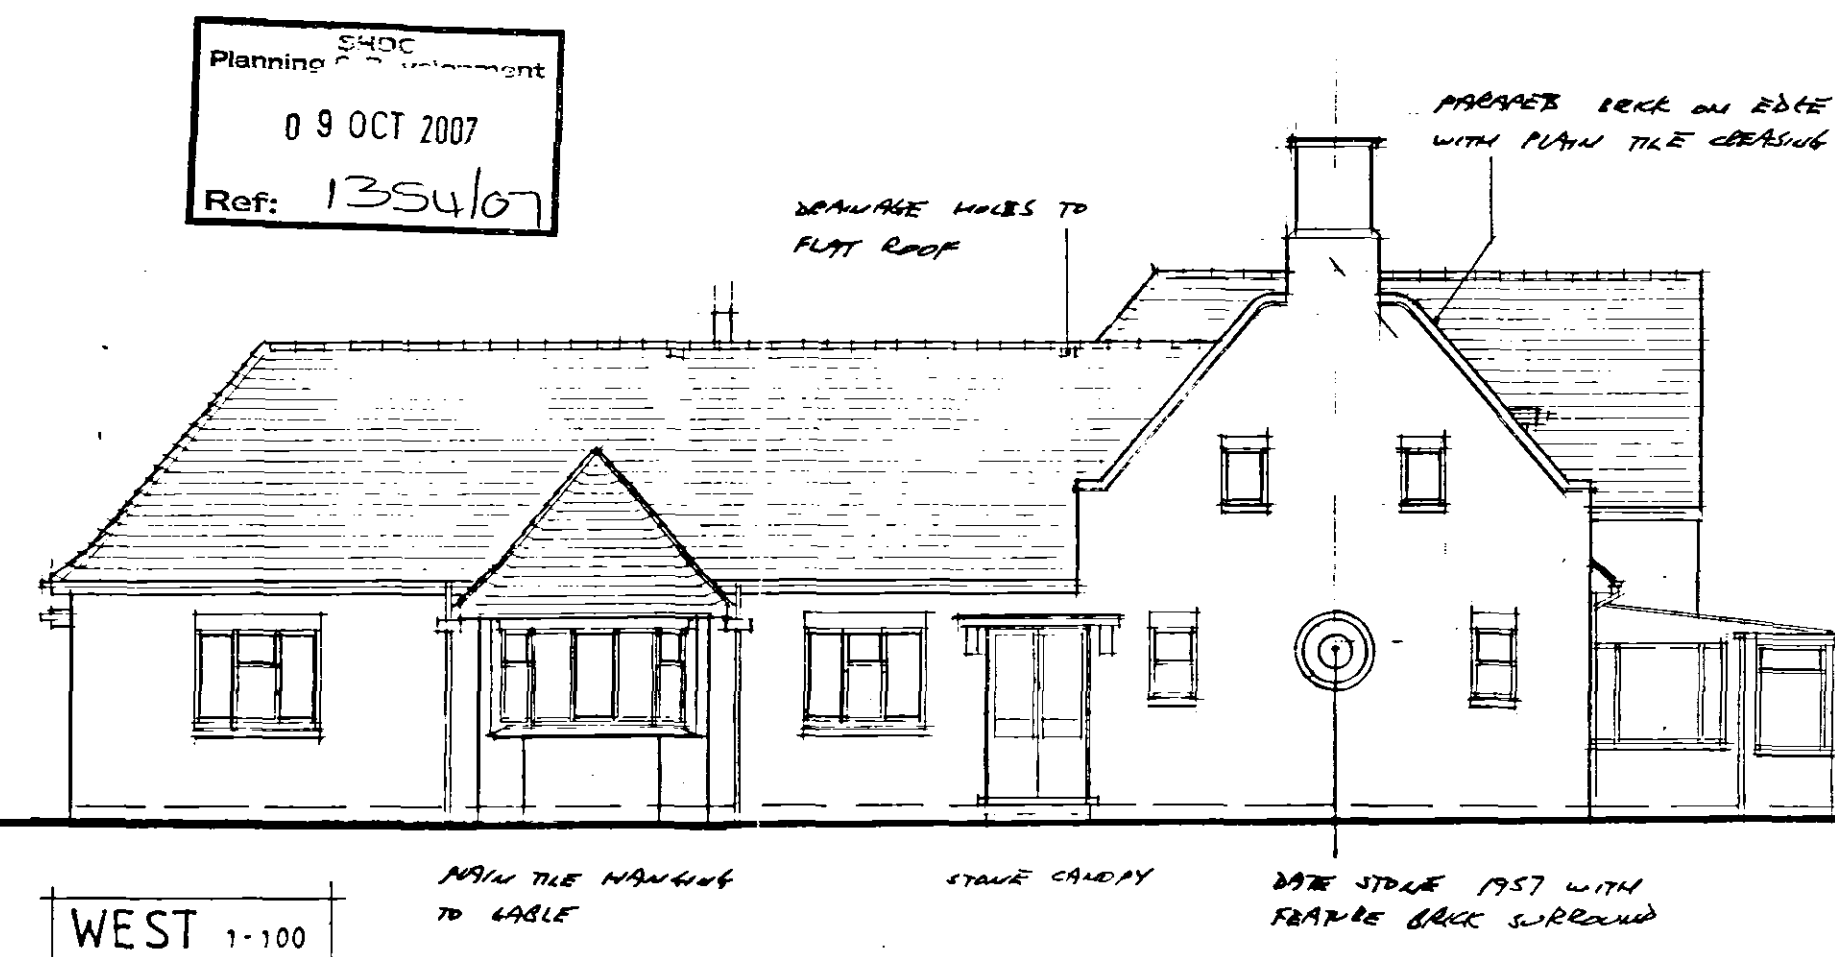

|   |       |                       |                  |
|---|-------|-----------------------|------------------|
| Contractor To Check All Dimensions On Site Before Work Commences.   |       |                       |                  |
| Rev.   | Date  | Init.                 | Revision Details |
| A   | 12.26 | AS                    | AND LATER        |
| B   | 5.56  | AS                    | PLANNING PERMIT  |
| C   | 11.27 | AS                    | AND REVISED      |
| <b>PODDINGTONS</b><br>Architectural Design Consultants<br>Unit 7, The Flaxmill, Flaxmill Lane, Pinchbeck,<br>Spalding, Lincs. PE11 3XQ.<br>Tel: 01775 720866 Fax: 01775 720877 |       |                       |                  |
| Project:<br>MR & MRS R BROWNE.<br>7 SPALDING ROAD, PINCHBECK.<br>PROPOSED ALTERATIONS &<br>EXTENSION.                                                                          |       |                       |                  |
| Drawing:<br>ELEVATIONS & SITE PLAN EXISTING   |       |                       |                  |
| Scale:<br>AS SHOWN   |       | Drawing No.<br>3242-3 |                  |
| Date: OCT 2005   |       | Rev. A B C            |                  |

SHDC  
Planning Permission  
09 OCT 2007  
Ref: 1354/07