




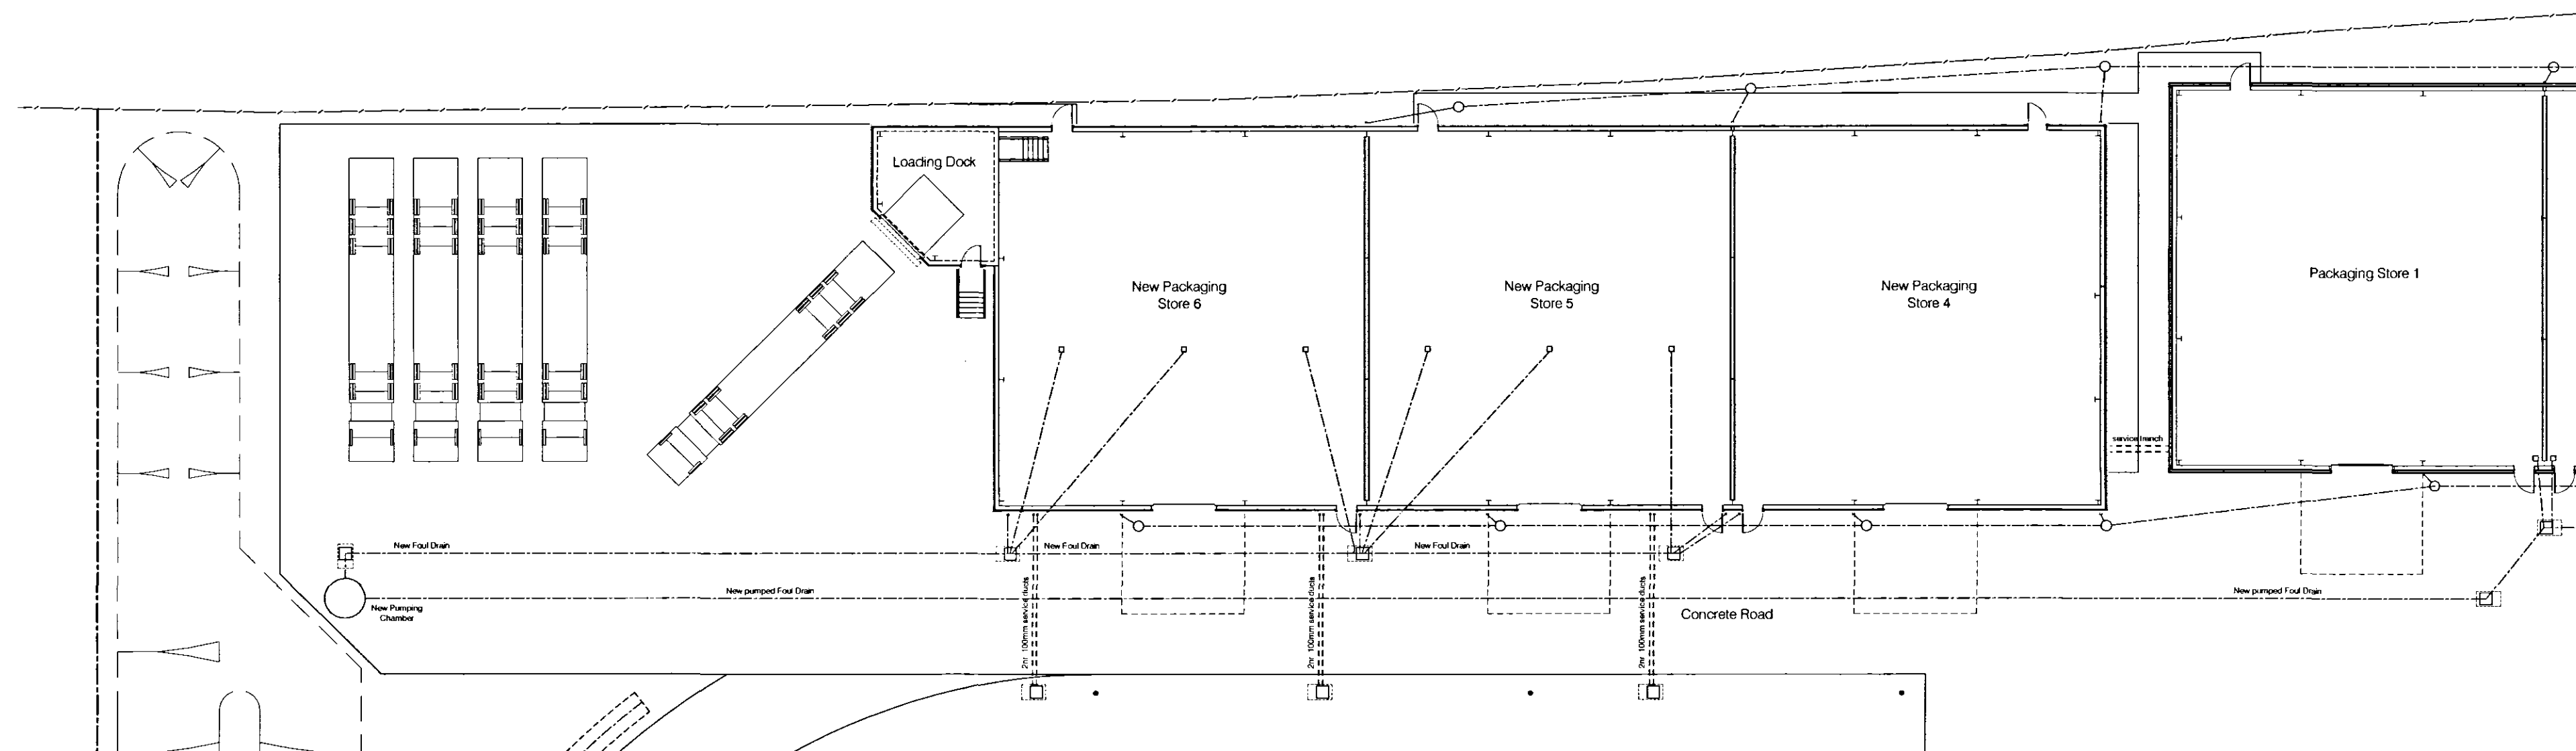


SITE PLAN NEW PACKAGING STORES (refer to dwg.03) Scale 1:250

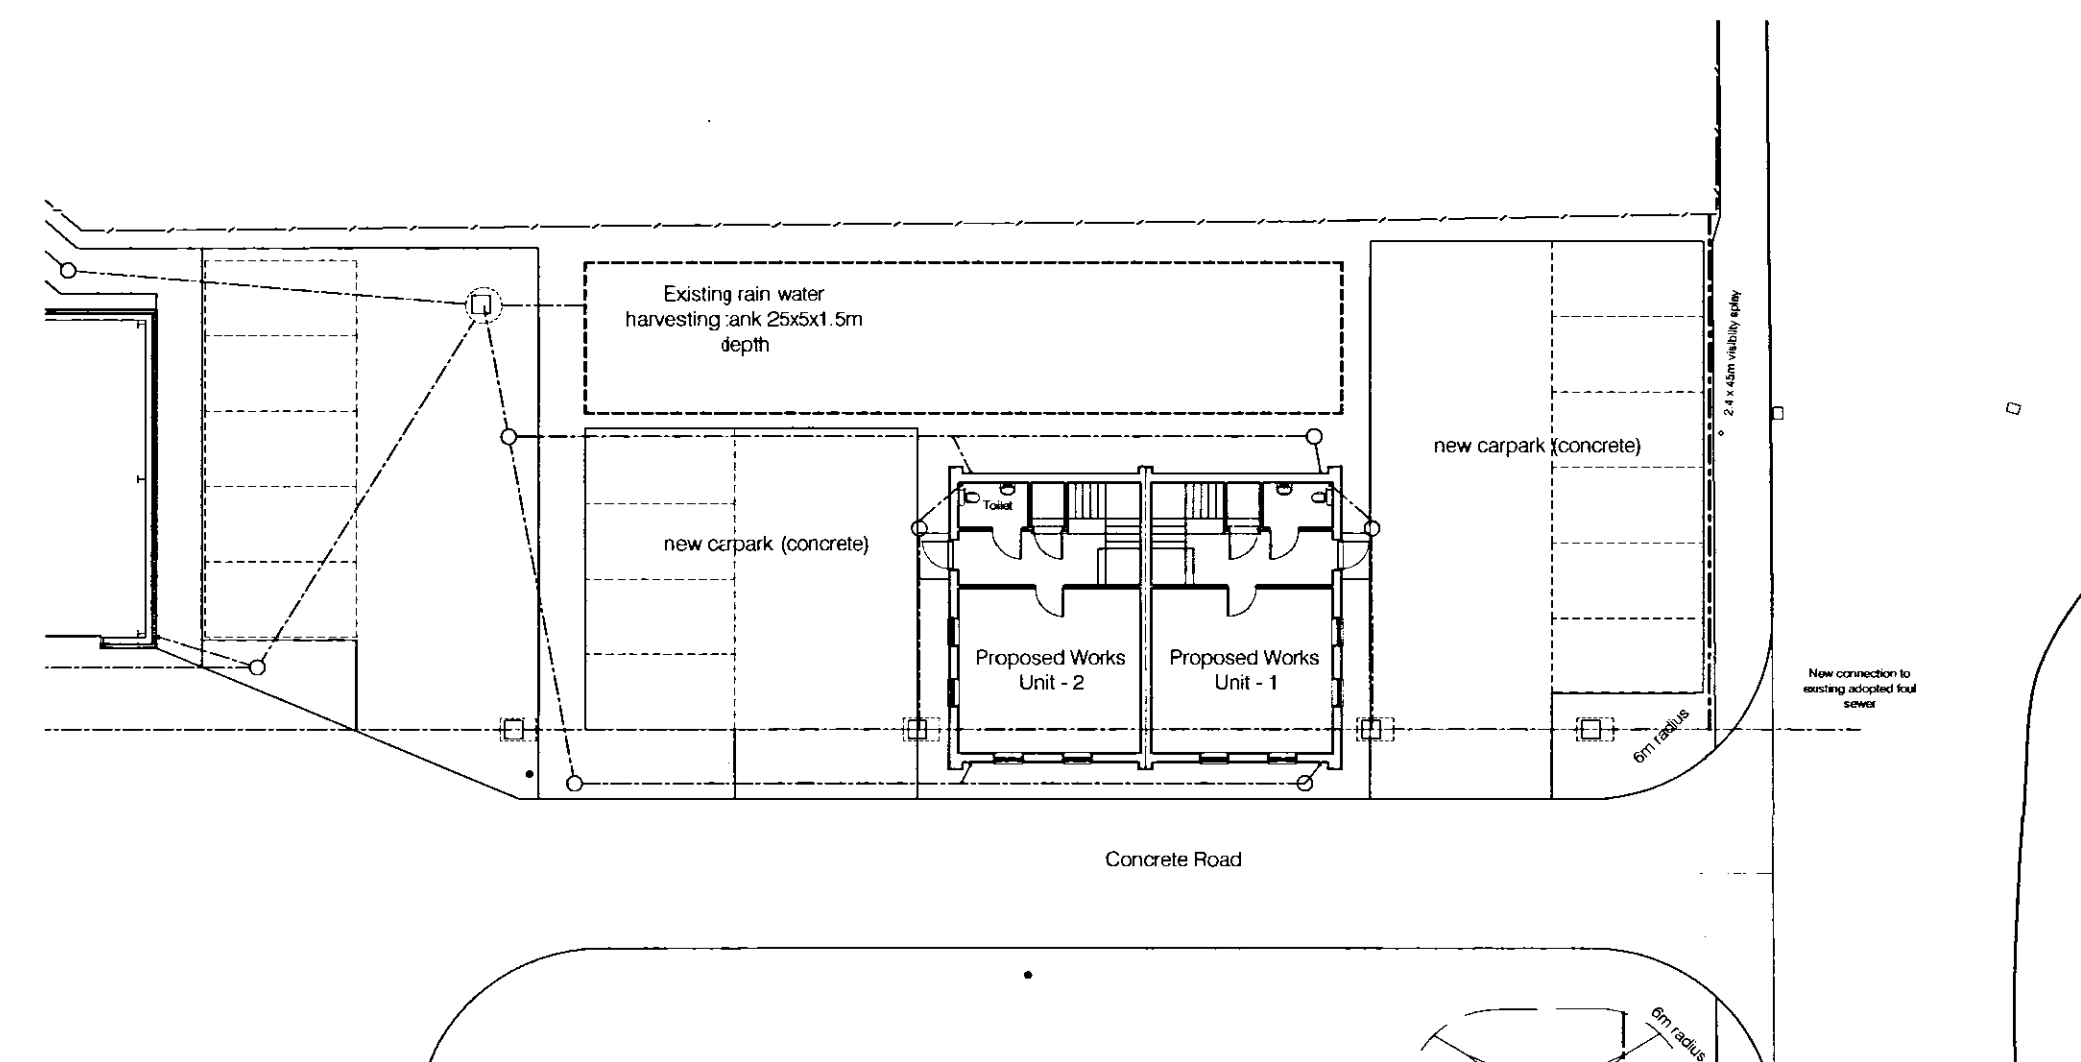

SITE PLAN NEW OFFICE UNIT (refer to dwg.05) Scale 1:250

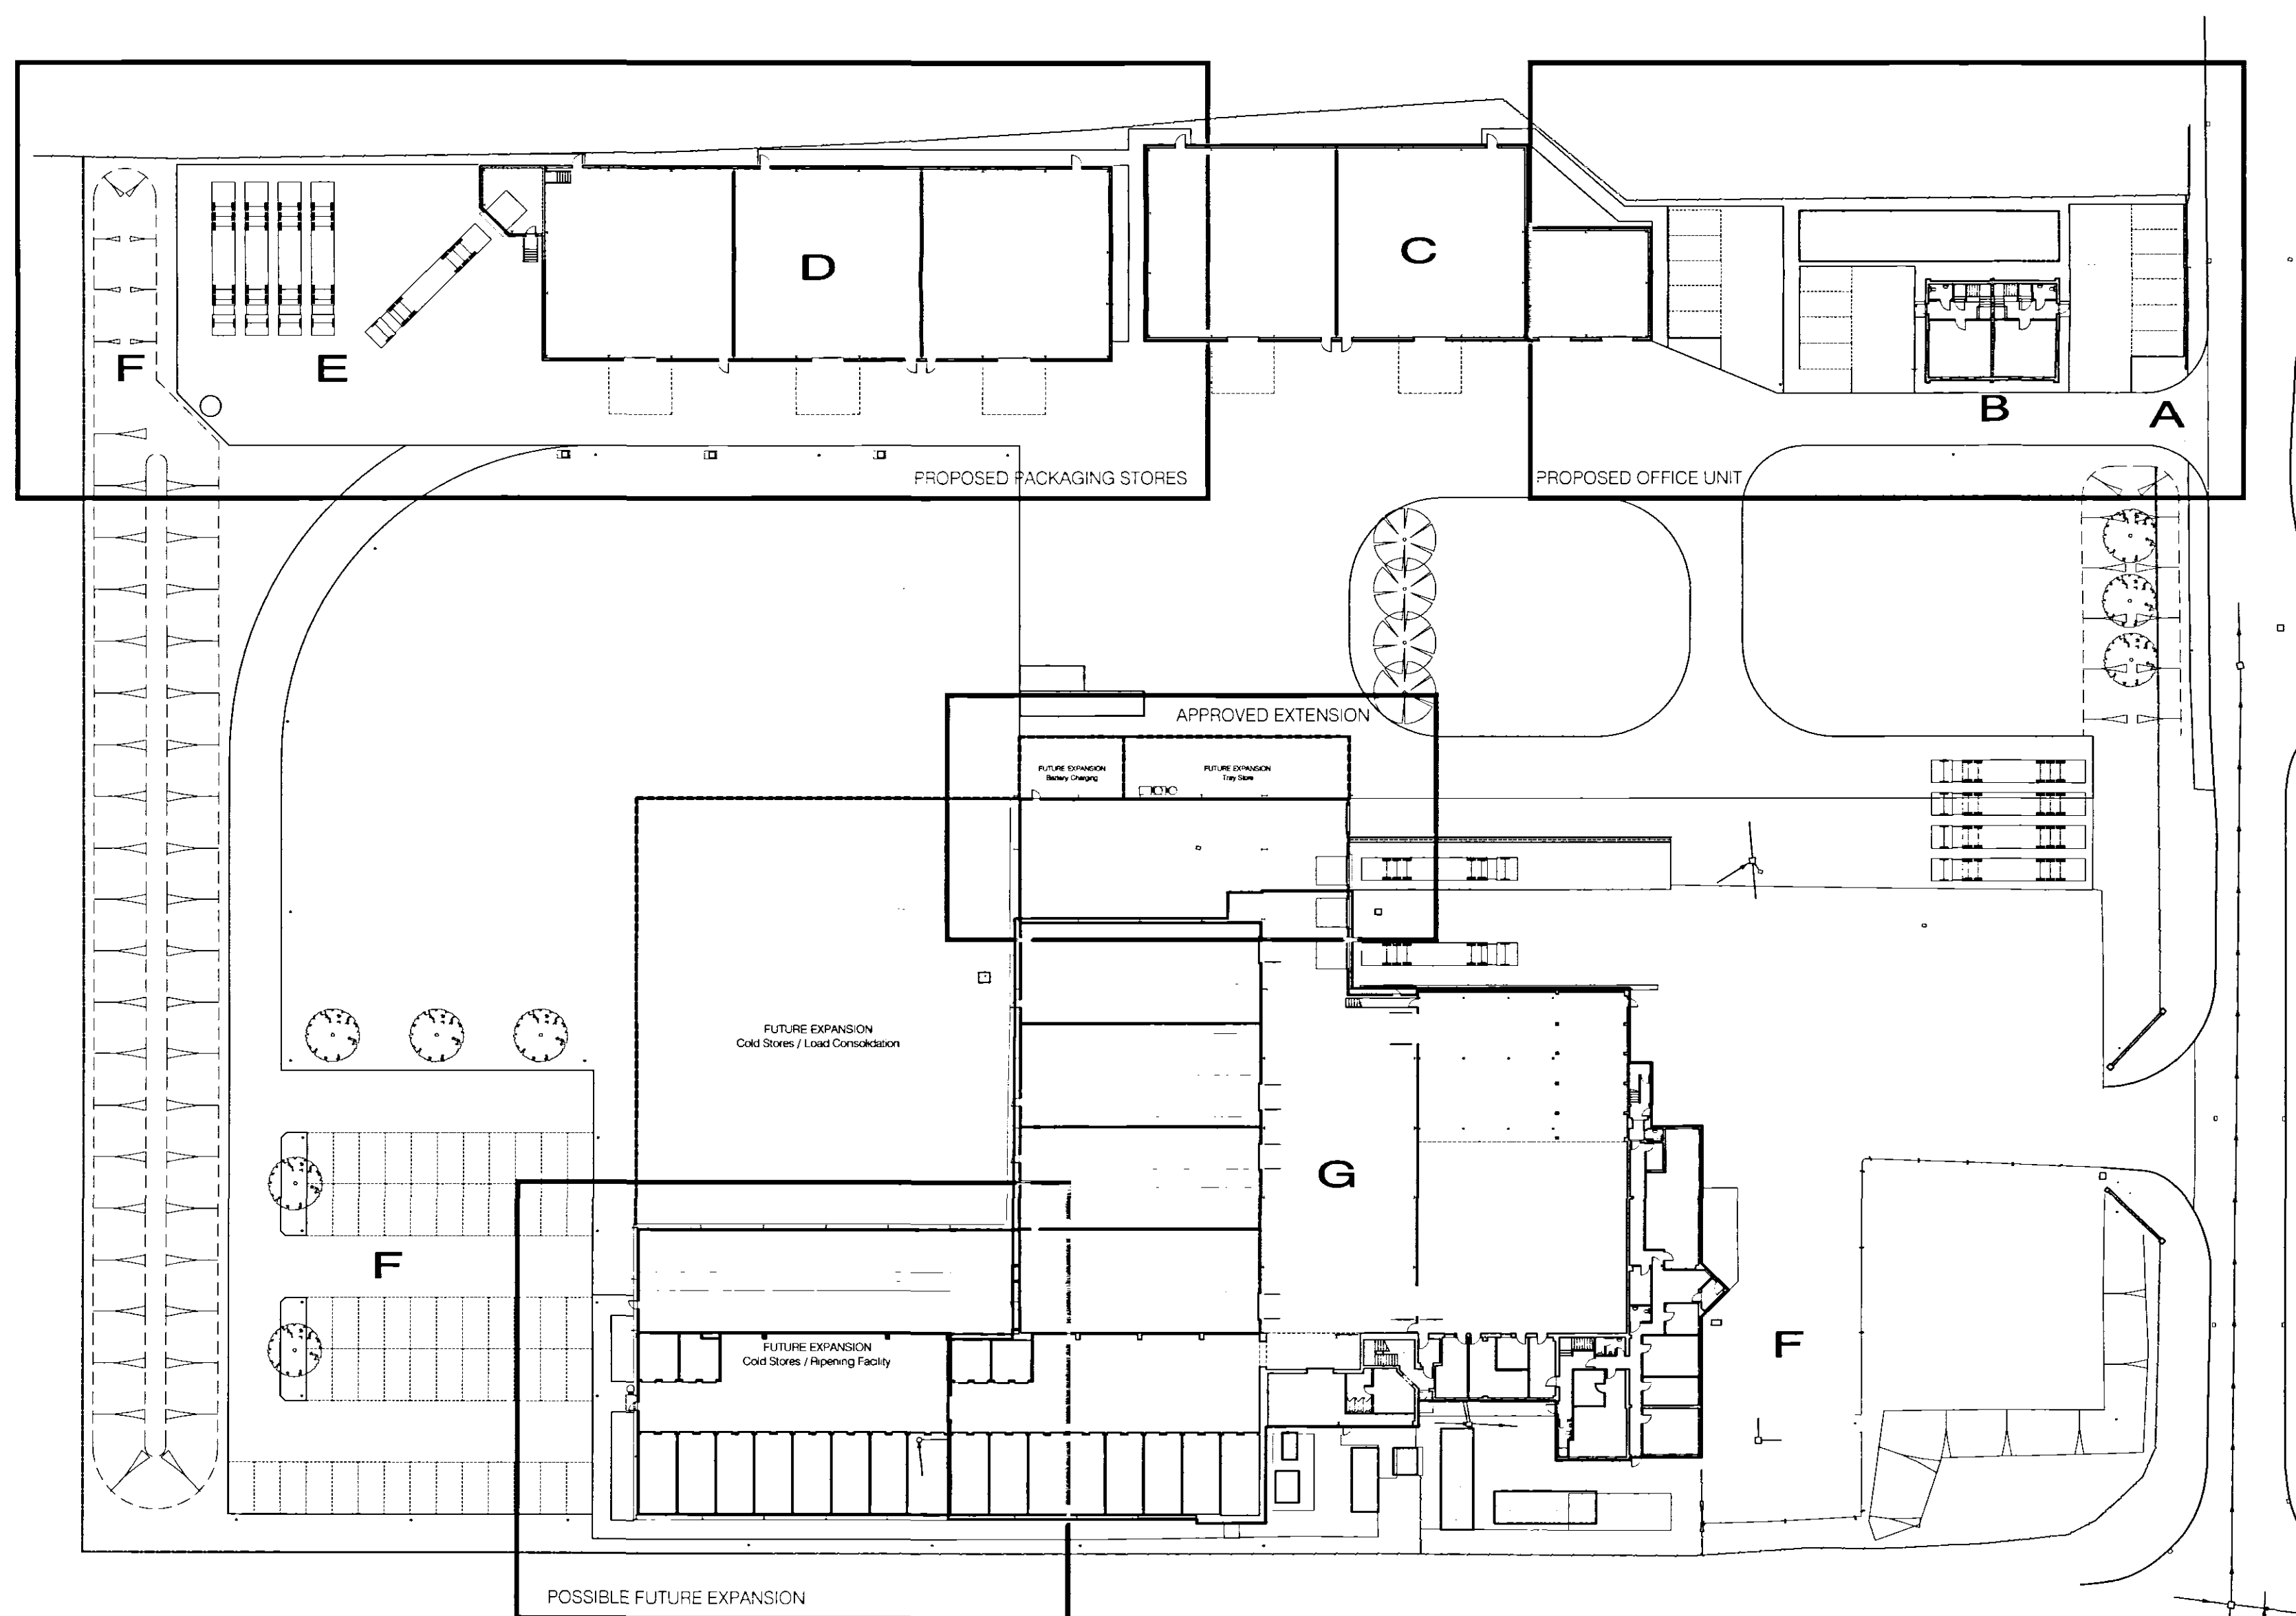

BLOCK PLAN Scale 1:500

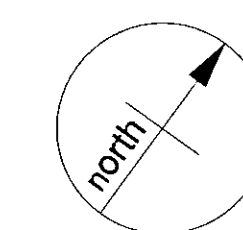

Block Plan Key:

-  Grey hatch indicates existing buildings
-  Yellow hatch indicates proposed new buildings
- A** Existing Vehicular access
- B** Proposed new office unit - refer to dwg.05
- C** Recently constructed packaging stores
- D** Proposed additional packaging stores - refer to dwgs 03 and 04
- E** Proposed additional lorry turning area
- F** Existing bank re-modelled
- G** Pack House and Ripening Units
- F** Existing car park

**DETERMINED
PLAN**

SHDC
Planning & Development
06 OCT 2005
Ref: 1372/05

The Design Partnership
The Design Partnership (Ely) Ltd.
100 High Street, Chatteris,
Cambridgeshire PE16 6NN
Tel: 01354 693111
Fax: 01354 694672

Job Title
Proposed Additional Packaging Stores and
Two Storey Office Unit, Stephenson Avenue
Spalding, for Malet Azoulay
Drawing Title
PHASE 5
Site Plan / Block Plan

Date	Scale	Dwn	Dwg. No.	Rev.
Sept 05	1:250/500	pd	MA-218-02	