



This drawing is copyright and may not be altered, traced, copied, photographed or used for any purpose other than that for which it is issued without written permission from Jonathon Hartley.

Revisions:

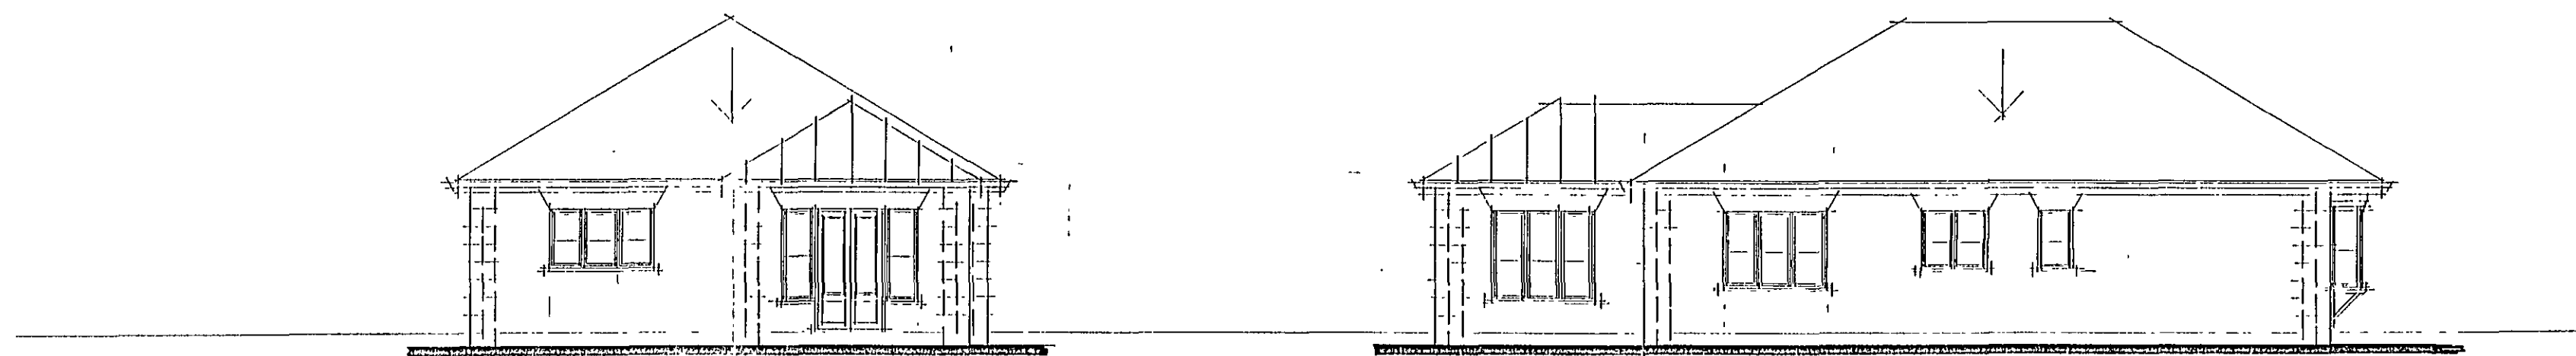

REAR ELEVATION

SIDE ELEVATION

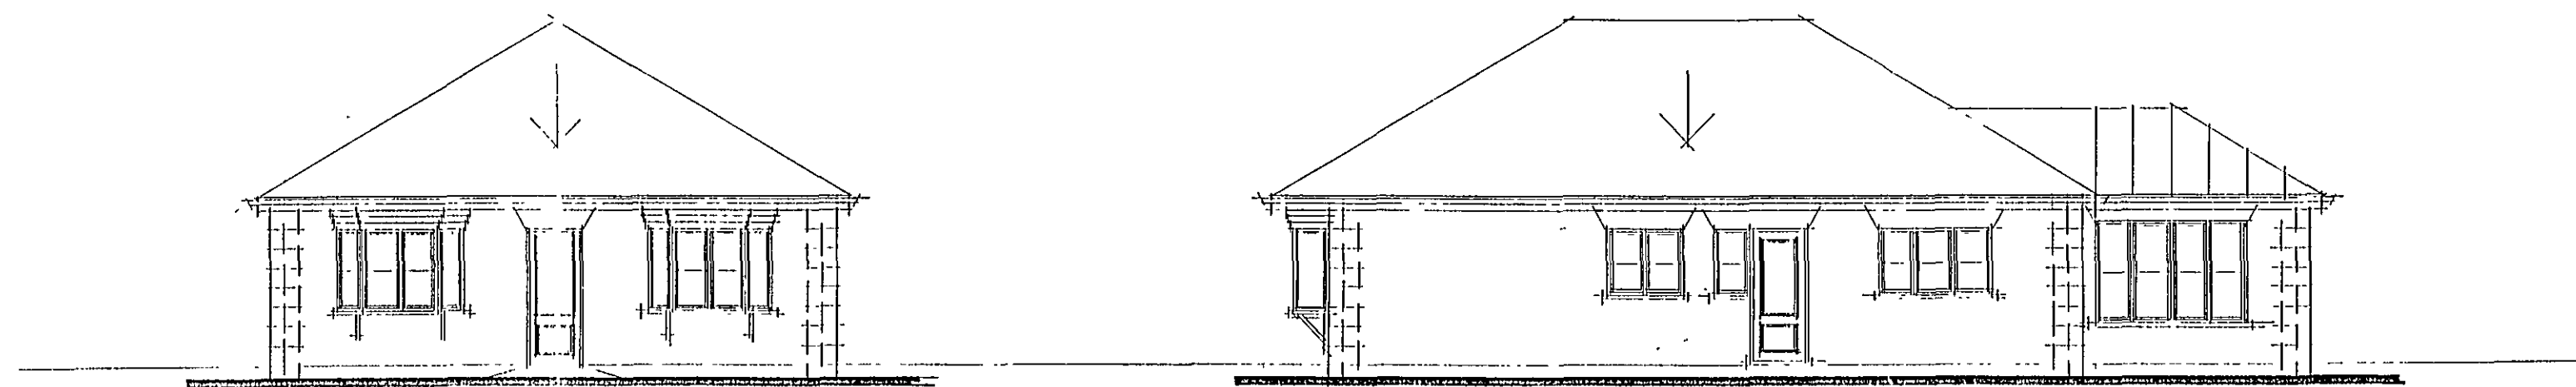

FRONT ELEVATION

SIDE ELEVATION


JONATHON HARTLEY
THE OLD CURIOSITY SHOP
28 ST PETER'S STREET
STAMFORD
LINCOLNSHIRE
PE9 2PF

TEL 01780 757550
FAX 01780 757599
MOB 07818 437098


Job - John M. Allen Transport Ltd
Cuckoo Bridge
Spalding
Lincs
PE11 3JY

Proposed Workers Dwelling

Scale - 1:100 & 1:500
Date - 01/10/2007
Drawn By J.H.
Job no. AII/07/0263-1

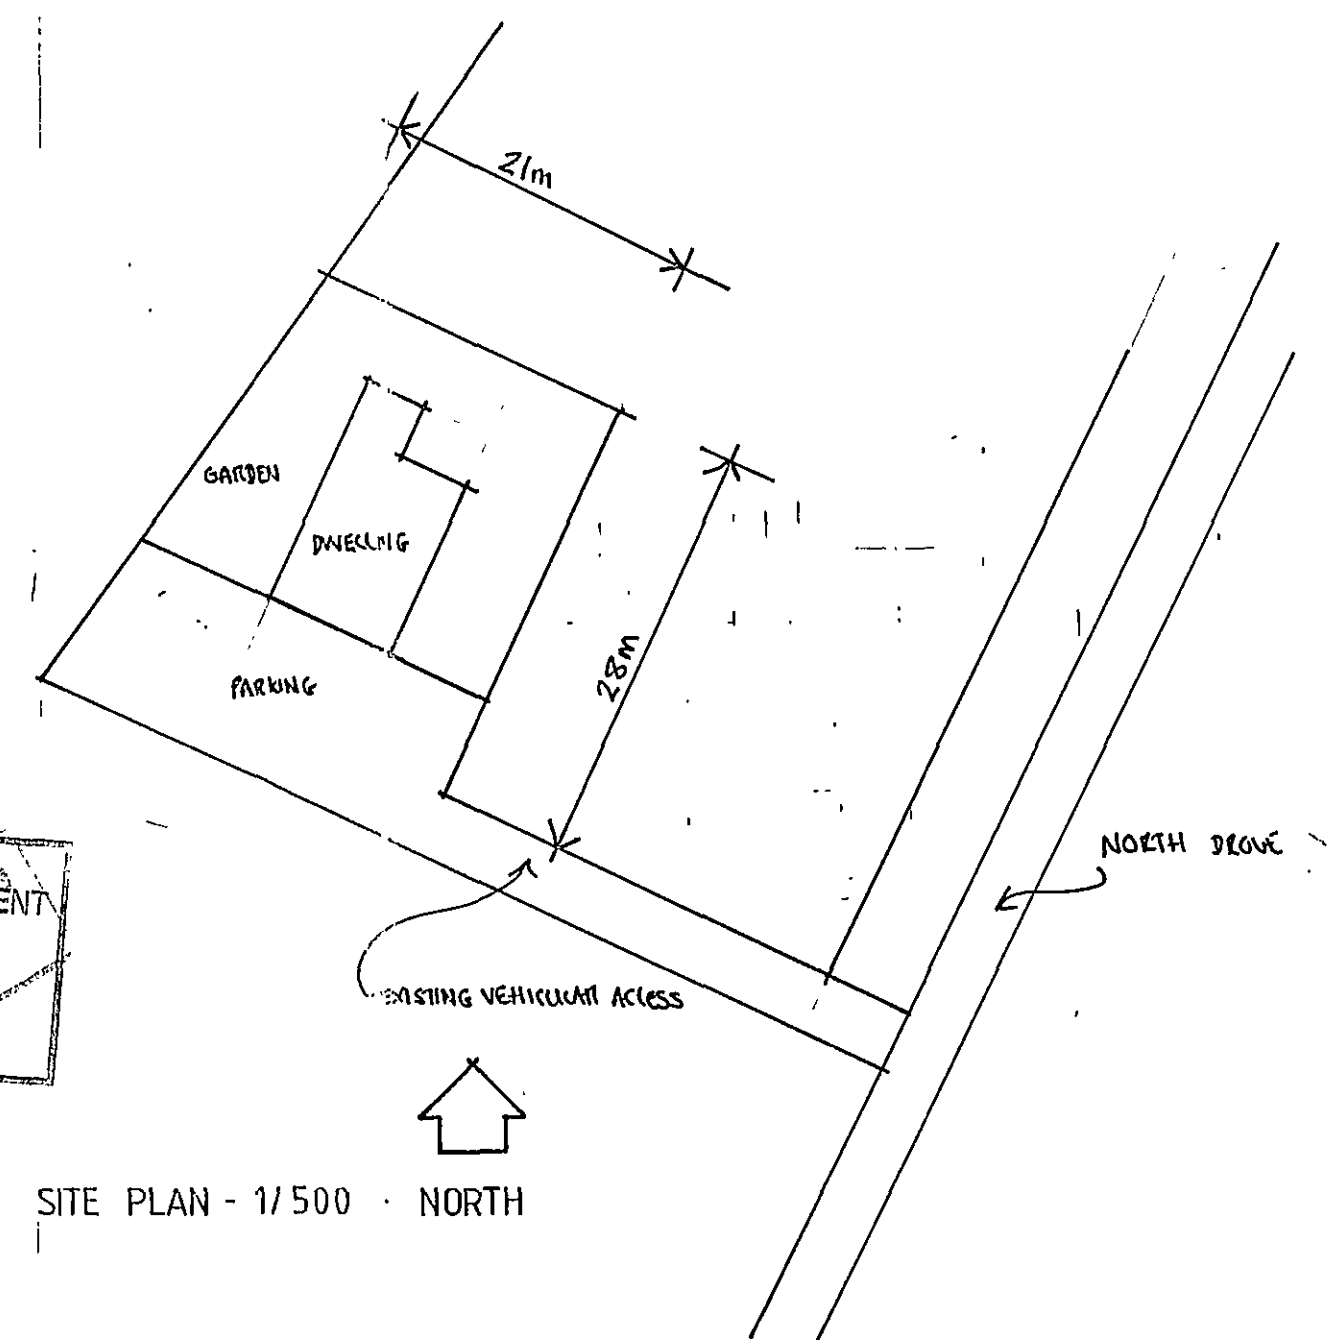

SITE PLAN - 1/500 - NORTH

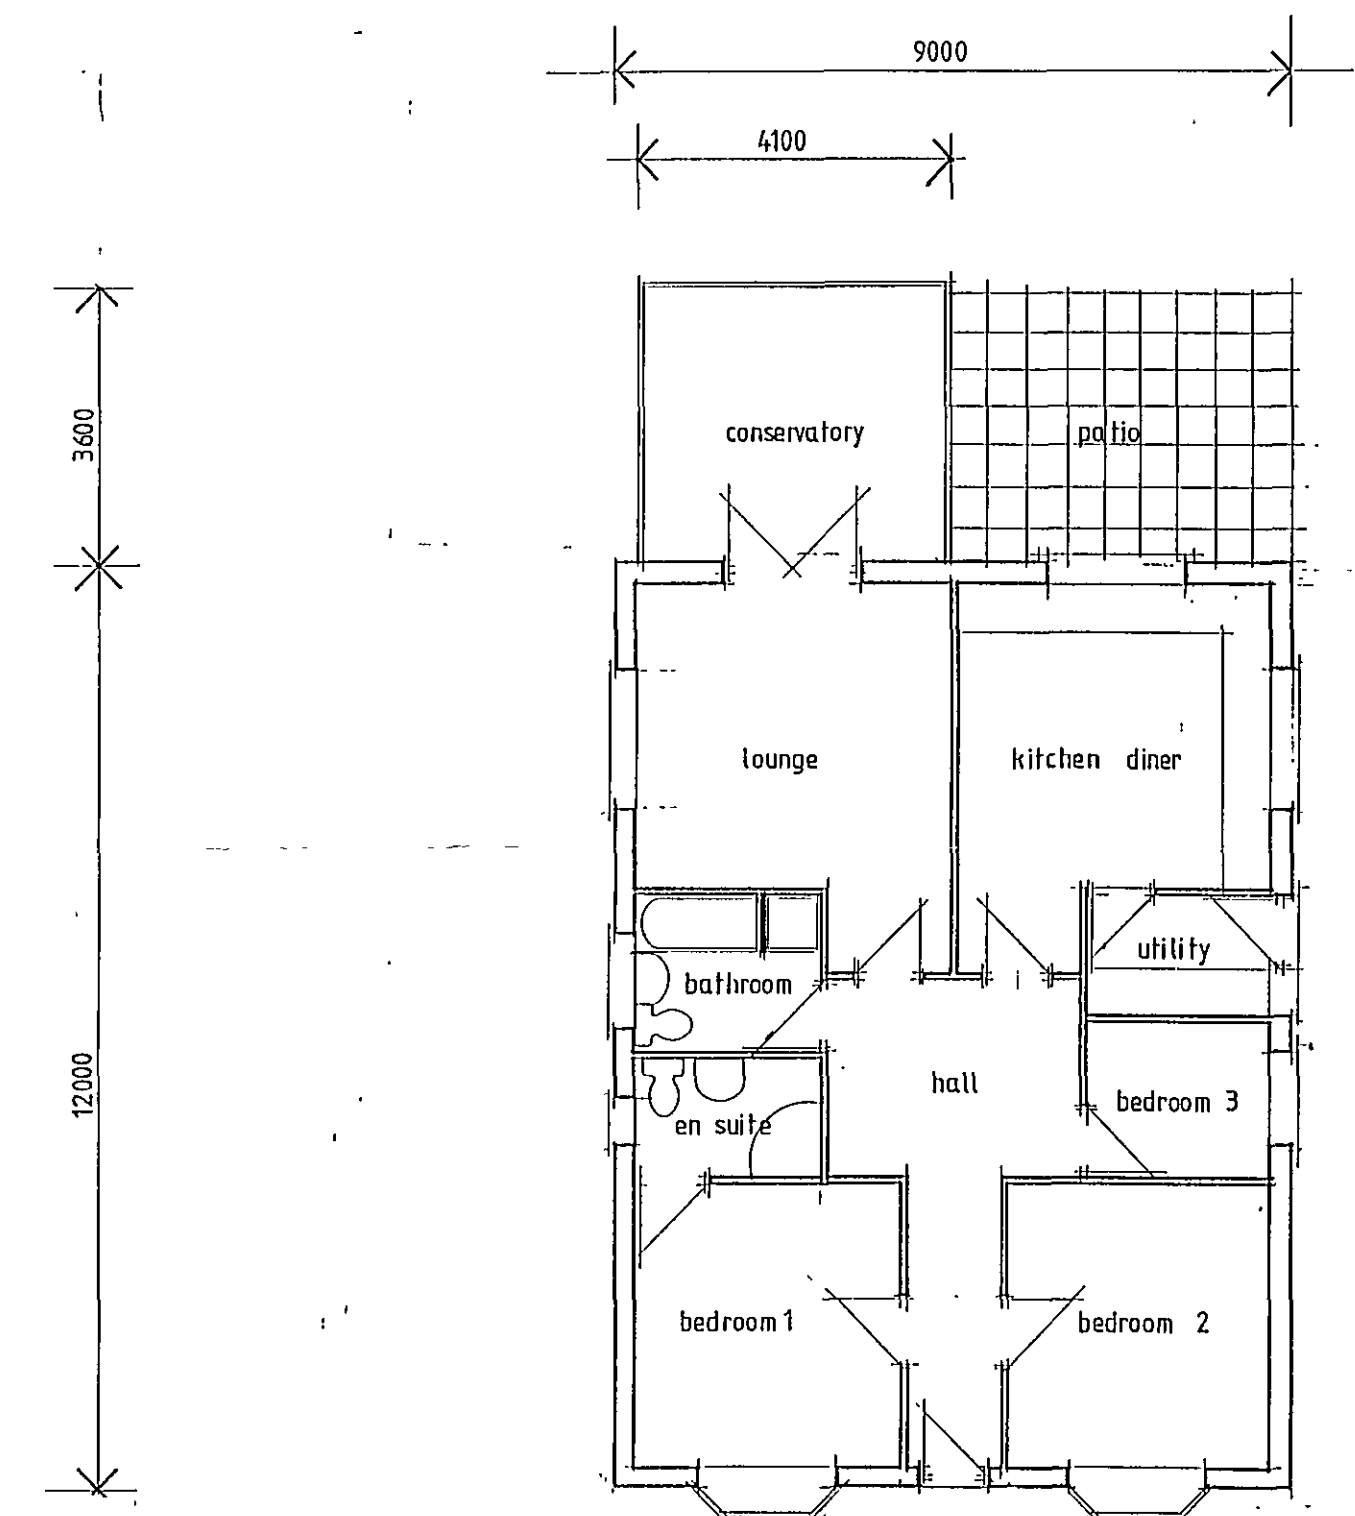

PLAN