




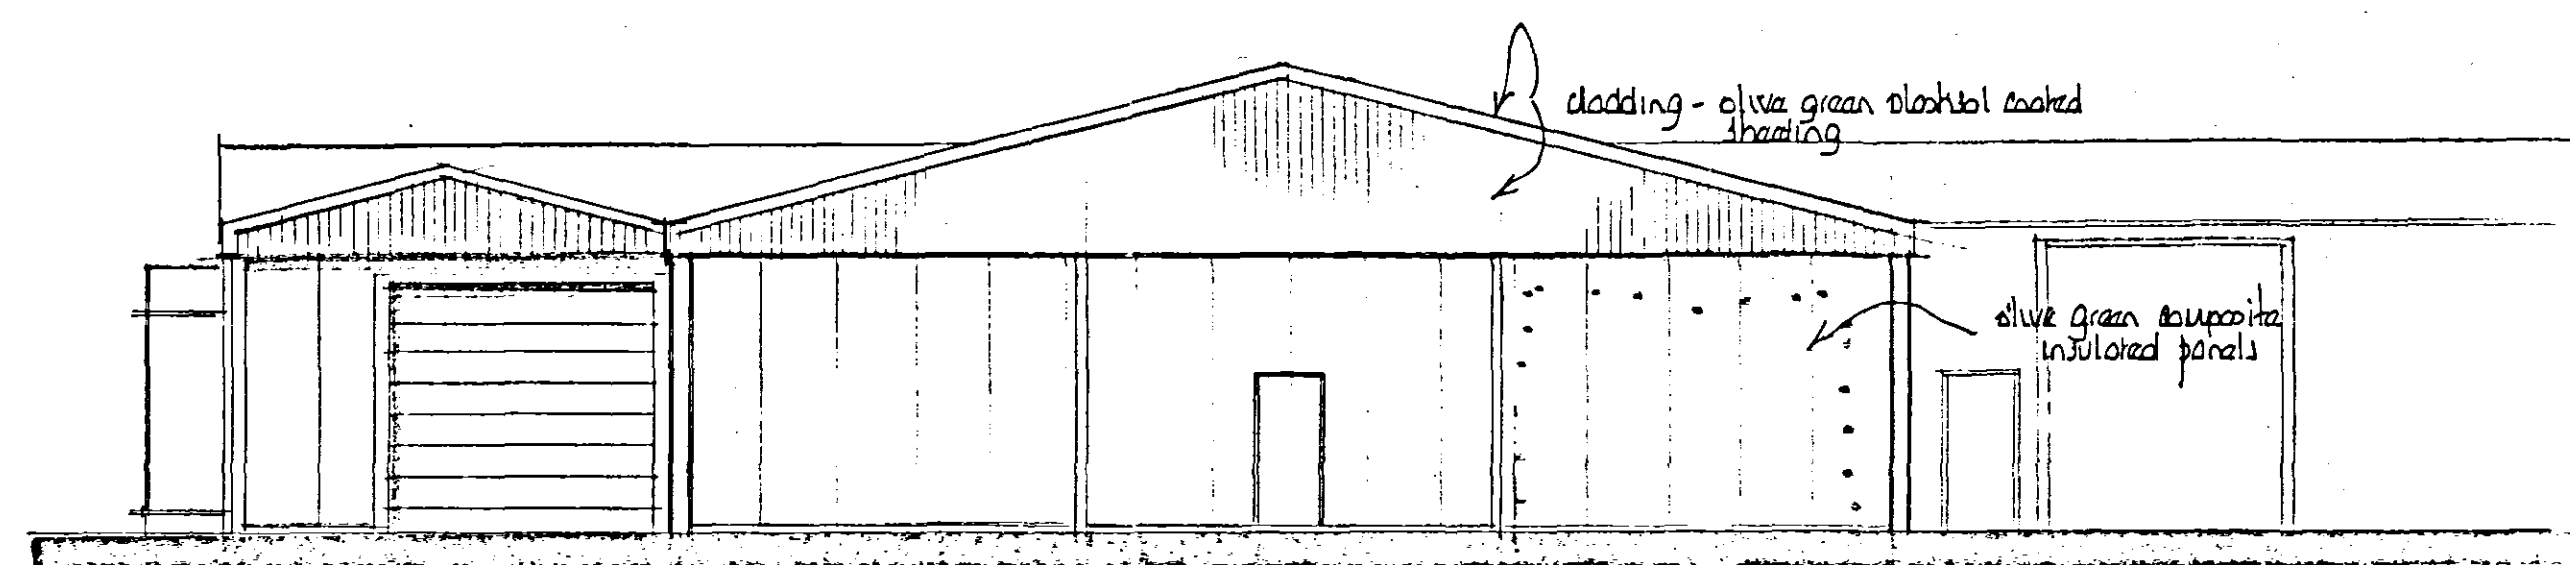


north

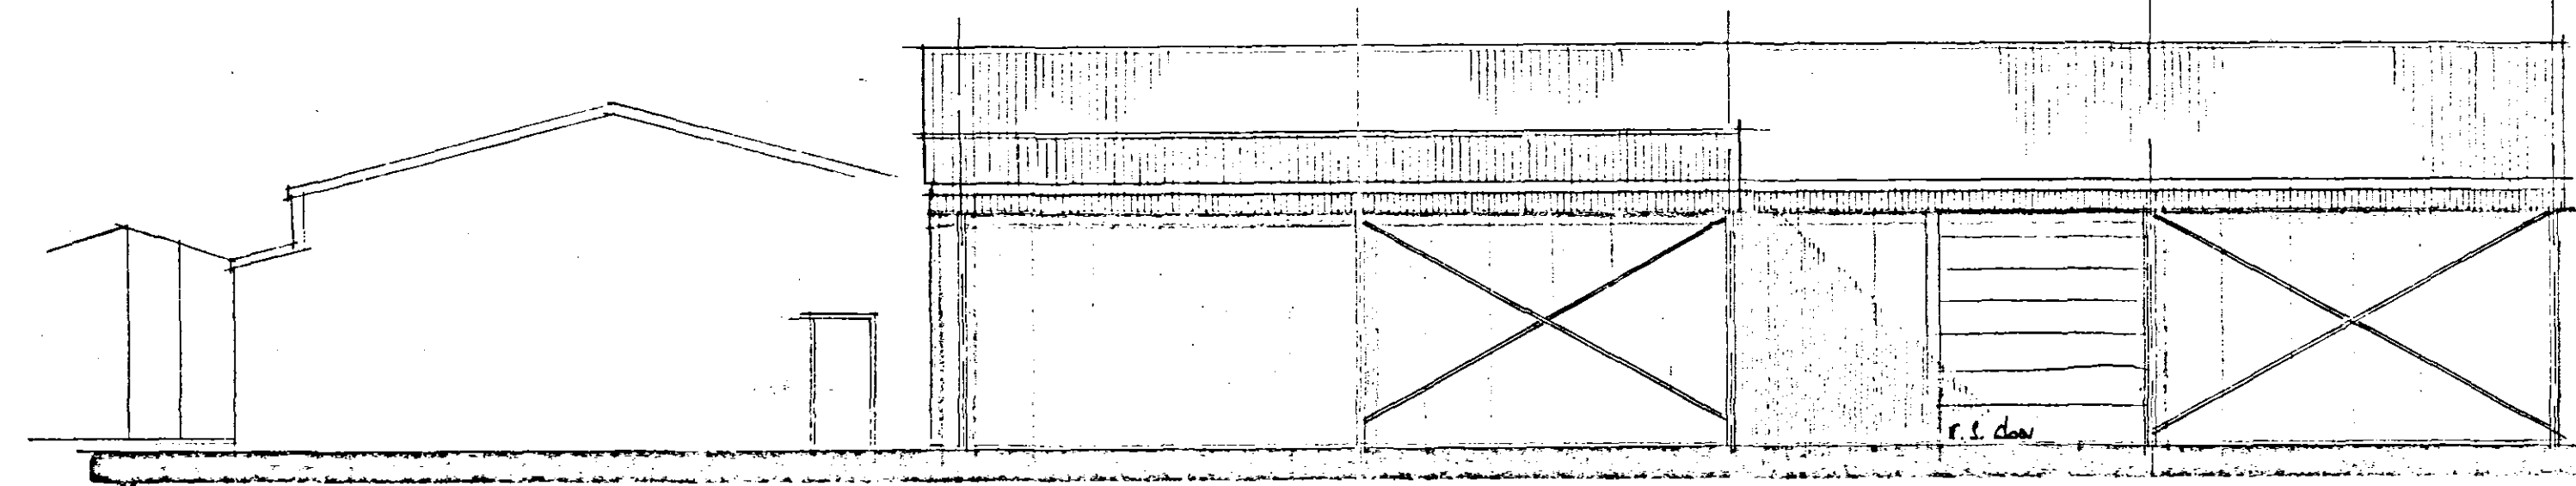

east

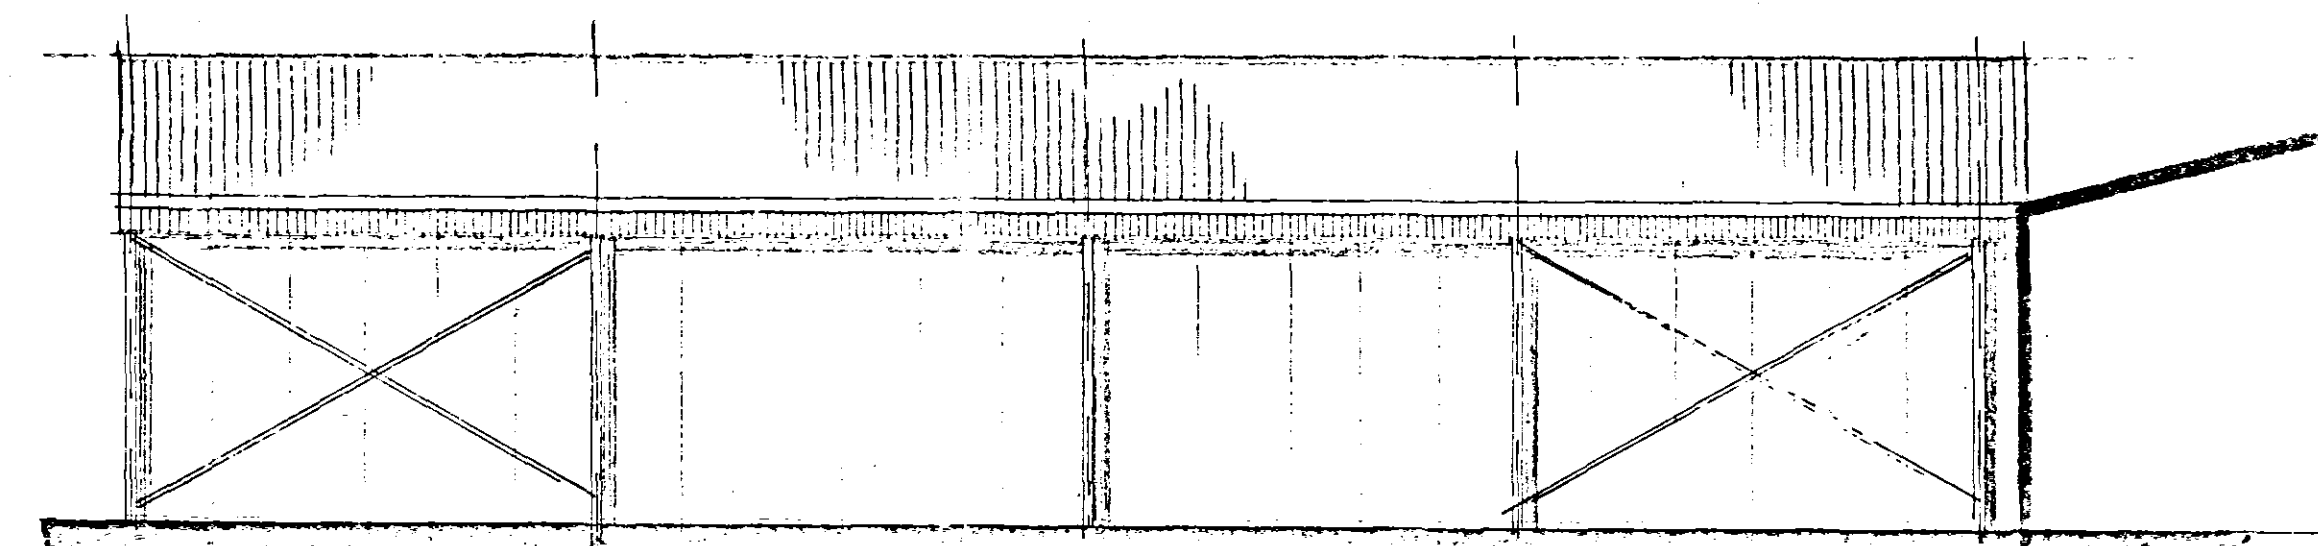

west

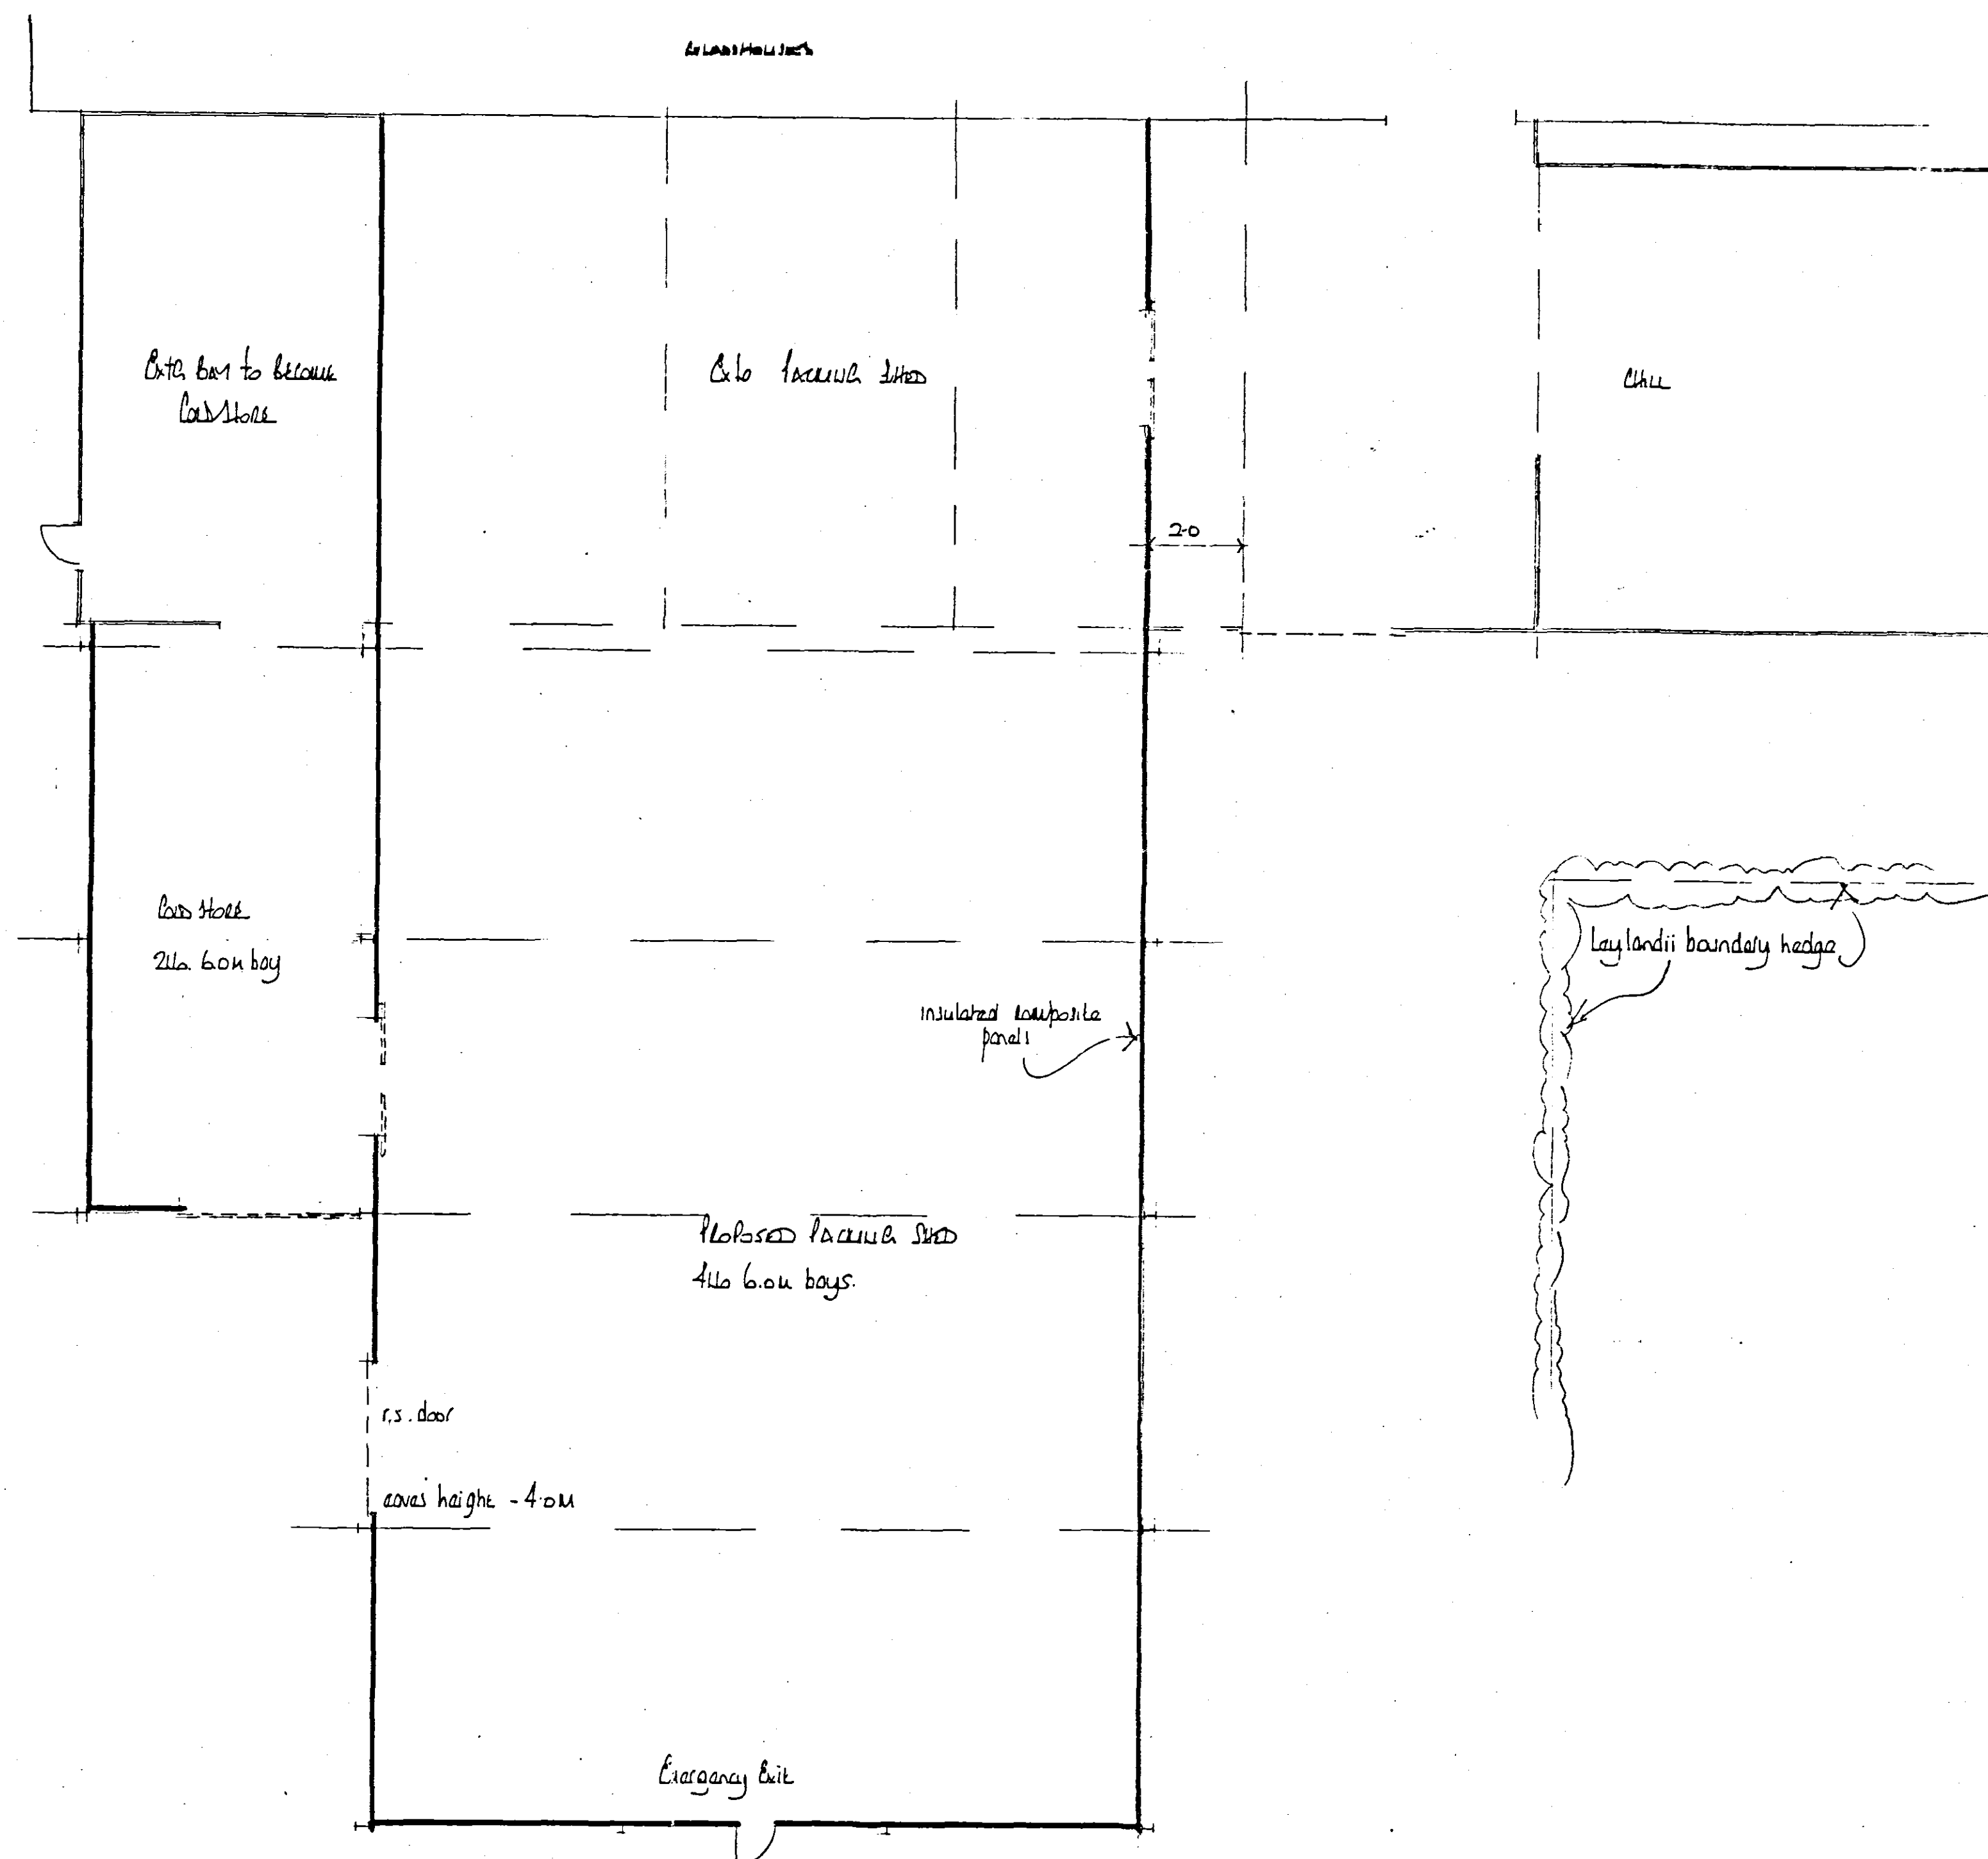

ground floor plan

EMDO
PLANNING & DEVELOPMENT
- 3 OCT 2003
Ref. 138606

DETERMINED
PLAN

EAST MIDLANDS
DESIGN ASSOC.

Architectural Consultants

Willow Lodge
Horseshoe Road
Spalding
Lincs
PE11 3JA

Tel/fax : 01775 767968
E-mail : willowlodge@zoom.co.uk
Mobile phone : 07710 815044

Client
LOUIS FLORES

Project
Proposed Pannal shed and
bed store extension at
Horseshoe Lane
Punchbowl, Spalding, Lincs
Drawing
Plans & Elevations

Scale
1:100

Date 26/06/04 Drawn AL

Dwg No. Rev.

06/13/04