



SHDC
PLANNING & DEVELOPMENT
10 OCT 2006
Ref. 142006

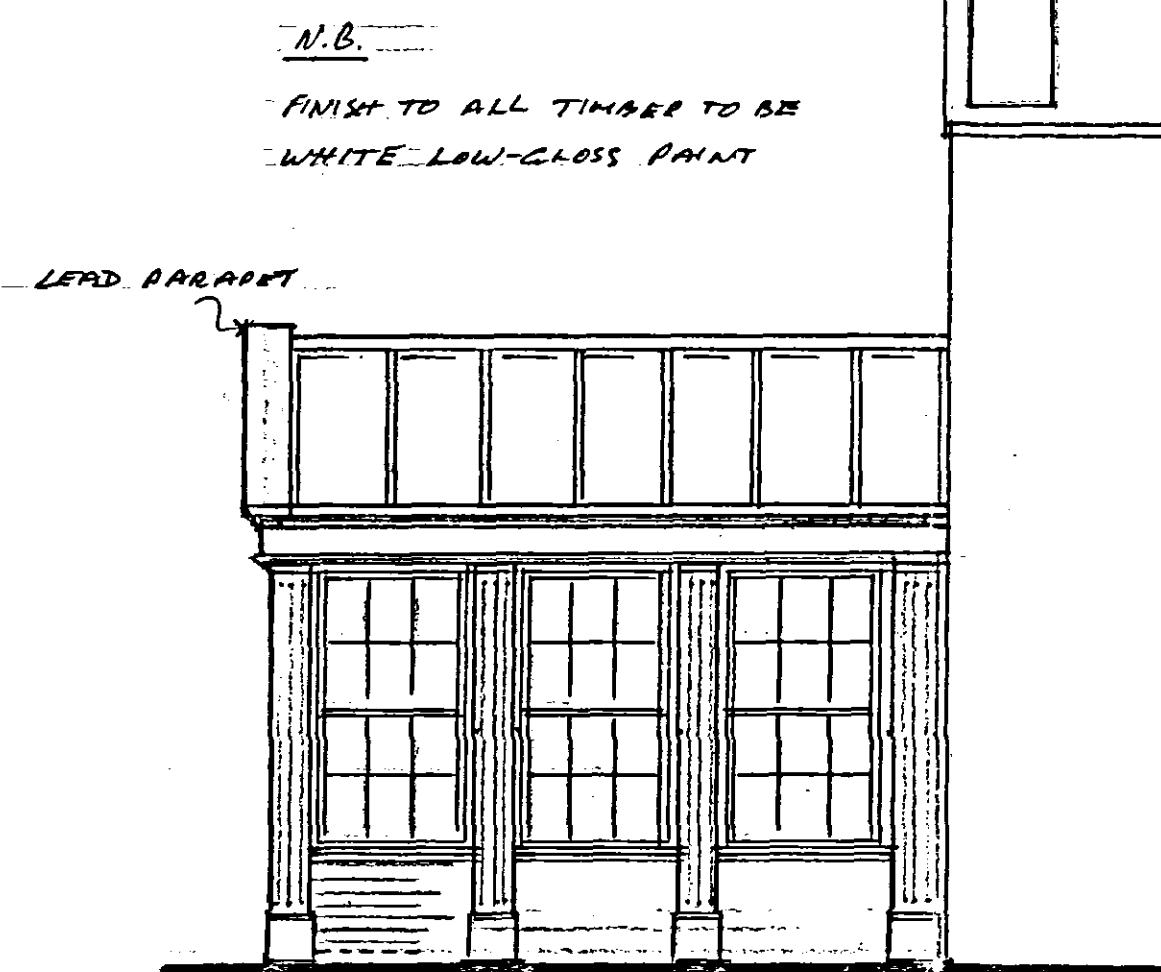


EAST ELEVATION




NORTH ELEVATION

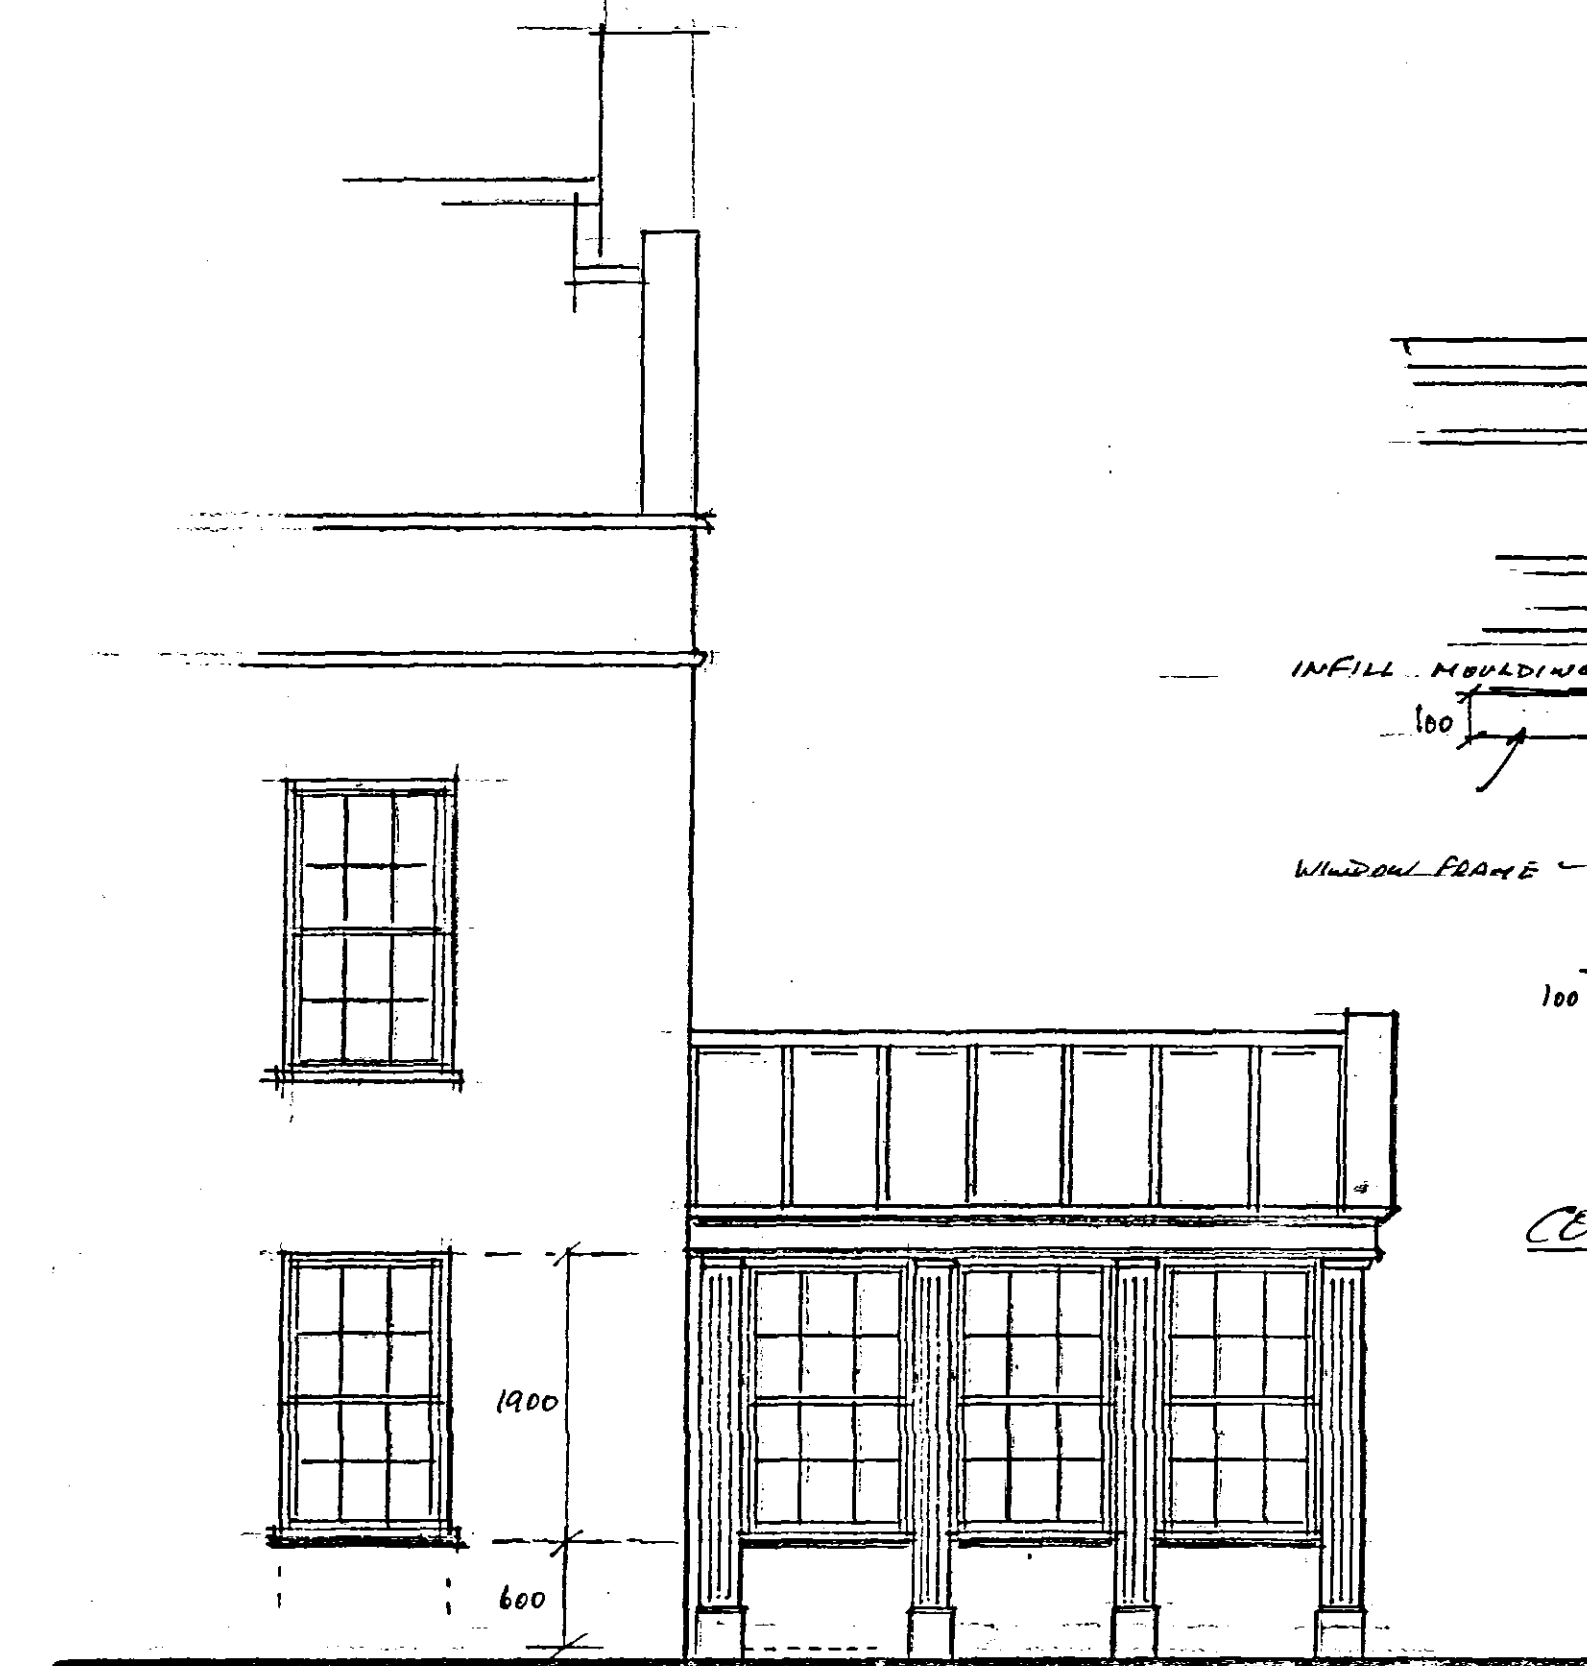


SOUTH ELEVATION

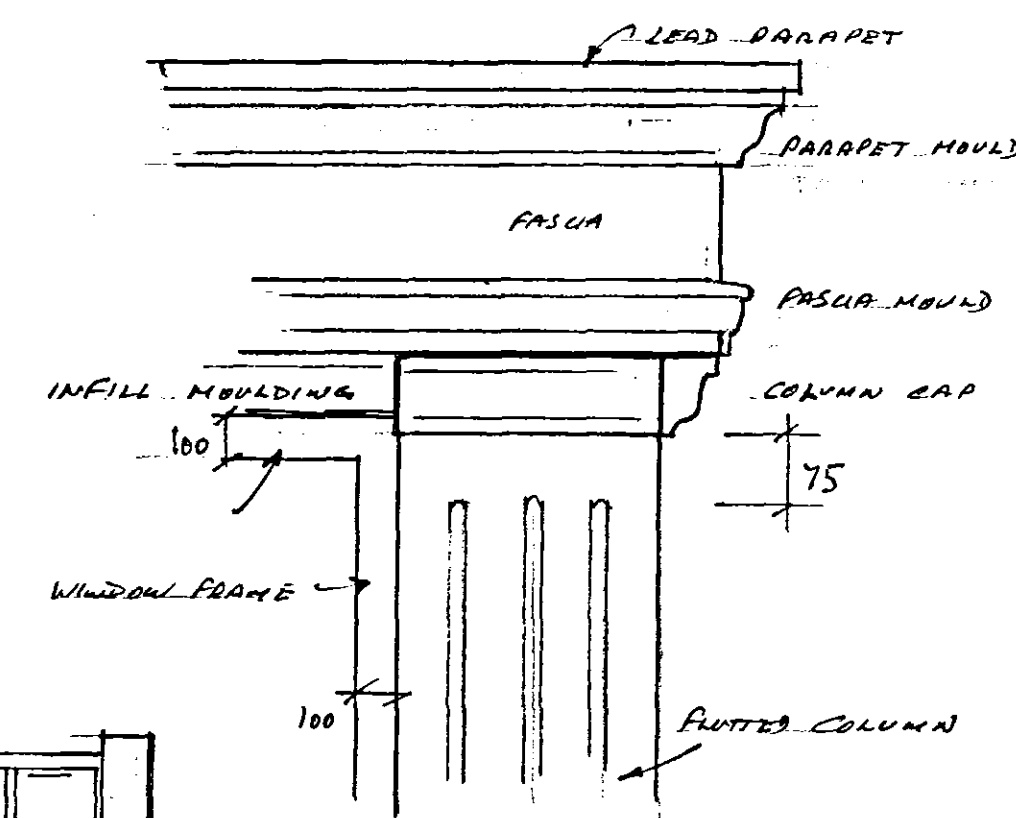


COLUMN/EAVES ELEVATION (1:10)

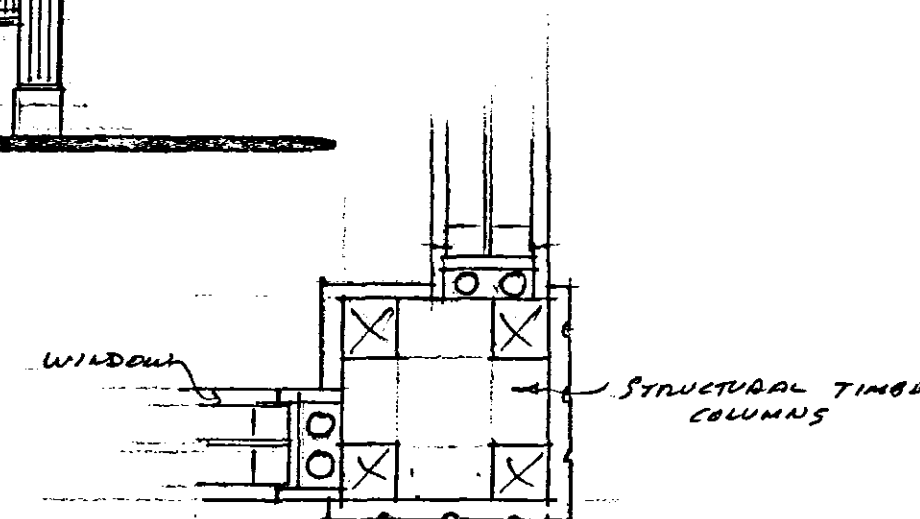


COLUMN DETAIL IN PLAN (1:10)

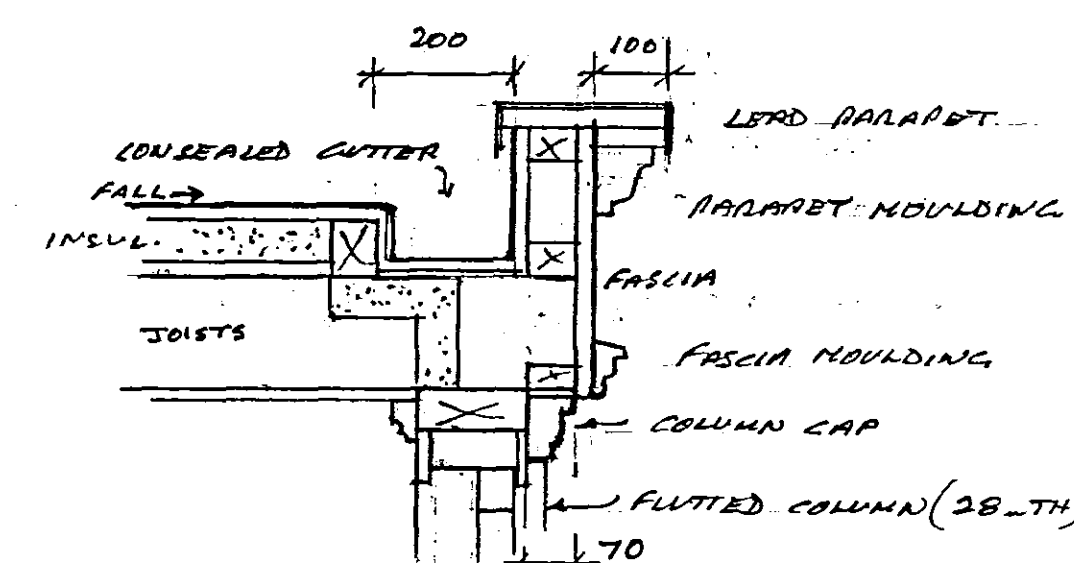


EAVES SECTION DETAIL (1:10)

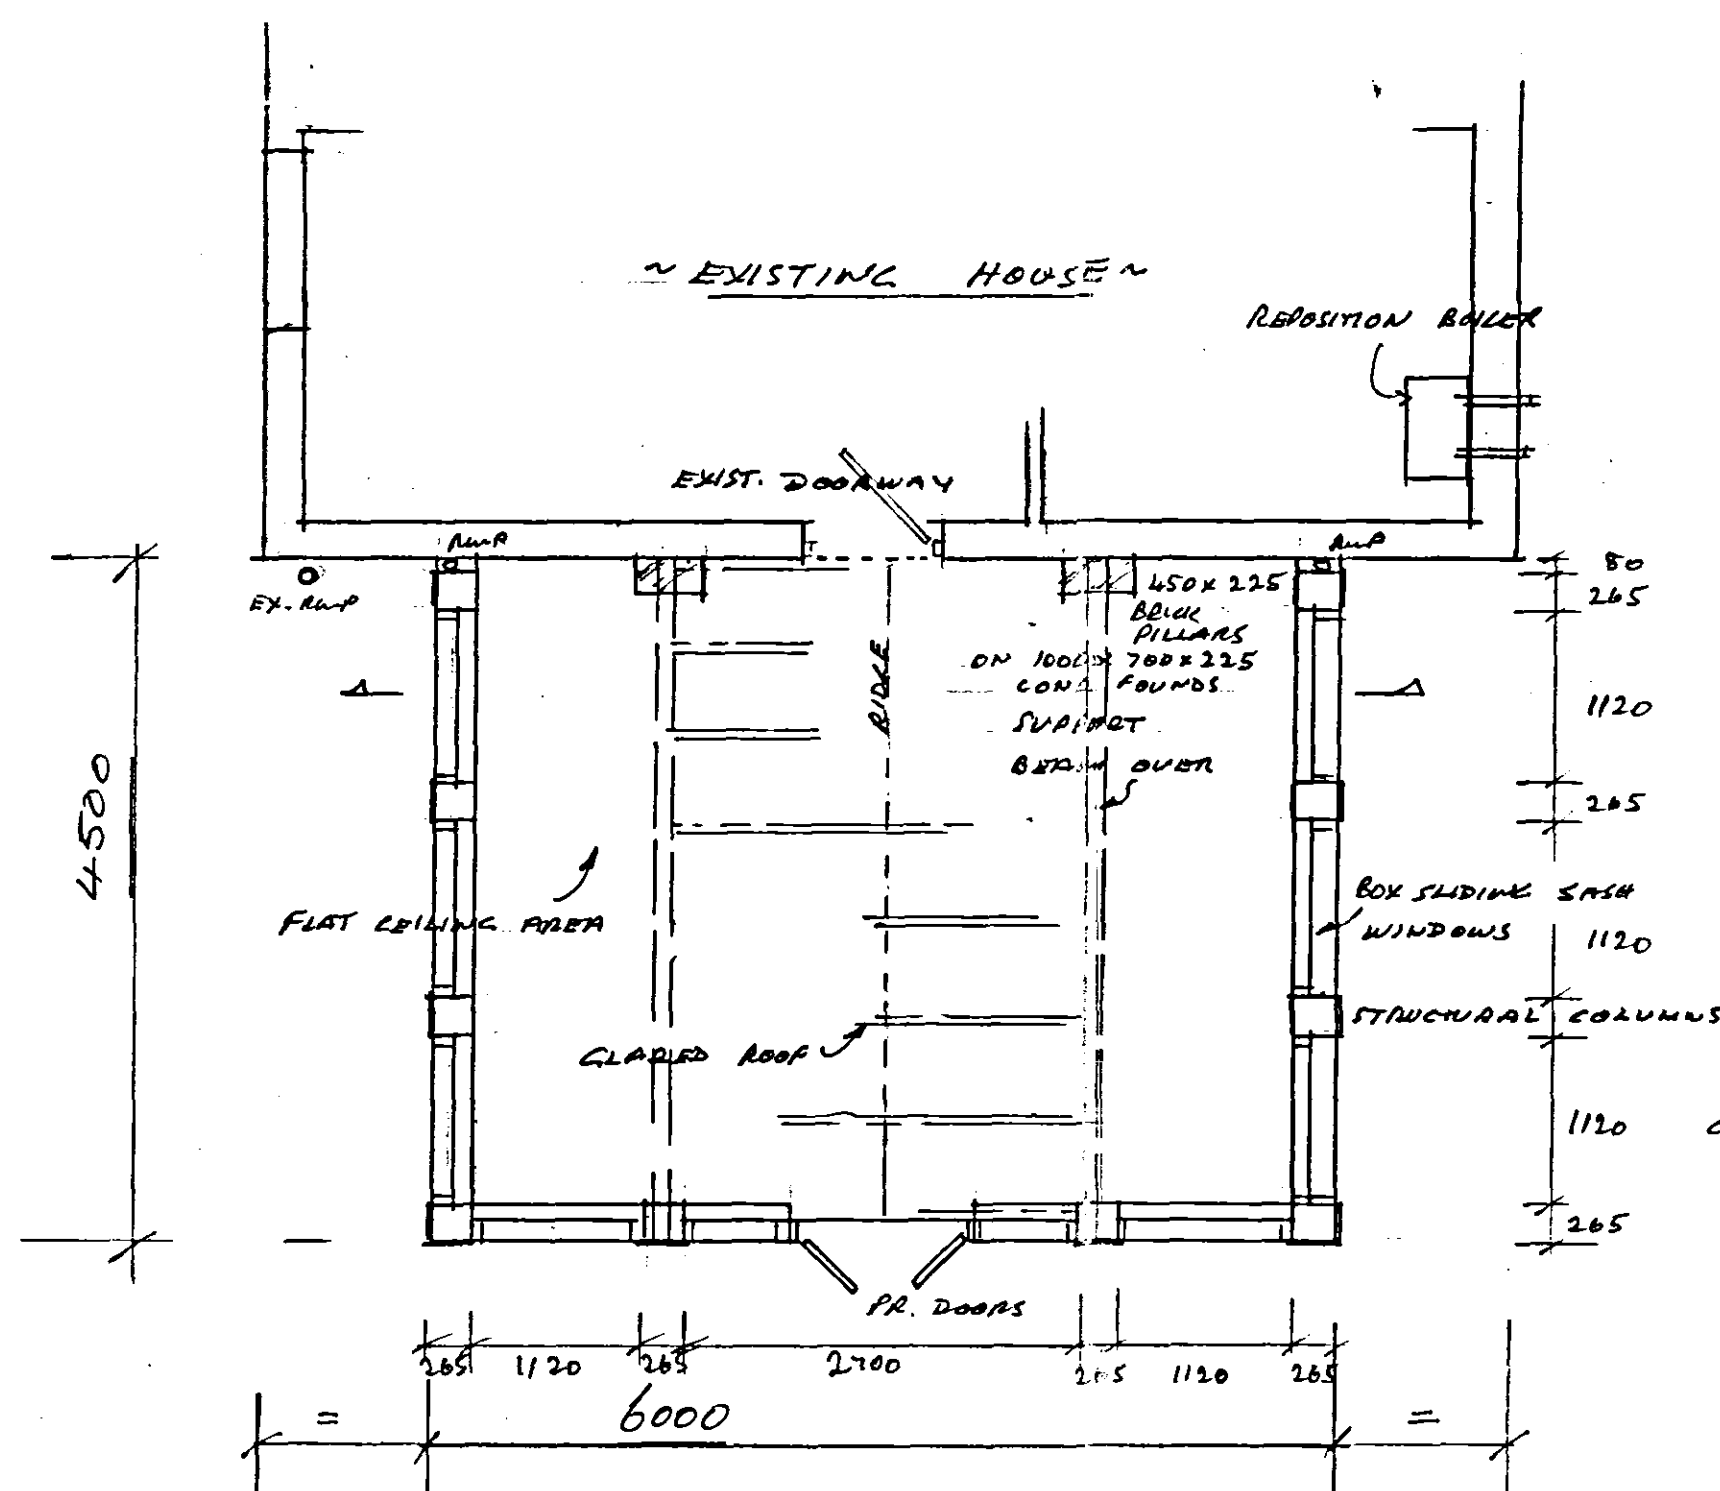

PLAN

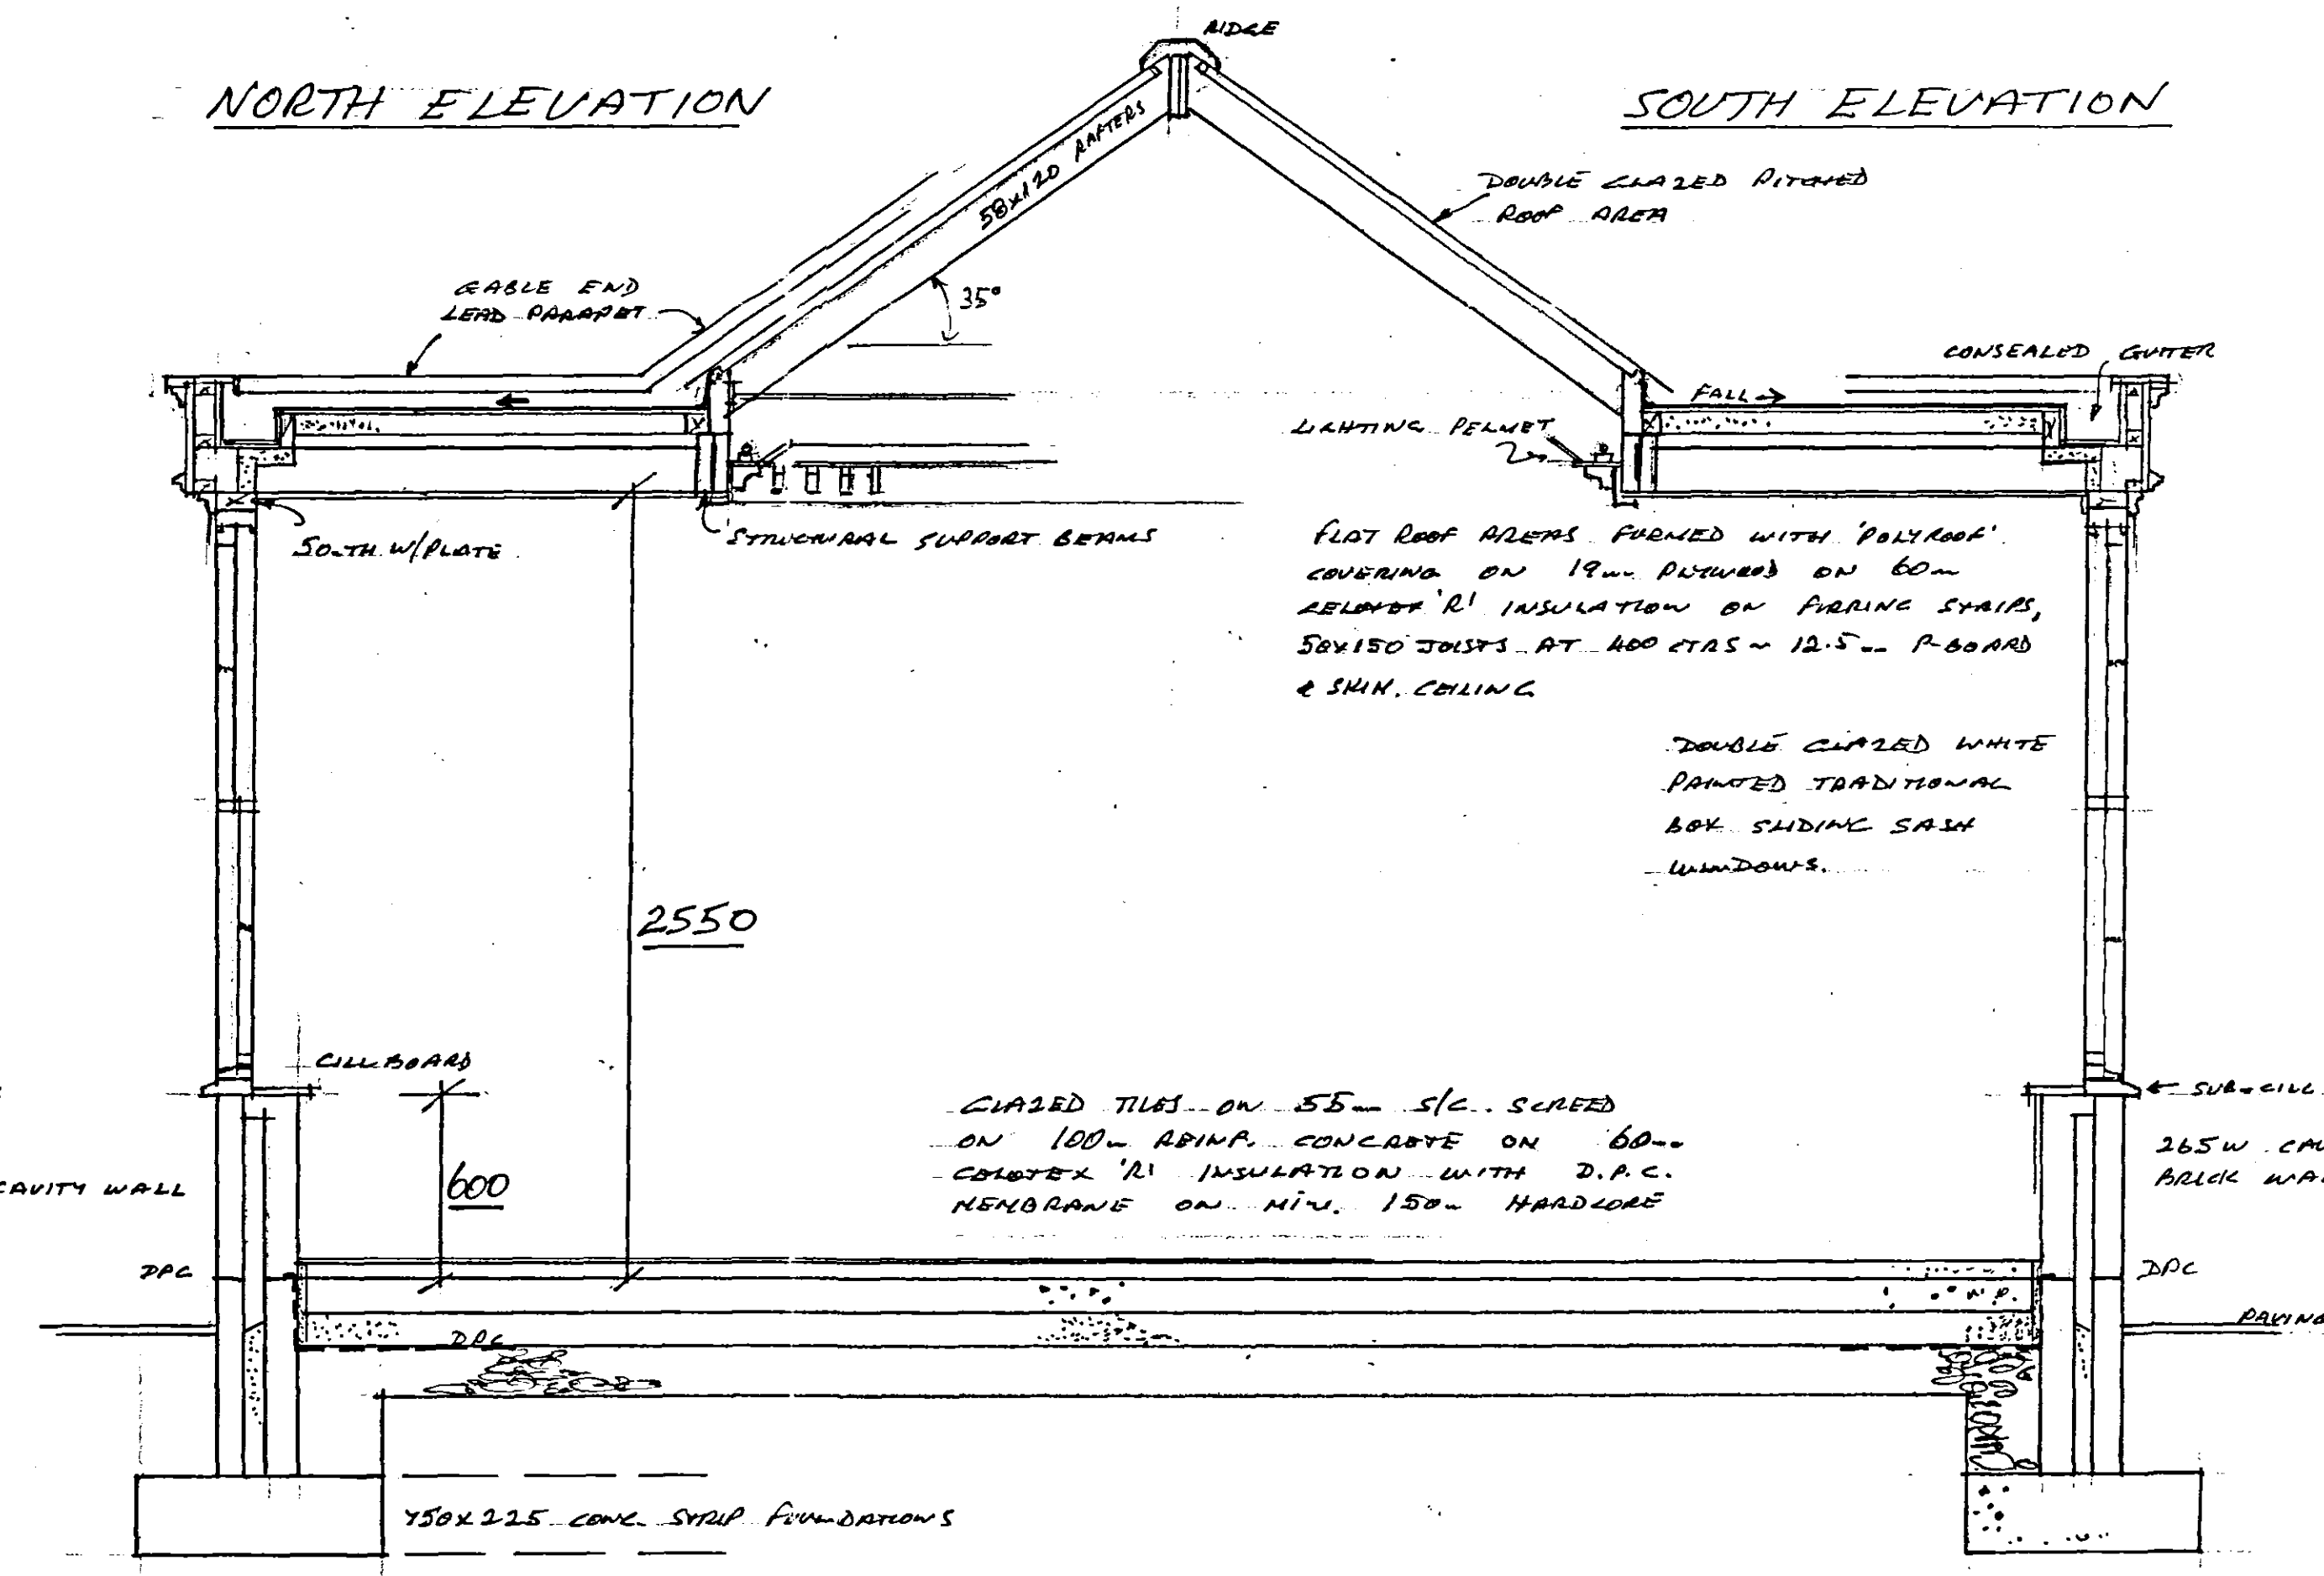

SECTION (1:20)

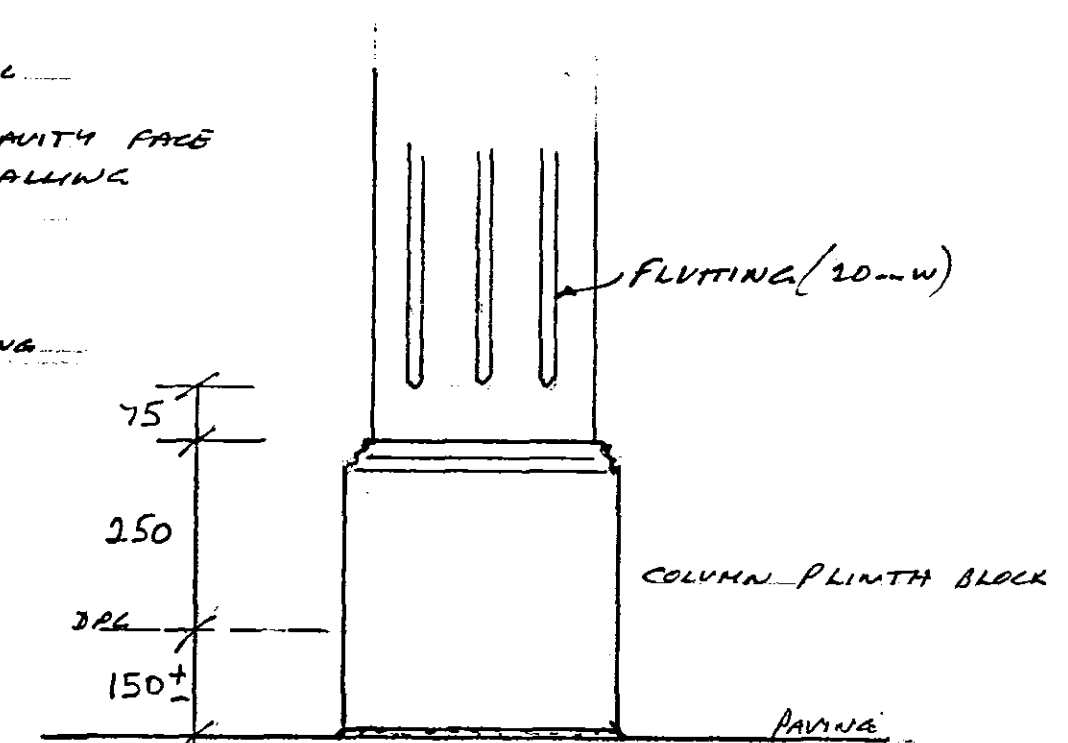

PLINTH BLOCK DETAIL (1:10)

DETERMINED
PLAN

PROPOSED SUN ROOM AT THE OLD
RECTORY PINCHBECK for Mr & Mrs I. LAWTON

SCALES 1:50 1:20 1:10 DRAWN P.B. DATE SEPT 06' DRAWING NO. LAW/004

PLAN, ELEVATIONS & SECTIONS