




Ref: 14720106
10 OCT 2006
SHDC
PLANNING & DEVELOPMENT

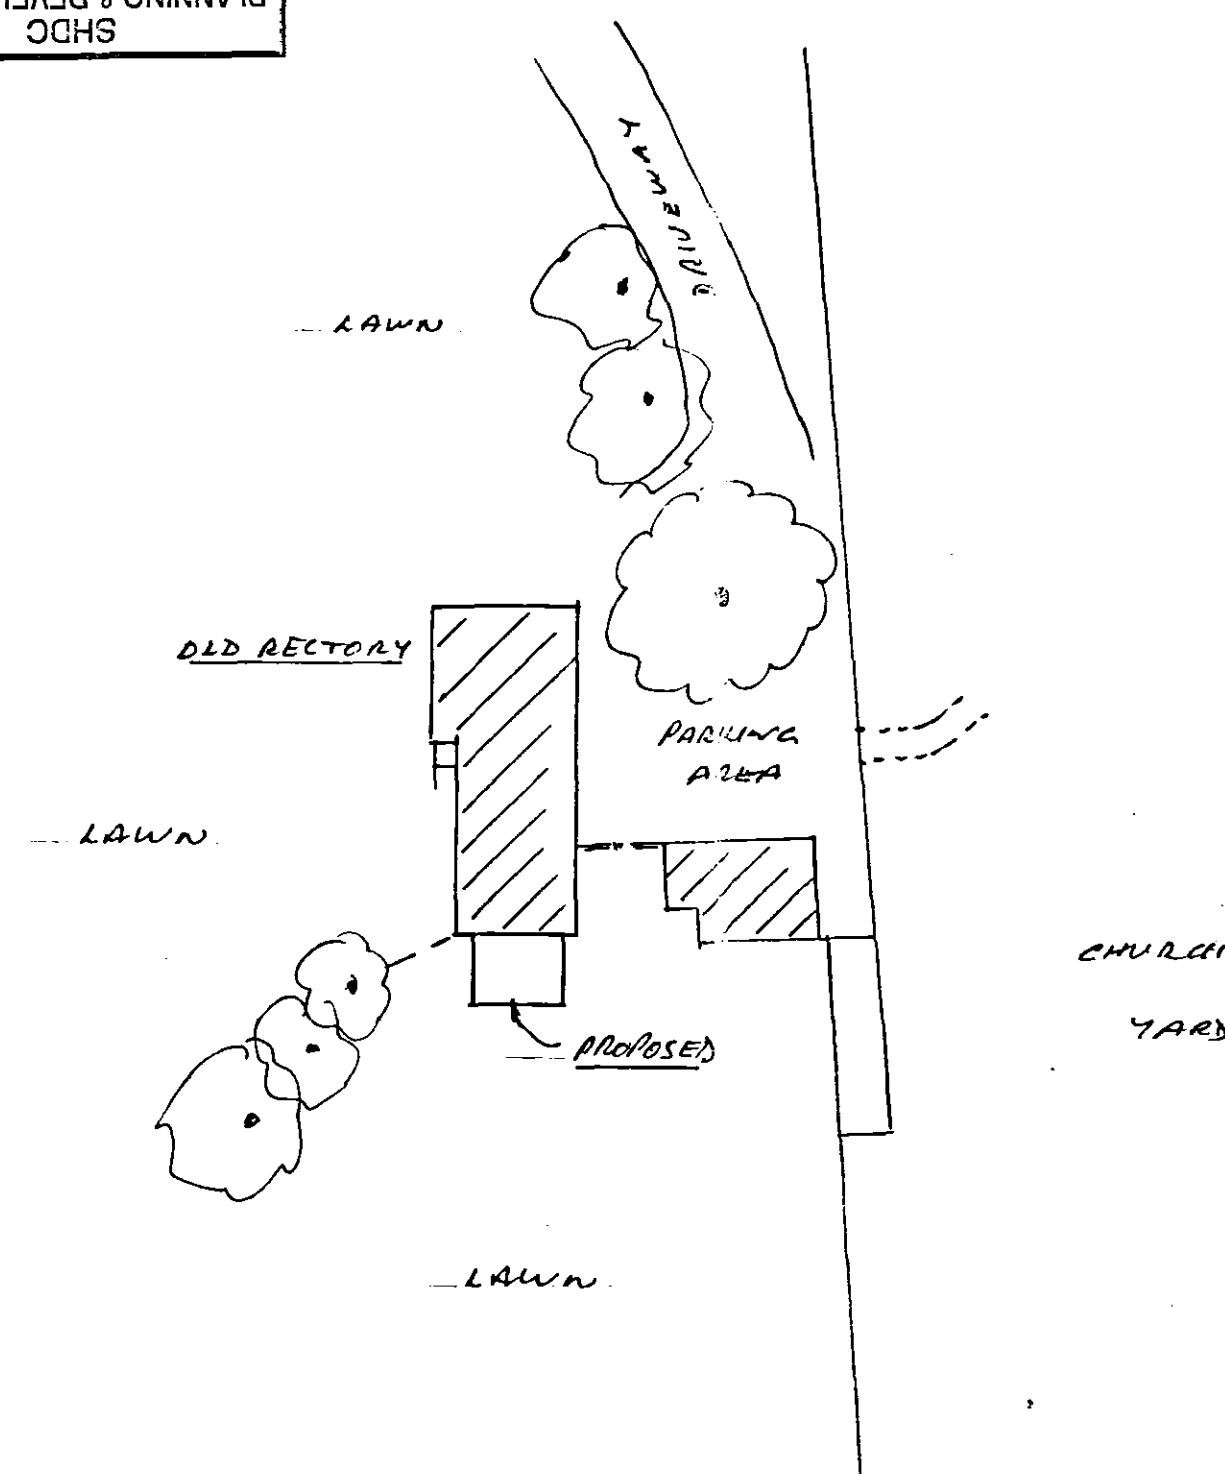

SITE PLAN 1:500

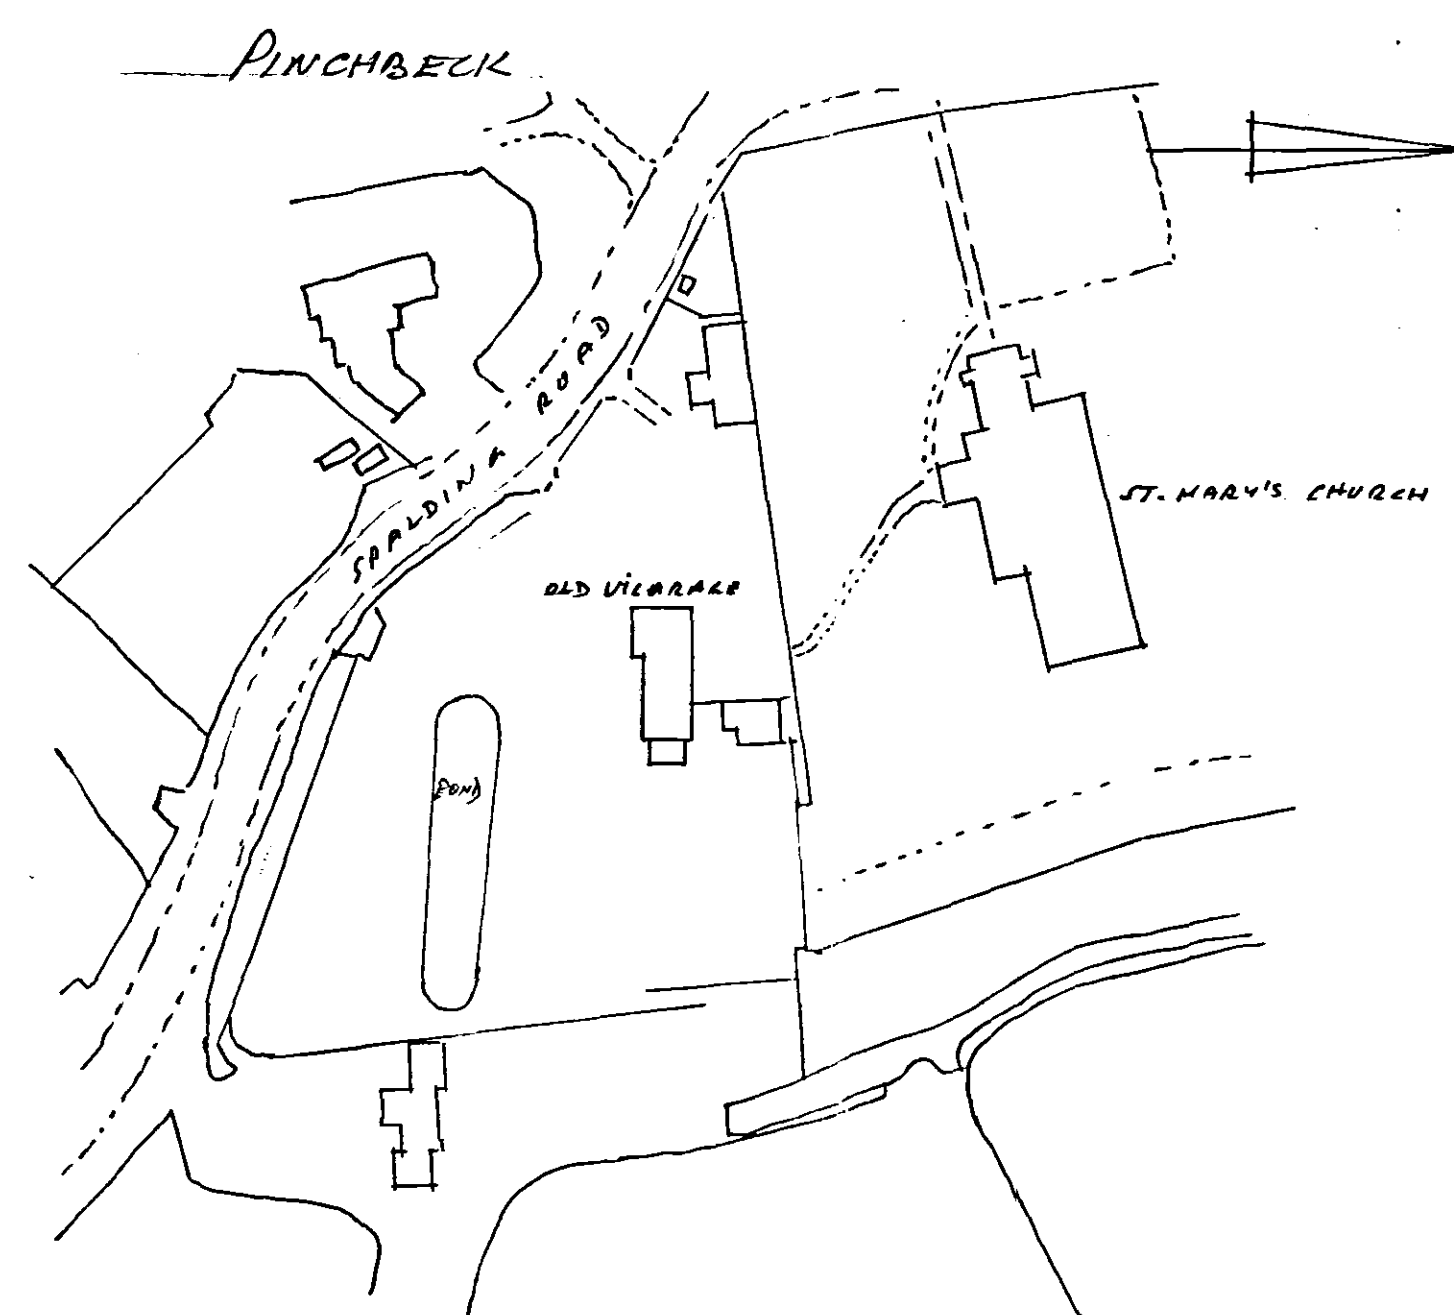

LOCATION PLAN 1:1250

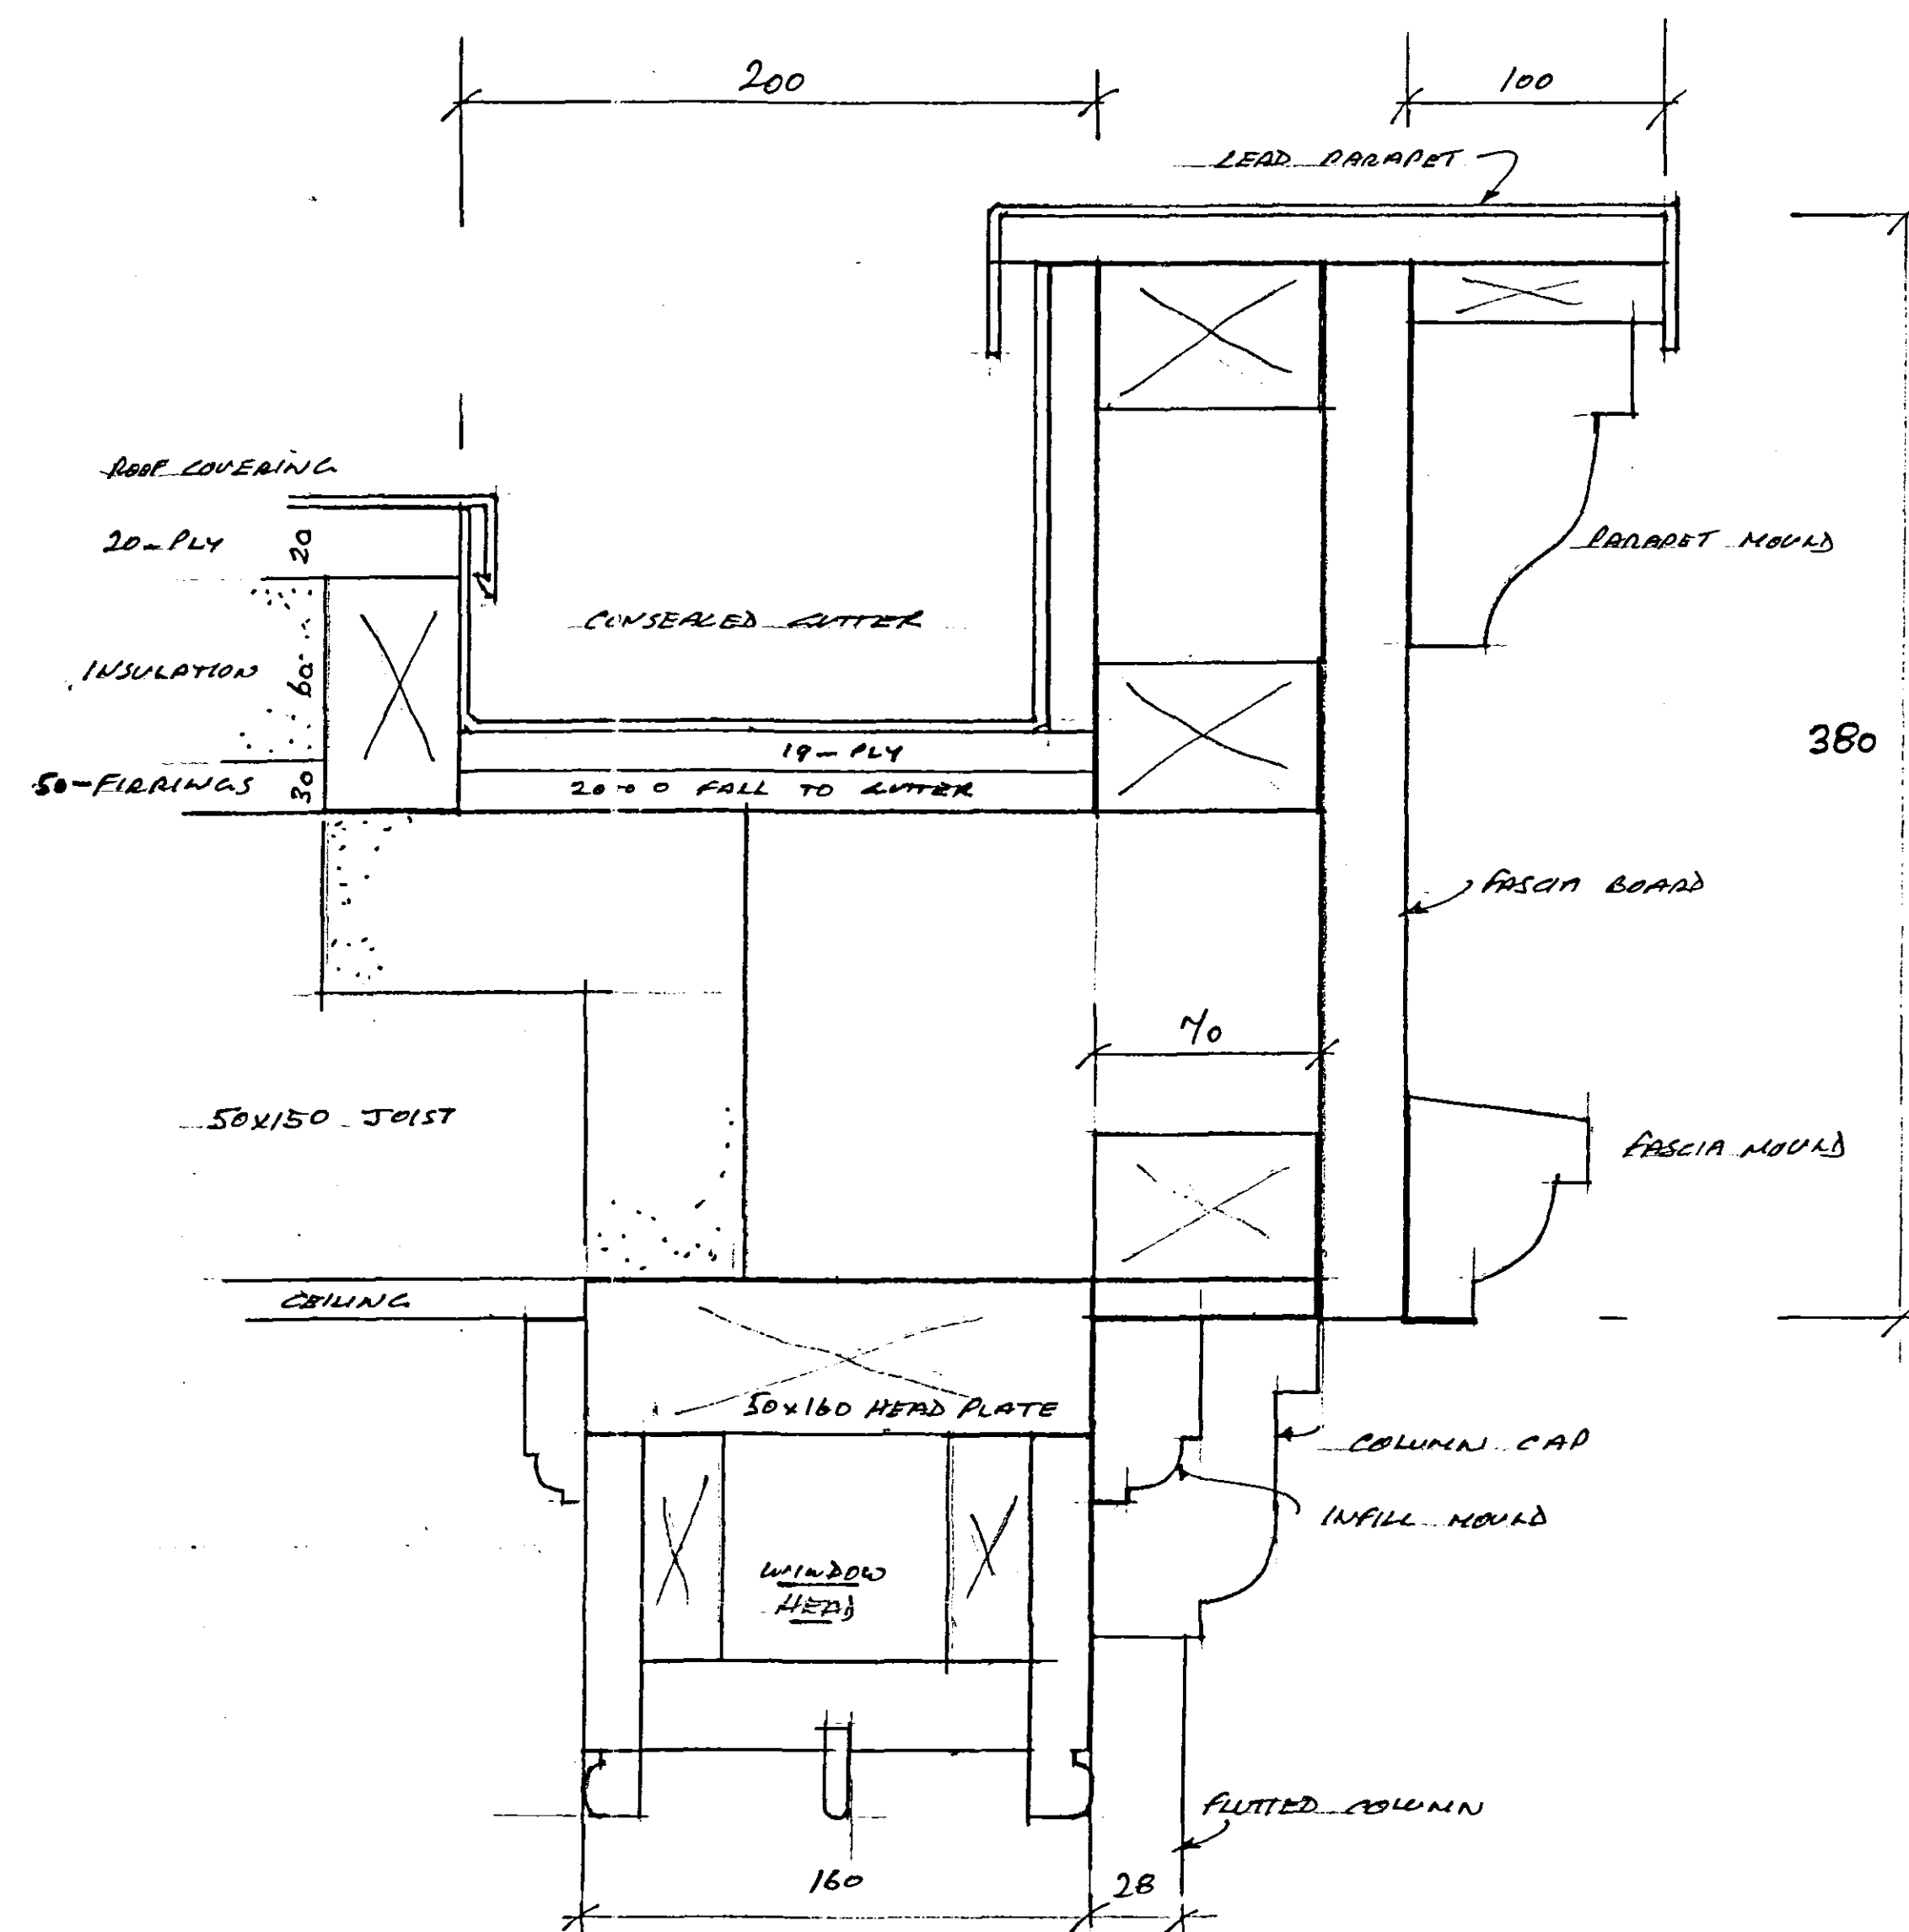

EAVES DETAIL 1:2

DETERMINED
PLAN

PROPOSED SUN ROOM AT THE OLD RECTORY PINCHBECK

for MR. MRS. I. LAWTON SITE PLANS / DETAILS

SCALE - AS SHOWN DRAWN BY DATE OCT. 06 DRAWING NO. LAW/007