


SOUTH



EAST & WEST

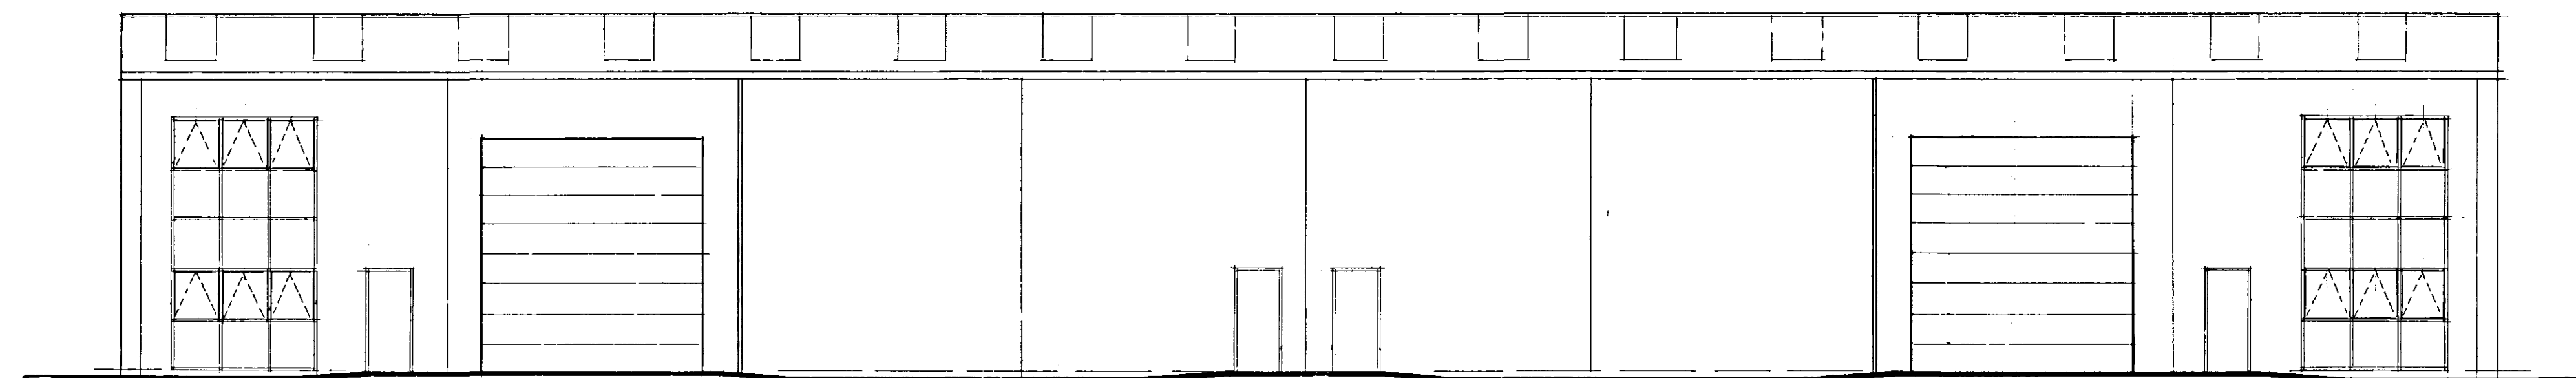

NORTH

MATERIAL SPECIFICATION
AS PER UNITS 1 & 2

OVERALL SIZE OF BLDG
LENGTH 48500
WIDTH 12600
RIDGE HEIGHT 7400
EAVE HEIGHT 6250

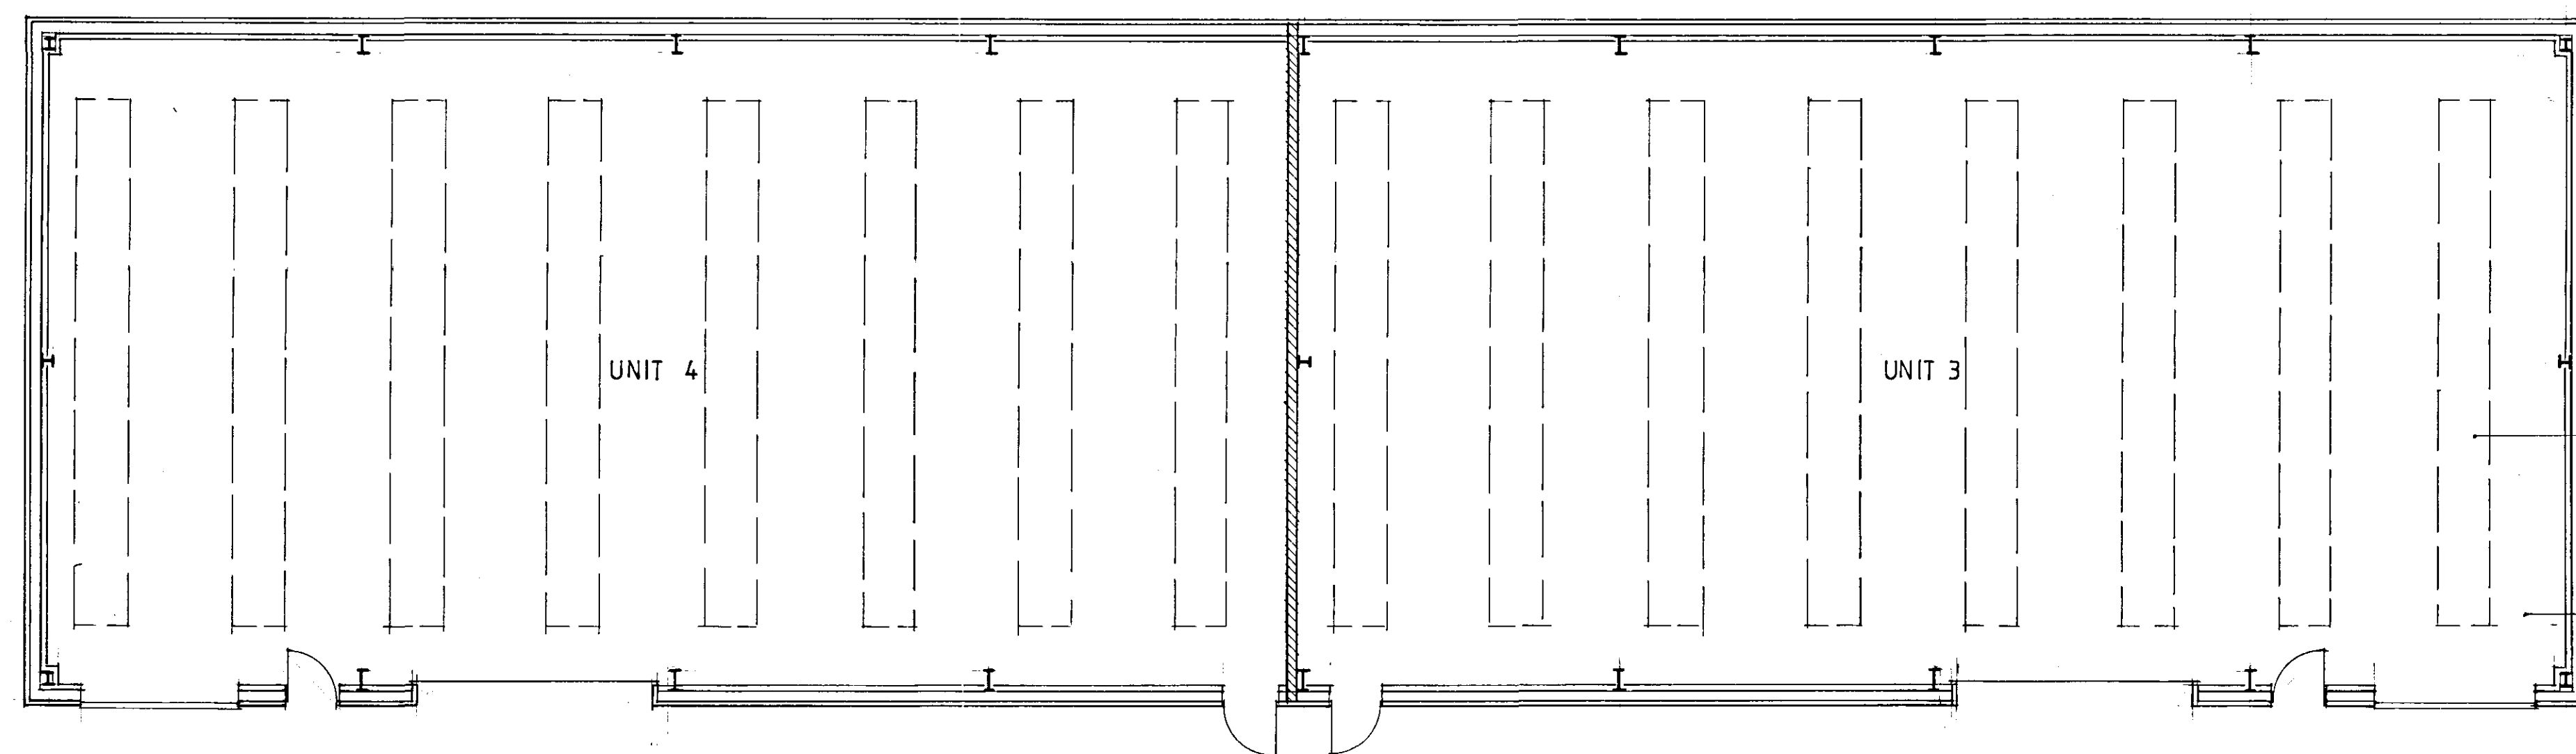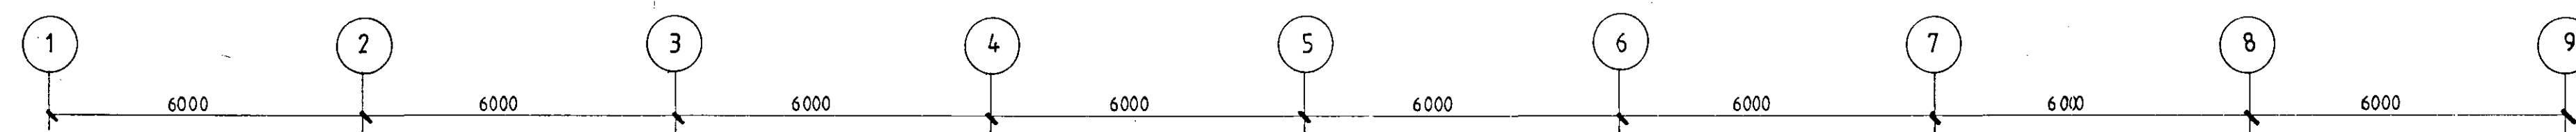

FLOOR PLAN

SHDC
Planning & Development
26 OCT 2004
Ref: 1439/04

DETERMINED
PLAN

Contractor To Check All Dimensions
On Site Before Work Commences.

Rev.	Date	Init.	Revision Details

PODDINGTONS
Architectural Design Consultants

Unit 7, The Flaxmill, Flaxmill Lane, Pinchbeck,
Spalding, Lines. PE11 3XQ.
Tel: 01775 720866 Fax: 01775 720877

Project:
PROPOSED INDUSTRIAL UNITS AT
BENNER ROAD, PINCHBECK, SPALDING
FOR
N. BROWN PENSION FUND.

Drawing:
UNITS 3 & 4

Scale:
1:100

Drawing No.
3199-2

Drawn:
Date: SEPT 2004

Rev.: