


SOUTH

EAST
WEST UNIT 1 & 2
UNIT 2

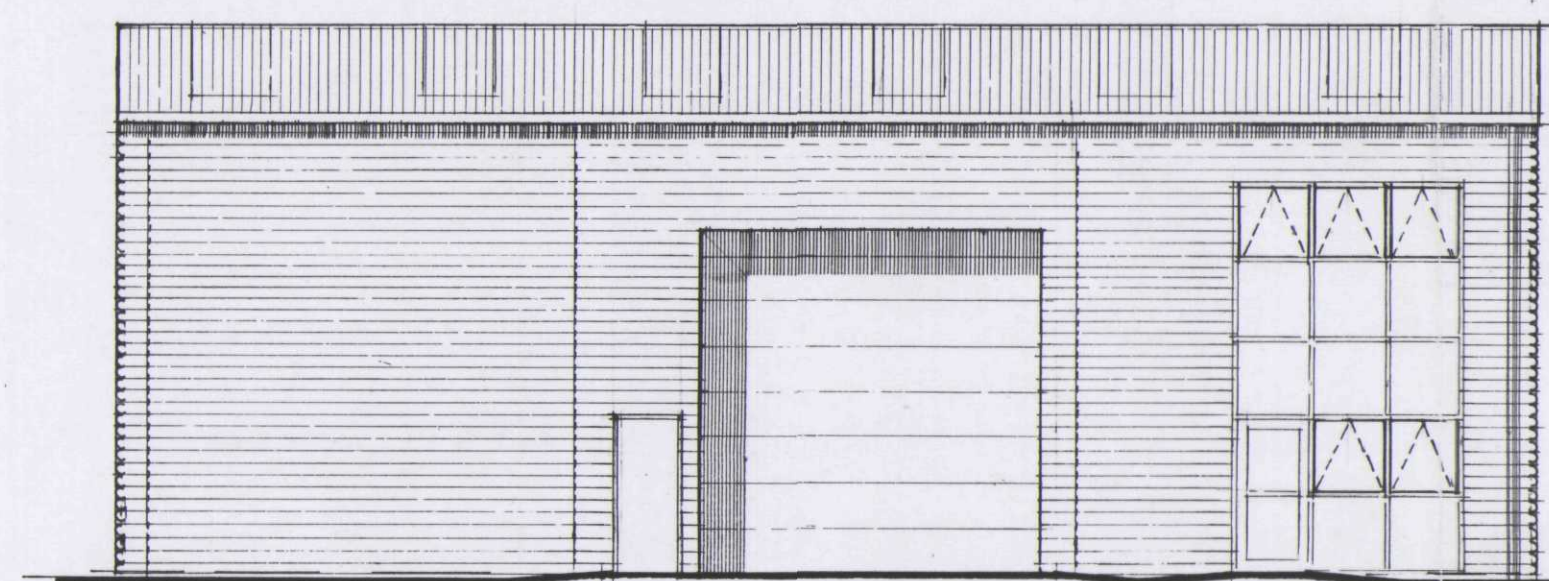

NORTH

WEST unit 1 only

MATERIAL SPECIFICATION


ROOF - METALLIC SILVER PWF COATED ALUMINIUM
PROFILED SHEETING

WALLS - METALLIC SILVER PWF COATED ALUMINIUM
PROFILE TO BE ALSO FROM ARCHITECTURAL
PERFILES LTD AND LAYED HORIZONTALLY WITH
VERTICAL BREAKS IN LOCATIONS SHOWN

R.W - METALLIC SILVER TO MATCH CLADDING
GOODS


WINDOWS - METALLIC SILVER TO MATCH CLADDING
PEDESTAL
DOORS

VEHICULAR - DOOR TO EACH UNIT TO BE GIVEN
DIFFERENT COLOUR
RED
BLUE
YELLOW
GREEN

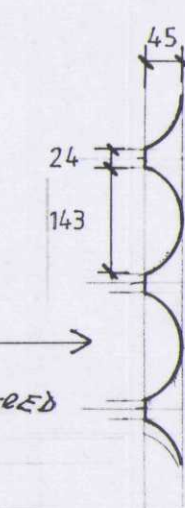


VERTICAL BREAKS IN
CLADDING

NORTH

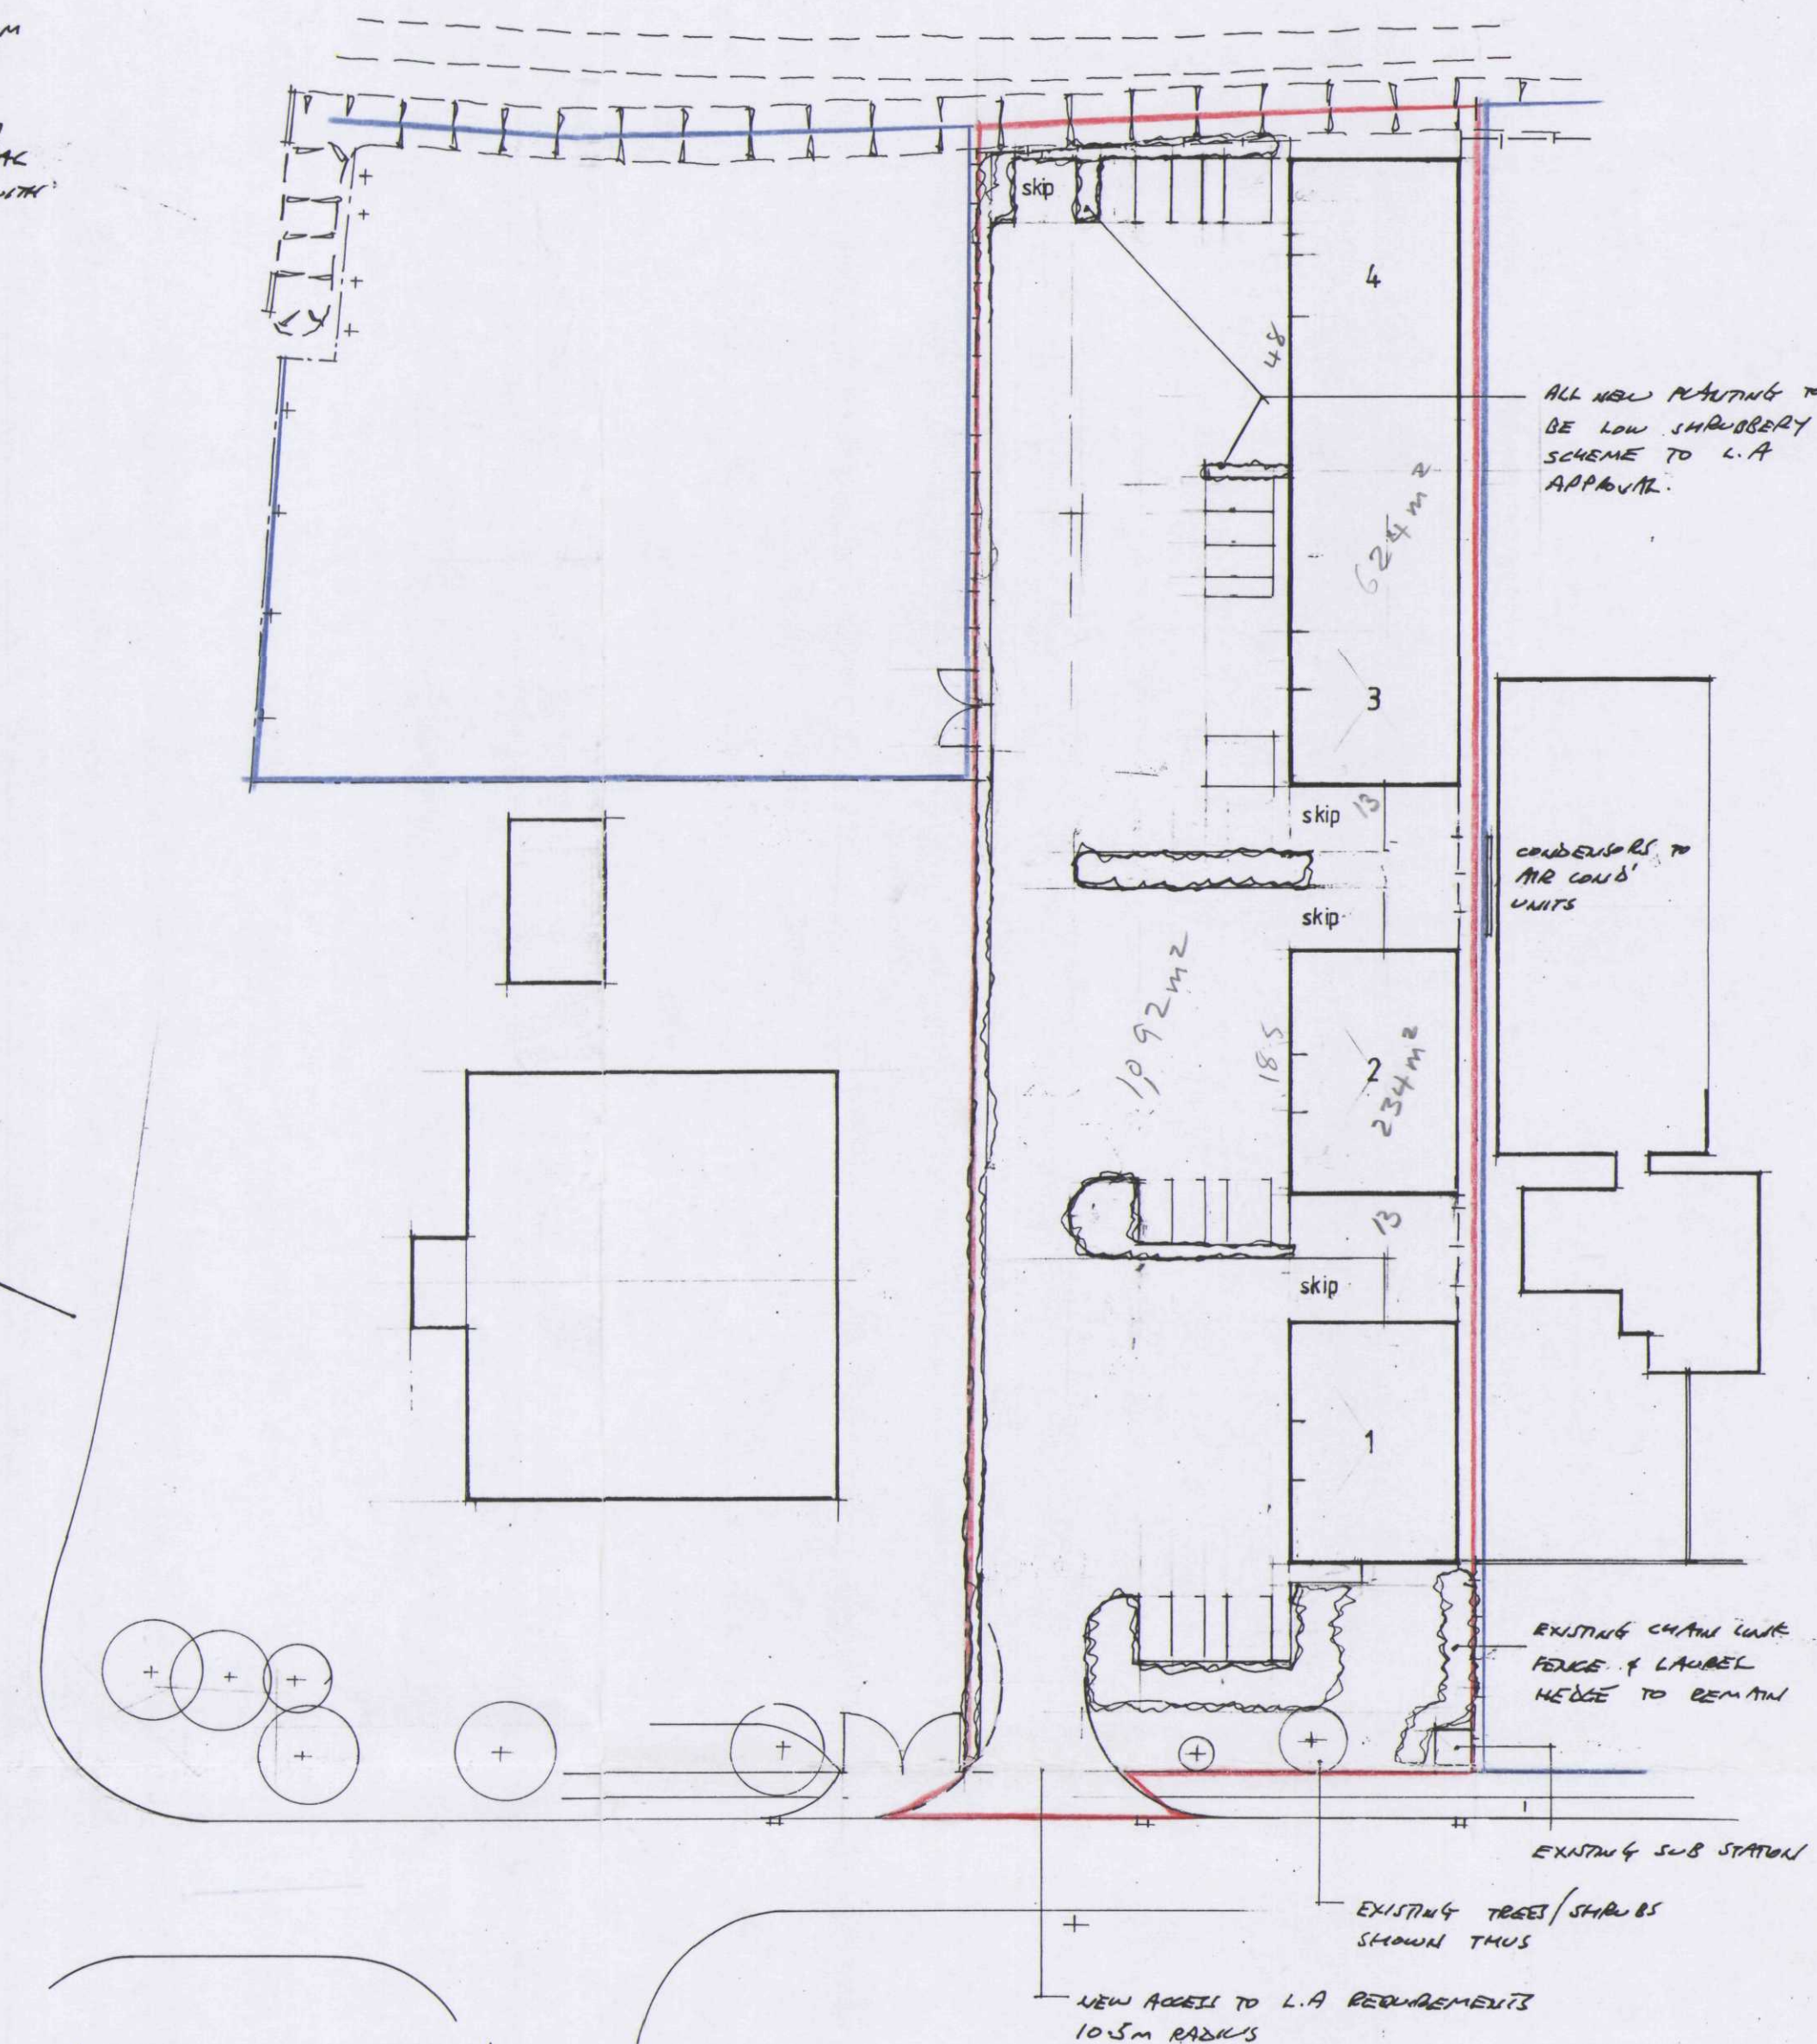

SITE PLAN 1-500

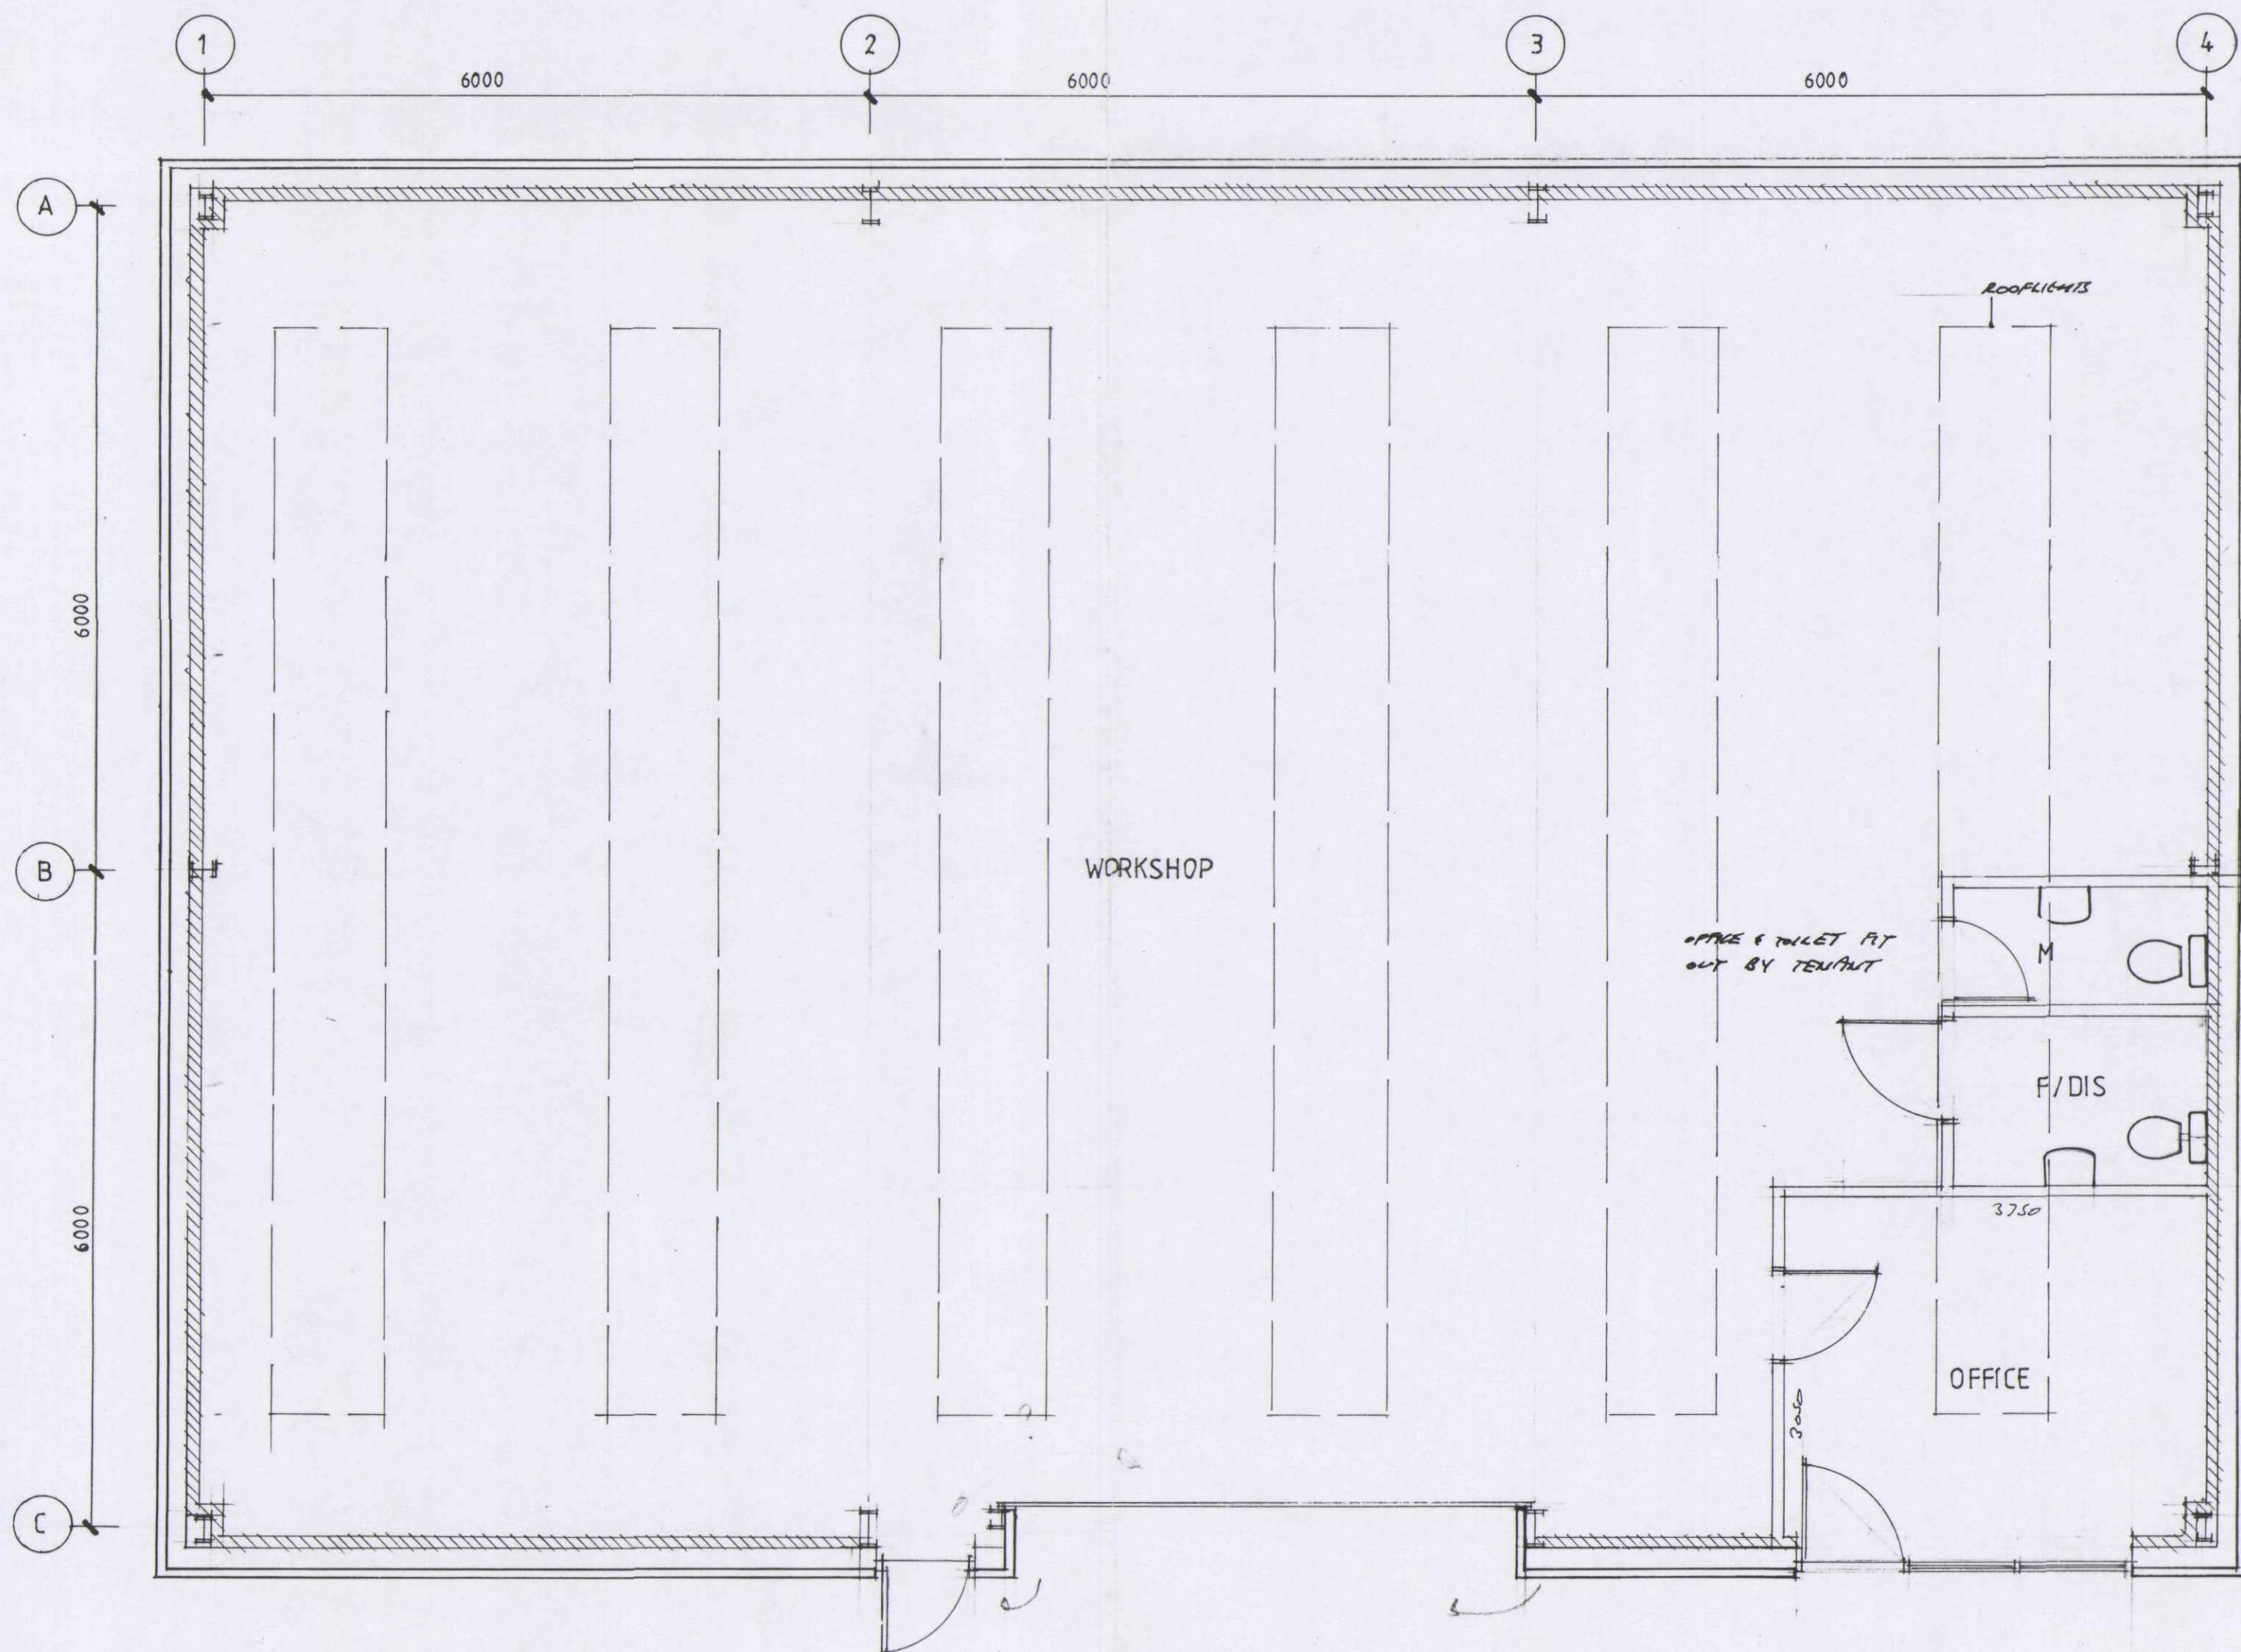

FLOOR PLAN

SHDC
Planning & Development
26 OCT 2004
Ref: 1439/04

DETERMINED
PLAN

Contractor To Check All Dimensions
On Site Before Work Commences.

Rev.	Date.	Init.	Revision Details.

PODDINGTONS
Architectural Design Consultants

Unit 7, The Flaxmill, Flaxmill Lane, Pinchbeck,
Spalding, Lincs. PE11 3XQ.
Tel: 01775 720866 Fax: 01775 720877

Project
PROPOSED INDUSTRIAL UNITS AT
BENNER ROAD, PINCHBECK, SPALDING,
FOR
N. BROWN PENSION FUND

Drawing.
UNITS 1 & 2

Scale.
1:50 1:100

Drawn.
Date. AUG 2004

Drawing. No.
3199-1

Rev.