




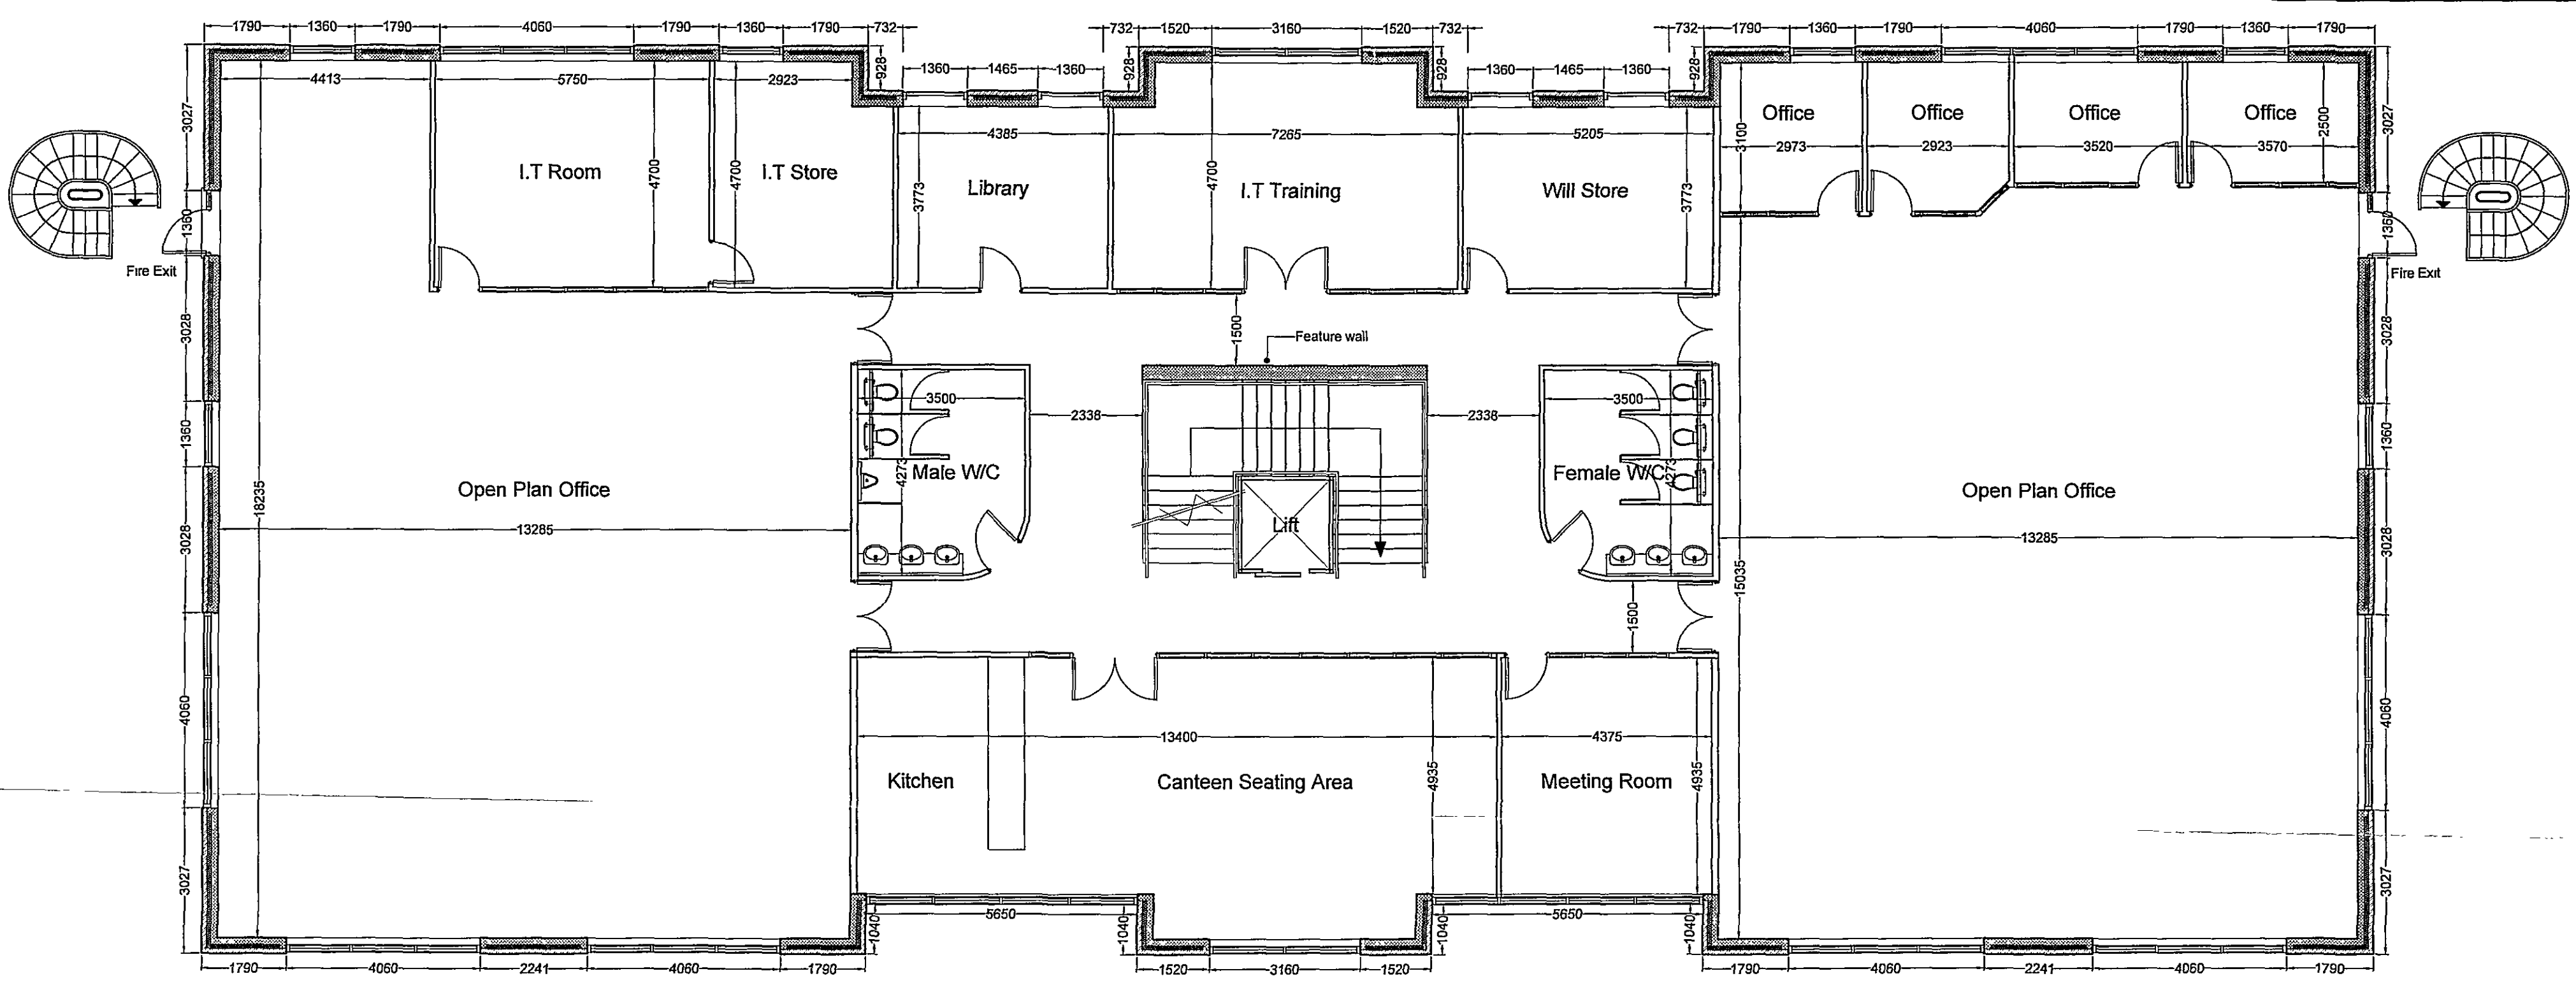

Second Floor Plan

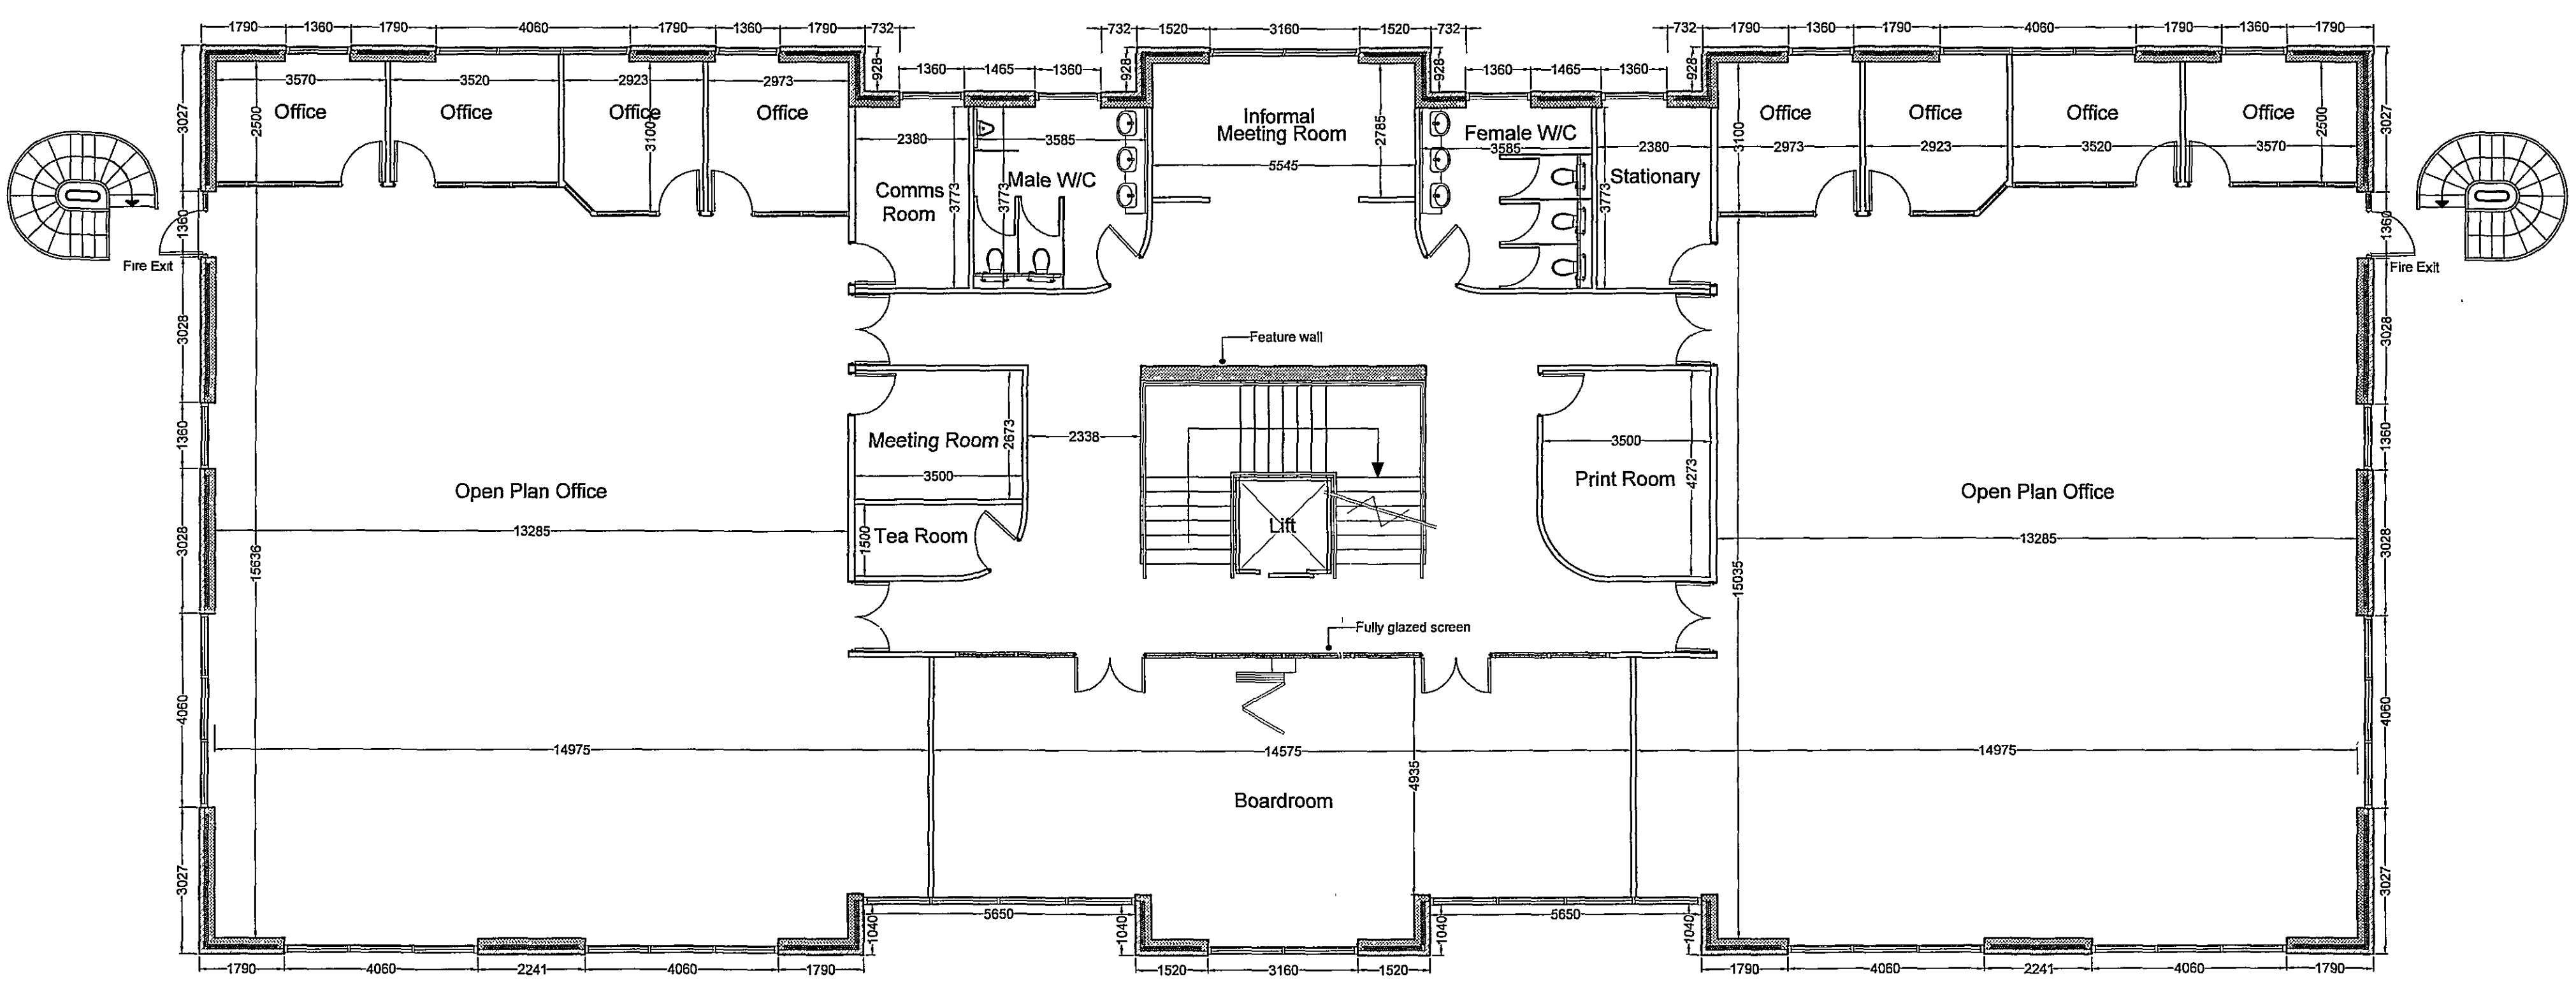

First Floor Plan

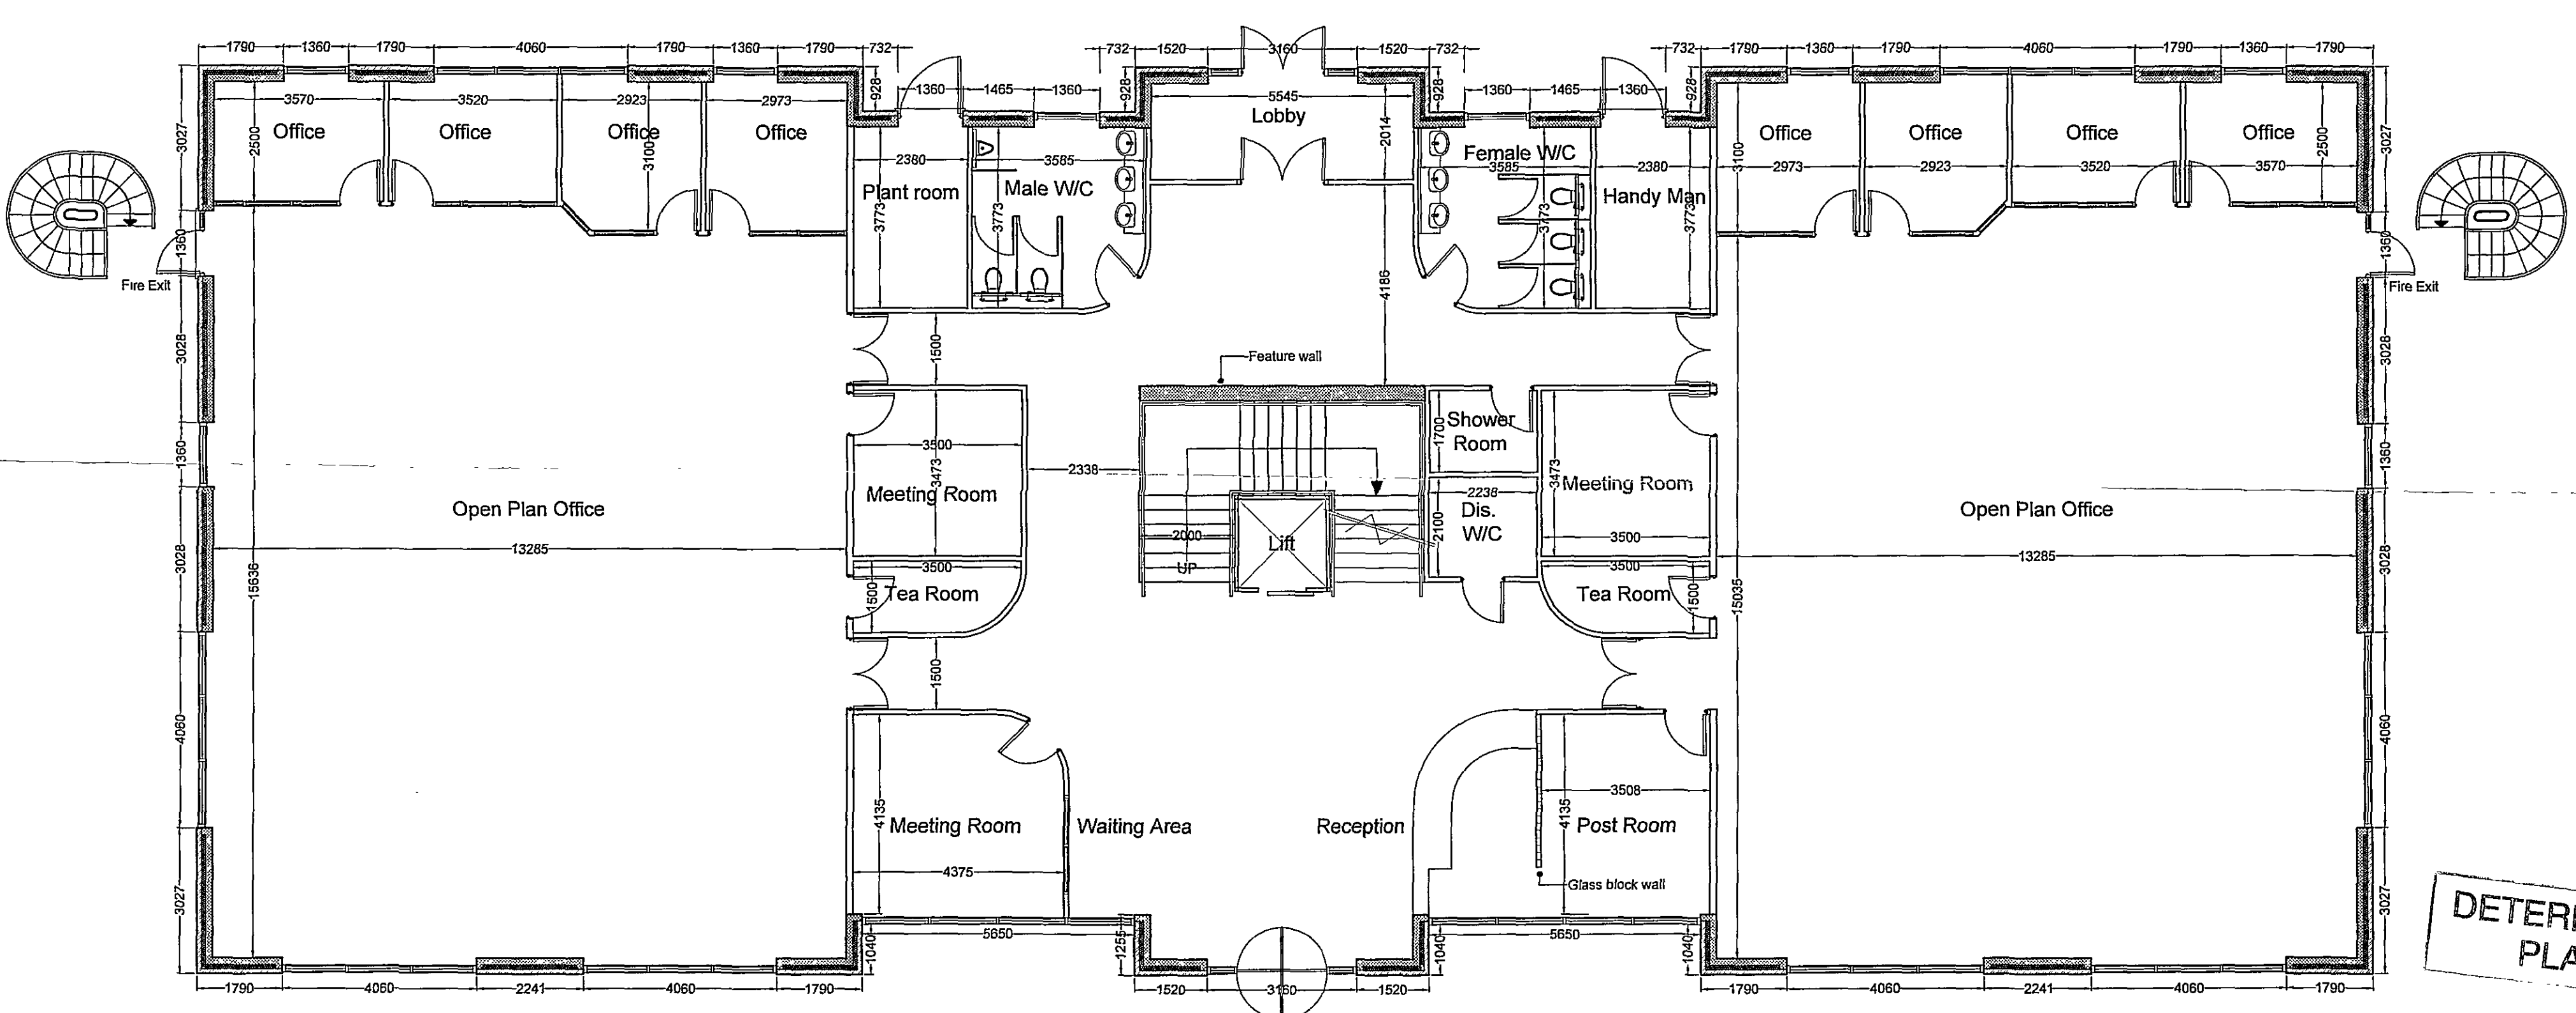

Ground Floor Plan

DETERMINED PLAN

550C
Planning & Development
30 OCT 2007
Ref: 1439/07

DESIGN

Lindum Business Park, Station Road
North Hykeham, Lincoln LN6 3QX
Tel: (01522) 500300
Fax: (01522) 852221
E-Mail: design@lindumgroup.co.uk

Client
Roythornes Solicitors

Project
**New Office Development
Enterprise Way
Spalding, Lincolnshire**

Drawing Title
Floor Plans

Date 25th September 2007	Scale 1 : 100
Drawn By SJD	Client Ref
Drawing Number 25 / 0166 / 02	Revision