

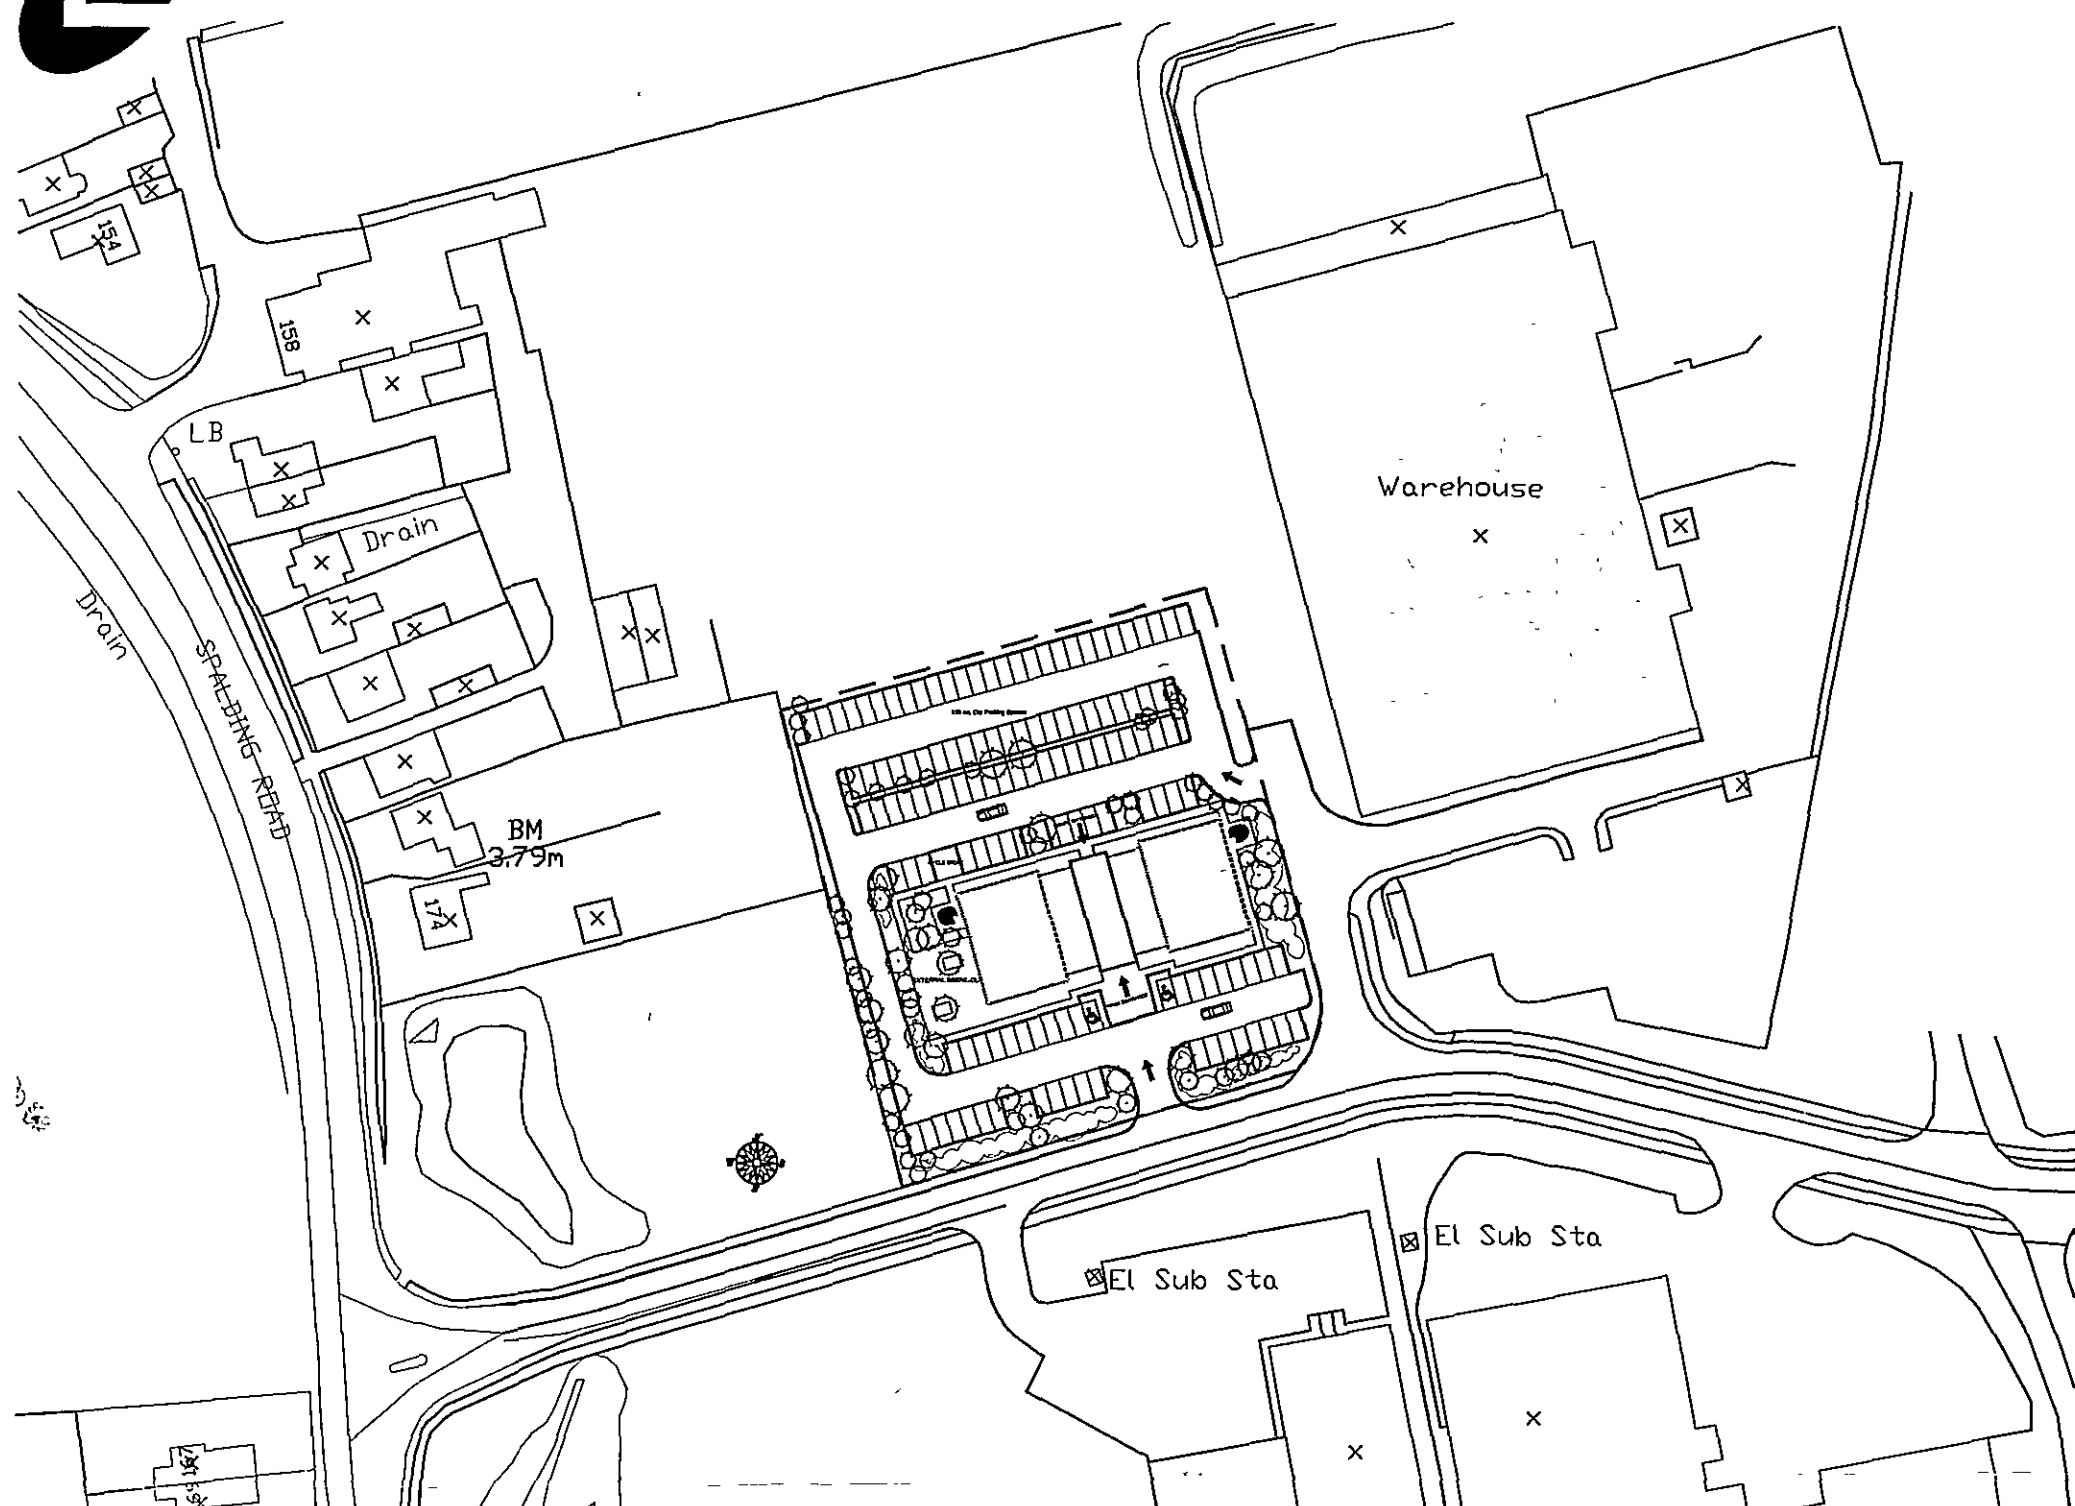


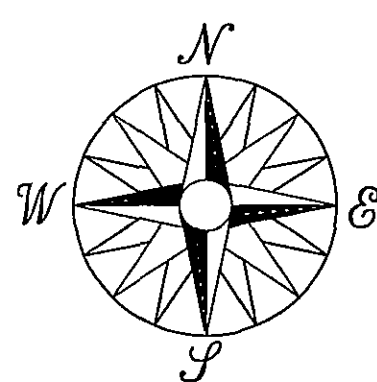

SITE LOCATION PLAN

SCALE:- 1/1250

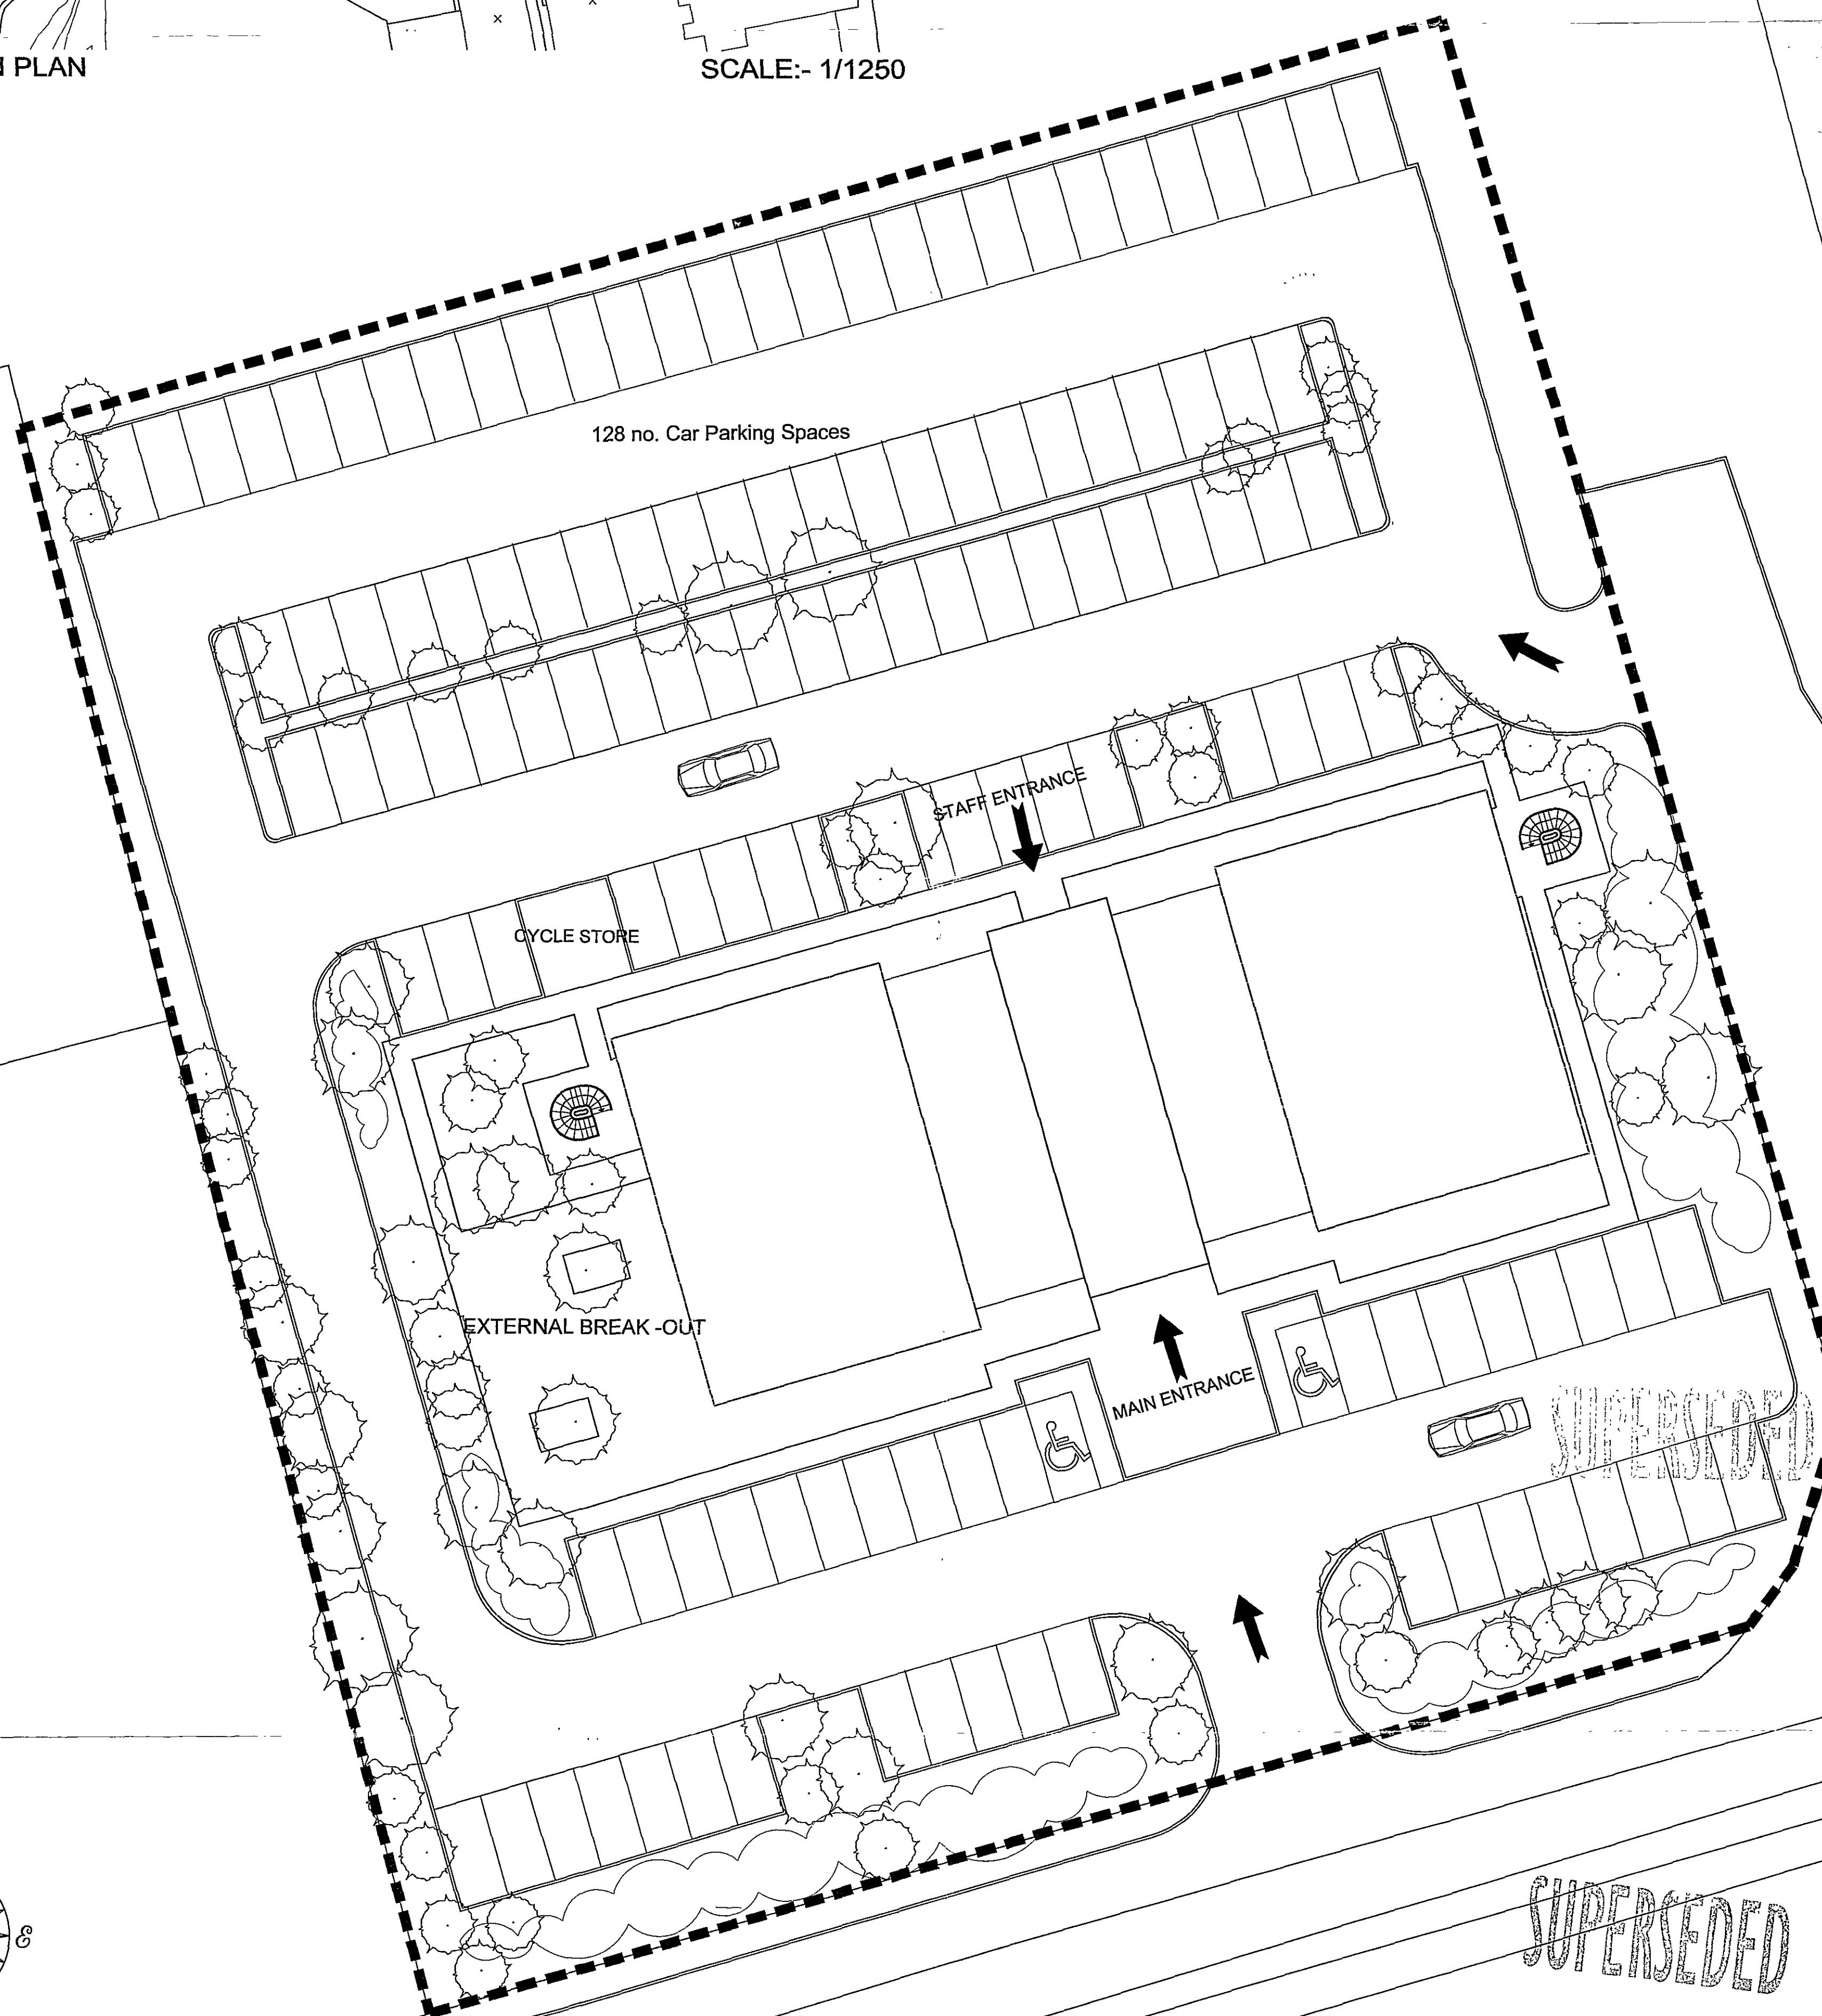

SITE PLAN

SCALE:- 1/200

SHDC
 Planning & Development
 30 OCT 2007
 Ref: 1439/07



Lindum Business Park, Station Road
 North Hykeham, Lincoln LN6 3QX
 Tel: (01522) 500300
 Fax: (01522) 852221
 E-Mail: design@lindumgroup.co.uk

Client

Roythornes Solicitors

Project

New Office Development
 Enterprise Way
 Spalding, Lincolnshire

Drawing Title

Site Plan & Location Plan

Date

28th September 2007

Scale

As Shown

Drawn By
 SJD

Client Ref

Drawing Number

25 / 0166 / 03

Revision