



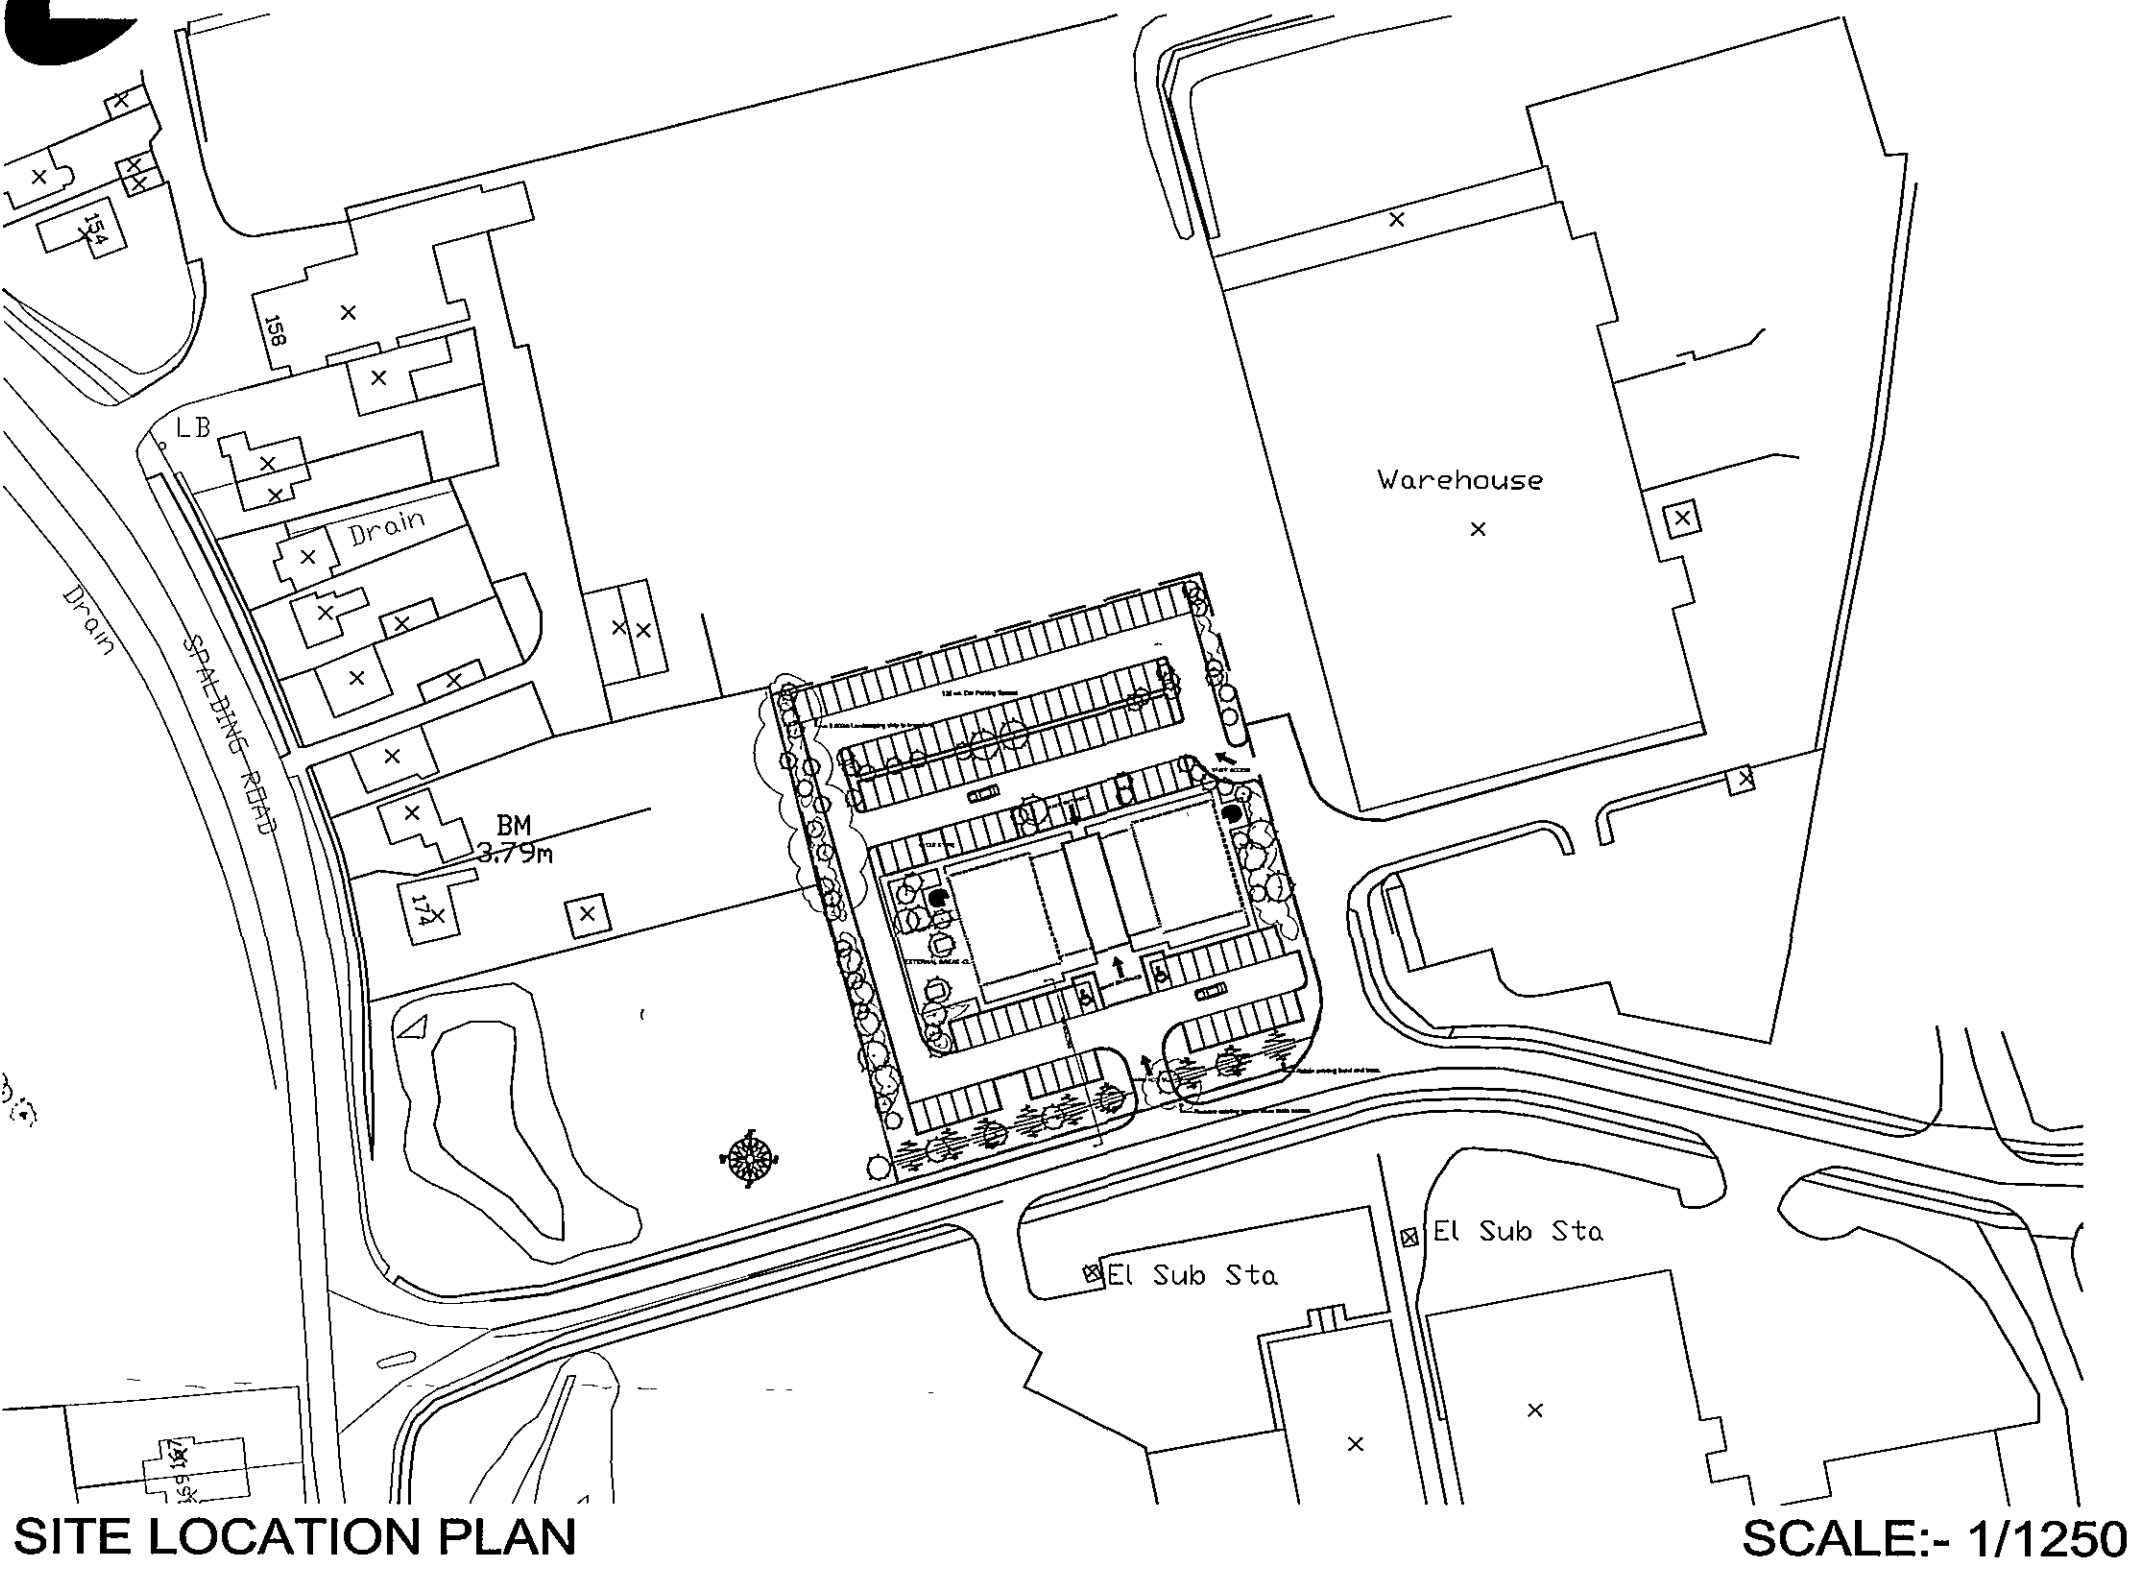

SITE LOCATION PLAN

SCALE:- 1/1250

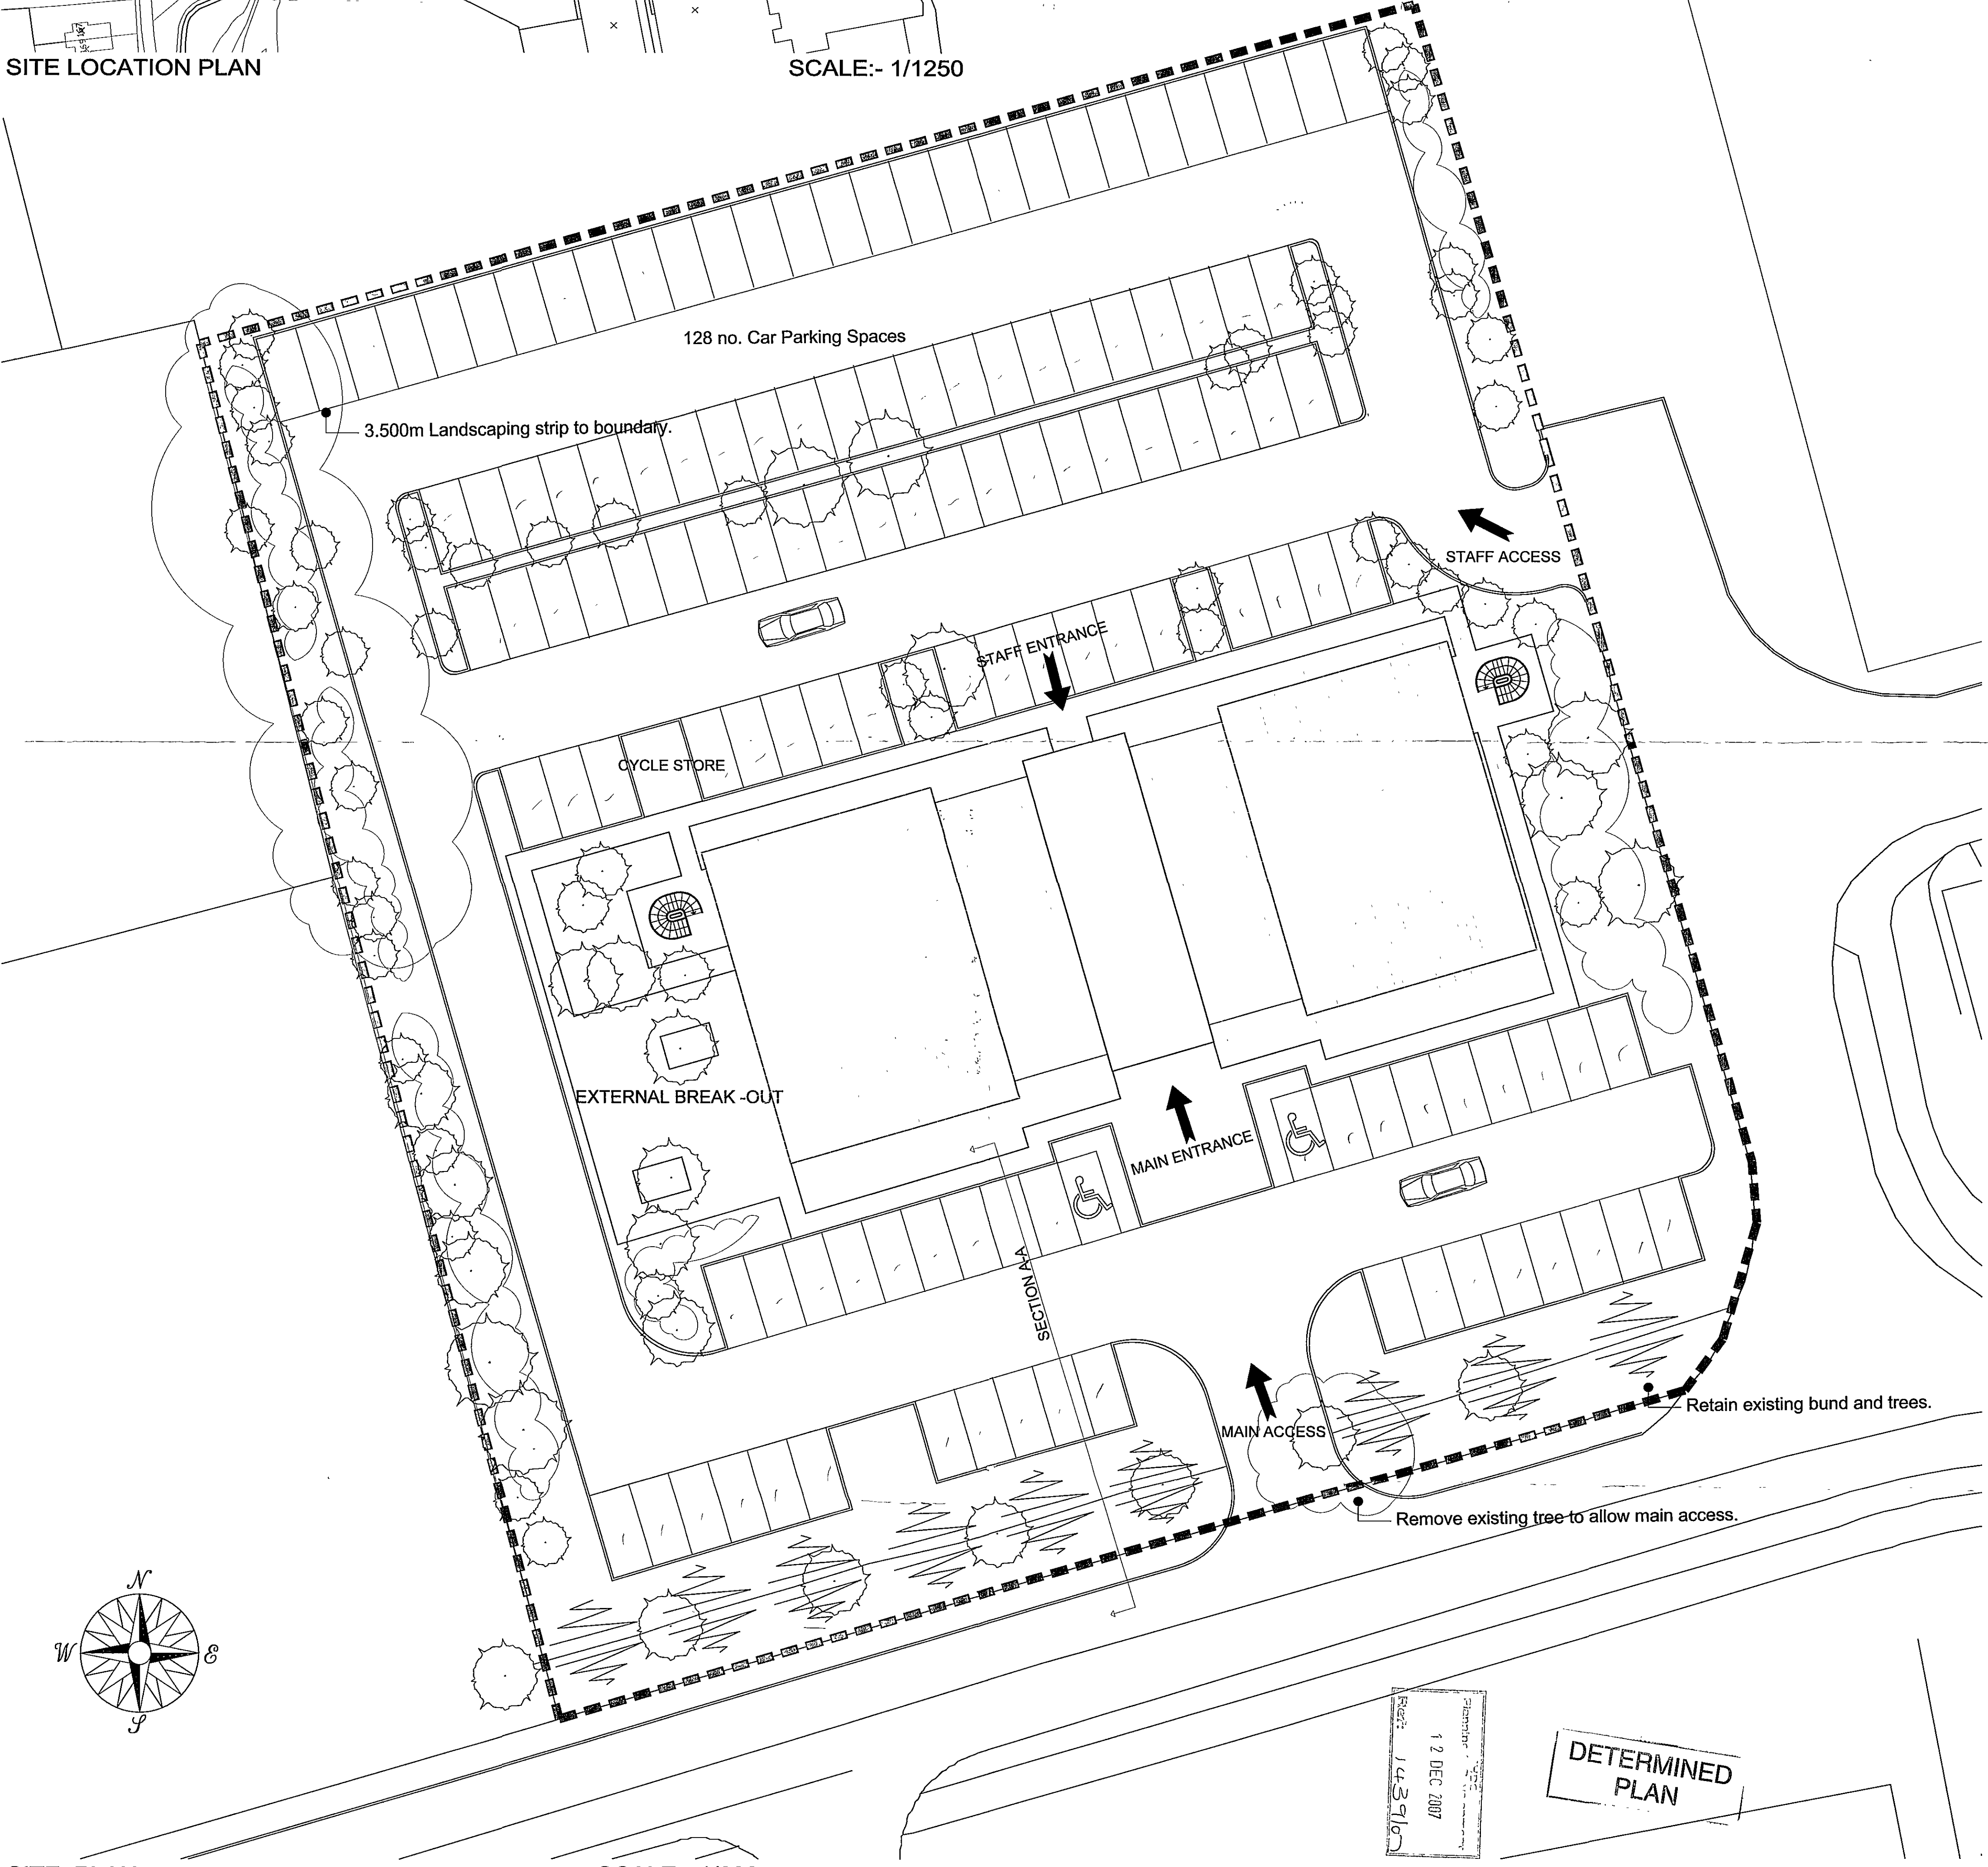

SITE PLAN

SCALE:- 1/200

Rev A : 11/12/08 : Layout moved to rear of site to retain existing bund and trees
3.5m landscaping strip added to West boundary, car parking amended.



Lindum Business Park, Station Road
North Hykeham, Lincoln LN6 3QX
Tel: (01522) 500300
Fax: (01522) 852221
E-Mail: design@lindumgroup.co.uk

Client
Roythornes Solicitors

Project
**New Office Development
Enterprise Way
Spalding, Lincolnshire**

Drawing Title
Site Plan & Location Plan

**DETERMINED
PLAN**

Date 28th September 2007	Scale As Shown
Drawn By SJD	Client Ref
Drawing Number 25 / 0166 / 03	Revision A