




DO NOT SCALE FROM THIS DRAWING
THE GENERAL CONTRACTOR IS TO CHECK ALL DIMENSIONS ON SITE AND
REPORT ANY DISCREPANCIES TO THE SUPERVISING OFFICER
ALL DIMENSIONS ARE SHOWN IN 'mm' UNLESS OTHERWISE STATED.

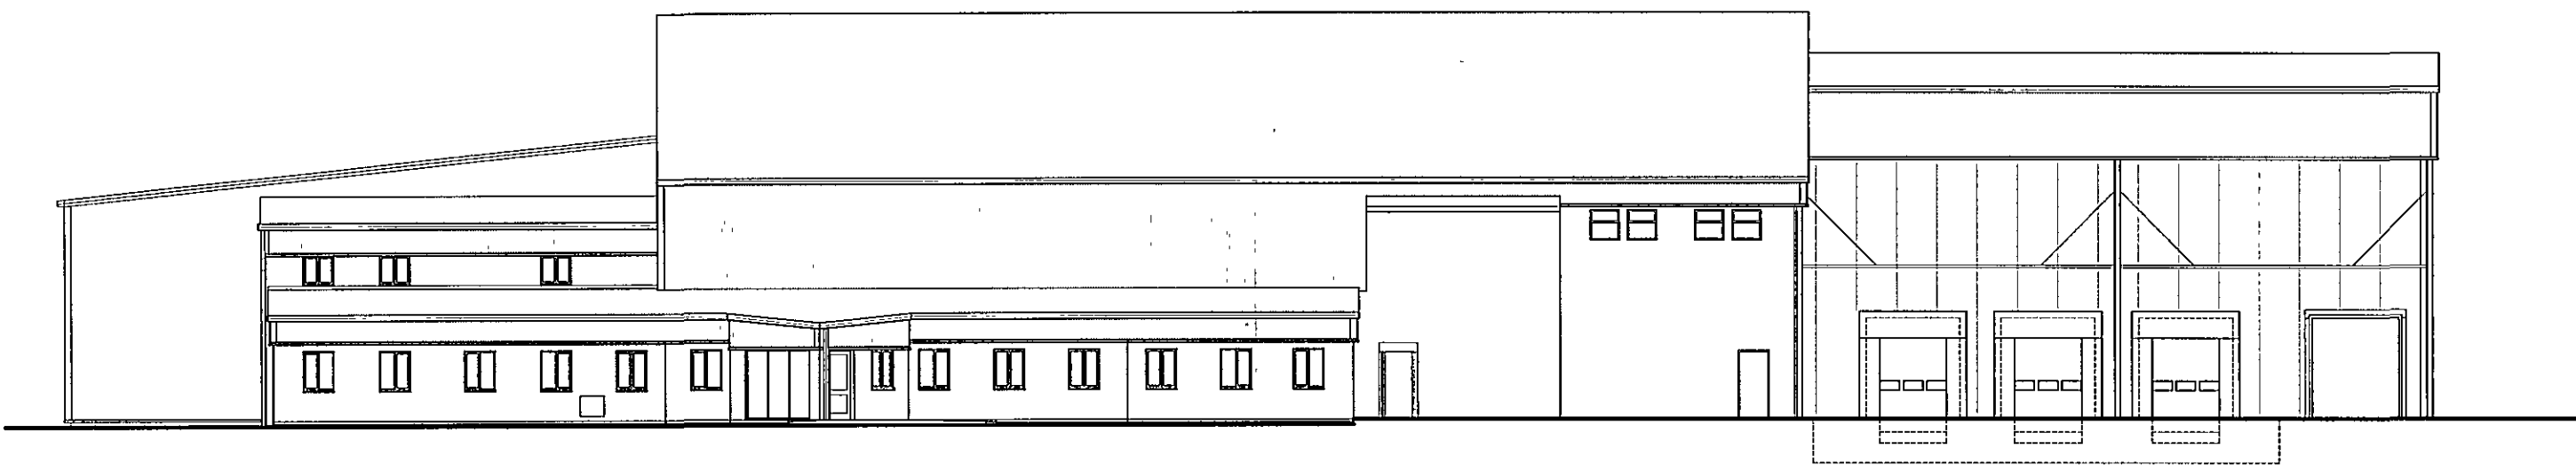


EXISTING - North East Elevation

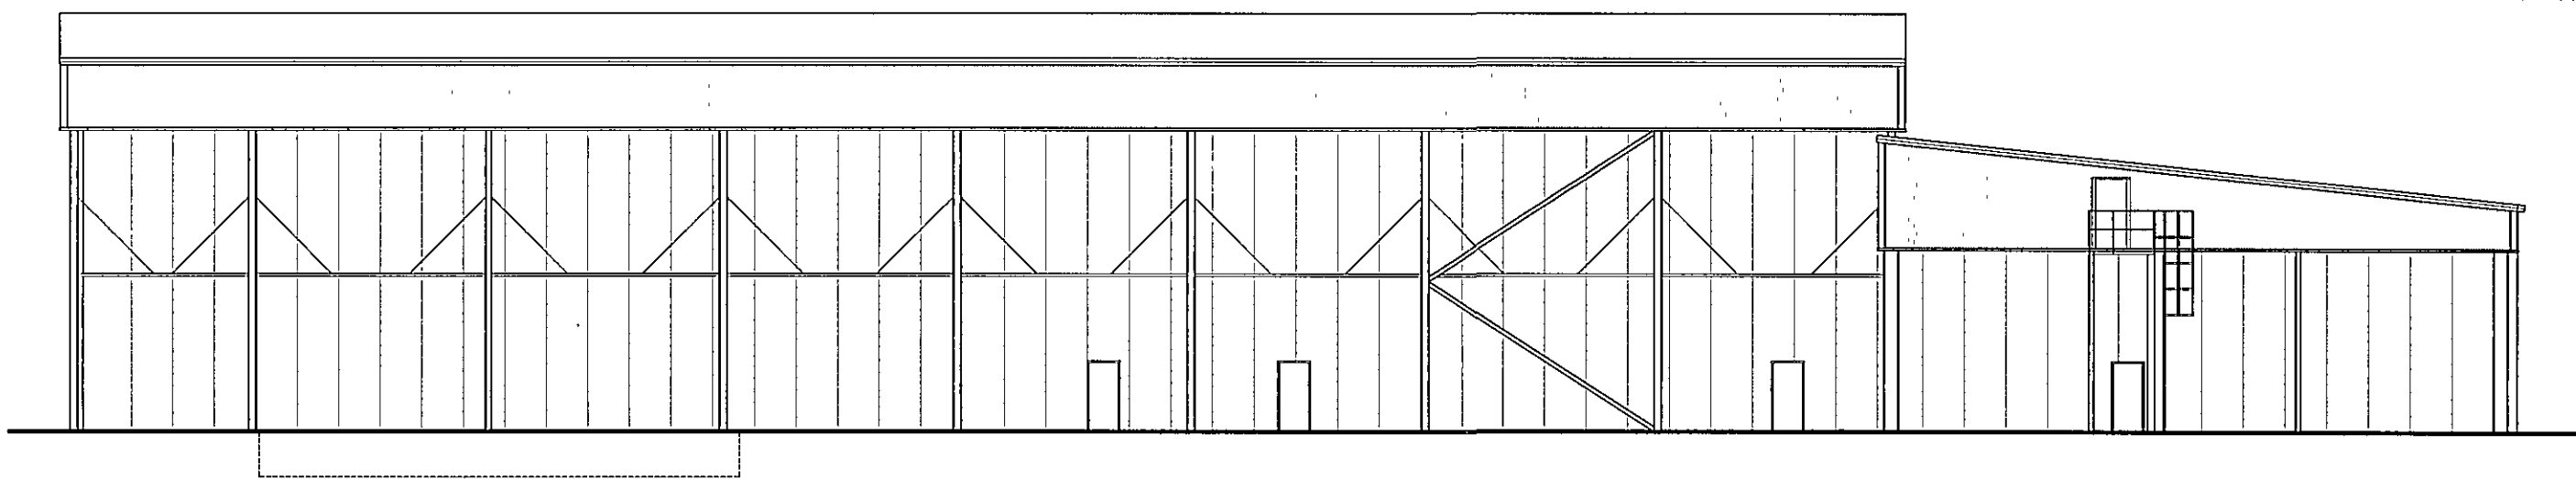


EXISTING - South West Elevation

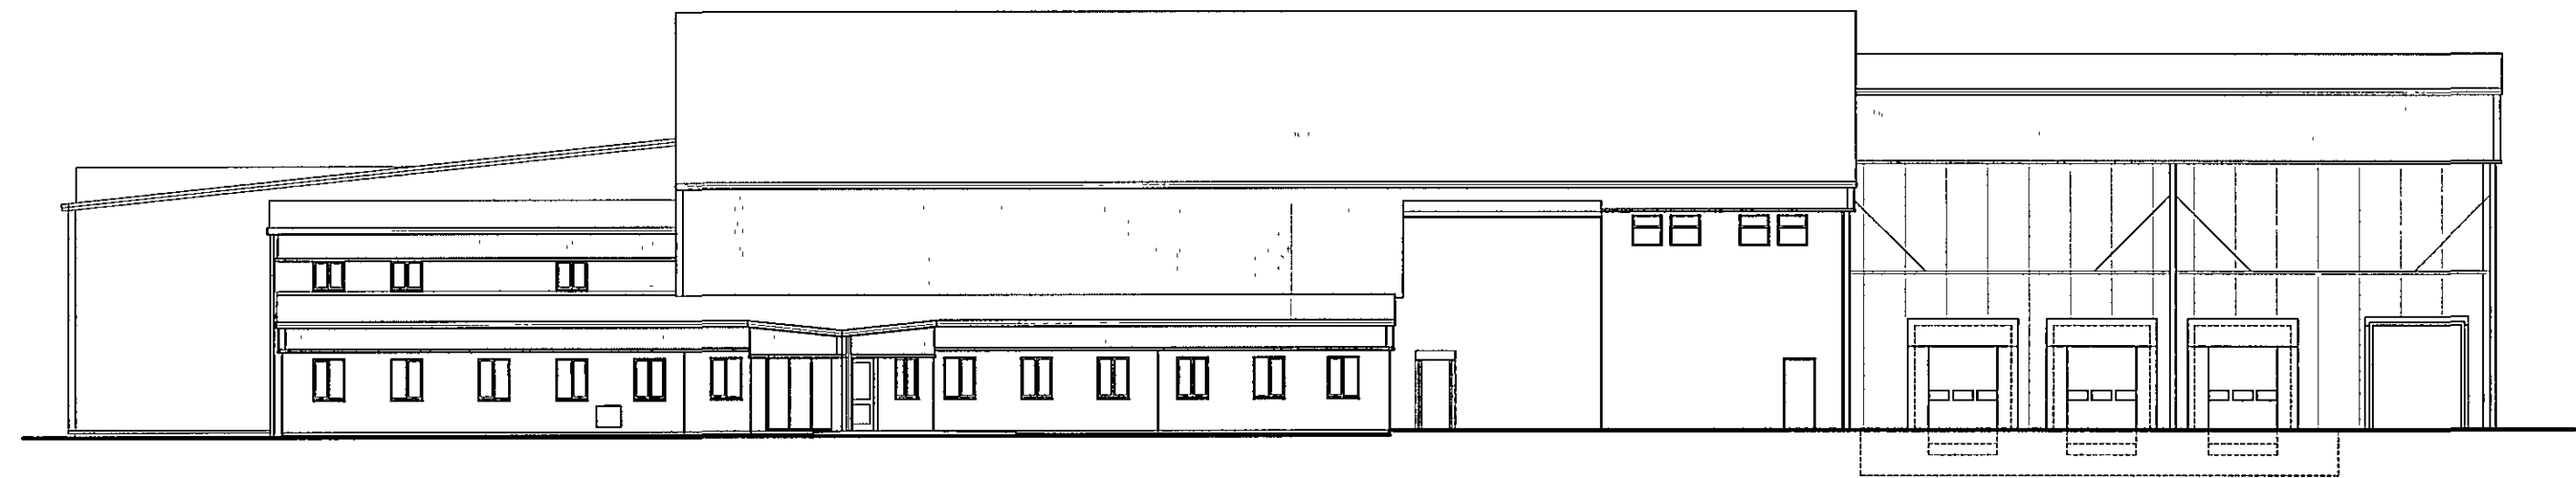


PROPOSED - North East Elevation

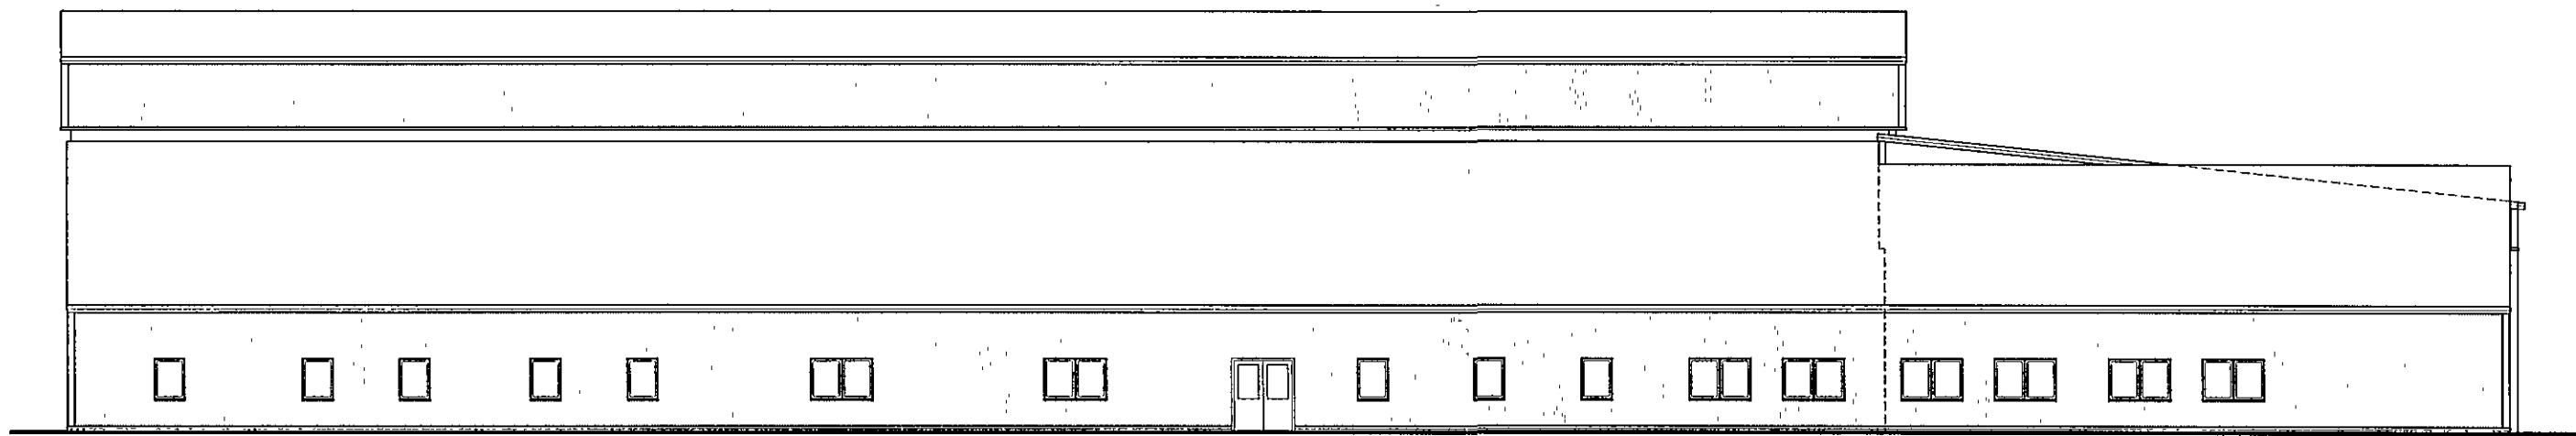


PROPOSED - South West Elevation

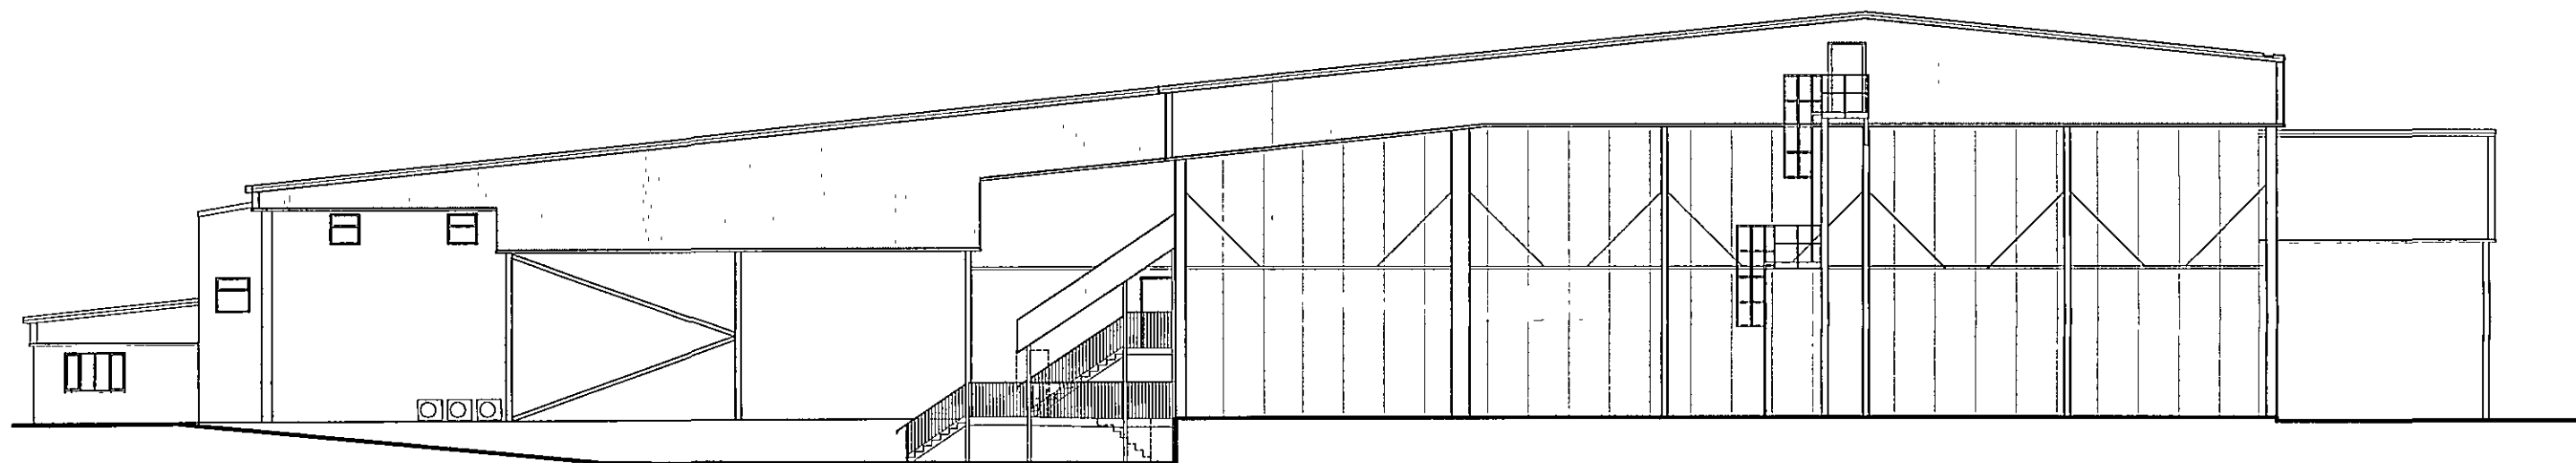


EXISTING - North West Elevation

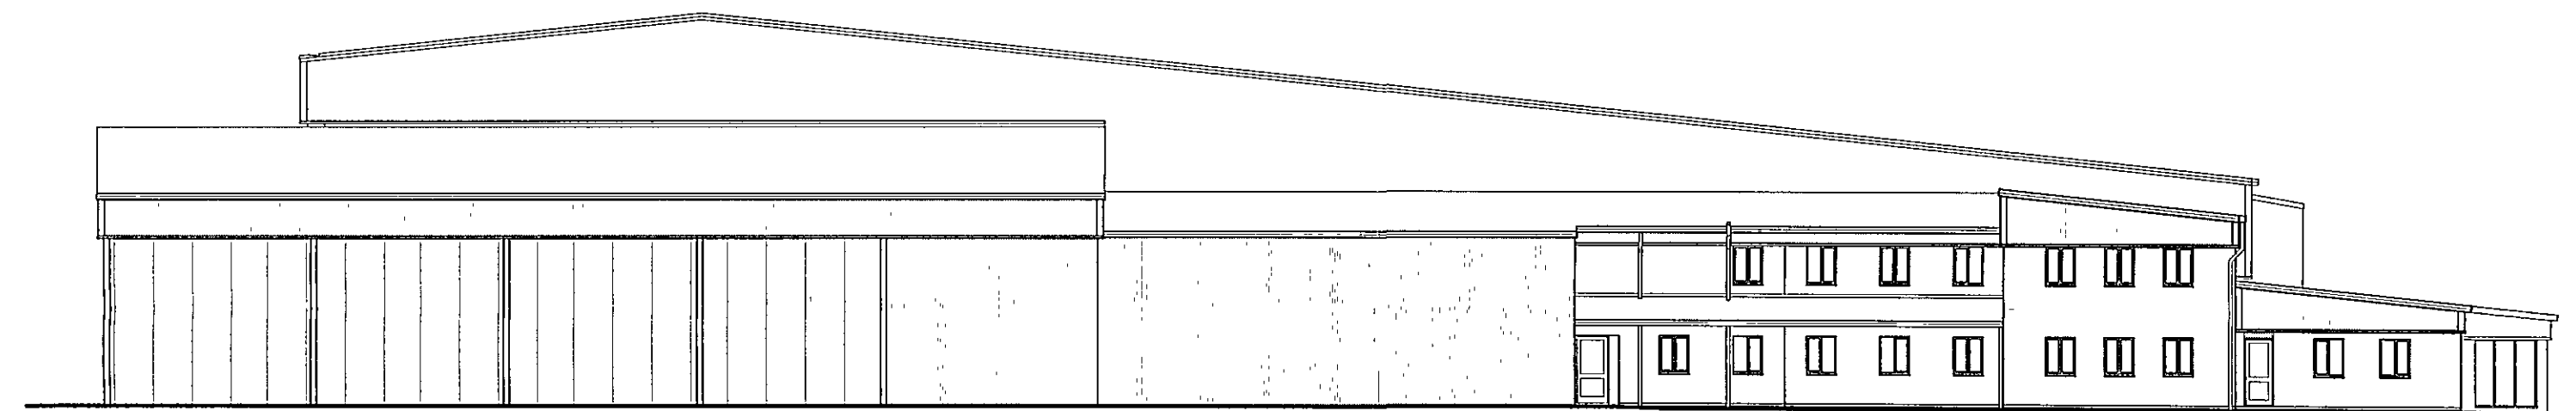


EXISTING - South West Elevation

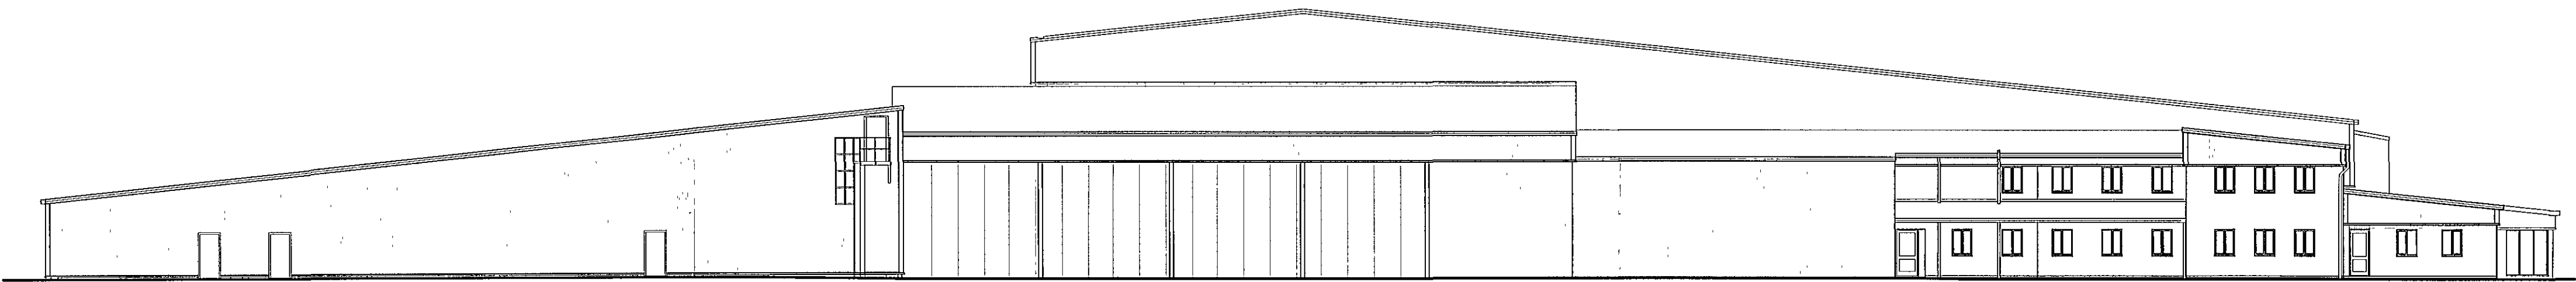

PROPOSED - South West Elevation

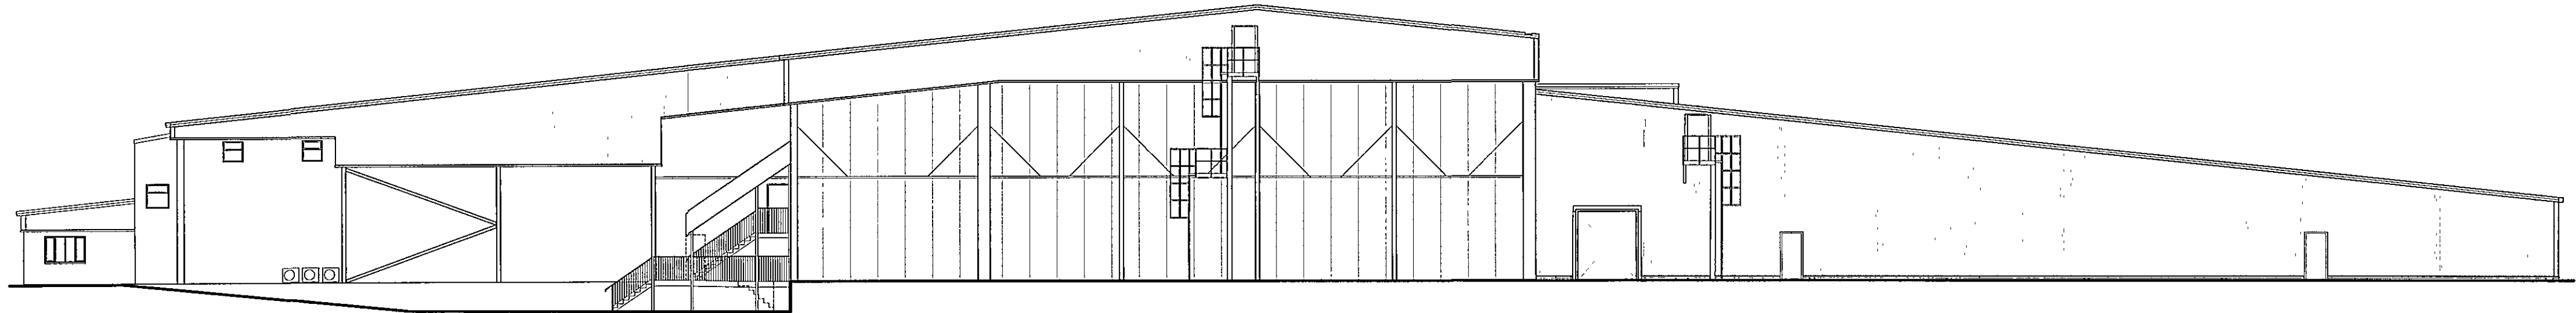

PROPOSED - North West Elevation

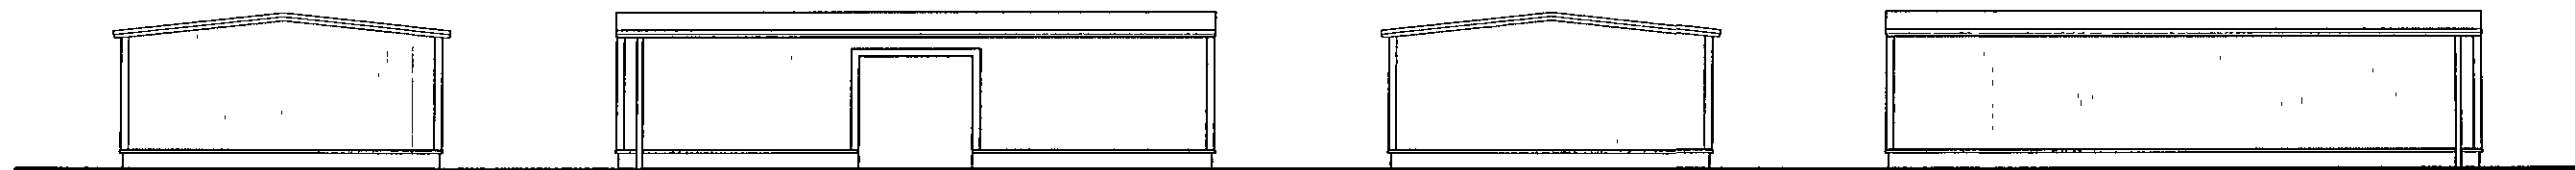

Side Elevation

Front Elevation

Side Elevation

Rear Elevation

BATTERY CHARGING UNIT

Materials Battery Charging Unit:

Roof:
Insulated profile sheet, colour: Goose Wing Grey

Walls:
Insulated Profile sheet, colour: Goose Wing Grey



All materials manufactured by 'Wards' to match existing
Gutters and stop flashings in contrasting colour: Solent Blue

Materials Extension:

Roof:
Insulated profile sheet, colour: Goose Wing Grey

Walls:
Insulated Profile sheet, colour: Goose Wing Grey

All materials manufactured by 'Wards' to match existing
Gutters and stop flashings in contrasting colour: Solent Blue

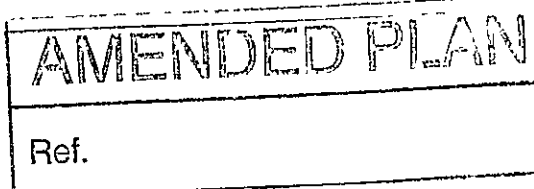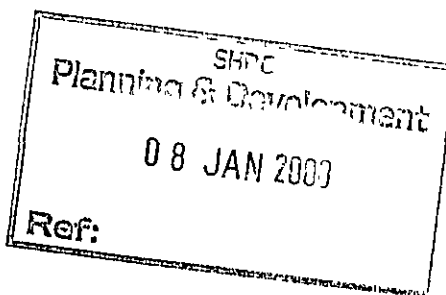

Revisions				
Suffix	Date	Amendments		
A	5 1.08	Cladding revised		



The Design Partnership

The Design Partnership (Ely) Ltd
100 High Street, Chatteris
Cambridgeshire PE16 6NN

Tel. 01354 693111
Fax: 01354 694672

Job Title

PHASE 7 - Proposed Pack House & Ripening
Extension and Battery Charging Unit,
Stephenson Ave. Spalding for Malet Azoulay

Drawing Title

PLANNING SUBMISSION
Existing and Proposed Elevations



Date	Scale	Dwn	Dwg. No	Rev
21.10.07	1:200	pd	MA.378.P02	A