



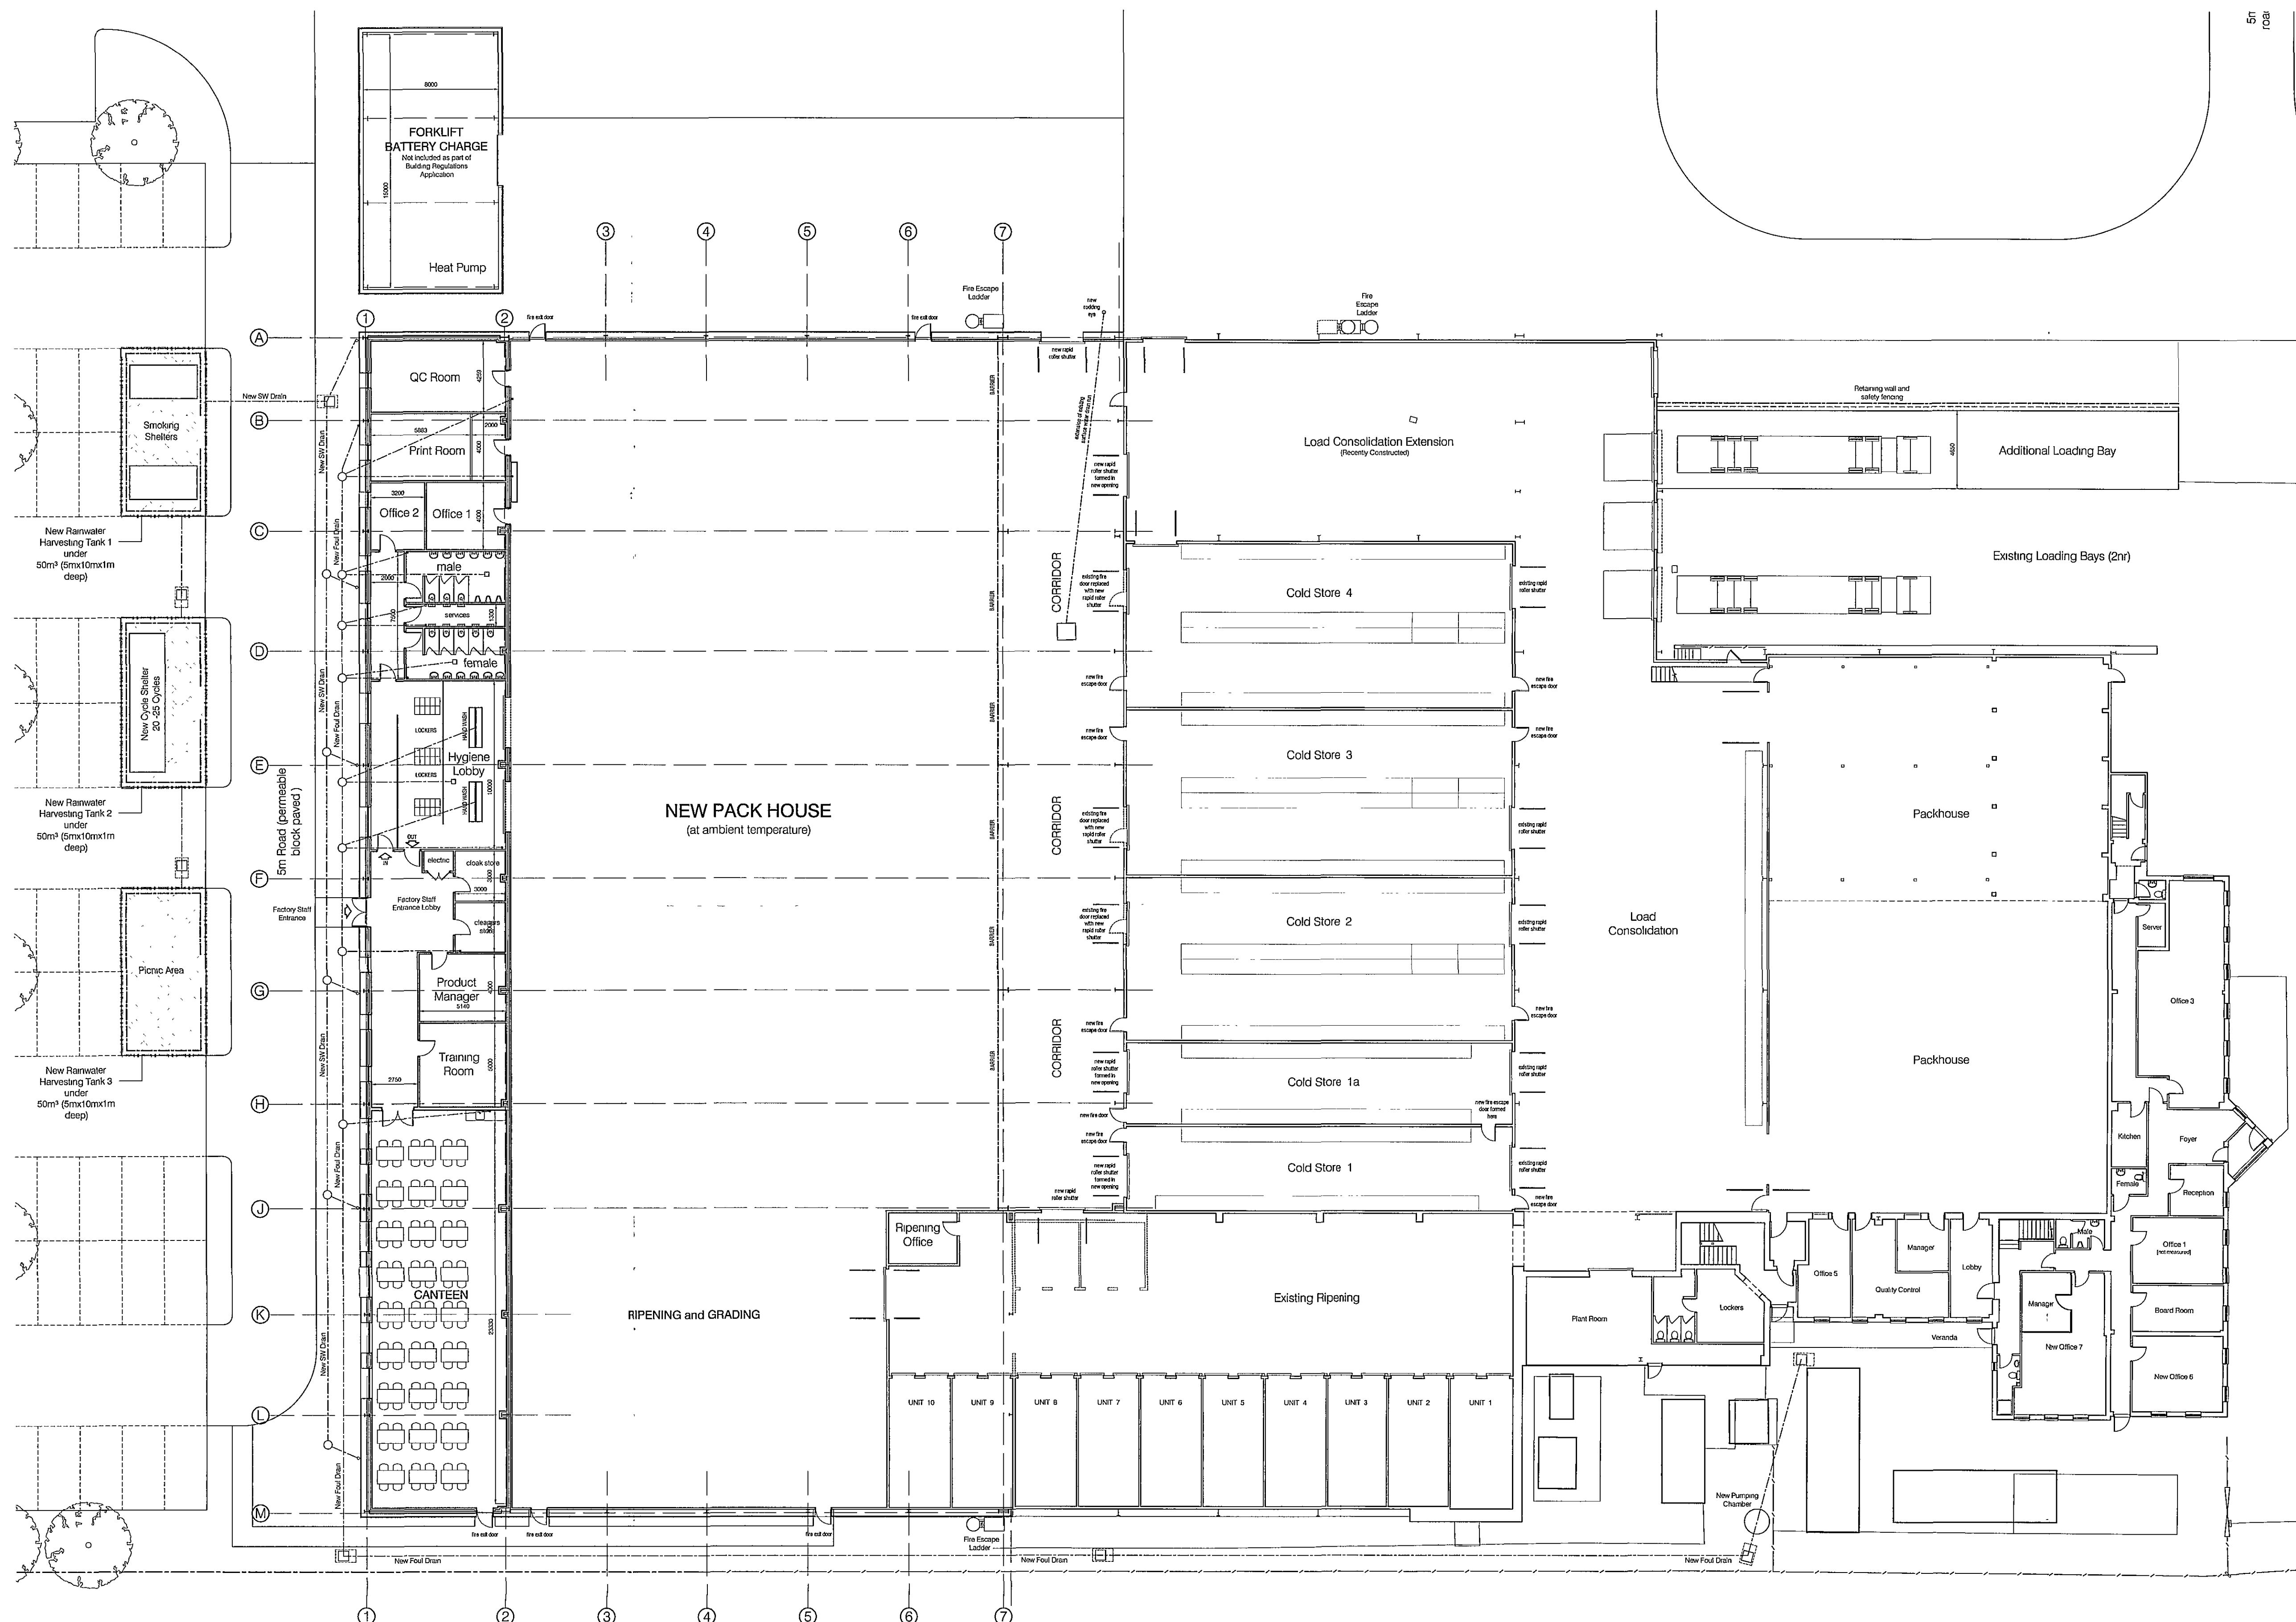

DO NOT SCALE FROM THIS DRAWING
THE GENERAL CONTRACTOR IS TO CHECK ALL DIMENSIONS ON SITE AND REPORT ANY DISCREPANCIES TO THE SUPERVISING OFFICER
ALL DIMENSIONS ARE SHOWN IN 'mm' UNLESS OTHERWISE STATED

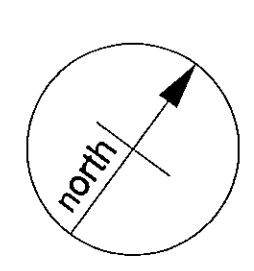

Planning Ref: 08 JAN 2020

AMENDED PLAN
Ref.

Revisions	
Suffix	Date
A	5 1 08

The Design Partnership
The Design Partnership (Ely) Ltd.
100 High Street, Chatteris
Cambridgeshire PE16 6NN
Tel: 01354 683111
Fax: 01354 684872

Job Title
PHASE 7 - Proposed Pack House & Ripening Extension and Battery Charging Unit, Stephenson Ave. Spalding for Malet Azoulay

Drawing Title
**PLANNING SUBMISSION
Floor Plan**

DETERMINED PLAN

Date	Scale	Dwg No	Rev.
21.10.07	1:200	MA.378.P03	A

FLOOR PLAN Scale 1:200