




DO NOT SCALE FROM THIS DRAWING
THE GENERAL CONTRACTOR IS TO CHECK ALL DIMENSIONS ON SITE AND
REPORT ANY DISCREPANCIES TO THE SUPERVISING OFFICER
ALL DIMENSIONS ARE SHOWN IN mm* UNLESS OTHERWISE STATED.

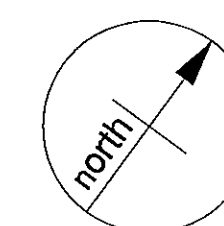

Block Plan Key:

 



Grey hatch indicates existing buildings

 


Yellow hatch indicates proposed new extension and detached battery charging unit

- A** Proposed New Pack House and Ripening Unit
- B** Proposed New Battery Charging Unit
- C** Proposed New Staff Car Park
- D** Existing Building
- E** Existing Packaging Stores
- F** Office Units with planning permission but not constructed
- G** Proposed New 15m High Wind Turbine

BLOCK PLAN Scale 1:500

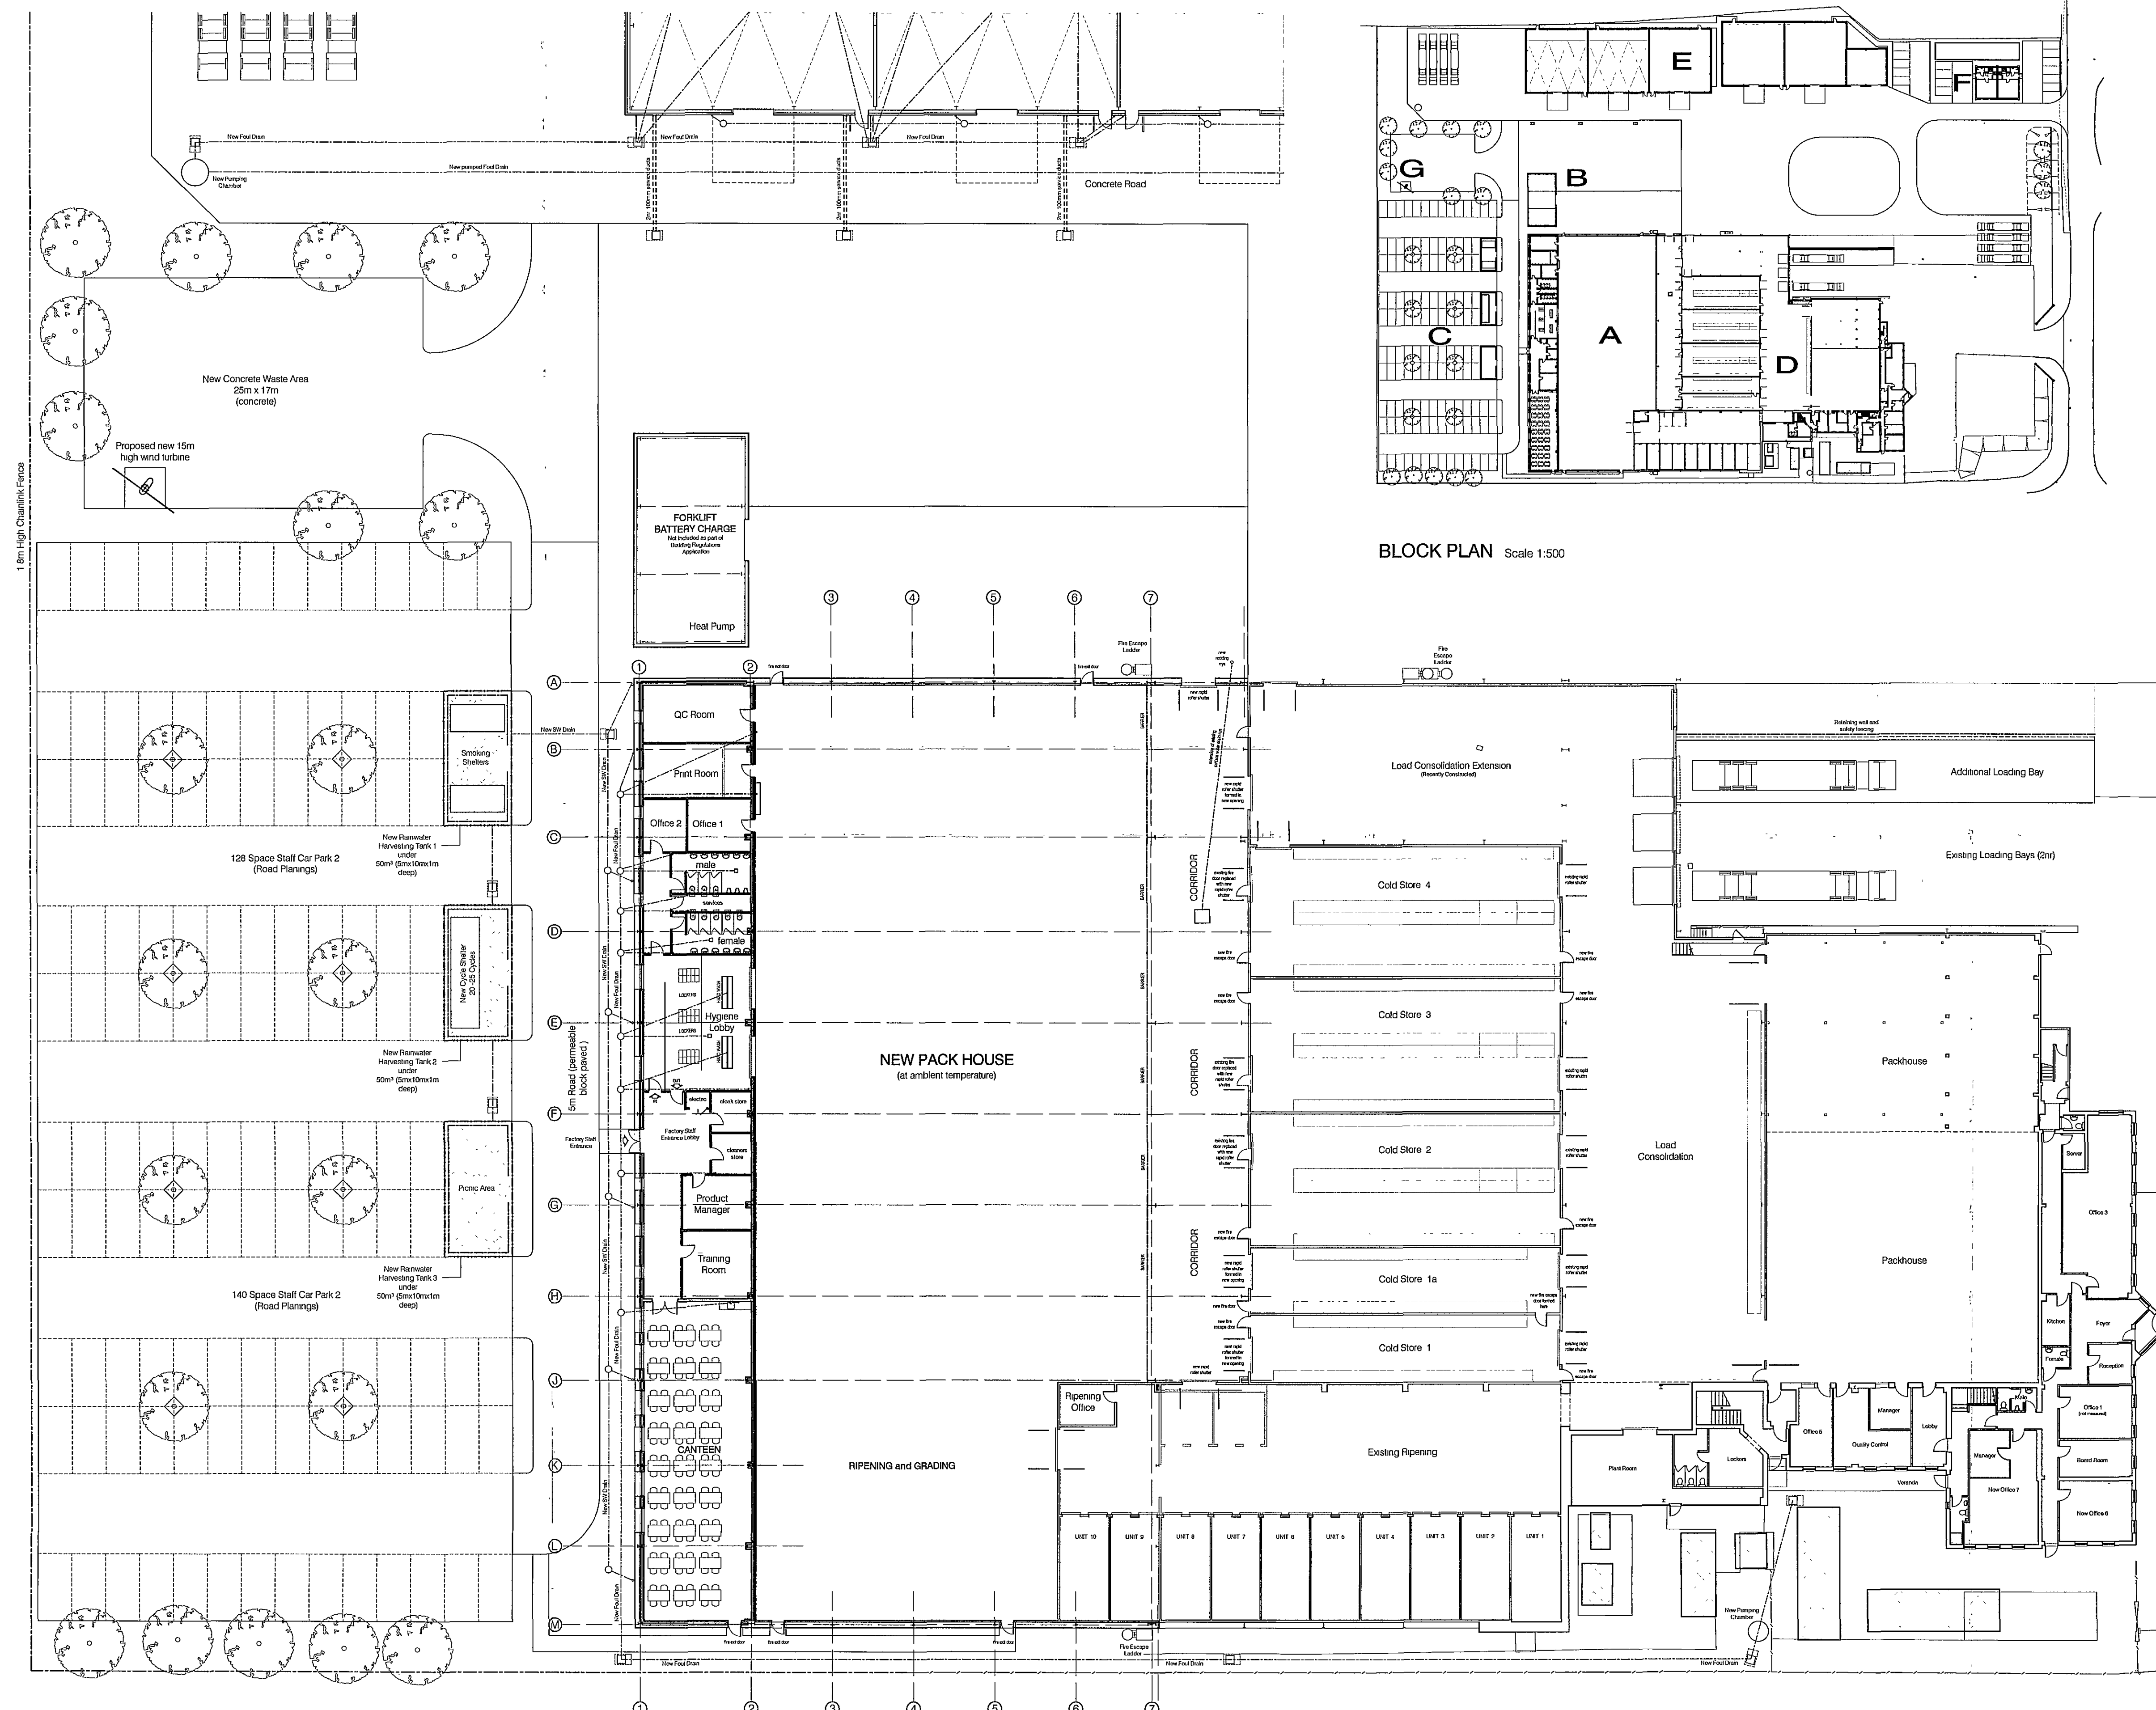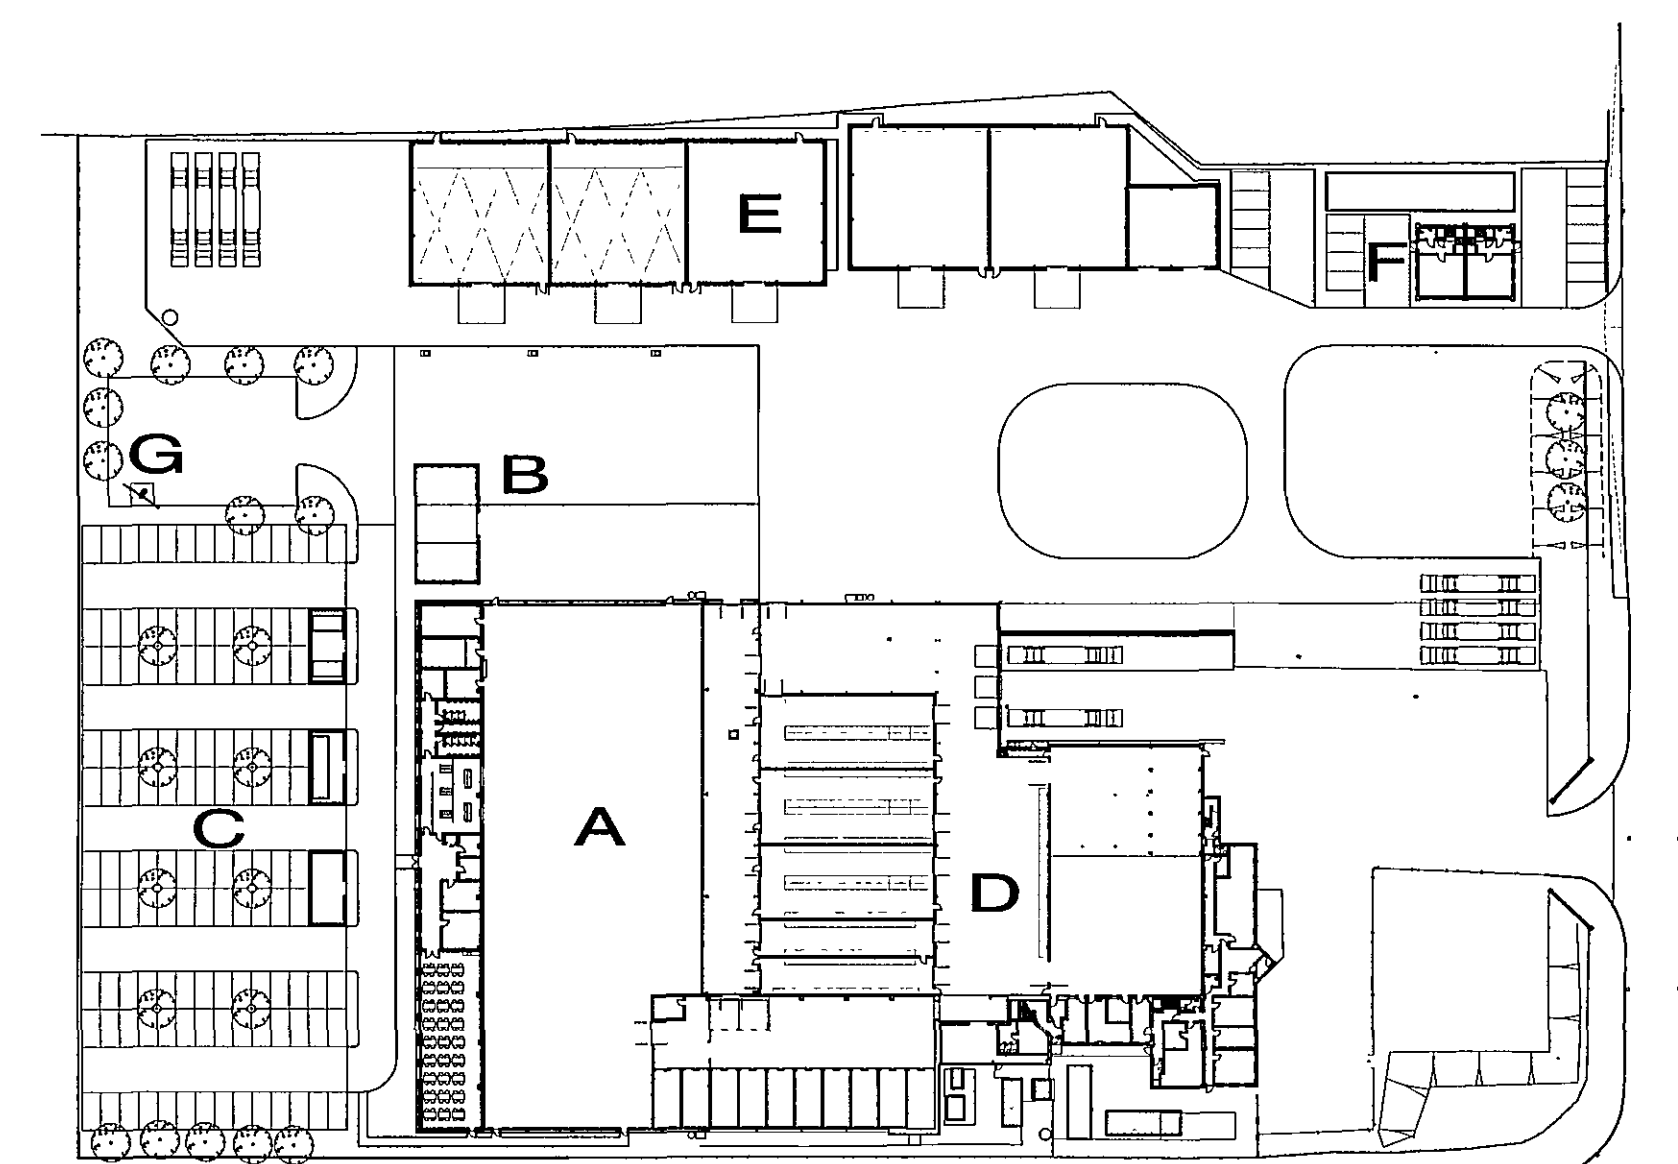

SITE PLAN Scale 1:250

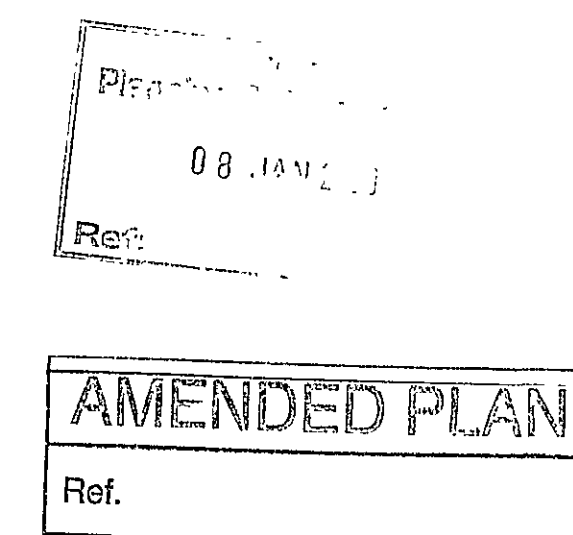

Revisions			
Suffix	Date	Amendments	
A	5 1 08	Cycle store and smoking shelter added	



The Design Partnership

The Design Partnership (Bj) Ltd.
100 High Street, Chalfonts
Cambridgeshire PE16 6NN

Tel 01354 663111
Fax 01354 694672

Job Title

PHASE 7 - Proposed Pack House & Ripening Extension and Battery Charging Unit, Stephenson Ave. Spalding for Malet Azoulay

Drawing Title

PLANNING SUBMISSION
Site Plan / Block Plan

DETERMINED

PLAN

Date	Scale	Dwg. No.	Rev.
21.10.07	1:250/500	pd-MA.378.P01	A