




STABLE BLOCK FRONT ELEVATION
SCALE 1:50

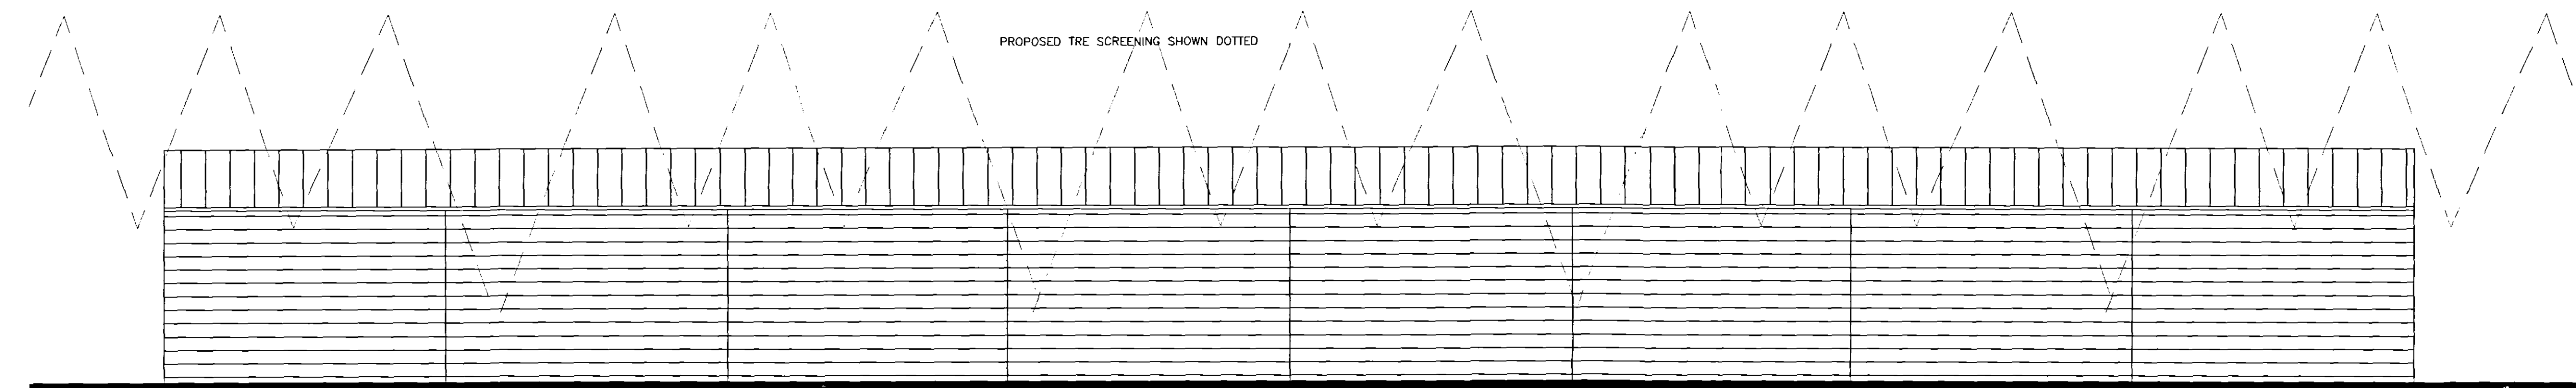


STABLE BLOCK REAR ELEVATION
SCALE 1:50

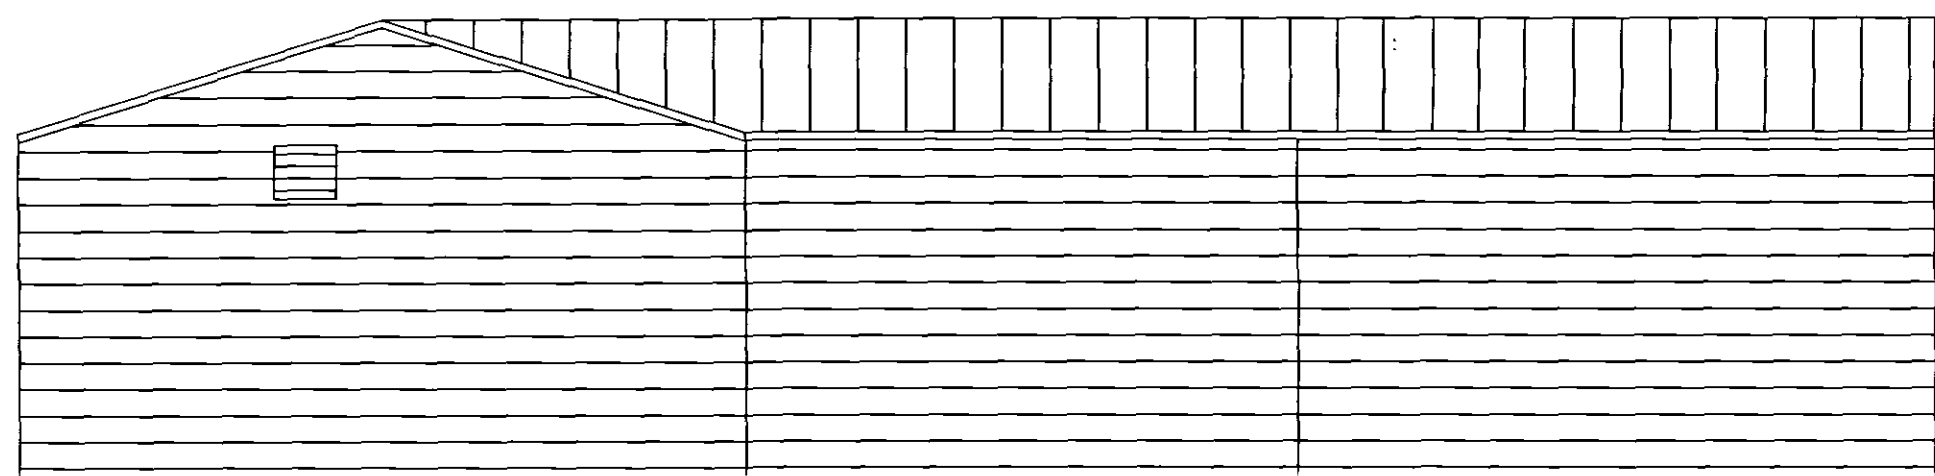


STABLE BLOCK END ELEVATION
SCALE 1:50

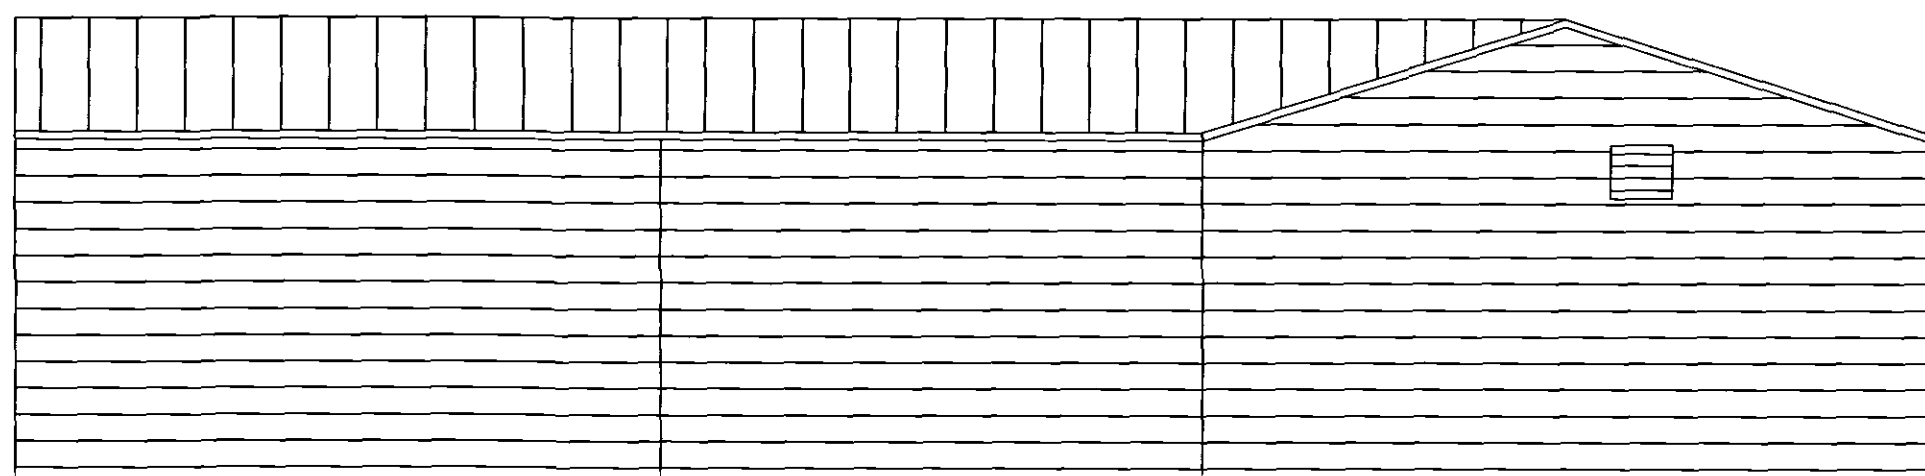

STABLE BLOCK END ELEVATION
SCALE 1:50

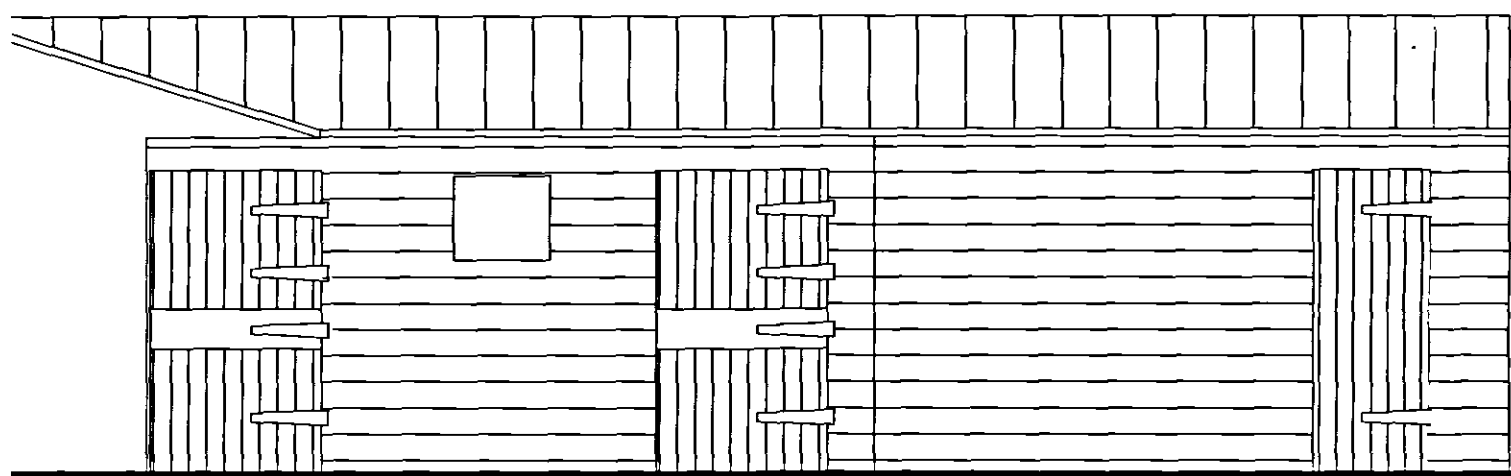

STABLE BLOCK INNER WING ELEVATION
SCALE 1:50

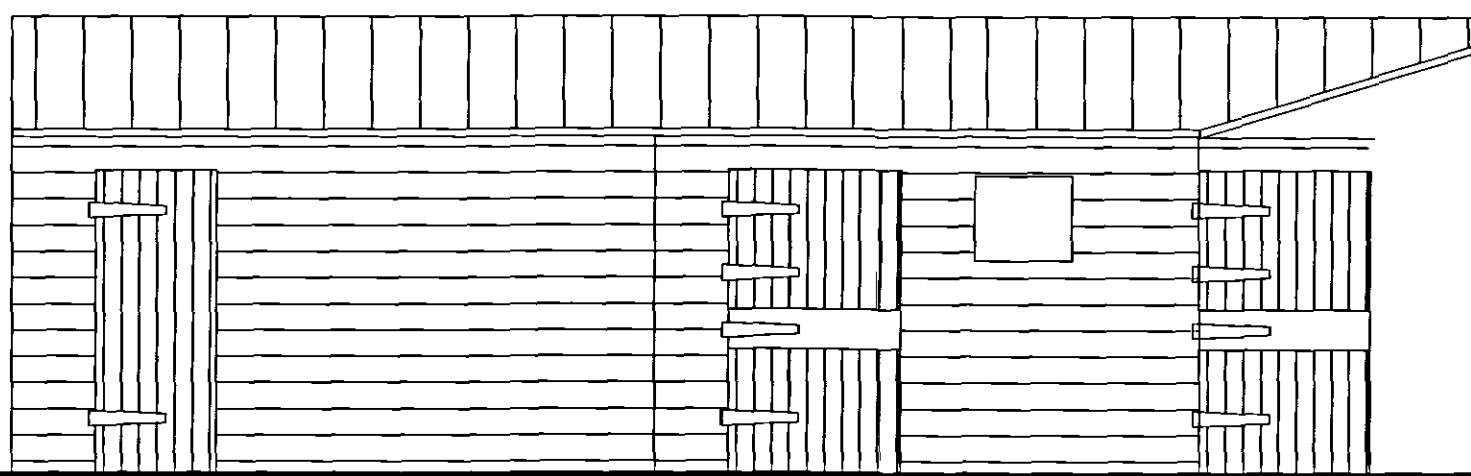

STABLE BLOCK INNER WING ELEVATION
SCALE 1:50

- Notes
1. All dimensions must be checked on site by the Contractor.
 2. Written dimensions to take precedence over scaled dimensions.
 3. Drawings to be used in conjunction with specification and any Structural Engineers and/or manufacturers written information

Revisions	Date	Description
Amendments		

GOODING DESIGN

26 Fane Road Peterborough PE4 6ES
Telephone 01733 324065

PROJECT PROPOSED HORSE STABLES ADJACENT ORCHARD HOUSE, BOURNE ROAD, WEST PINCHBECK			
DRAWING NUMBER 300905/03			REVISION
DRAWING TITLE PROPOSED ELEVATIONS STABLE BLOCKS			
SCALE as shown	SKETCH PLAN		TENDER ONLY
DATE OCT 05	DETAIL DESIGN	●	CONSTRUCTION * AS-BUILT *