




- Notes
1. All dimensions must be checked on site by the Contractor.
 2. Written dimensions to take precedence over scaled dimensions.
 3. Drawings to be used inconjunction with specification and any Structural Engineers and/or manufacturers written information

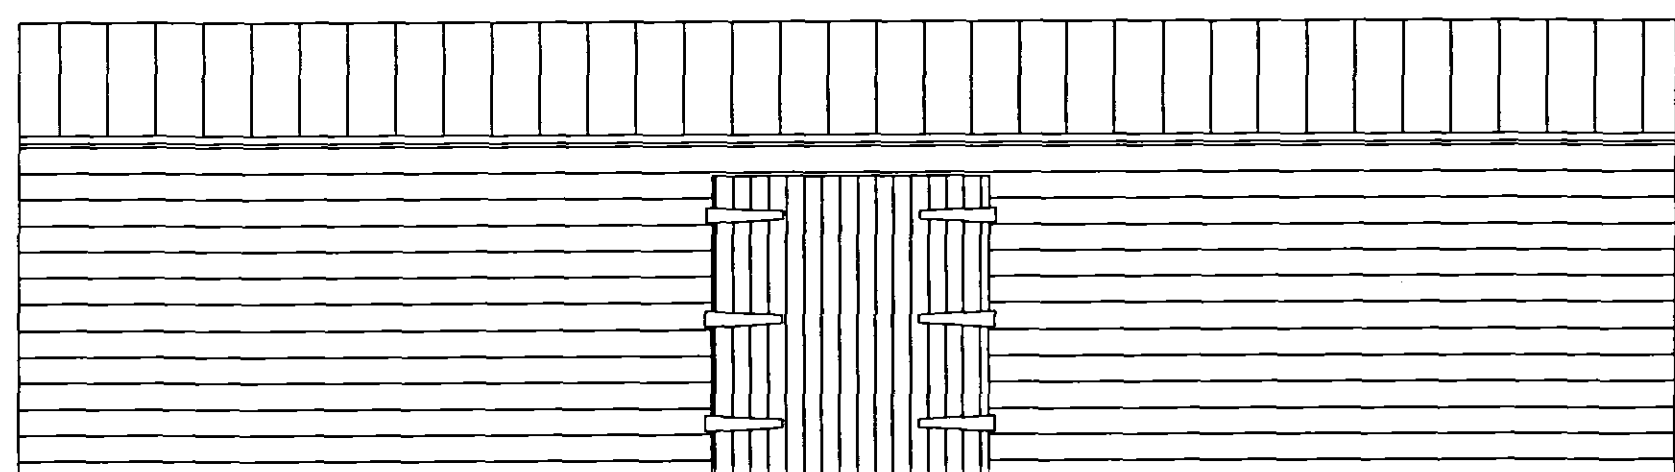


HAY STORE FRONT ELEVATION
SCALE 1:50

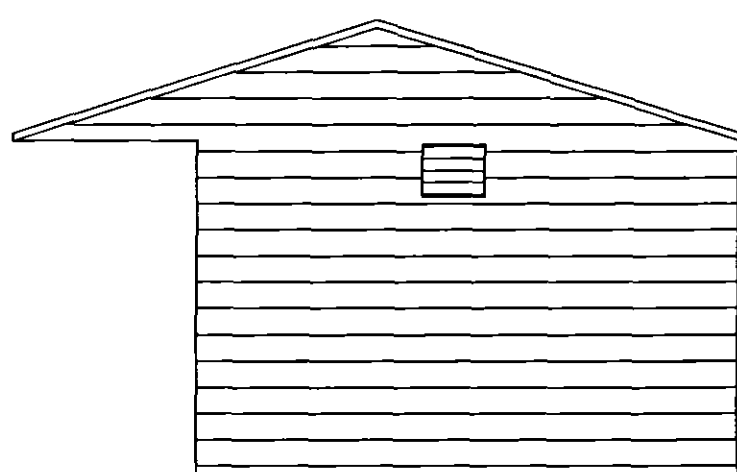


HAY STORE END ELEVATION
SCALE 1:50

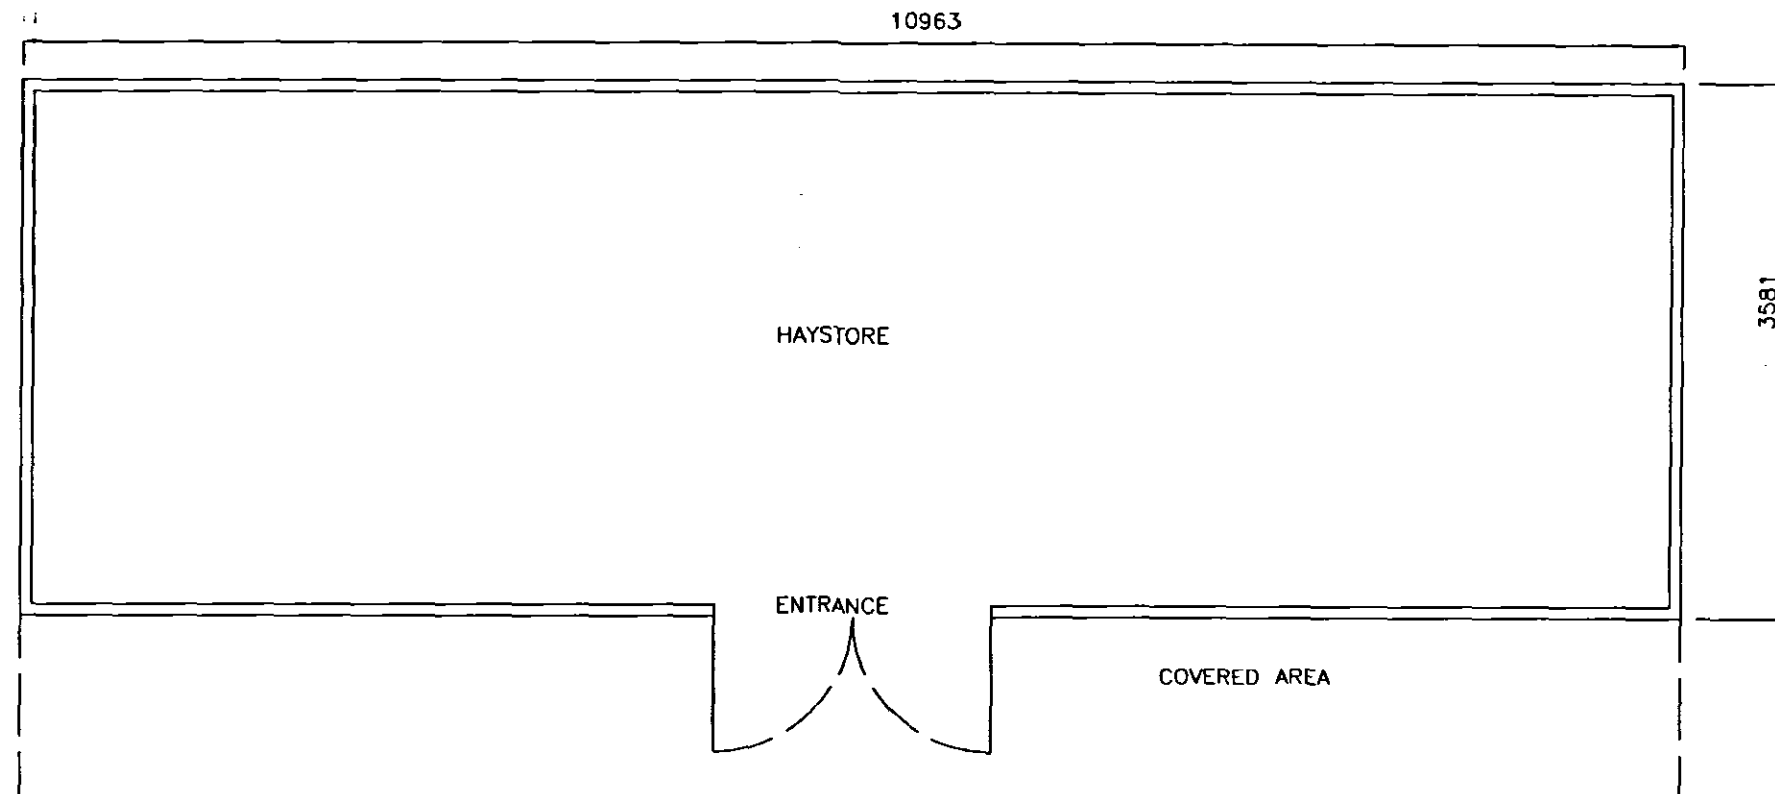


HAY STORE PLAN
SCALE 1:50

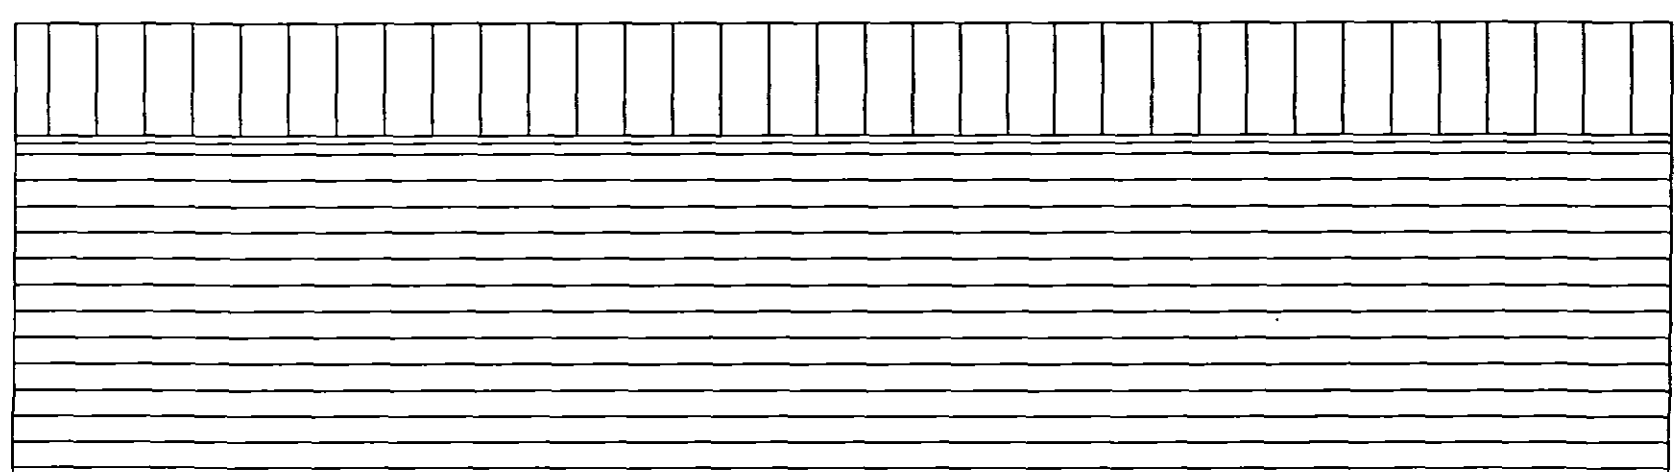

HAY STORE REAR ELEVATION
SCALE 1:50

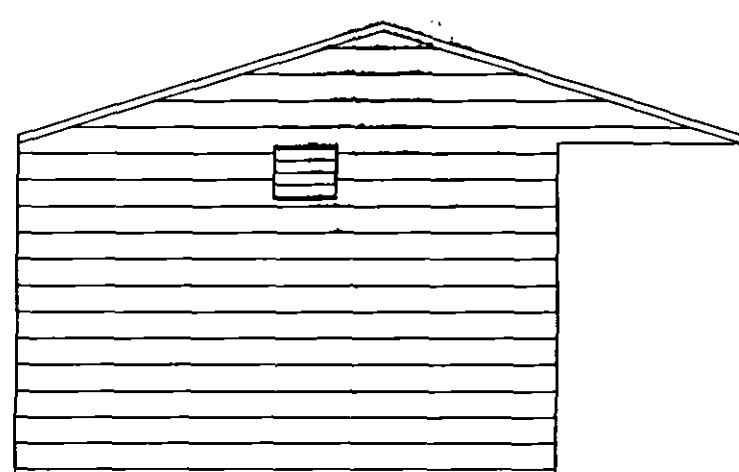

HAY STORE END ELEVATION
SCALE 1:50

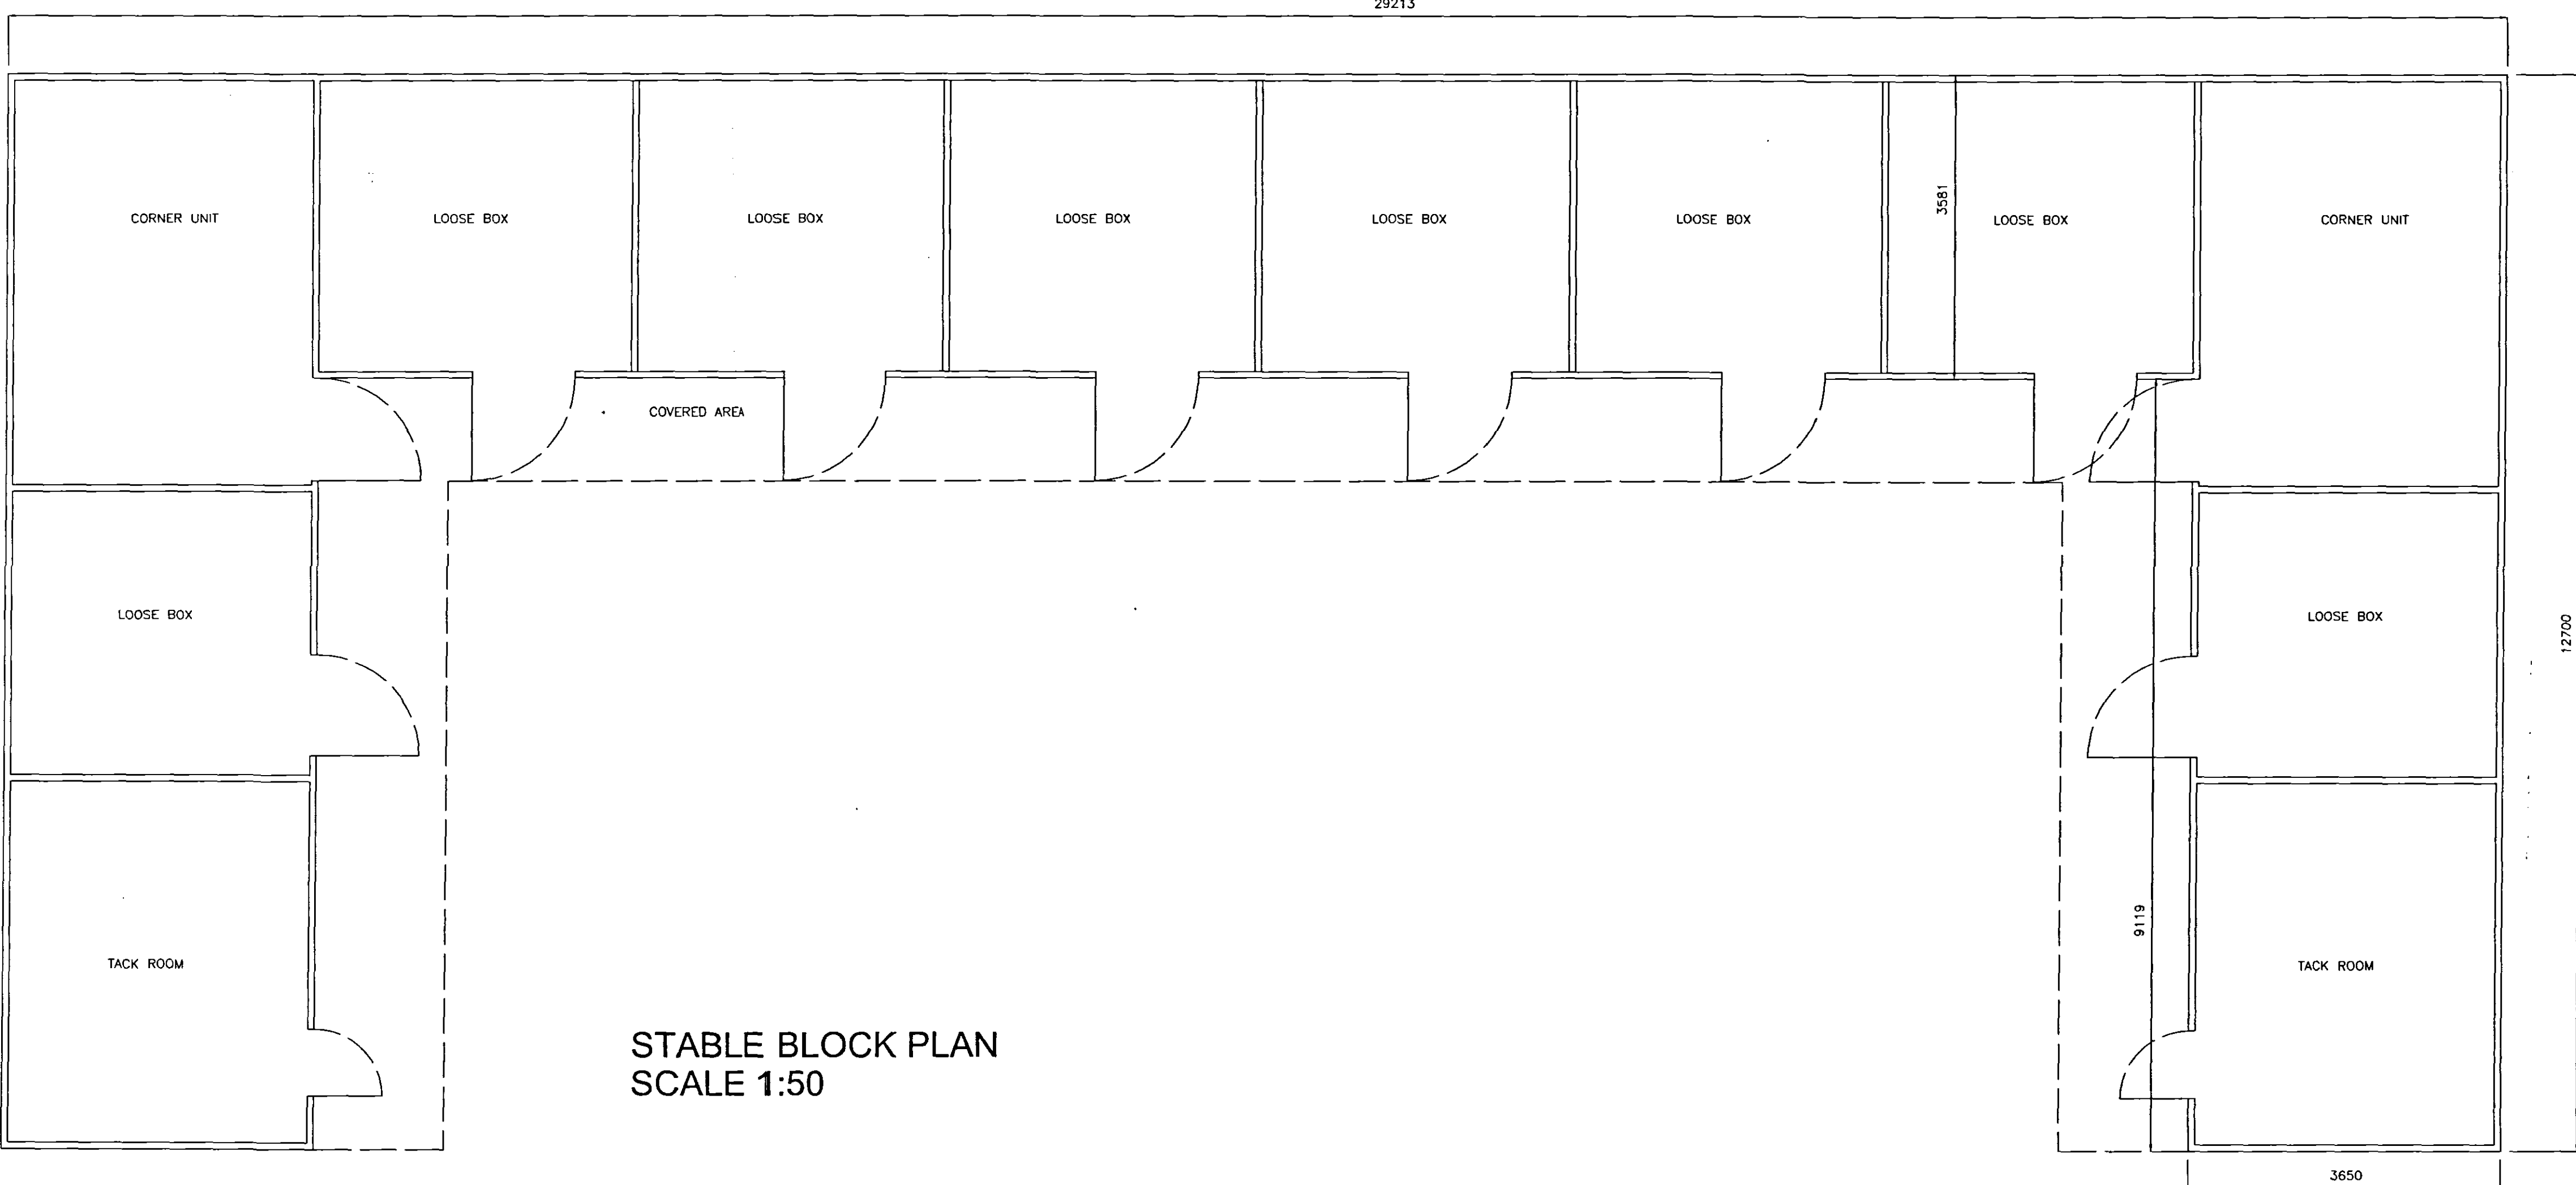

STABLE BLOCK PLAN
SCALE 1:50

Revisions	Date	Description
Amendments		

GOODING DESIGN

26 Fane Road Peterborough PE4 6ES
Telephone 01733 324065

PROJECT PROPOSED HORSE STABLES ADJACENT ORCHARD HOUSE, BOURNE ROAD, WEST PINCHBECK			
DRAWING NUMBER 300905/02		REVISION	
DRAWING TITLE HAY STORE ELEVATIONS AND PLAN STABLE BLOCK PLAN			
SCALE 05 shown	SKETCH PLAN		TENDER ONLY
DATE OCT 05	DETAIL DESIGN	●	CONSTRUCTION * AS-BUILT *