


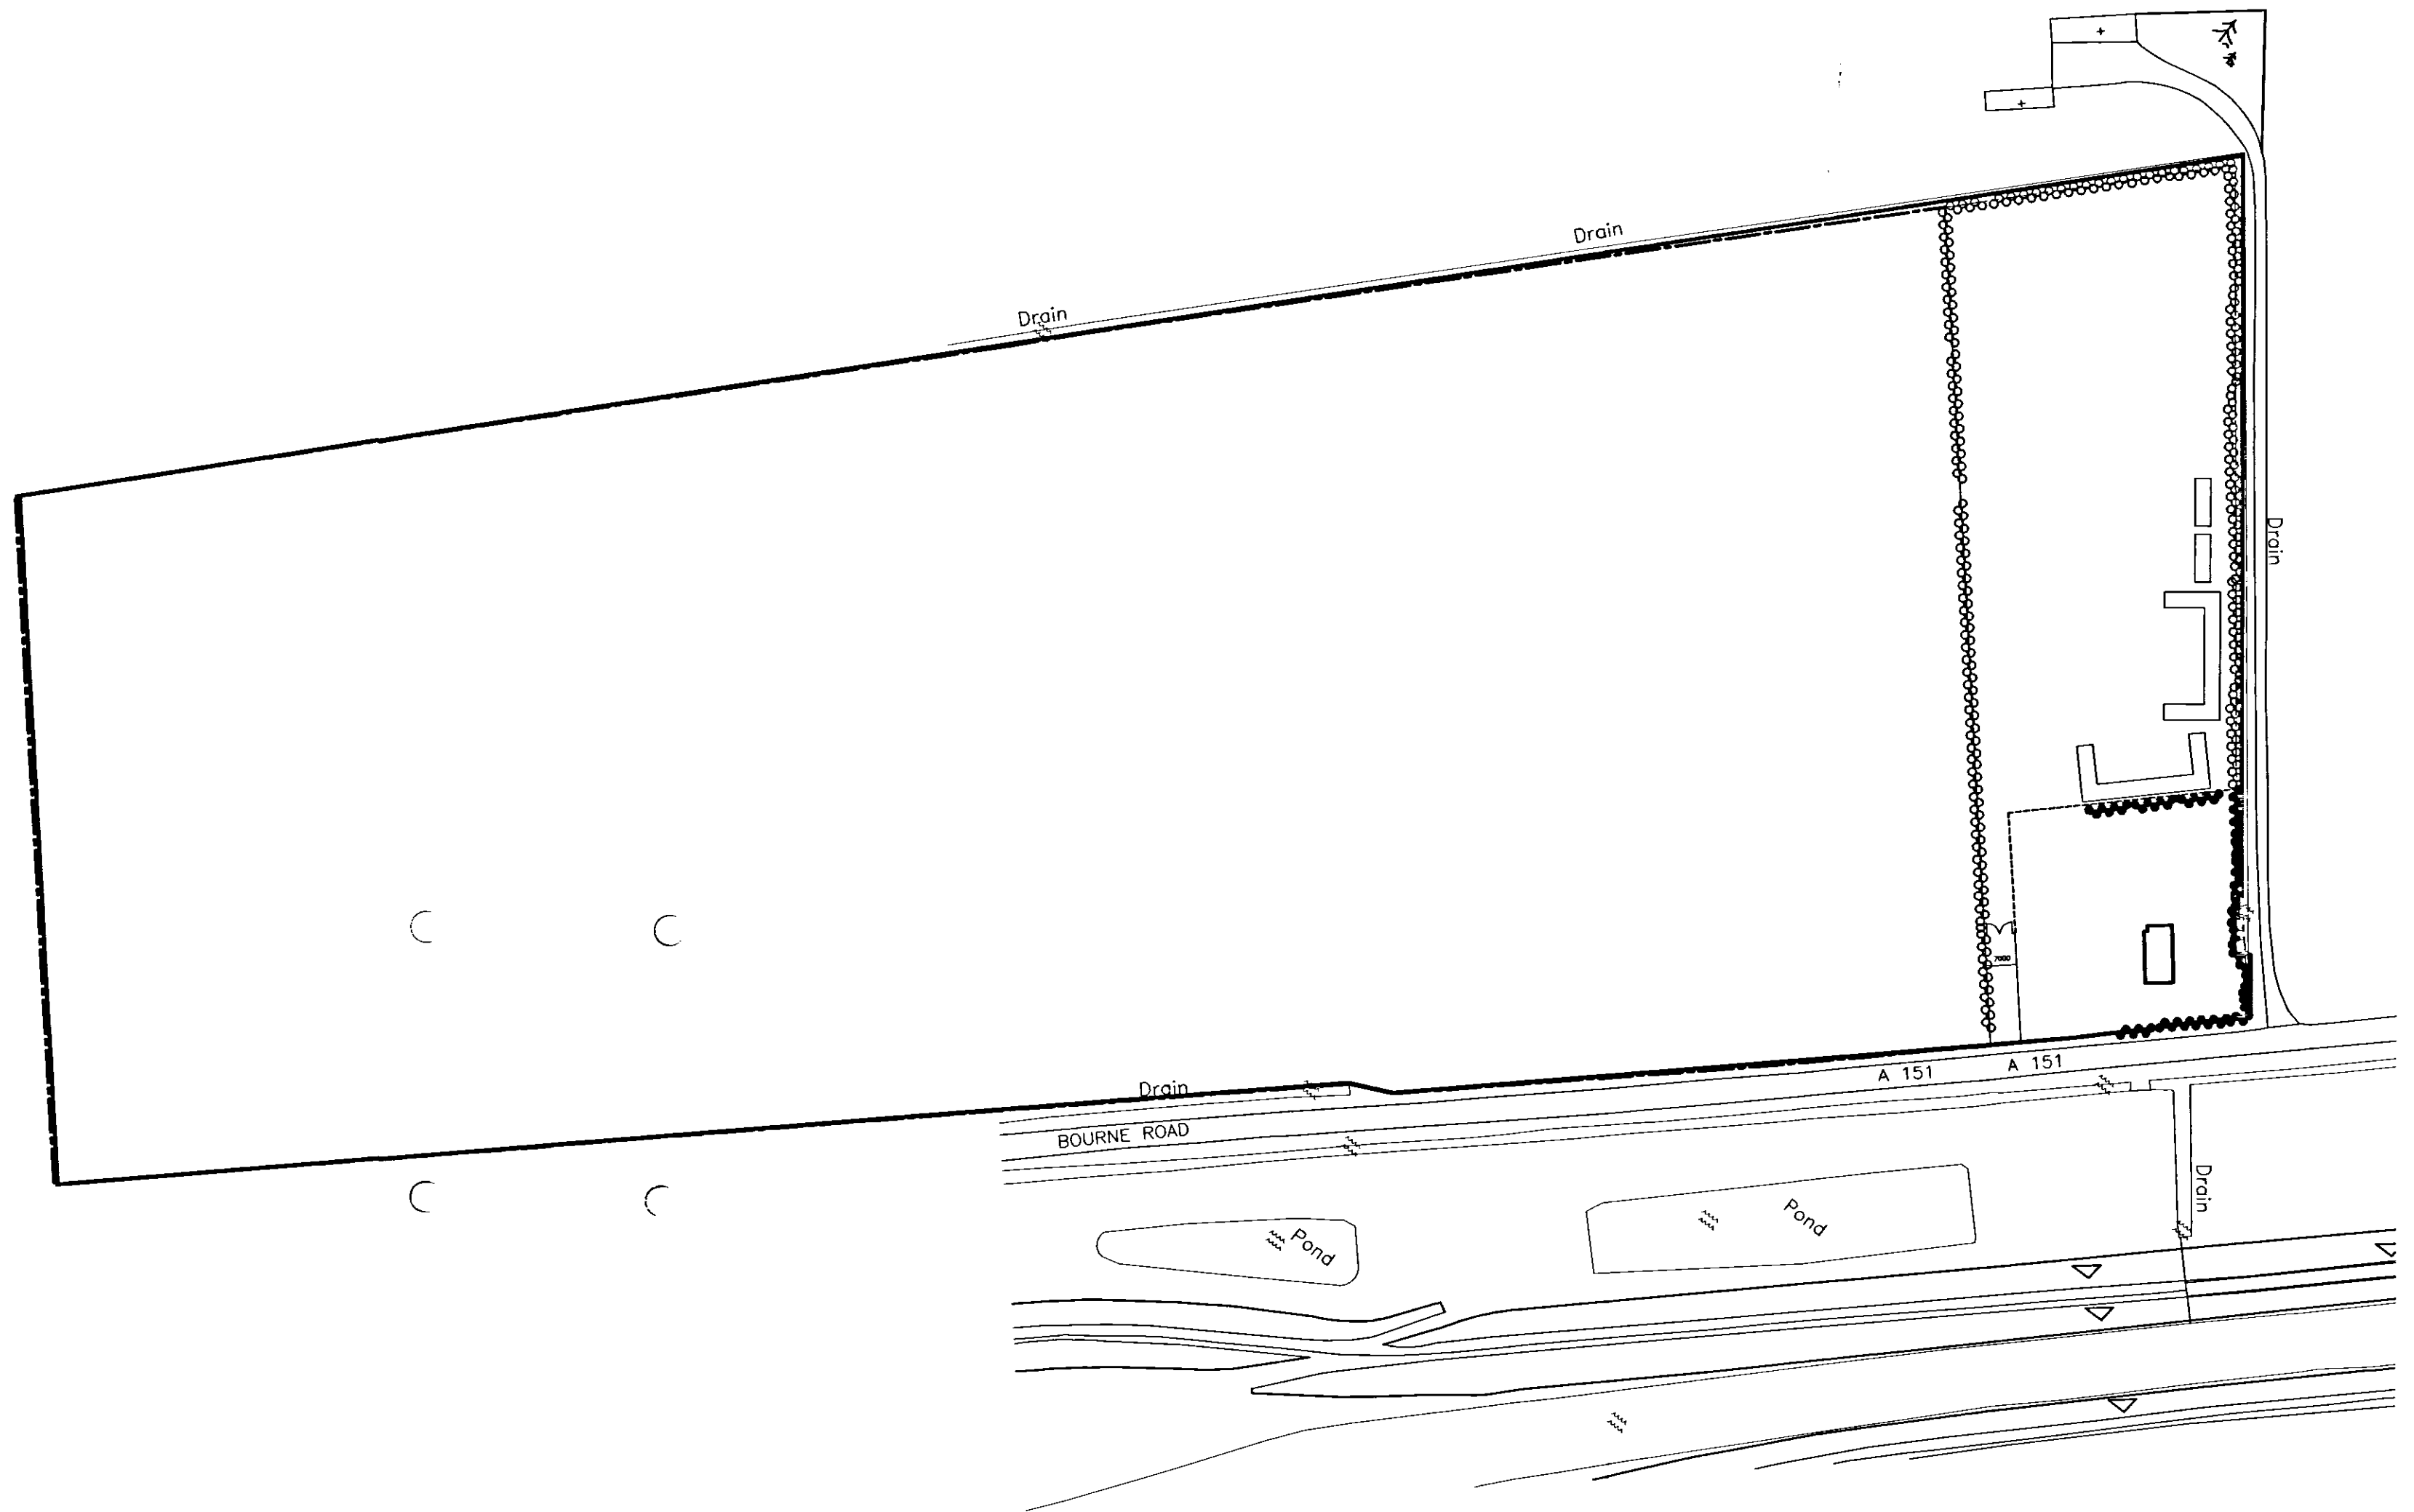

PART SITE PLAN
SCALE 1:500



SITE LOCATION PLAN
SCALE 1:1250

- Notes
1. All dimensions must be checked on site by the Contractor.
 2. Written dimensions to take precedence over scaled dimensions.
 3. Drawings to be used in conjunction with specification and any Structural Engineers and/or manufacturers written information

Revisions	Date	Description
-----------	------	-------------

Amendments

GOODING DESIGN

26 Fane Road Peterborough PE4 6ES
Telephone 01733 324065

PROJECT
PROPOSED HORSE STABLES ADJACENT
ORCHARD HOUSE, BOURNE ROAD,
WEST PINCHBECK

DRAWING NUMBER	REVISION
300905/01	

DRAWING TITLE
SCHEME PLANS

SCALE	SKETCH PLAN	TENDER ONLY
QS shown		CONSTRUCTION
DATE	DETAIL DESIGN	* AS-BUILT *
SEP 05		