




- Notes
1. All dimensions must be checked on site by the Contractor.
 2. Written dimensions to take precedence over scaled dimensions.
 3. Drawings to be used inconjunction with specification and any Structural Engineers and/or manufacturers written information

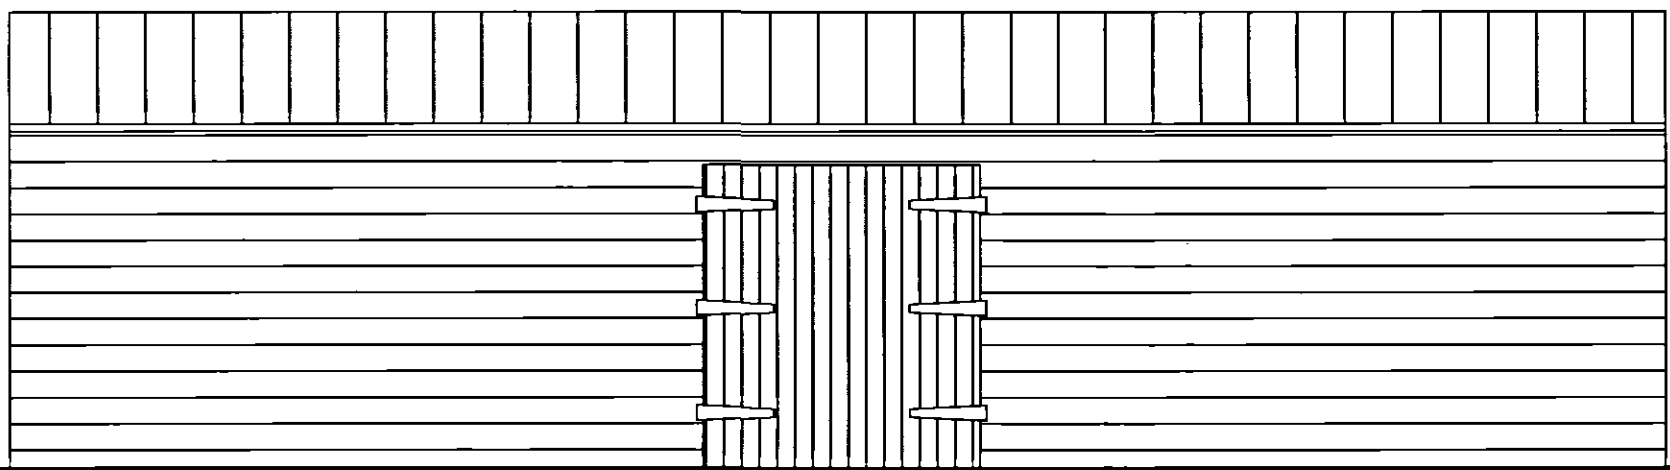


HAY STORE FRONT ELEVATION
SCALE 1:50

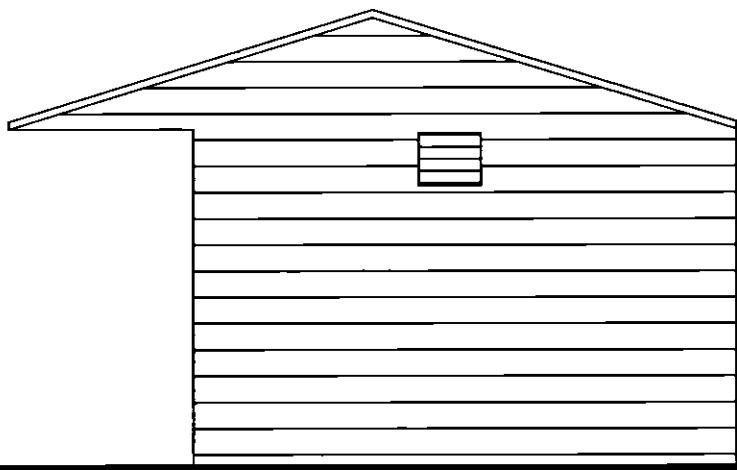


HAY STORE END ELEVATION
SCALE 1:50

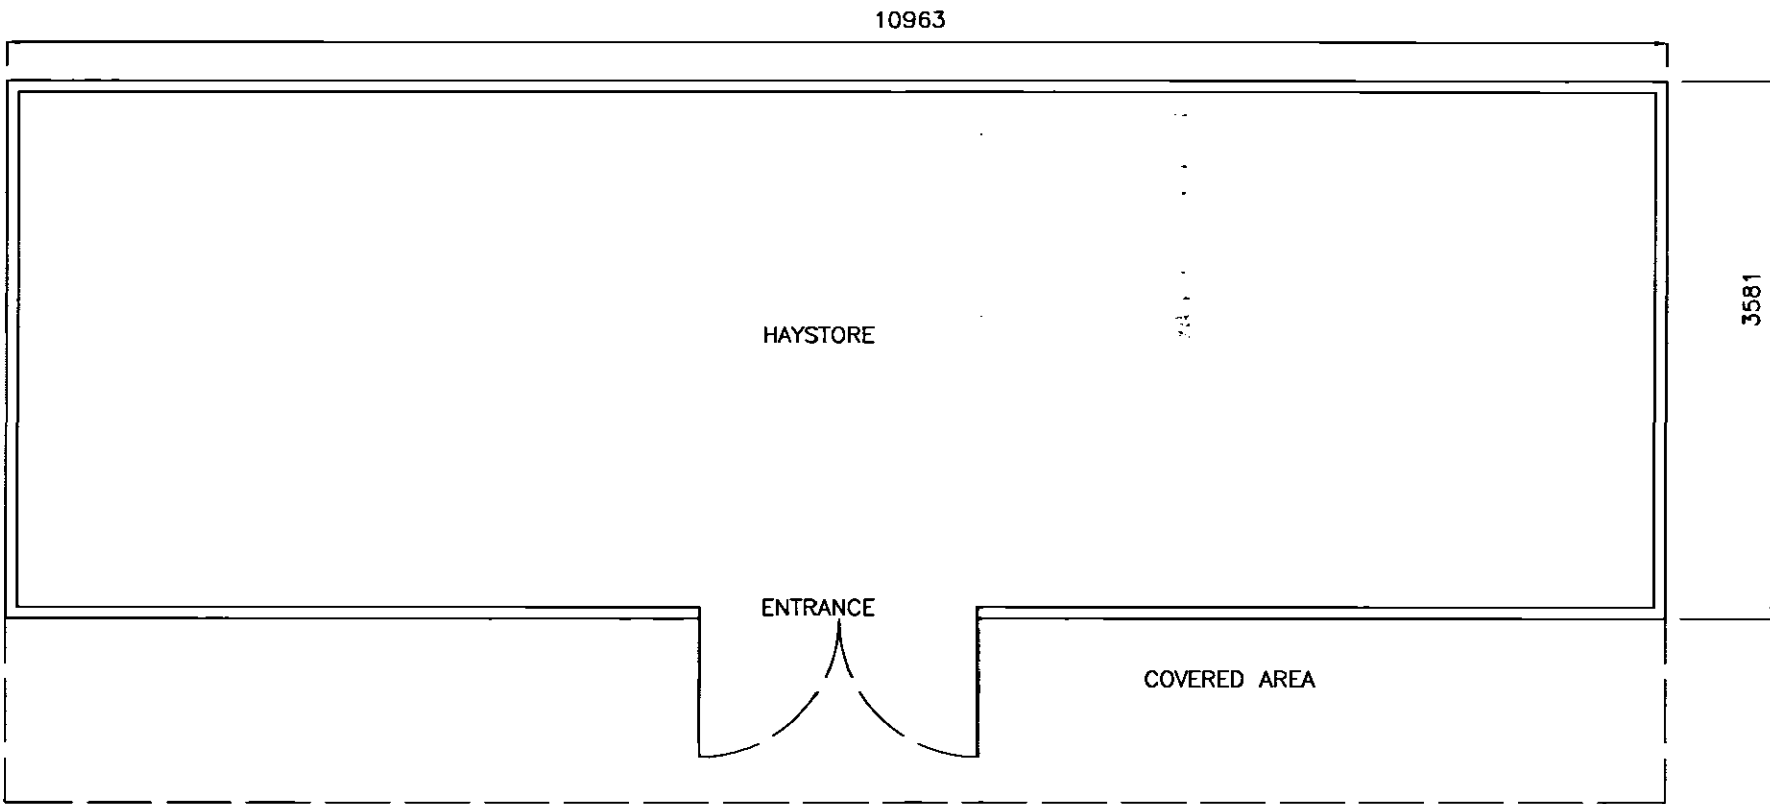


HAY STORE PLAN
SCALE 1:50

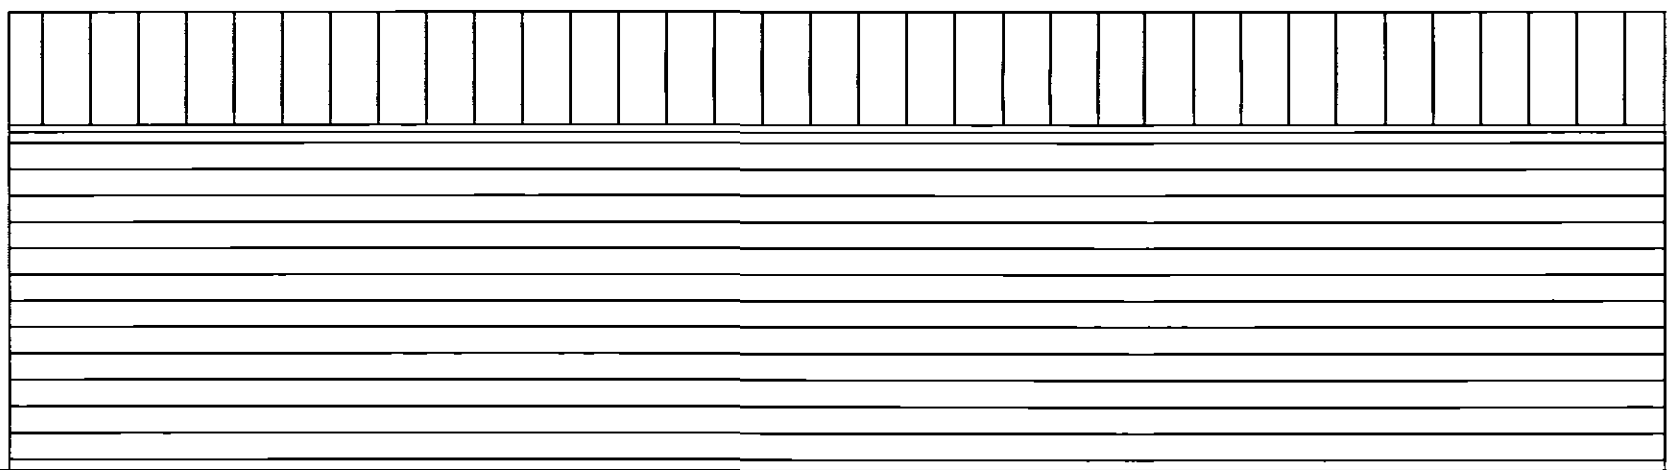

HAY STORE REAR ELEVATION
SCALE 1:50

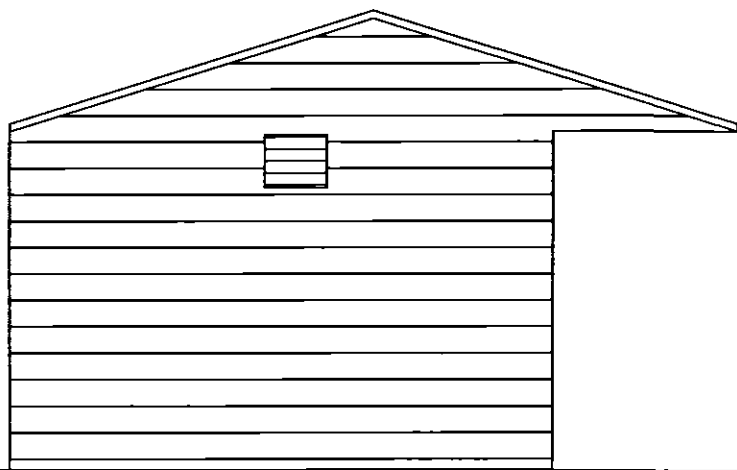

HAY STORE END ELEVATION
SCALE 1:50

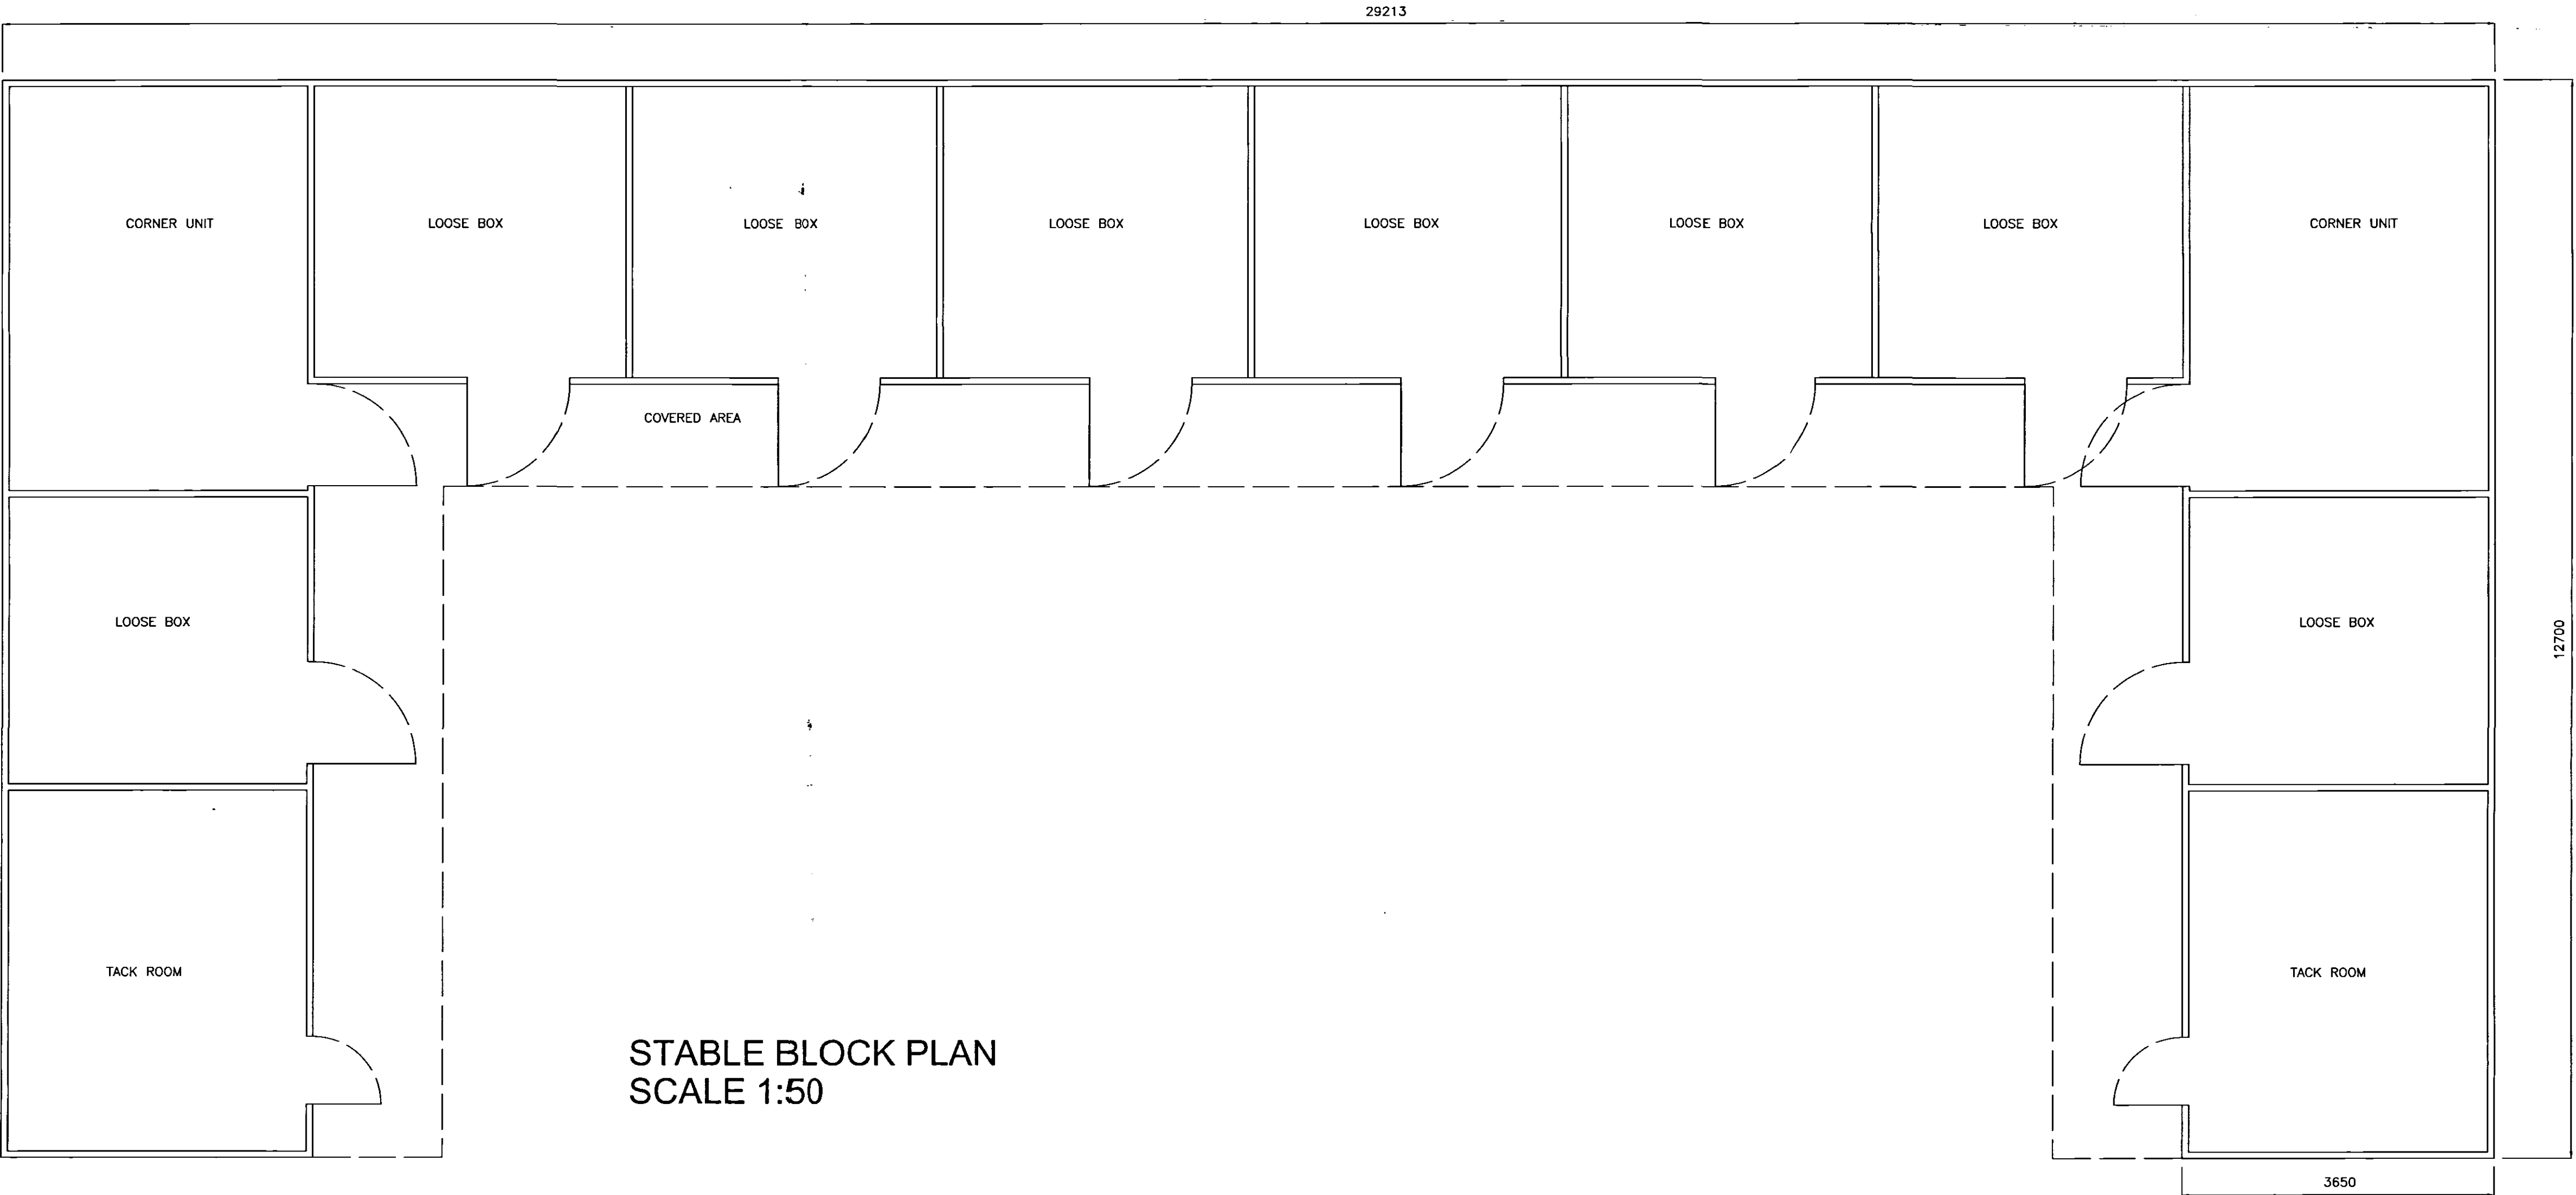

STABLE BLOCK PLAN
SCALE 1:50

SHDC
Planning & Development
28 OCT 2005
Ref: 1482/05

DETERMINED
PLAN

Revisions Date Description

Amendments

GOODING DESIGN

26 Fane Road Peterborough PE4 6ES
Telephone 01733 324065

PROJECT
PROPOSED HORSE STABLES ADJACENT
ORCHARD HOUSE, BOURNE ROAD,
WEST PINCHBECK

DRAWING NUMBER
300905/02

DRAWING TITLE
HAY STORE ELEVATIONS AND PLAN
STABLE BLOCK PLAN

SCALE as shown	SKETCH PLAN	TENDER ONLY CONSTRUCTION
DATE OCT 05	DETAIL DESIGN	" AS-BUILT "