




STABLE BLOCK FRONT ELEVATION
SCALE 1:50

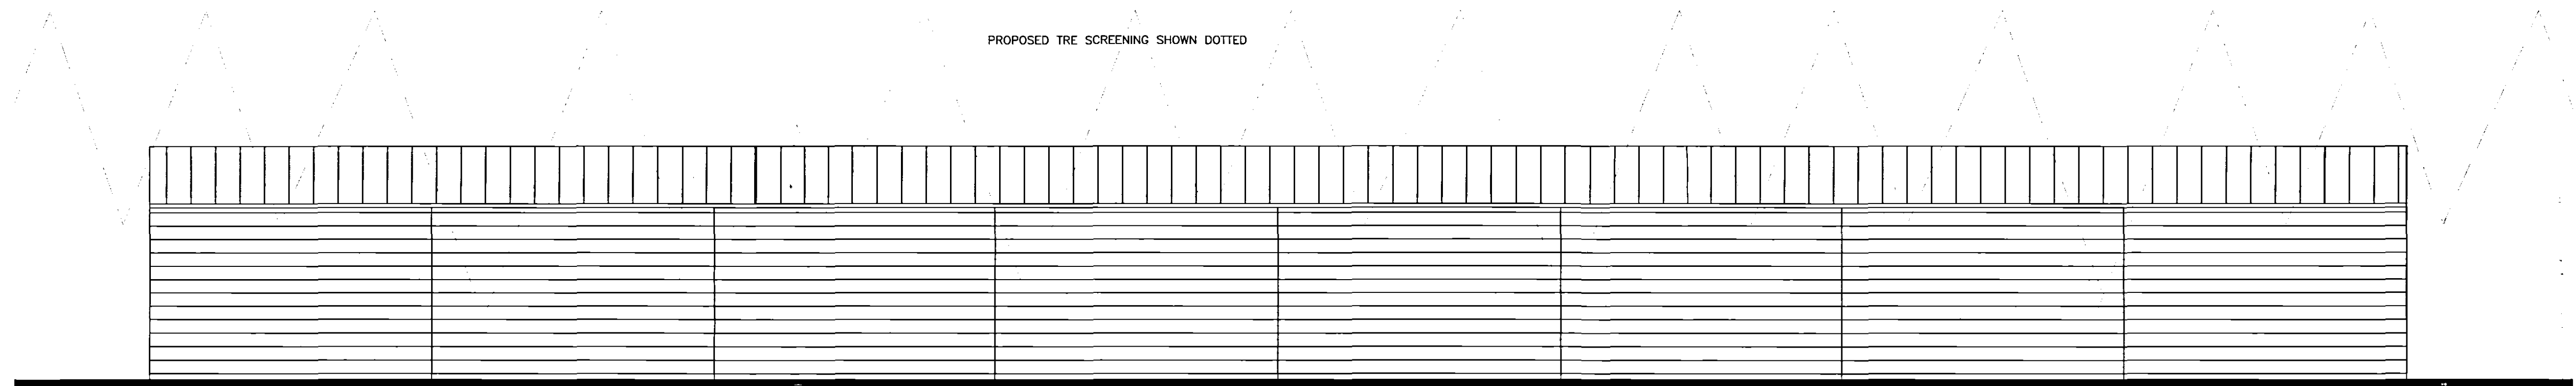


STABLE BLOCK REAR ELEVATION
SCALE 1:50

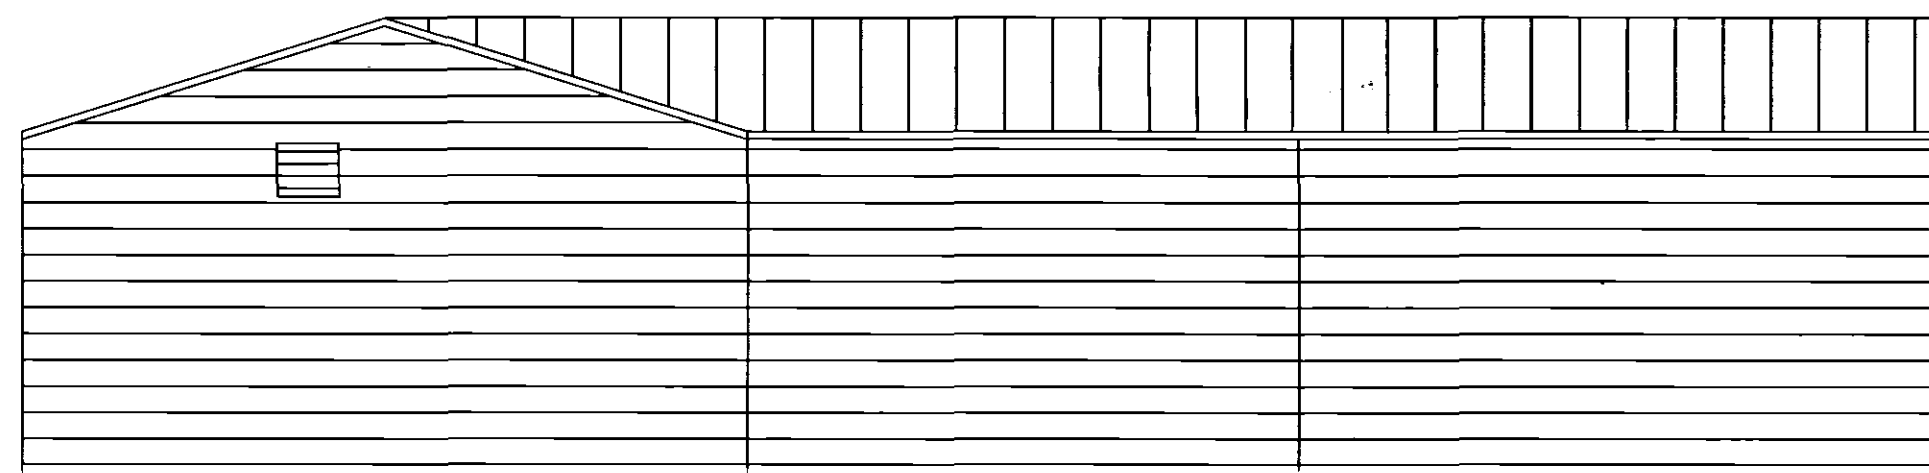


STABLE BLOCK END ELEVATION
SCALE 1:50

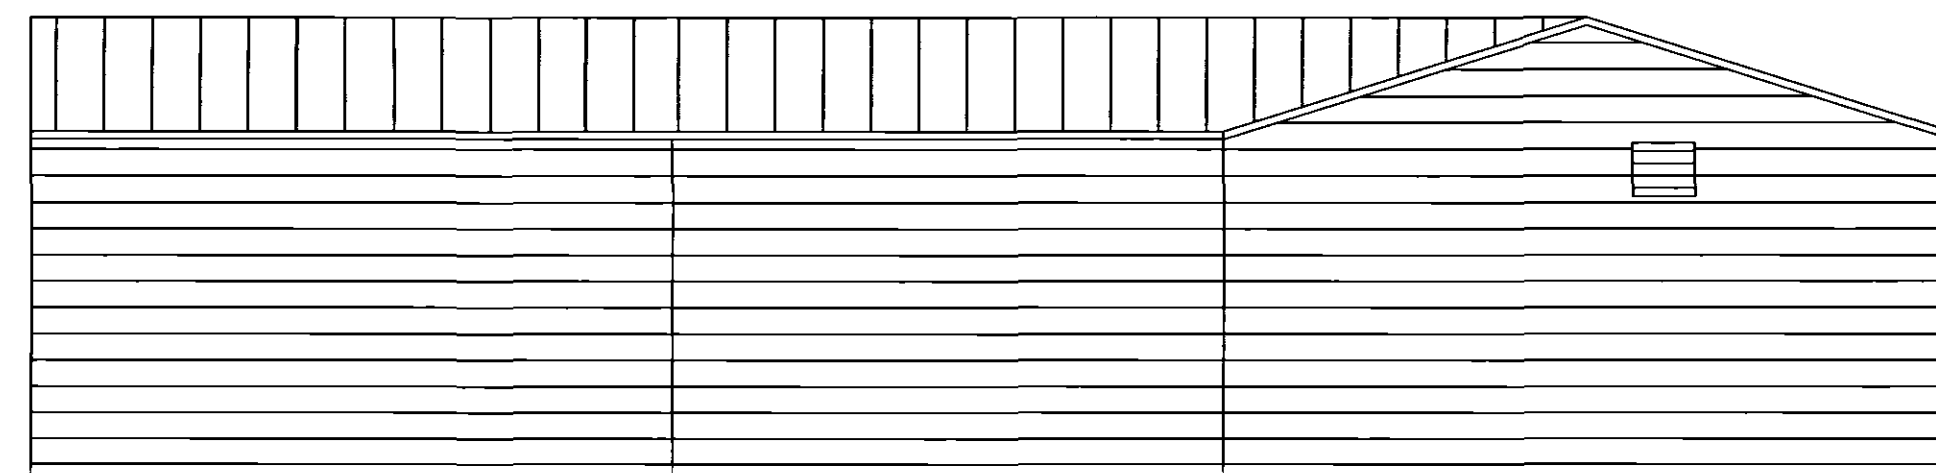

STABLE BLOCK END ELEVATION
SCALE 1:50

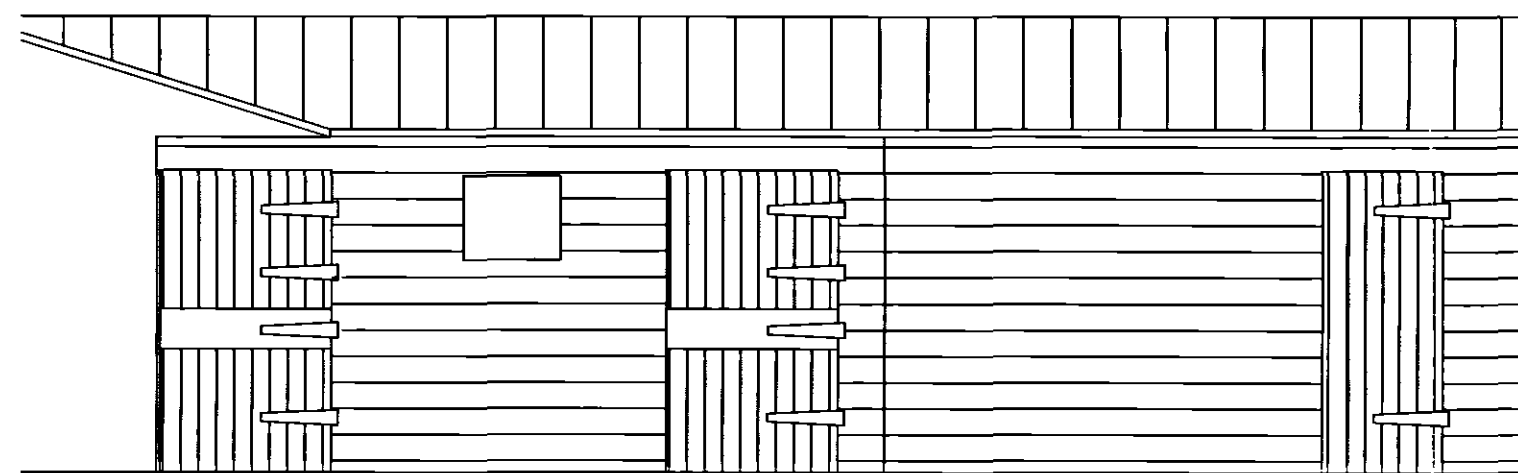

STABLE BLOCK INNER WING ELEVATION
SCALE 1:50

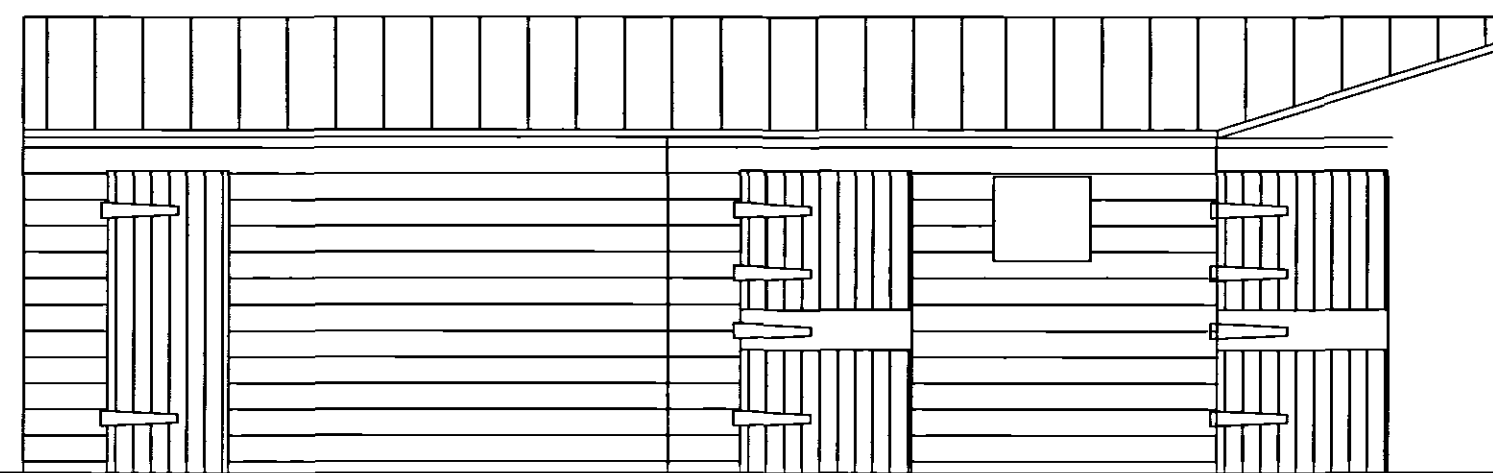

STABLE BLOCK INNER WING ELEVATION
SCALE 1:50

- Notes
1. All dimensions must be checked on site by the Contractor.
 2. Written dimensions to take precedence over scaled dimensions.
 3. Drawings to be used inconjunction with specification and any Structural Engineers and/or manufacturers written information

SHDC
Planning & Development
28 OCT 2005
Ref: 1482/05

DETERMINED
PLAN

Revisions Date Description

Amendments

GOODING DESIGN

26 Fane Road Peterborough PE4 6ES
Telephone 01733 324065

PROJECT
PROPOSED HORSE STABLES ADJACENT
ORCHARD HOUSE, BOURNE ROAD,
WEST PINCHBECK

DRAWING NUMBER
300905/03

DRAWING TITLE
PROPOSED ELEVATIONS STABLE BLOCKS

SCALE as shown	SKETCH PLAN	TENDER ONLY	
DATE OCT 05	DETAIL DESIGN	CONSTRUCTION	
		* AS-BUILT *	