
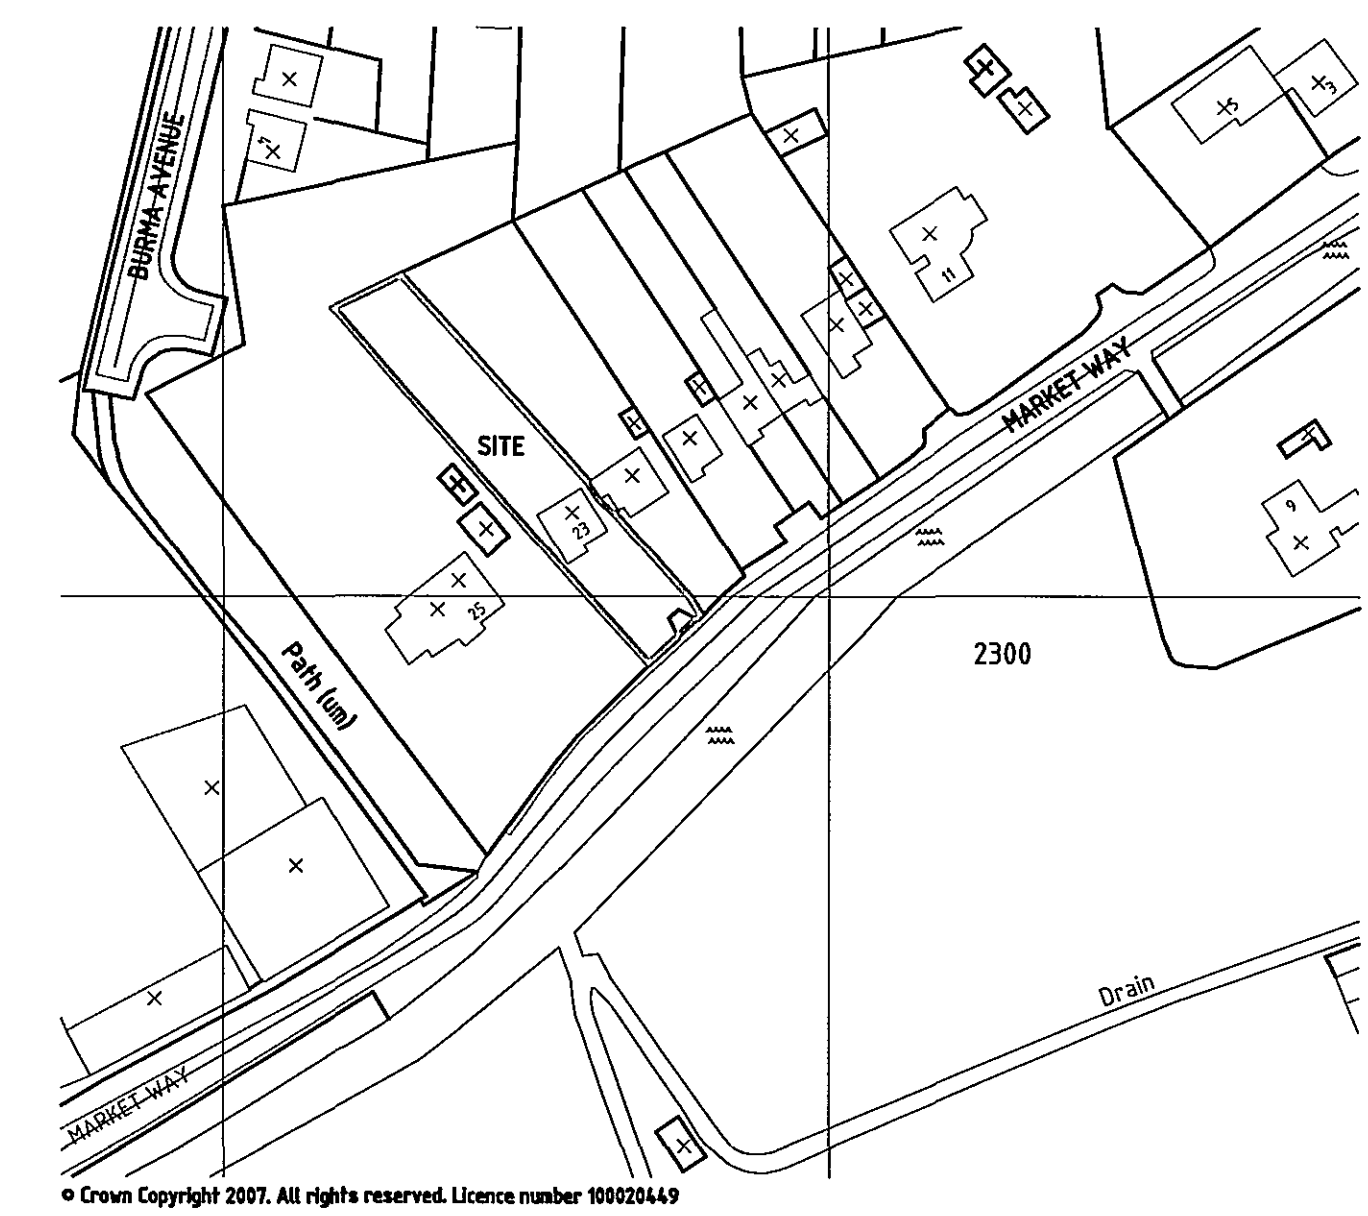
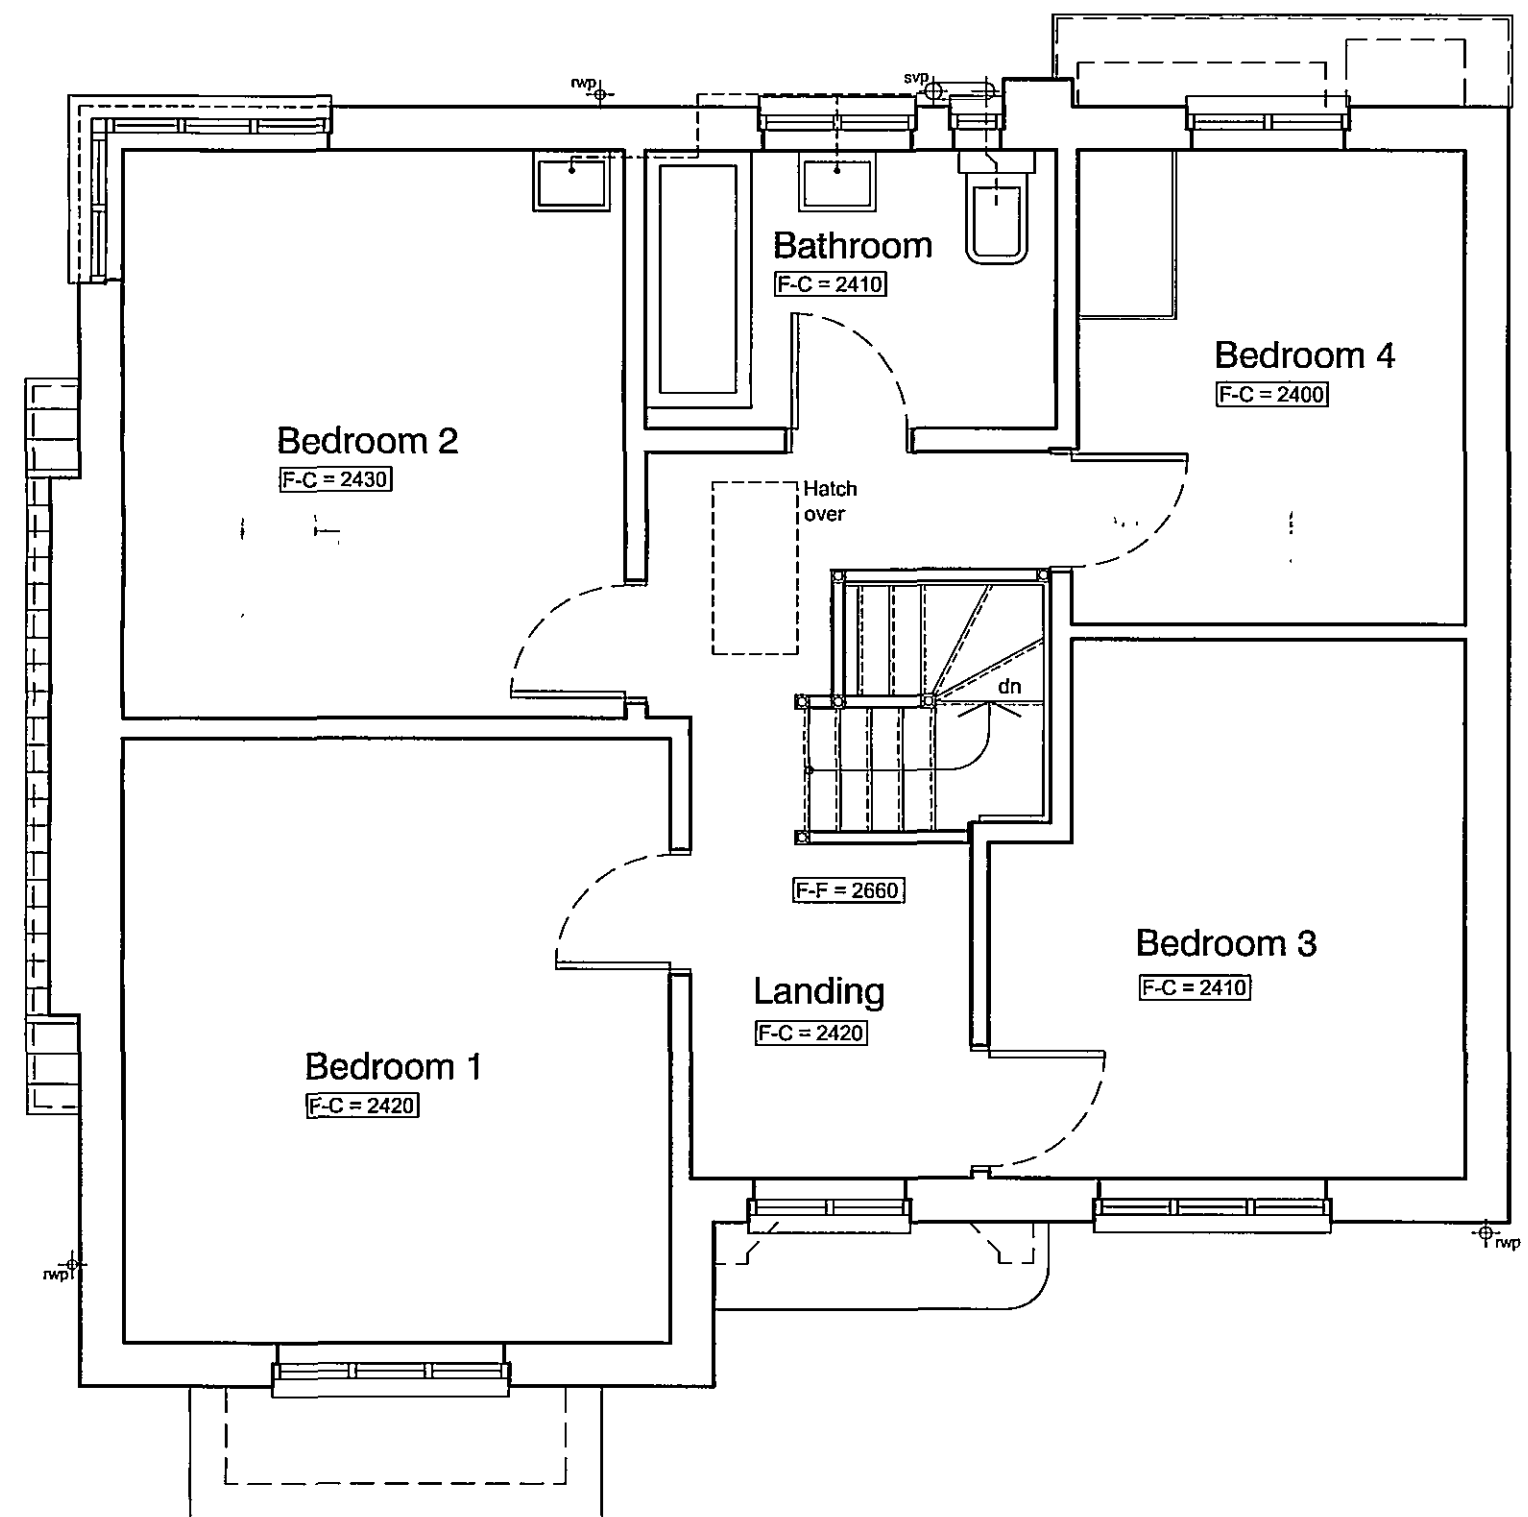


DO NOT SCALE THIS DRAWING. THE CONTRACTOR IS DEEMED TO HAVE CHECKED ALL DIMENSIONS ON SITE AND REPORT ANY DISCREPANCIES TO OGLESBY & LIMB LTD. THE CONTENTS OF THIS DRAWING ARE COVERED BY COPYRIGHT AND REMAIN THE PROPERTY OF OGLESBY & LIMB LTD. WRITTEN APPROVAL MUST BE OBTAINED FROM OGLESBY & LIMB LTD PRIOR TO DUPLICATION OR REPRODUCTION OF THIS DRAWING OR ITS CONTENTS. ANY DIMENSIONS NOT SHOWN ARE TO BE CHECKED AND AGREED WITH OGLESBY & LIMB LTD.

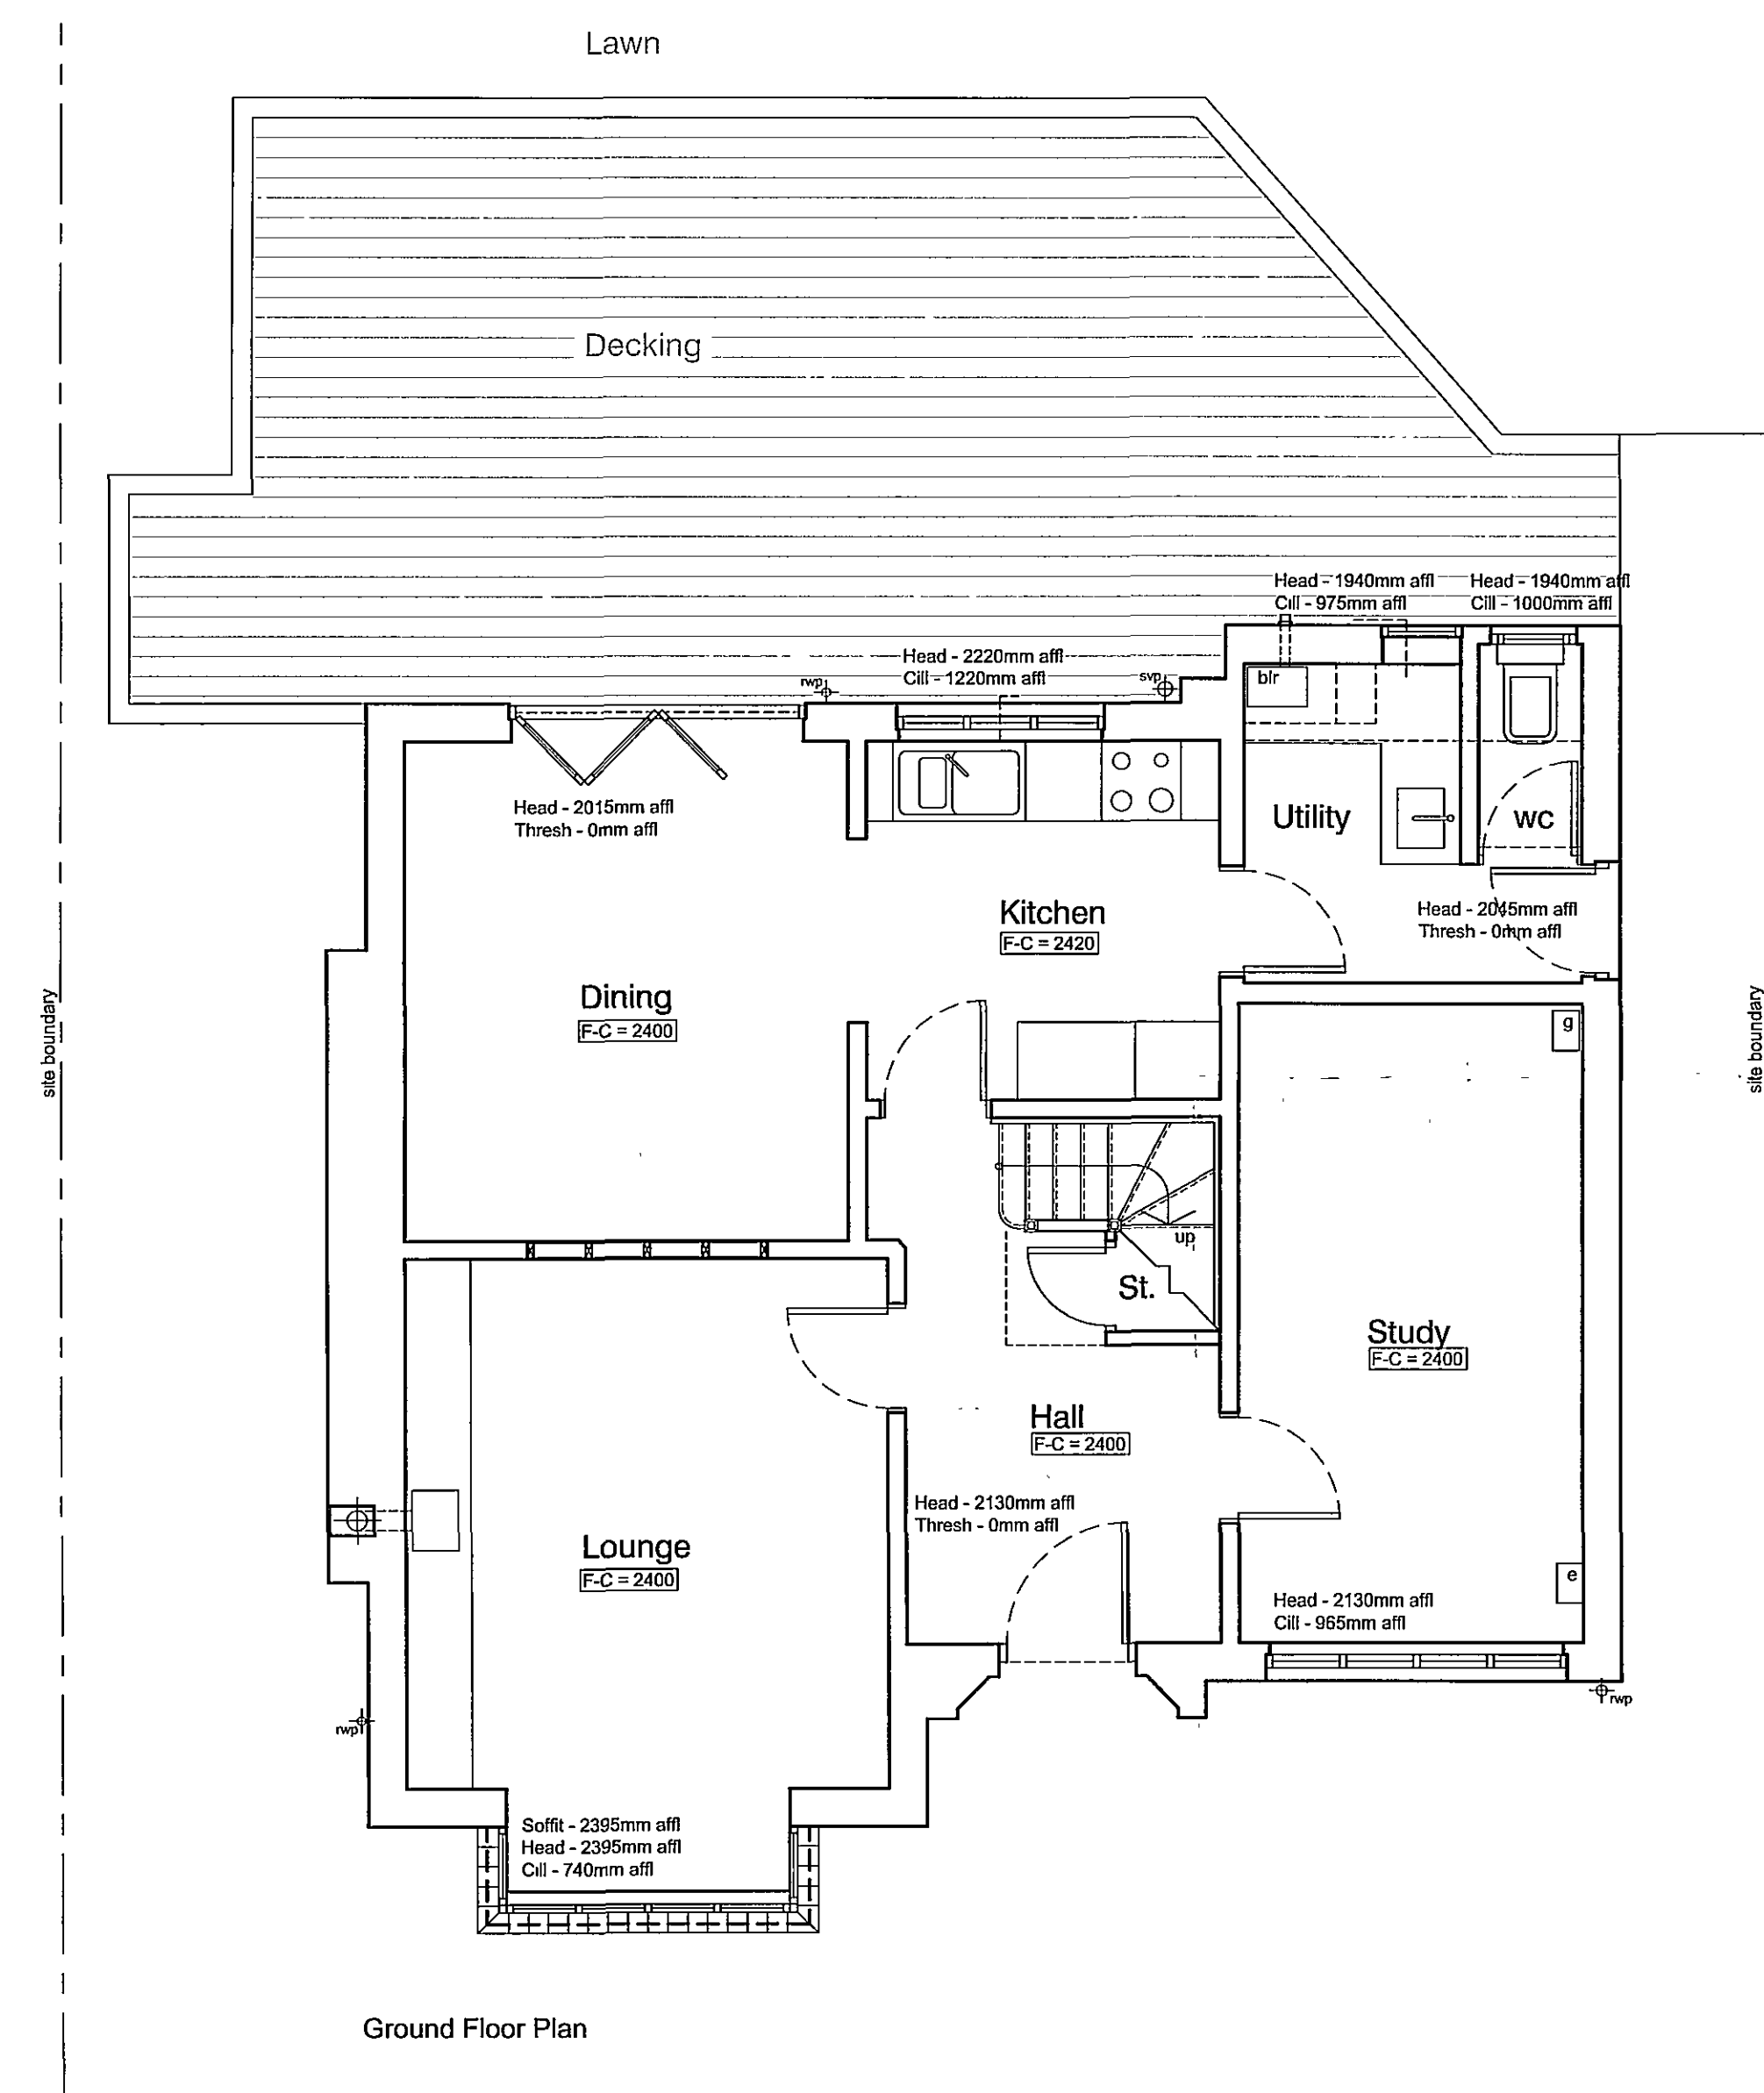

Ref	date	Description	by
Revisions			

Oglesby & Limb Ltd

Chartered Architects
and Building Surveyors

67 London Road
Newark, Notts
NG24 1RZ

Tel. 01636 702030
Fax: 01636 703740
e-mail: design@o-l-ltd.co.uk

O&L

Client

Mr & Mrs A Bowser

Project:

**Proposed extension to house
'Ridgeway' - 23 Market Way
Pinchbeck
Spalding**

Drawing Title:


**Plans, elevations & site plan
as existing**

SURVEY DRAWING

Date: **Apr. 2007** Scale: **1:50 & 1:100**

Drawn by: **ajo** Checked by: **dal**

Drawing Number: **A0391 - 100** Rev:

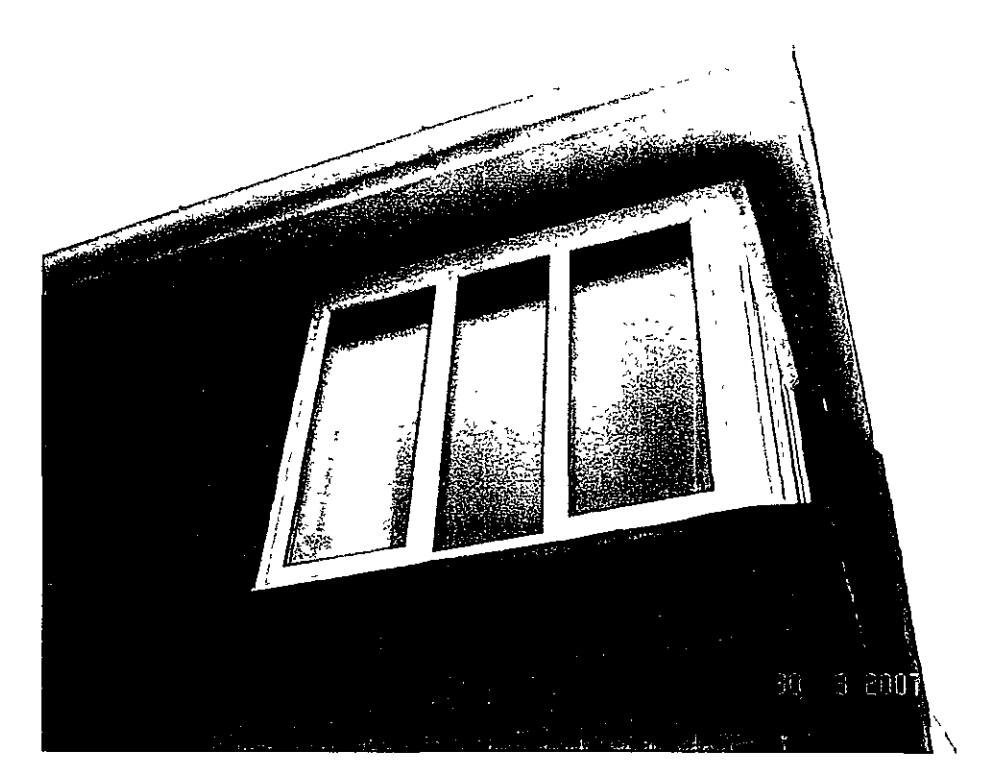

SHDC
Planning & Development
- 7 NOV 2007
Ref: 1485/07

**DETERMINED
PLAN**